



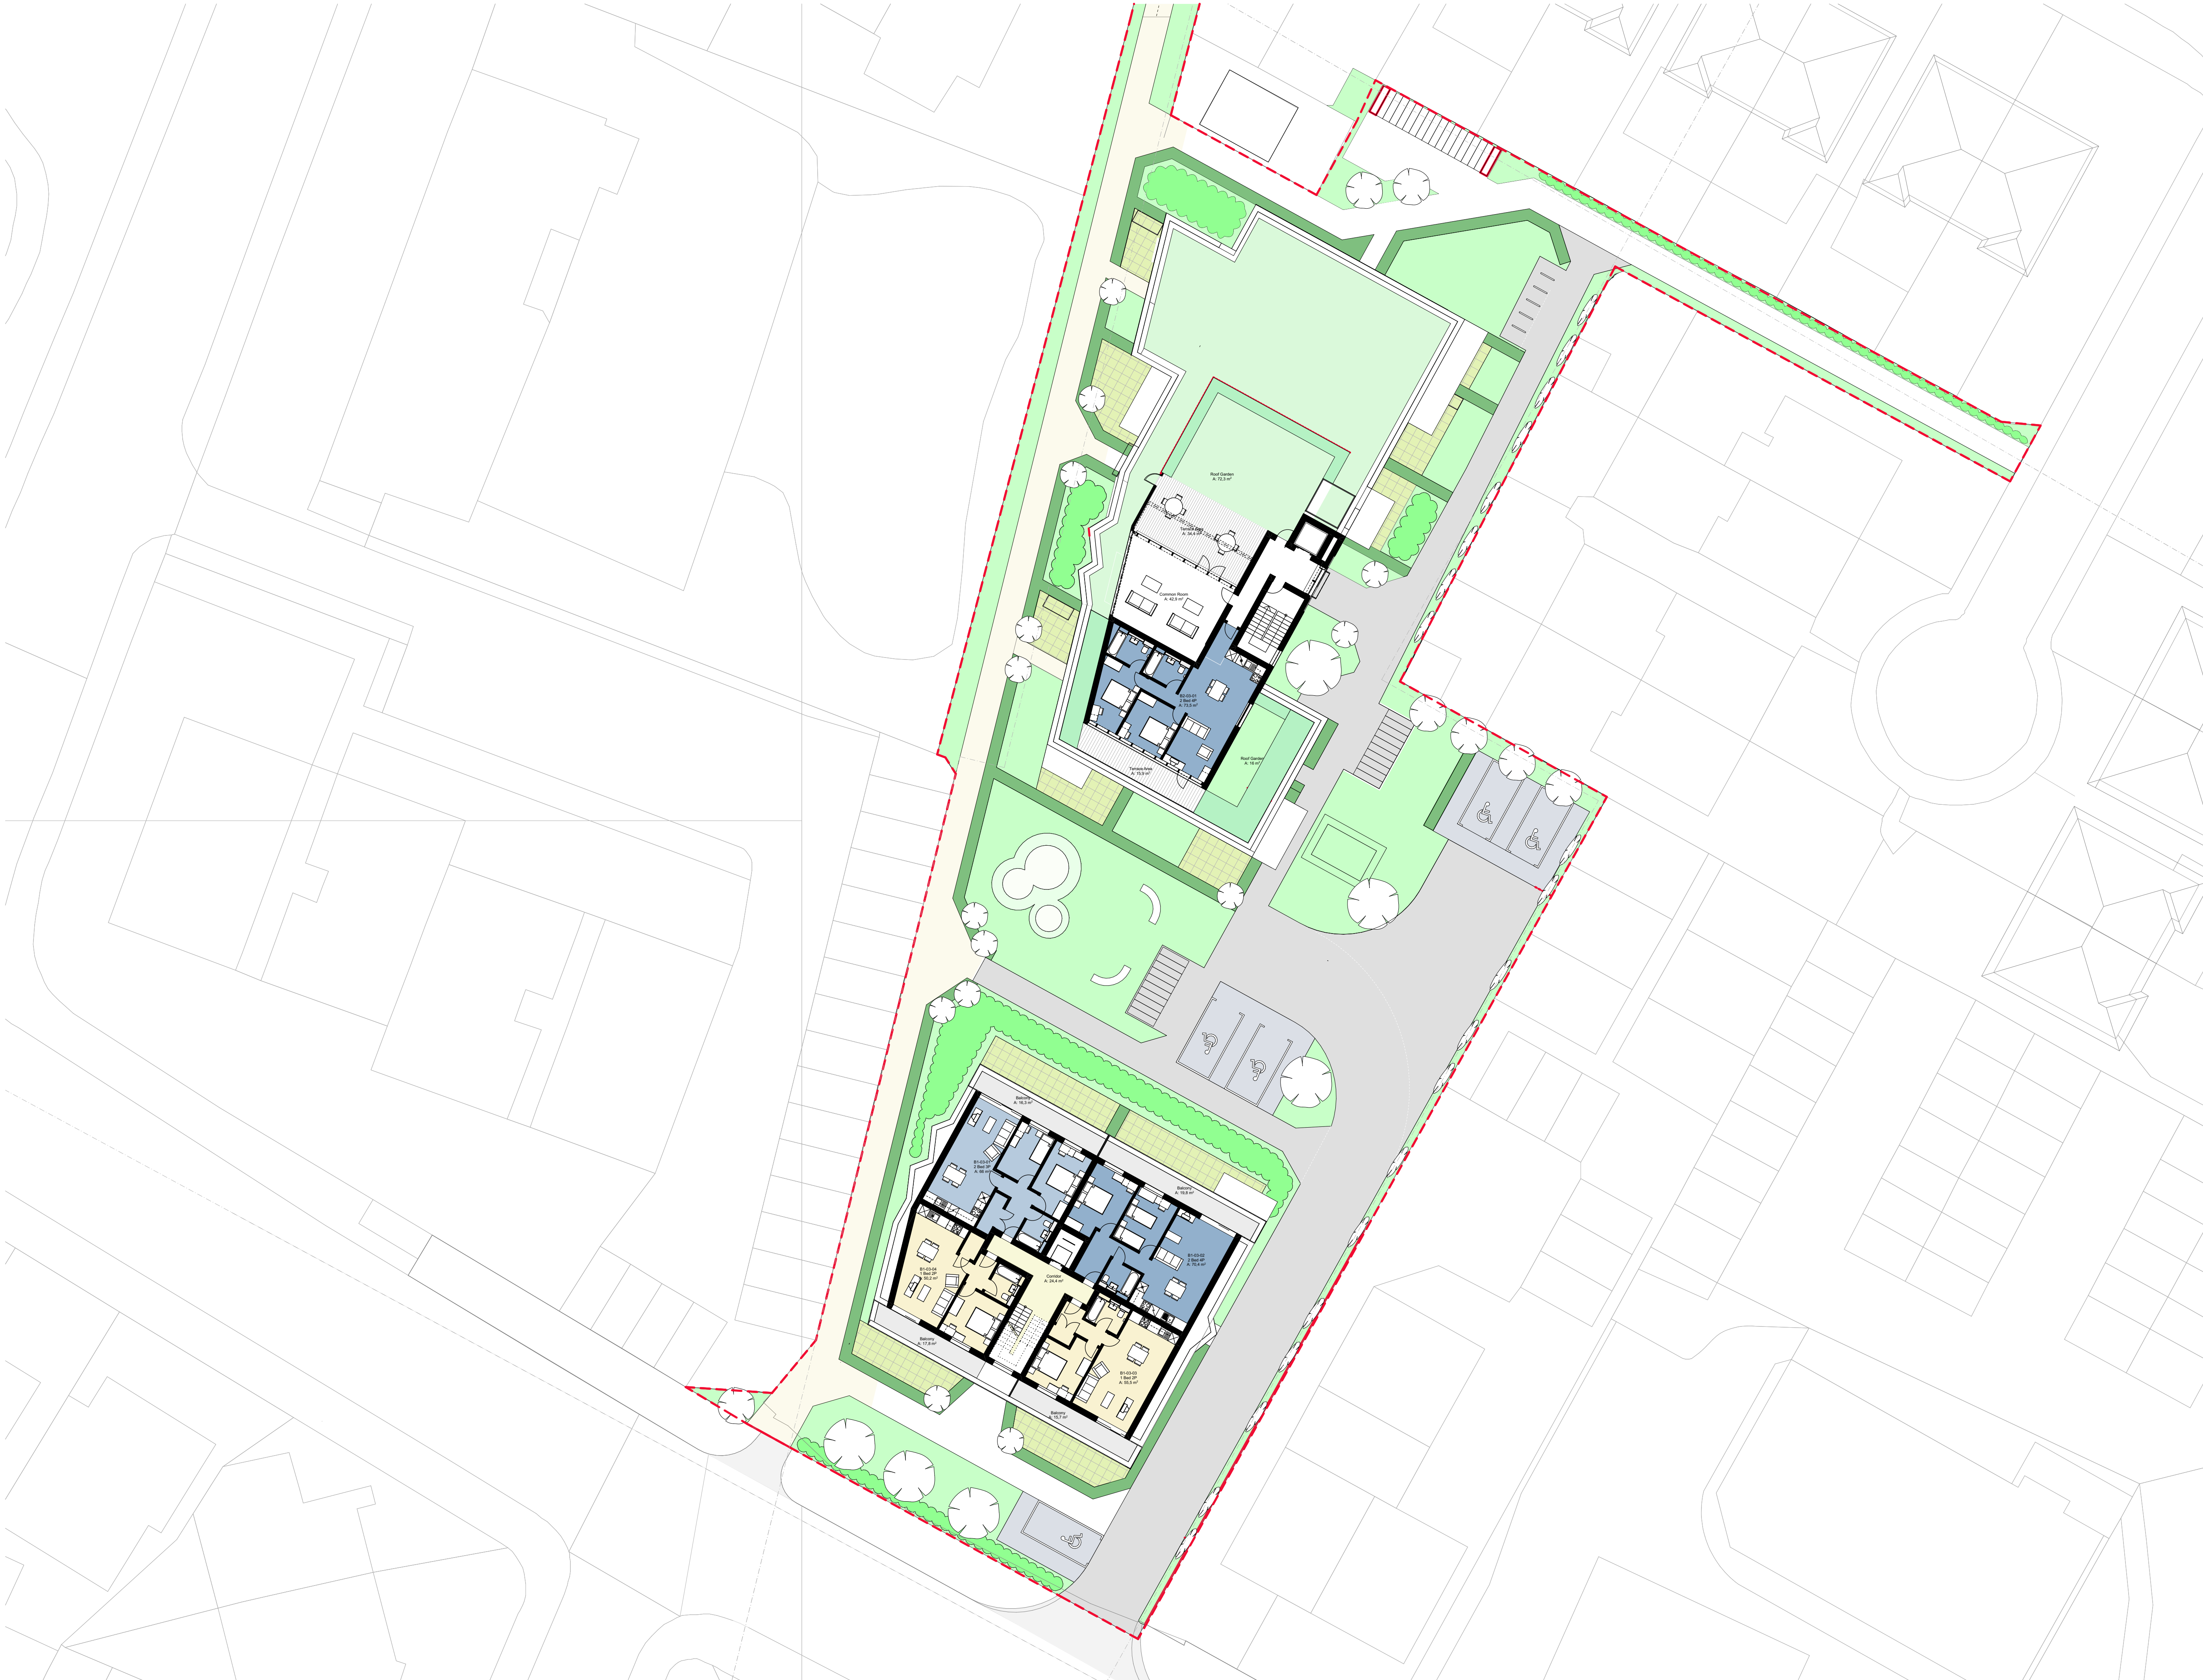

0103 THIRD FLOOR
1:200

NOTES:
This document and its design content is copyright ©. It shall be read in conjunction with all other associated project information including models, specifications, schedule and related consultants documents. Do not scale from documents. All dimensions to be checked on site. Immediately report any discrepancies, errors or omissions on this document to the Originator. If in doubt ASK.

1:200
0 4 8 12m

 

04	Planning Submission	DV	NC	14/12/2021
03	Design Freeze Issue	DV	NC	20/11/2021
01	Planning Interim Issue	DV	NC	19/11/2021
00	FOR INFORMATION	DV	NC	09/09/2021

REV	DESCRIPTION	DRAWN	CHECKED	DATE
-----	-------------	-------	---------	------

CREATE
DESIGN + ARCHITECTURE
Wiggleworth House 69 Southwark Bridge Road London SE1 9HH
+44 207 021 0267 info@createdesign.org www.createdesign.org

CLIENT: Curwen Group

PROJECT: The Former Victoria Pub
BUILDING: Sadow Crescent
ADDRESS: UB8 3QH

DRAWING NAME: PROPOSAL THIRD FLOOR

DRAWING SERIES: SITE PLAN

CDA REF: 000 SCALE(S): 1:200 ORIGINAL PAPER SIZE: A1

REVISION: 04 REVISION DESCRIPTION: Planning Submission

PROJECT	ORIGINATOR	VOLUME	LEVEL	TYPE	ROLE	CLASS	NUMBER
637	- CDA	- XX	- 03	- DR	- A	- 01	- 0103