


NOTES:
This document and its design content is copyright ©. It shall be read in conjunction with all other associated project information including models, specifications, schedule and related consultants documents. Do not scale from documents. All dimensions to be checked on site. Immediately report any discrepancies, errors or omissions on this document to the Originator. If in doubt ASK.



01 South Elevation
1:100

02 North Elevation
1:100

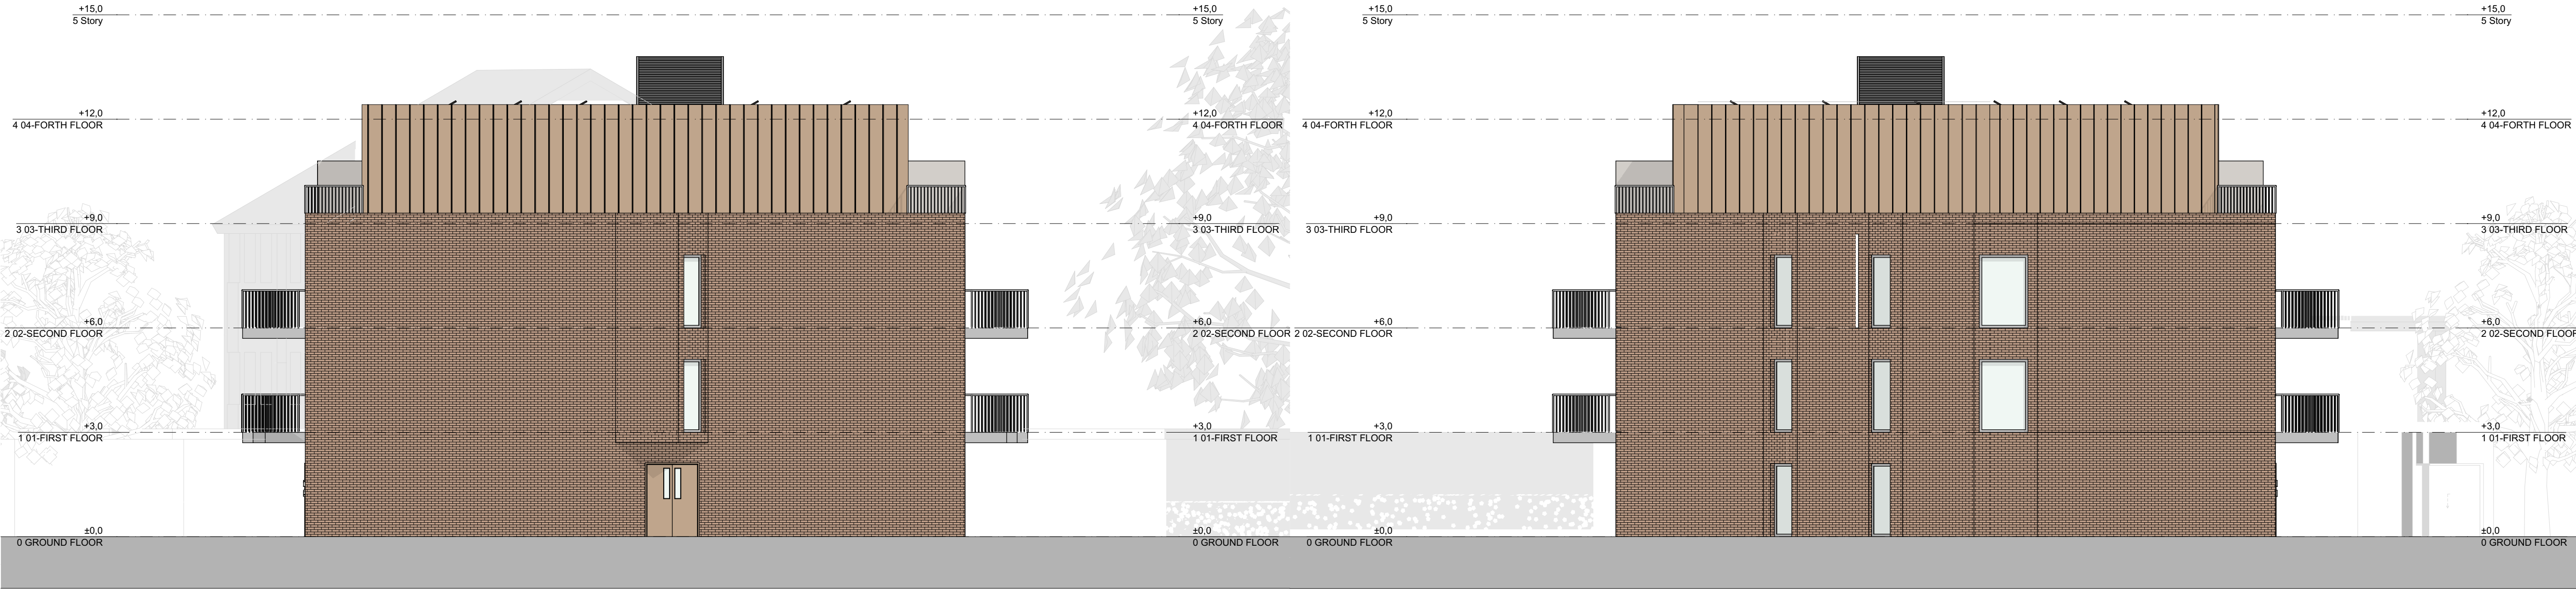

03 East Elevation
1:100

04 West Elevation
1:100

03	Planning Submission	DV	NC	14/12/2021
02	Design Friends Issue	DV	NC	20/11/2021
01	Planning Interim Issue	DV	NC	18/11/2021
00	FOR INFORMATION	DV	NC	10/08/2021

REV	DESCRIPTION	DRAWN	CHECKED	DATE
-----	-------------	-------	---------	------

CREATE
DESIGN + ARCHITECTURE
Wiggleworth House 69 Southwark Bridge Road London SE1 9HH
+44 207 021 0267 info@createdesign.org www.createdesign.org

CLIENT: **Curwen Group**

PROJECT: **The Former Victoria Pub**
BUILDING: **Sandow Crescent**
ADDRESS: **UE340H**

DRAWING NAME: **ELEVATIONS VICTORIA HOUSE**

DRAWING SERIES: **0200-0399 GA ELEVATIONS**

CDA REF: **000** SCALE(S): **1:100** ORIGINAL PAPER SIZE: **A1**

REVISION: **03** REVISION DESCRIPTION: **Planning Submission**

PROJECT	ORGANISATION	VOLUME	LEVEL	TYPE	ROLE	CLASS	NUMBER
637	- CDA	- XX	- ZZ	- DR	- A	- 20	- 0200