


NOTES:
This document and its design content is copyright ©. It shall be read in conjunction with all other associated project information including models, specifications, schedules and related construction documents. Do not scale drawings for dimensions. All dimensions shall be taken from the drawings. In the event of any discrepancies, errors or omissions on this document to the Originator, if in doubt ASK.

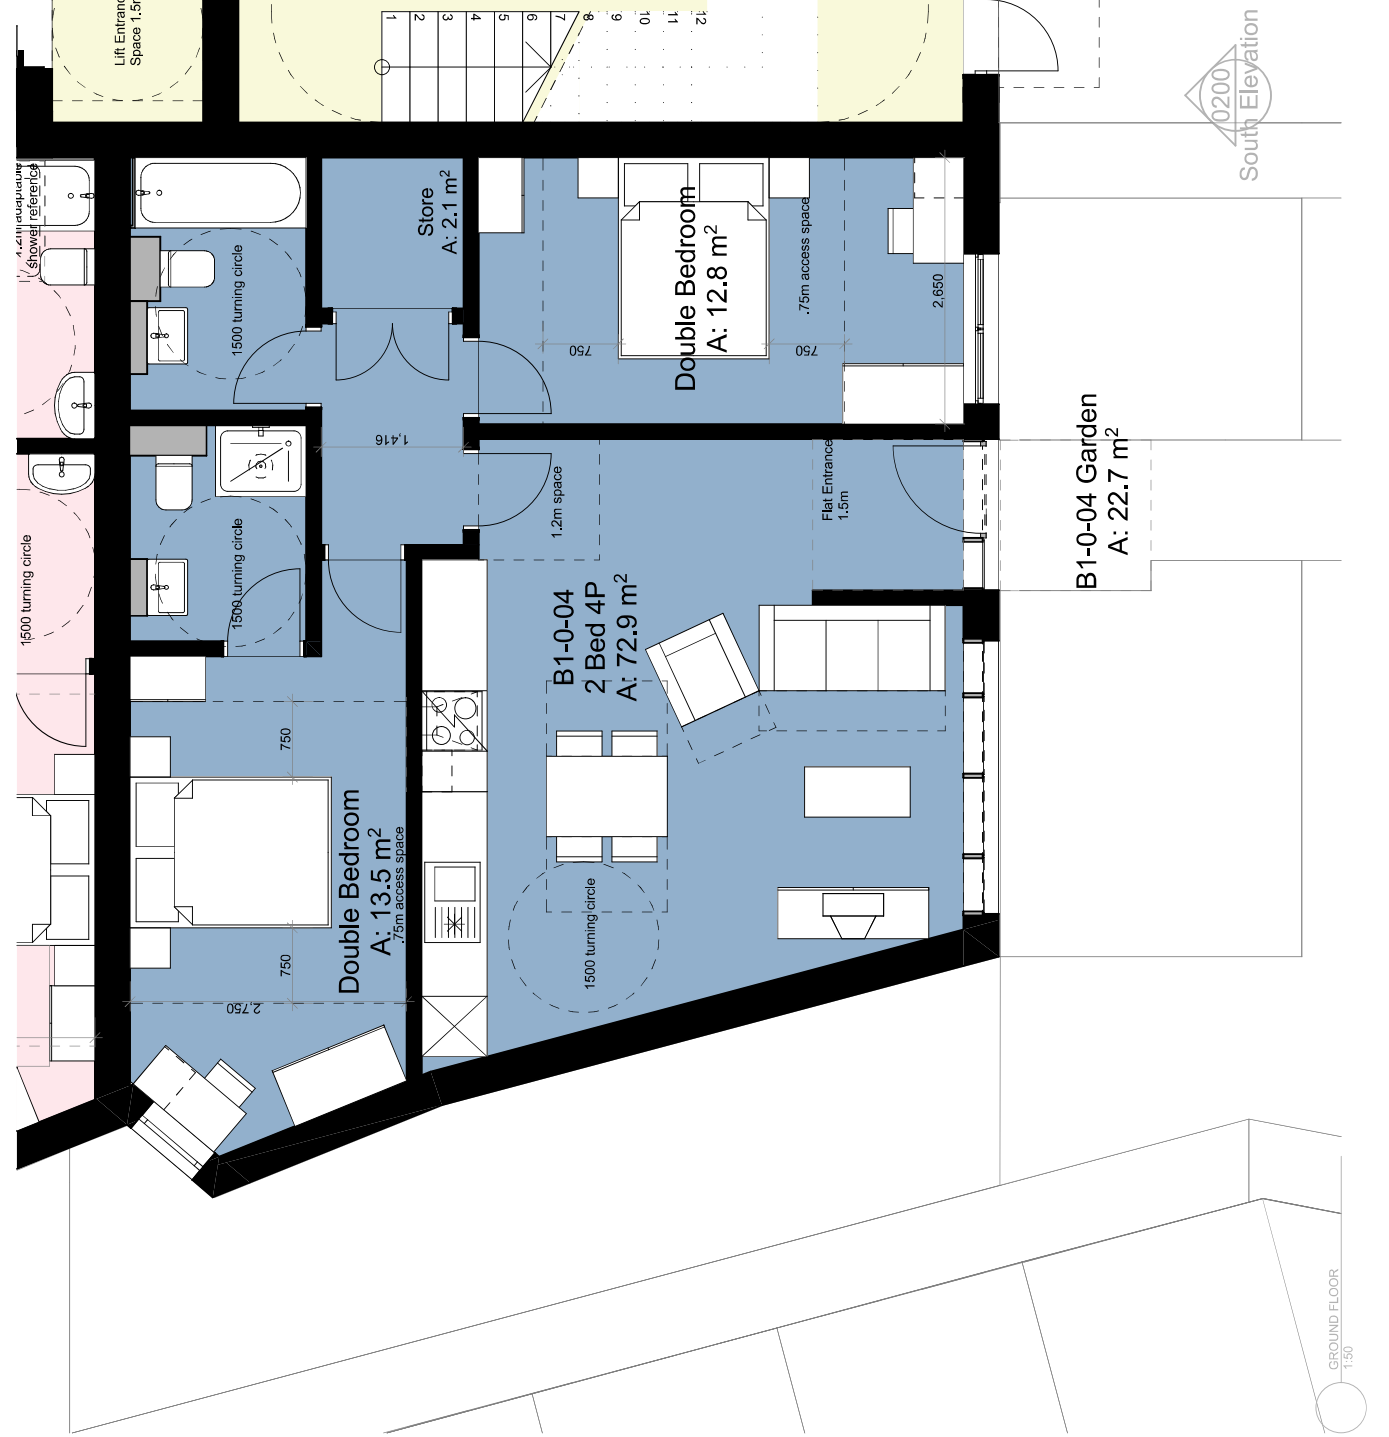

List of Apartments

B1-0-01	M4(3)
B1-0-02	M4(3)
B1-0-03	M4(3)
B1-0-04	M4(2)
B1-01-01	M4(2)
B1-01-02	M4(2)
B1-01-03	M4(2)
B1-01-04	M4(2)
B1-02-01	M4(2)
B1-02-02	M4(2)
B1-02-03	M4(2)
B1-02-04	M4(2)
B1-03-01	M4(2)
B1-03-02	M4(2)
B1-03-03	M4(2)
B1-03-04	M4(2)



01	Issue For Planning	23/02/2023		
REV	DESCRIPTION	DRAWN	CHECKED	DATE

CREATE
DESIGN + ARCHITECTURE
Wiglesworth House 69 Southwark Bridge Road London SE1 9HH
+44 207 021 0267
info@createdesign.org www.createdesign.org

CLIENT:	CLIENT COMPANY									
PROJECT:	ABC01									
BUILDING NAME:	#5th Floor									
ADDRESS:	AB1 2CD									
DRAWING NAME:	FLAT PLAN TYPE B1-0-04									
DRAWING SERIES:	UNIT TYPE FLOOR PLANS AND DOMESTIC BUILDING SERVICE									
CDA REF:	ORIGINAL PAPER REV 004									
000	SCALE(S):	A3								
	1:50									
REVISION:	REVISION DESCRIPTION:									
01	Issue For Planning									
PROJECT	ORIGINATOR	VOLUME	LEVEL	TYPE	ROLE	CLASS	NUMBER			
000	-	CDA	-	-	DR	-	A	- 15 -	004	