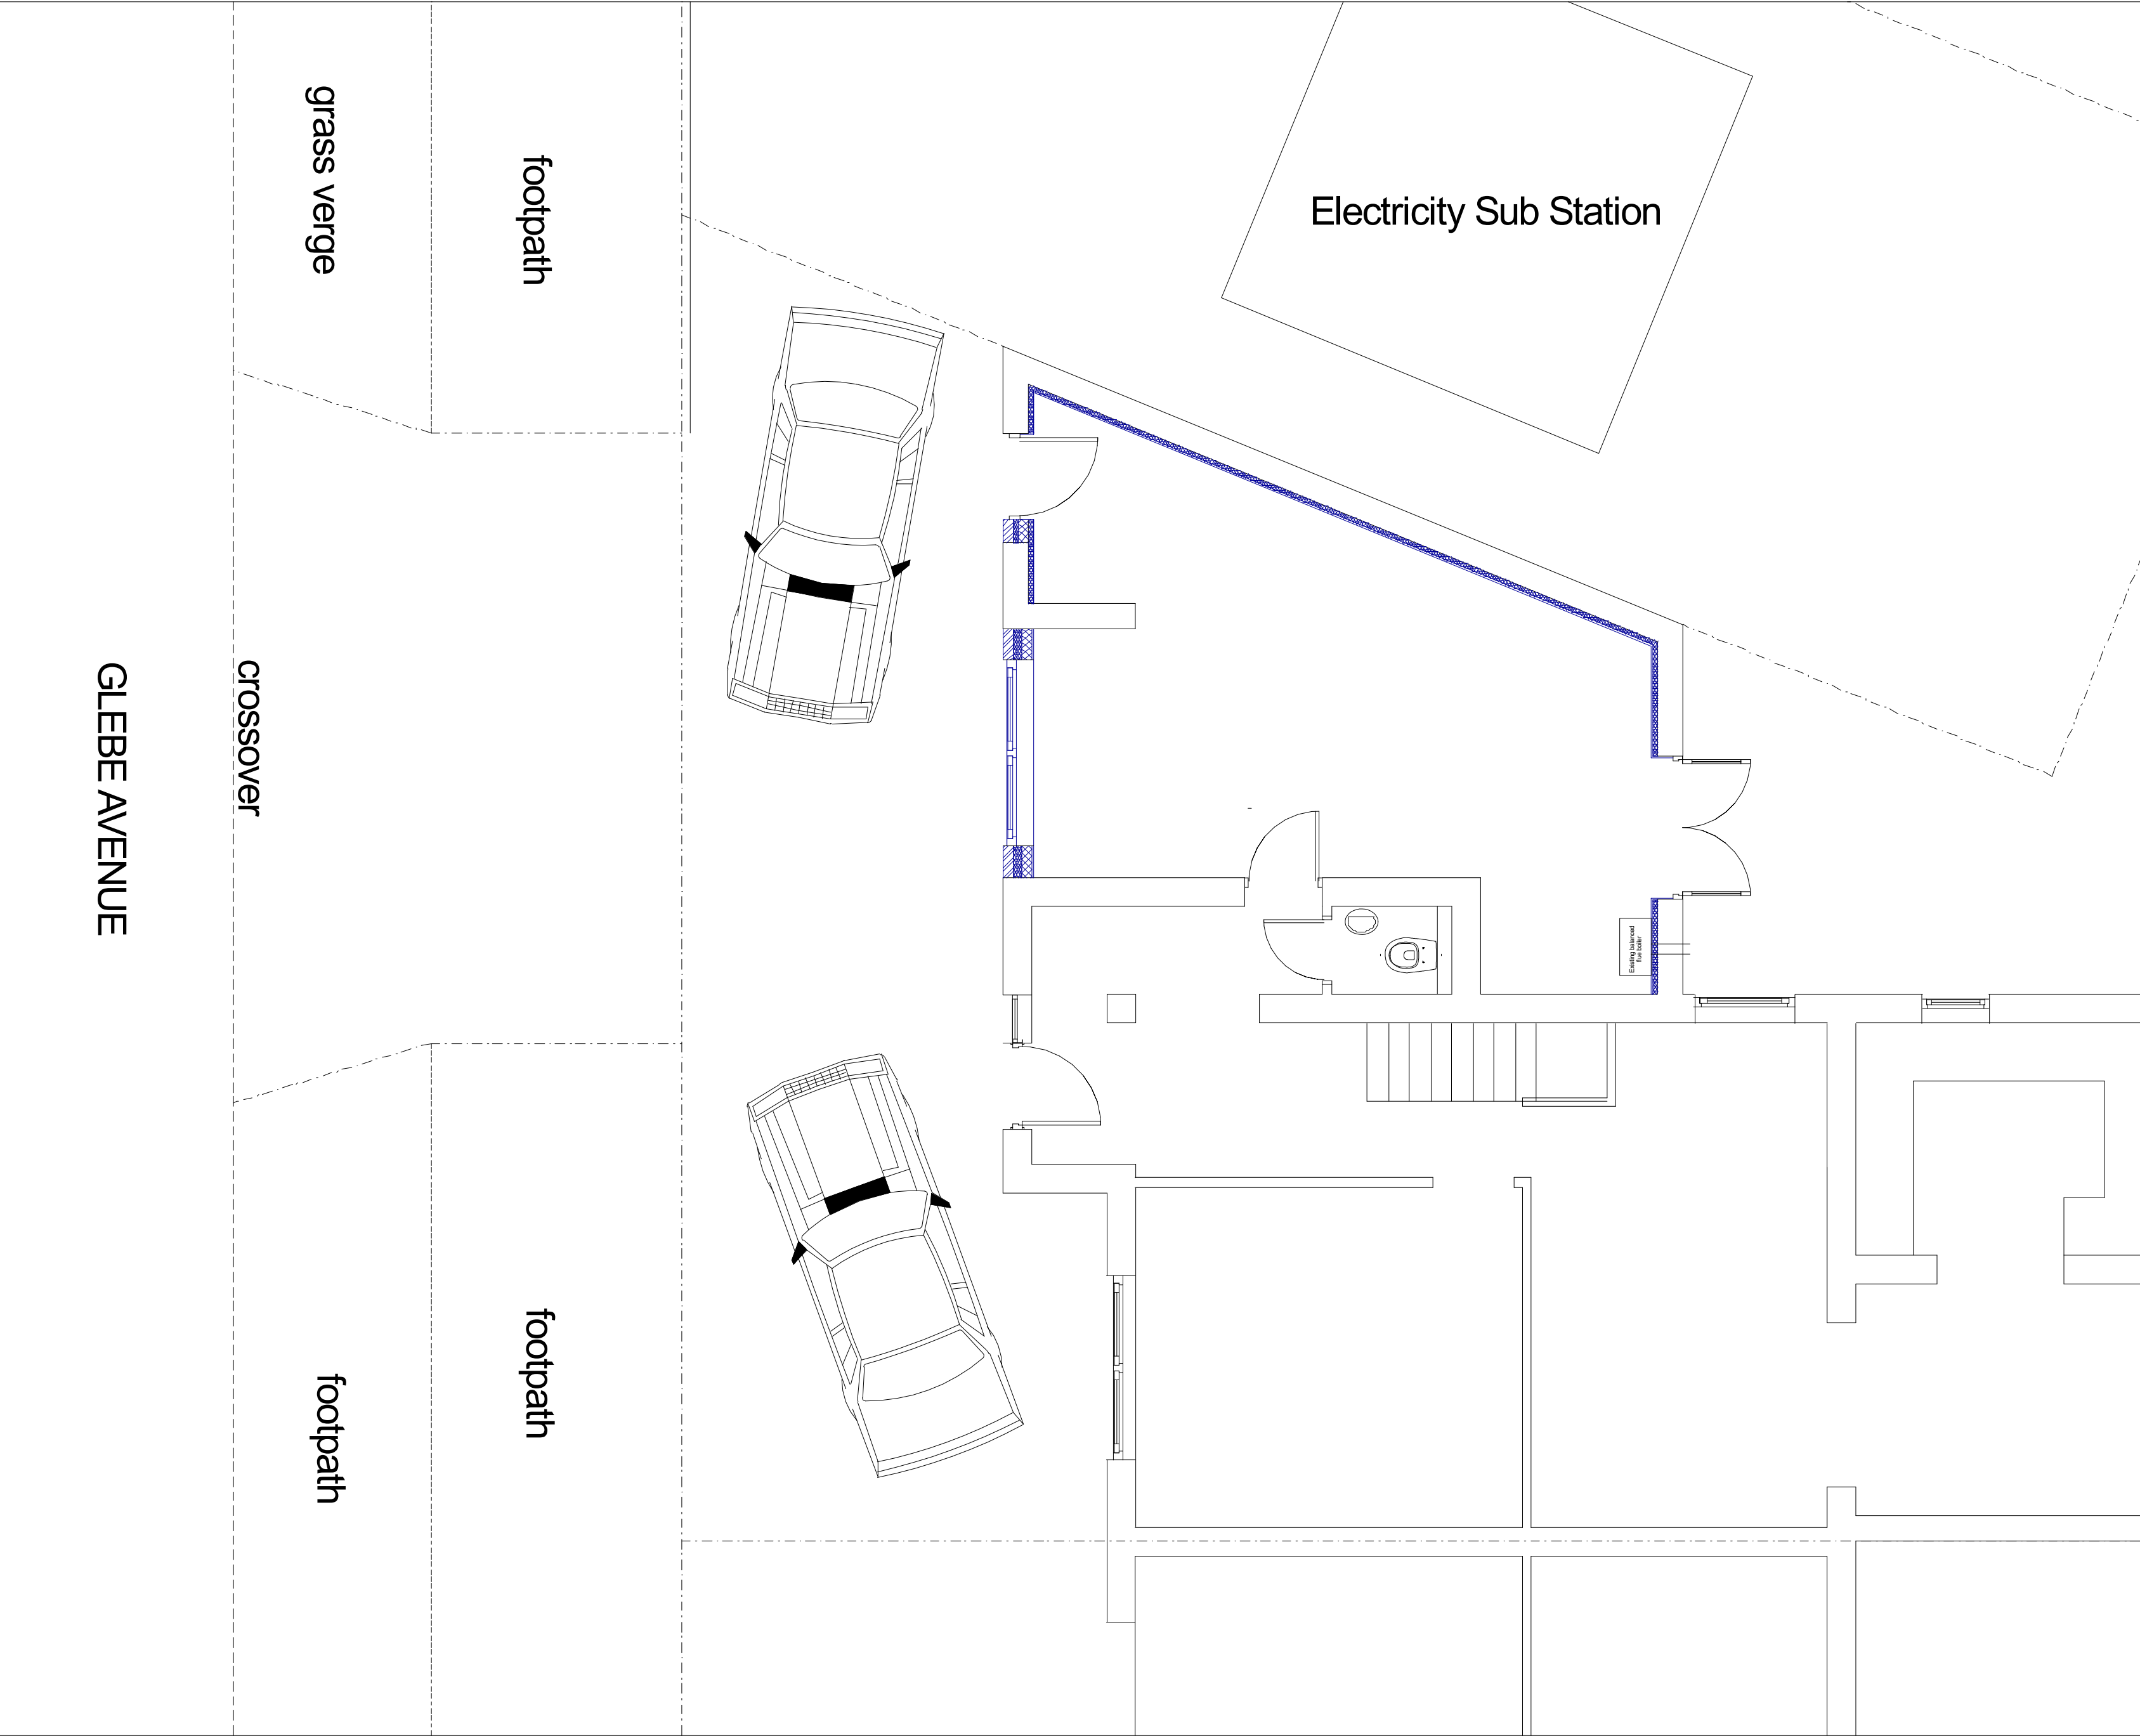


[illegible]

|                                         |
|-----------------------------------------|
| Site Plan                               |
| Conversion of Garage to habitable space |

DWG No  
**03**  
Rev: - B

**Highford**  
Design and Build Limited

27 Bellamy Close, Ickenham, Middlesex. UB10 8SJ  
email: [info@highforddesign.co.uk](mailto:info@highforddesign.co.uk) - web: [www.highforddesign.co.uk](http://www.highforddesign.co.uk)  
telephone: 01845 622575 - mobile: 07957 340205