


GENERAL NOTES

GENERAL NOTES:


1. THIS DRAWING IS INDICATIVE ONLY PENDING VERIFICATION OF THE ACTUAL STRUCTURE FOLLOWING DEMOLITION OF THE INTERIORS. BUILDING REGULATIONS APPROVAL AND CLIENT APPROVAL.
2. DO NOT SCALE FROM DRAWINGS. ALL DISCREPANCIES TO BE REPORTED TO GENSLER ARCHITECT IMMEDIATELY.
3. ALL DIMENSIONS TO BE VERIFIED BY CONTRACTOR ON SITE PRIOR TO ANY WORKS
4. G.C.N RESPONSIBLE TO PERFORM THEIR OWN SITE VERIFICATION OF EXISTING CONDITIONS PRIOR TO SUBMITTING TENDER PACKAGE.
5. ALWAYS REFER TO GENERAL NOTES ON COVER SHEET DRAWING G1.1

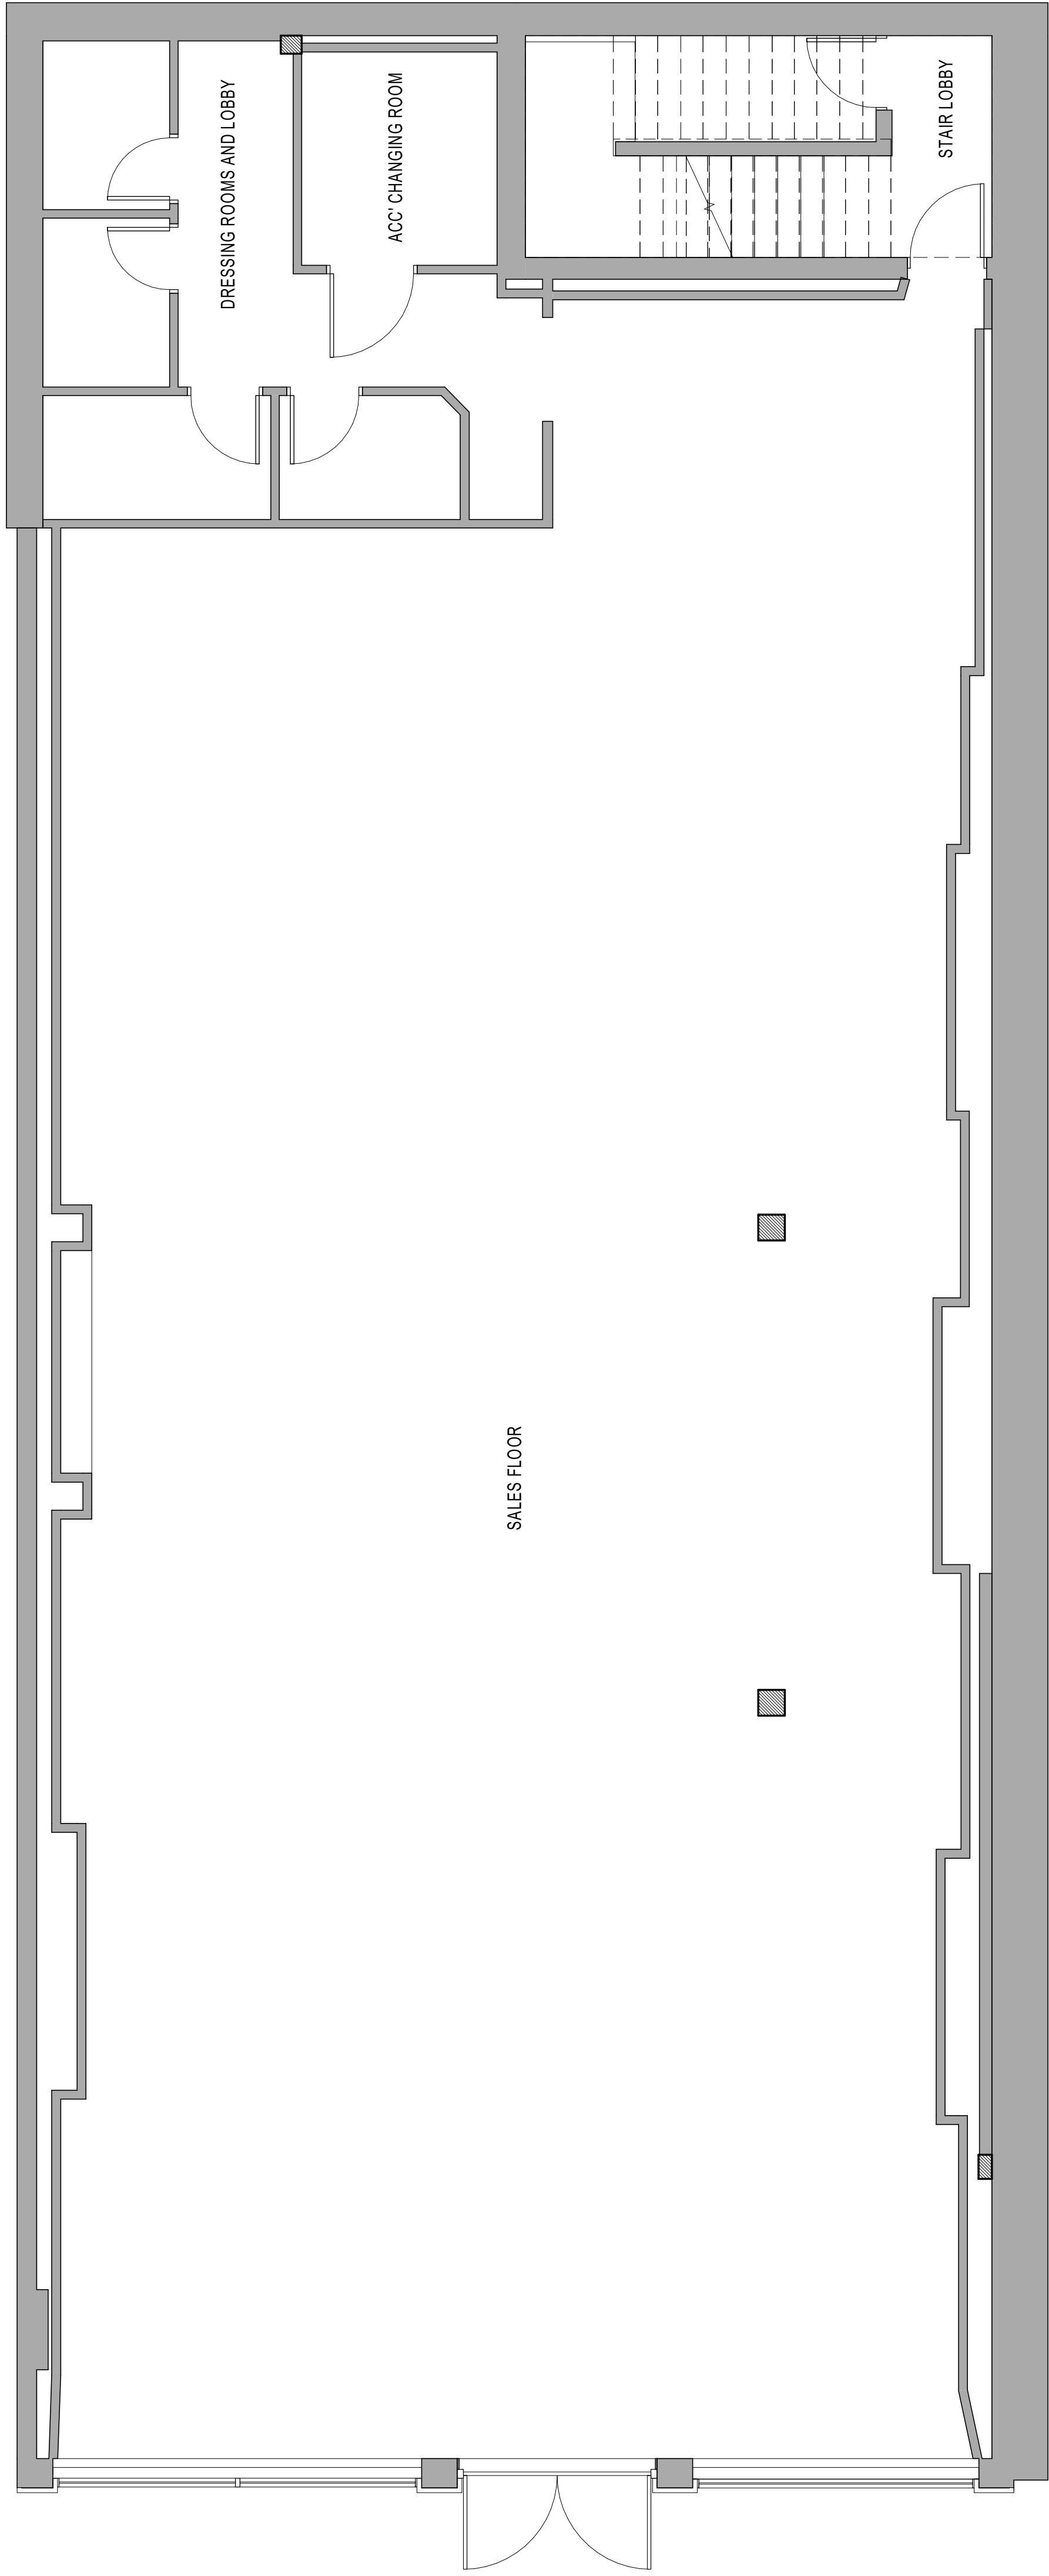


SALES FLOOR

1 Planning - Existing GA Level 00

SCALE: 1:50

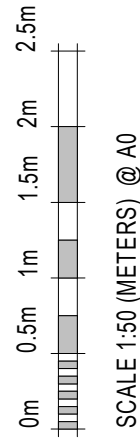

SCALE 1:50 (METERS) @ A0

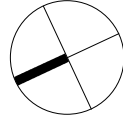© Gorsler 2021
All rights reserved

© Copyright 2011
All rights reserved, including but not limited to The Copyright, Design and Patents Act 1988

notes:
Do not scale from drawings. All discrepancies to be reported to
Gensler architect immediately.
All dimensions to be verified by contractor on site prior to any works

rev	date	revision note	drawn	checked
-----	------	---------------	-------	---------


Gensler

First Floor
No. 4 St Philip's Place
Tel +44 (0) 12 1260 1600

client

Client Name
xxx
xxx
xxx
xxx
Tel xxx

key plan

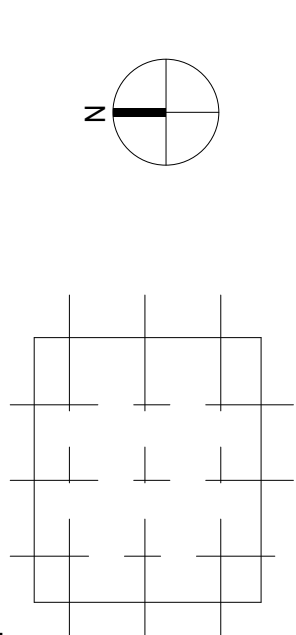

category

family

title

EXISTING GROUND FLOOR PLAN

project
UXBRIDGE IN-LINE (13614)
57 HIGH STREET | UXBRIDGE UB8 1JP

project number 026.1042.021	drawn LS	checked RB
scale As indicated@A1	date	status rev
project code	origin	volsys vlifloc type role number
XXXXXX - GEN - A0.201		

© Gorsler 2021
All rights reserved

© Copyright 2011
All rights reserved, including but not limited to The Copyright, Design and Patents Act 1988