


GENERAL NOTES

GENERAL NOTES:

1. THIS DRAWING IS INDICATIVE ONLY. PENDING VERIFICATION OF THE ACTUAL STRUCTURE FOLLOWING DEMOLITION OF THE INTERIORS. BUILDING REGULATIONS APPROVAL AND CLIENT APPROVAL.
2. DO NOT SCALE FROM DRAWINGS. ALL DISCREPANCIES TO BE REPORTED TO GENSLER ARCHITECT IMMEDIATELY.
3. ALL DIMENSIONS TO BE VERIFIED BY CONTRACTOR ON SITE PRIOR TO ANY WORKS
4. G. C. RESPONSIBLE TO PERFORM THEIR OWN SITE VERIFICATION OF EXISTING CONDITIONS PRIOR TO SUBMITTING TENDER PACKAGE.
5. ALWAYS REFER TO DRAWING NOTES ON COVER SHEET DRAWING G1.1

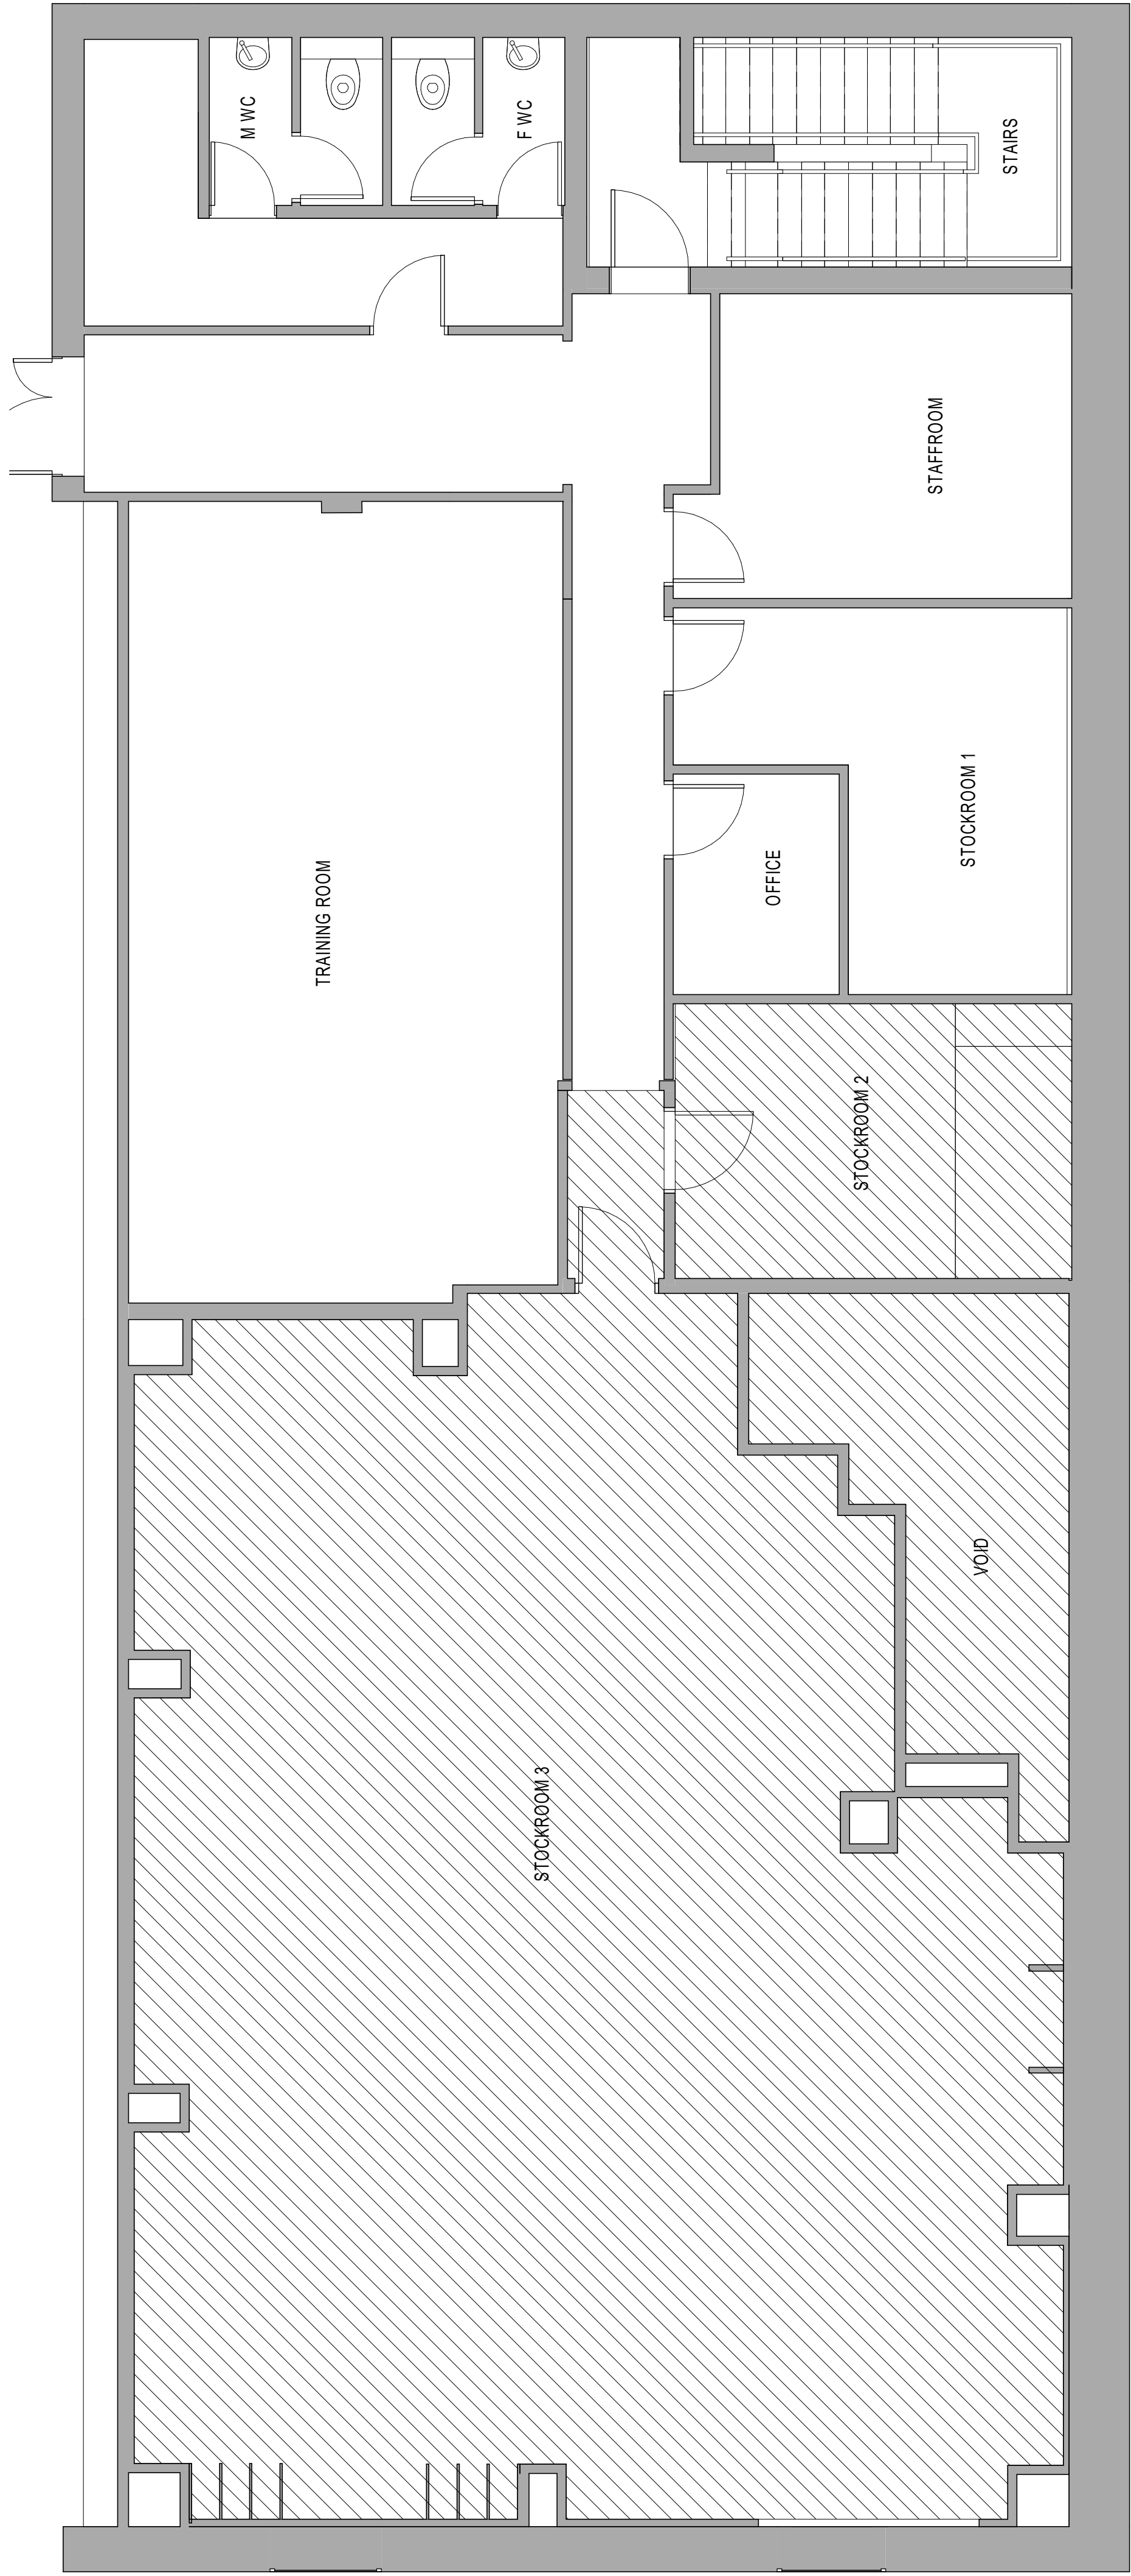

1 Planning - Existing GA Level 01

SCALE: 1:50

[illegible]

rev	date	revision note	drawn	checked
lead consultant				


Gensler

First Floor
No. 4 St Philip's Place
Birmingham
B3 2SL
UK
Tel +44 (0) 12 1260 1600

client

Client Name
xxx
xxx
xxx
xxx
xxx
Tel xxx

key plan

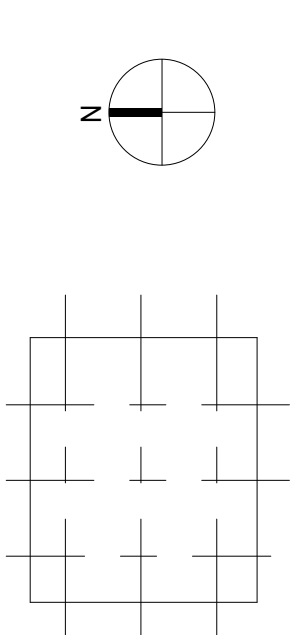

category

family

title

EXISTING FIRST FLOOR PLAN

project
UXBRIDGE IN-LINE (13614)
57 HIGH STREET UXBRIDGE UB8 1JP

project number	drawn	checked
026.1042.021	LS	RB
scale	status	rev
As indicated@A1	date	
project code	vol/sys	vol/loc
	role	number
XXXXXX - GEN - A0.202		

A0.202

© Gender 2021
All rights reserved. No part of this publication may be reproduced, stored in a retrieval system, or transmitted, in any form or by any means, electronic, mechanical, photocopying, recording, or by any information storage or retrieval system, without prior permission in writing from the publisher, Cambridge University Press.