

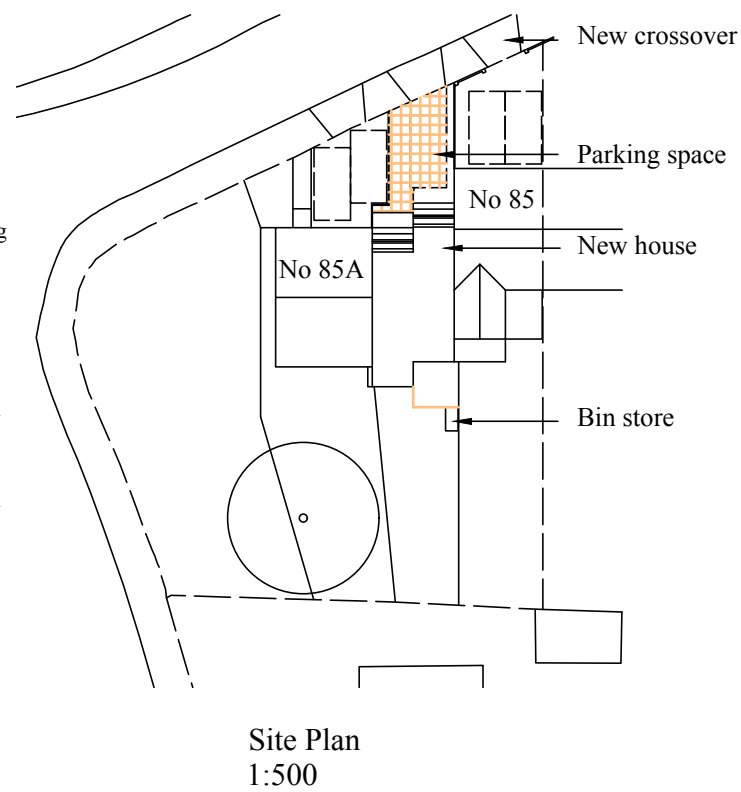


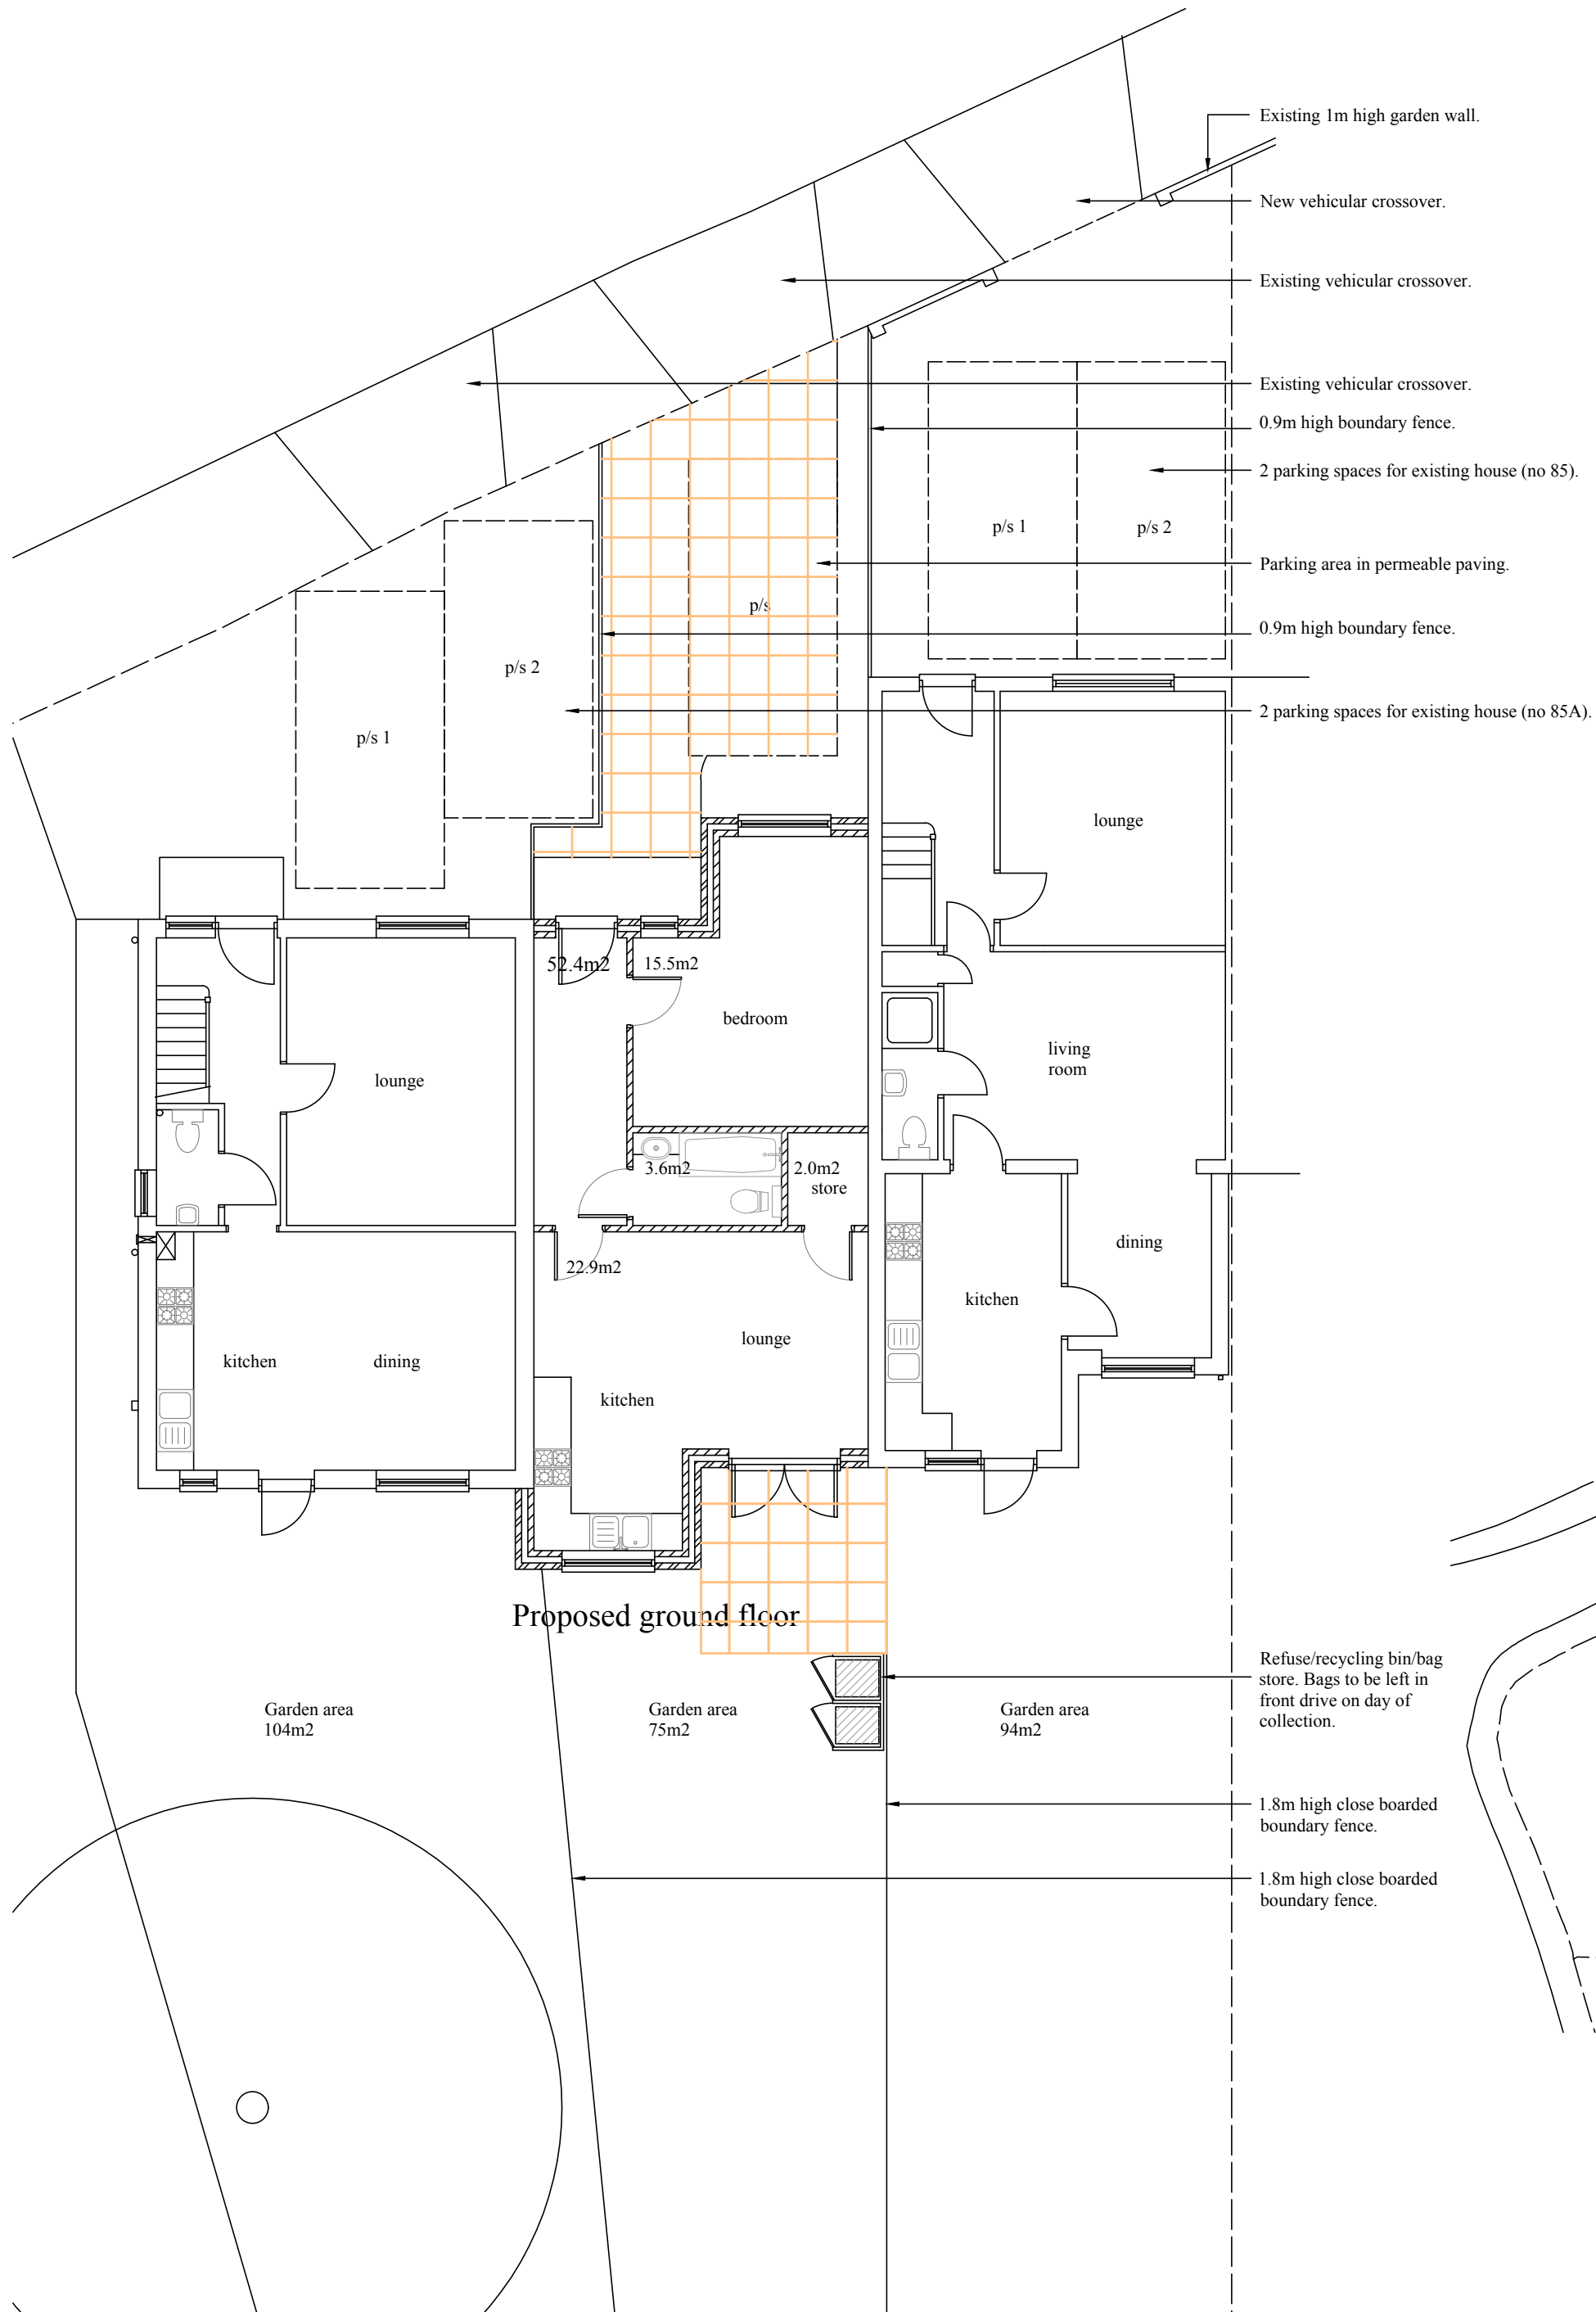


Proposed front elevation
No. 85

No. 85A

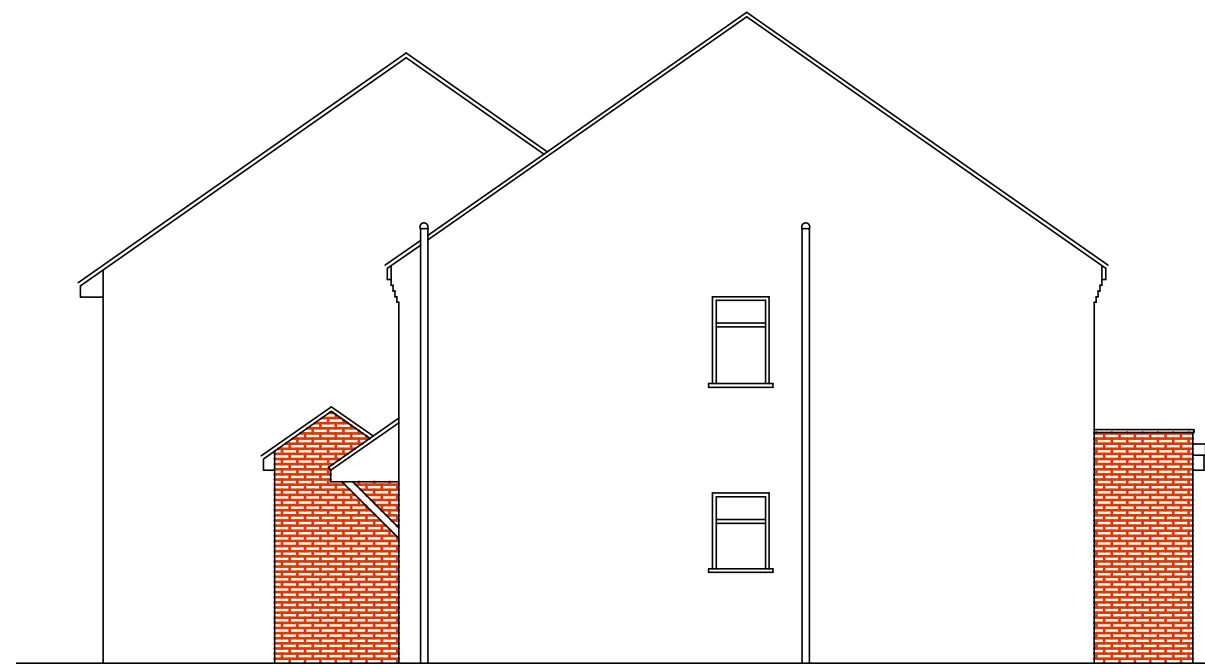

Proposed side elevation
No. 85A

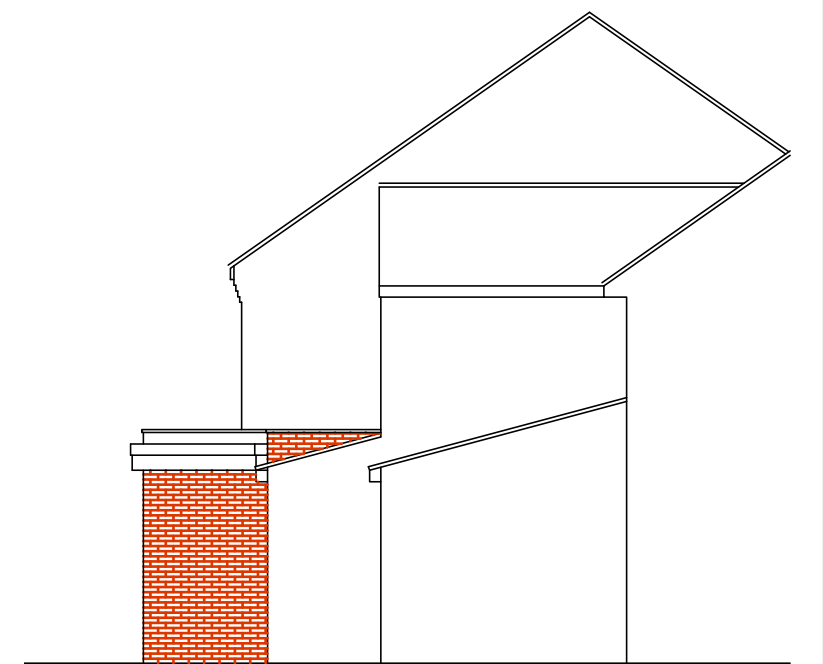

Proposed side elevation
No. 85



Proposed rear elevation
No. 85A

No. 85



Revisions: | A | Front elevation revised. | 25/11/20

ABA Chartered Surveyors
49 The Green, Southall UB2 4AR
email: aba@aujla.co.uk
Tel: 020 8574 3535

scale 1:100 @A2	date 11/09/20	title Attached new house.
drg no 2037-pl-01	rev A	site 85-85A Larch Crescent, Hayes.