



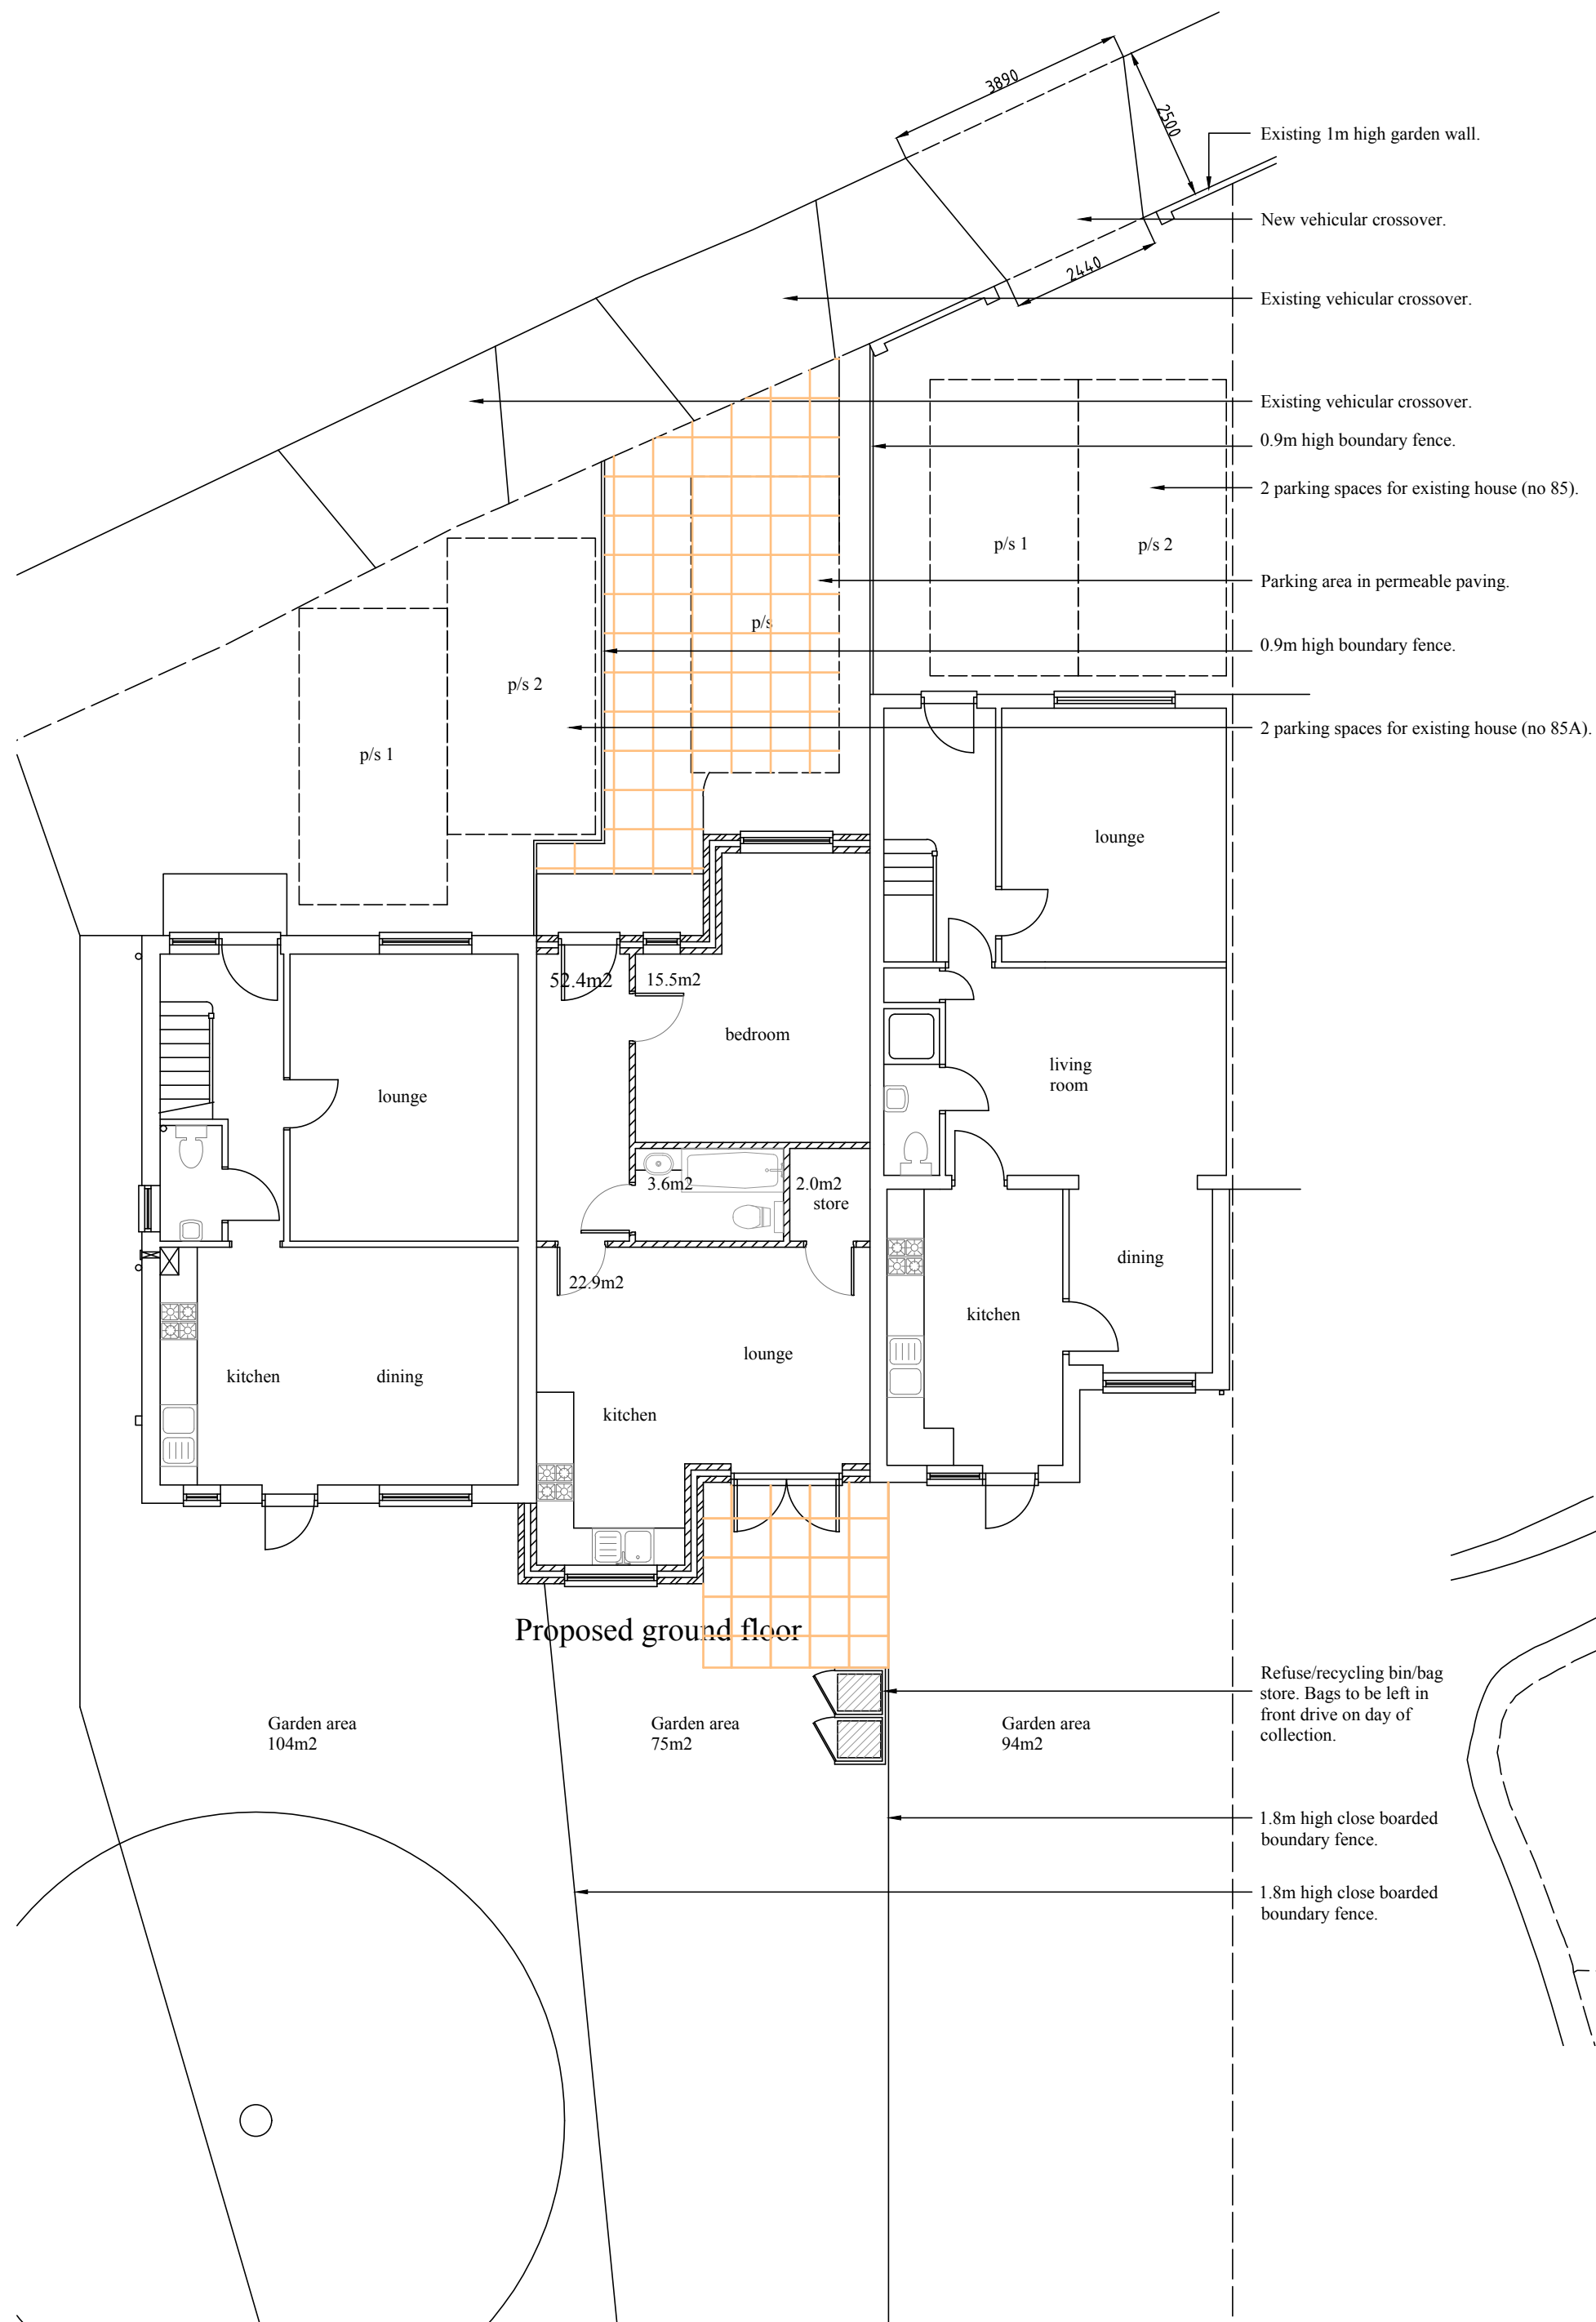


Proposed front elevation
No. 85

No. 85A

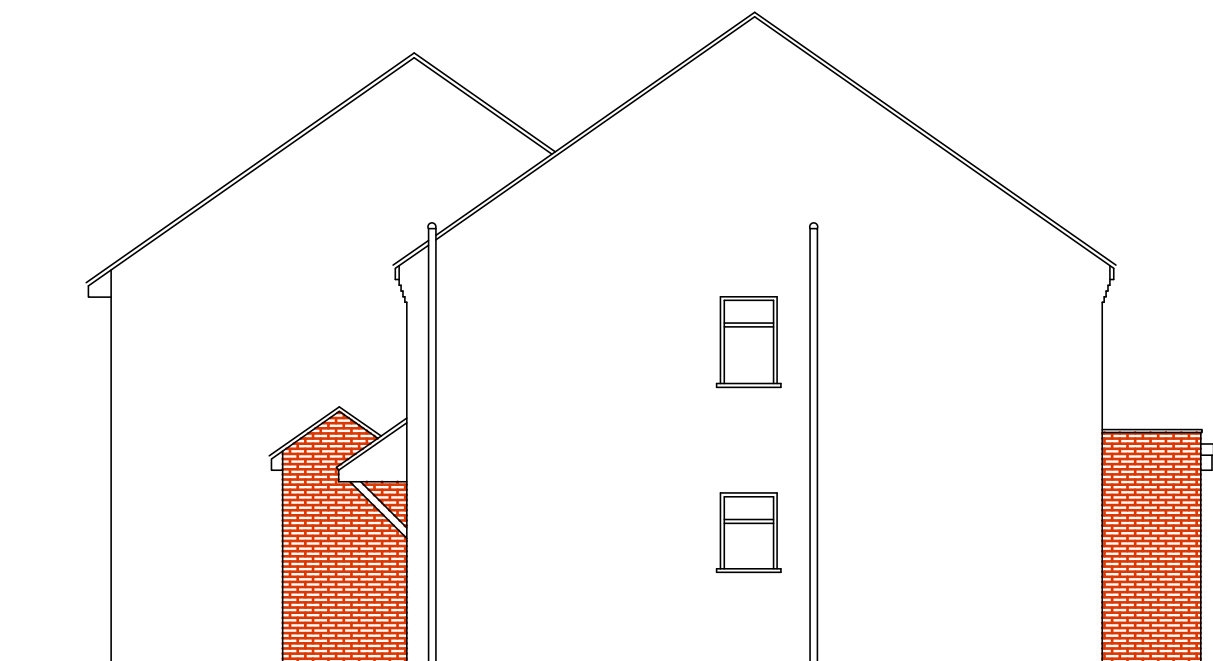

Proposed side elevation
No. 85A

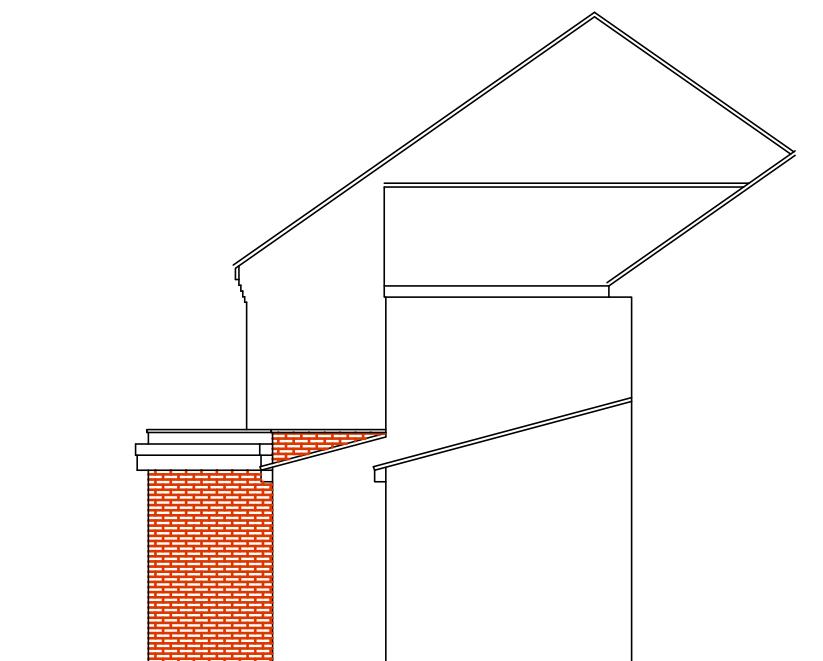


Proposed side elevation
No. 85



Proposed rear elevation
No. 85A

No. 85

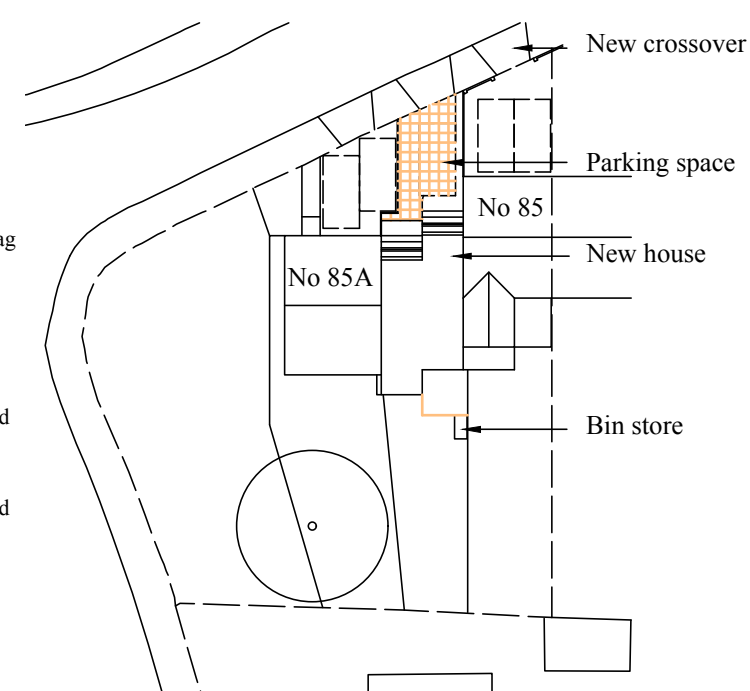

Site Plan
1:500



Revisions:		B New crossover indicated.	26/11/20
		A Front elevation revised.	25/11/20

ABA Chartered Surveyors		email: aba@aujla.co.uk	
49 The Green, Southall UB2 4AR		Tel: 020 8574 3535	
scale 1:100 @A2		title	
date 11/09/20		Attached new house.	
drg no		site	
2037-pl-01		85-85A Larch Crescent, Hayes.	
rev			
B			