

GENERAL NOTES

1. Work to agreed dimensions only.
2. All workmanship & materials should be the best of their respective kinds, complying with relevant Building Regulations & NHBC guidance and to the complete satisfaction of the Building Inspector.
3. The Contractor shall be responsible for obtaining all necessary planning & building control consents, and shall ensure that all design & supply of temporary works & propping & support. These must be inspected by the Contractor of regular intervals to ensure that no unauthorised alterations or modifications are carried out. The Contractor must sequence all works so as to ensure that the building and its parts & adjacent buildings remain stable & undamaged at all times.

ROOF
CEILING

Plain Clay Tiles

LOFT
CEILING


White Render

FIRST FLOOR
CEILING

Facing brickwork

GROUND FLOOR
EXTERNAL

Proposed Front Elevation (1:50)

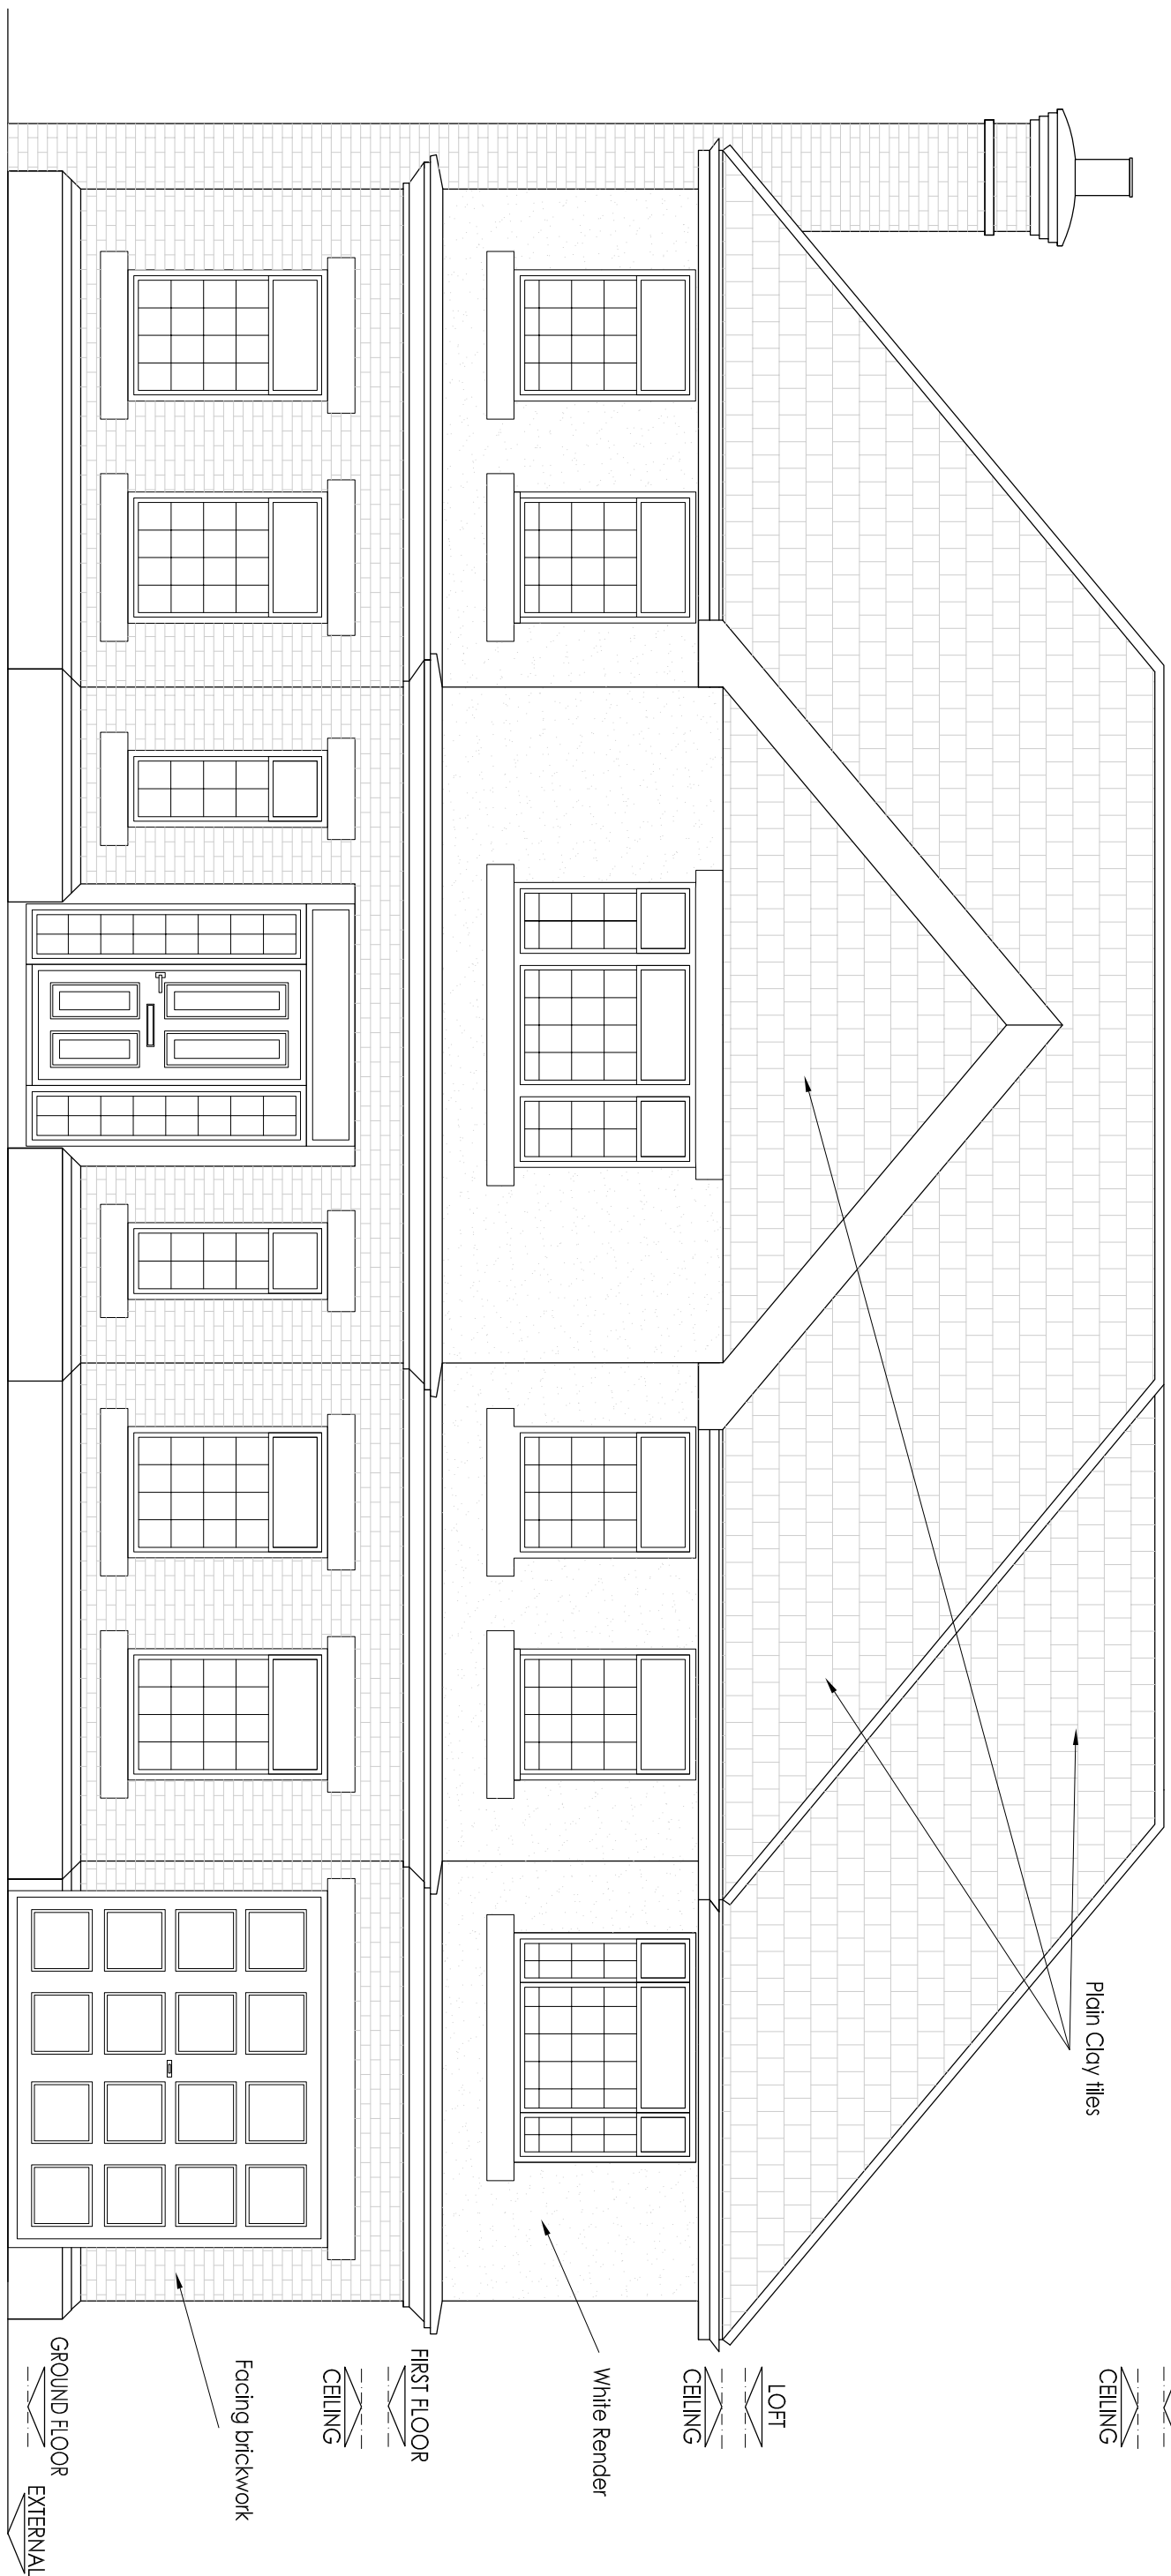

ROOF
CEILING

Plain Clay Tiles

LOFT
CEILING


White Render

FIRST FLOOR
CEILING

Facing brickwork

GROUND FLOOR
EXTERNAL

Proposed Rear Elevation (1:50)

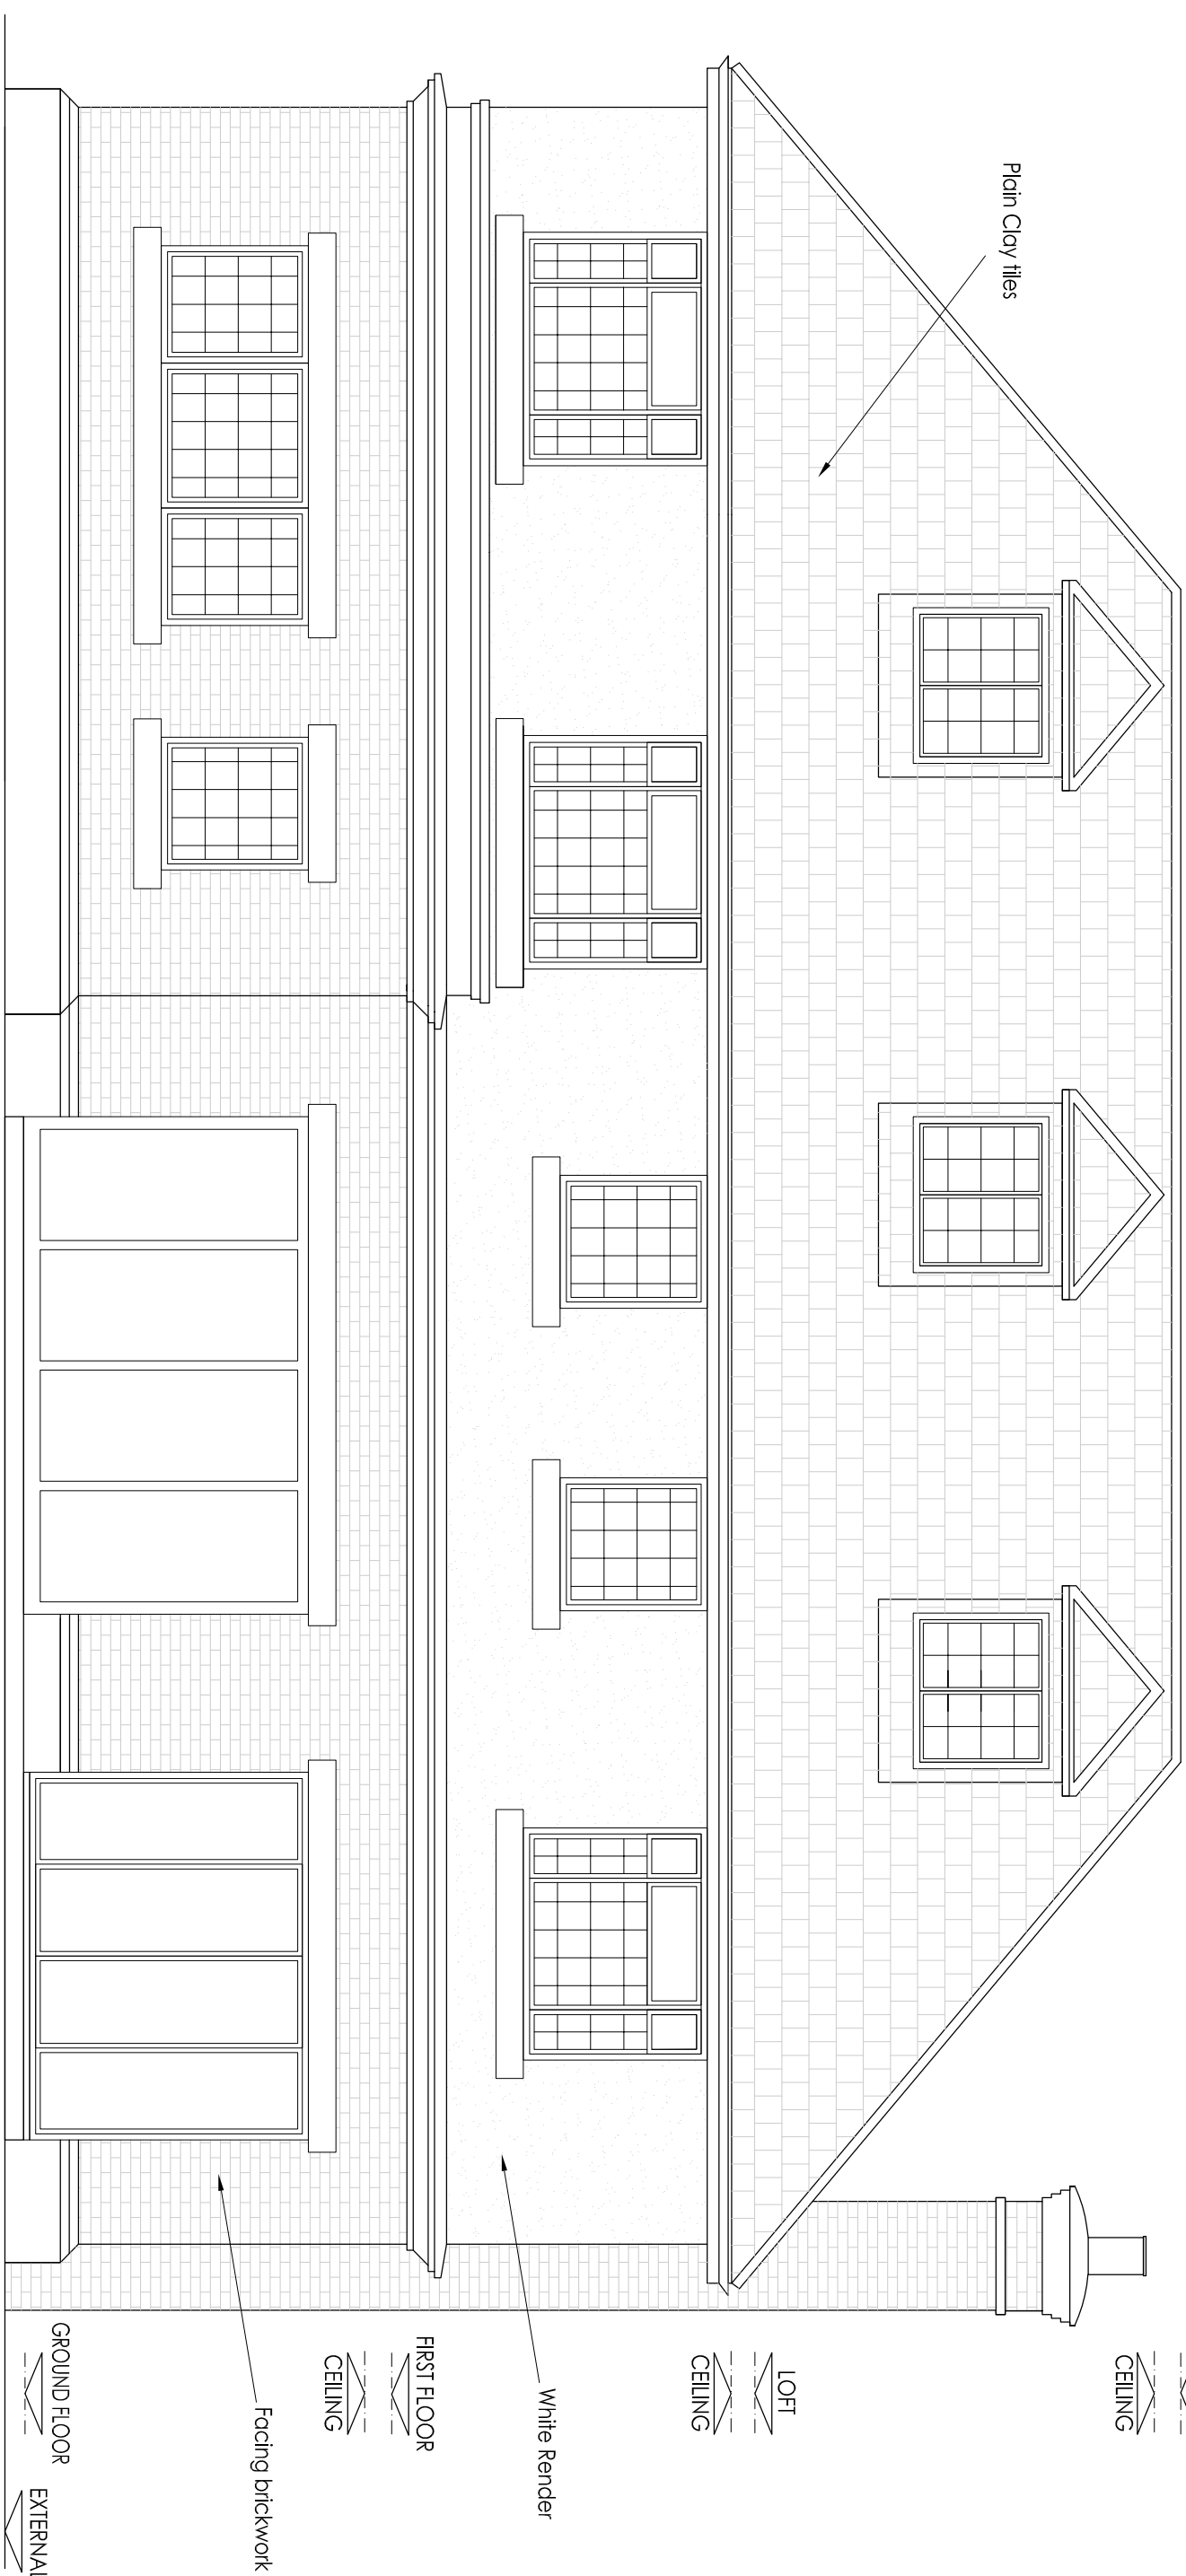

Revisions			
Rev	By	Date	Details
© The drawing is the property and copyright of KMASS and shall not be used without written consent. No copies may be made or reproduced without the prior written consent of KMASS.			
Drawing Status			
FOR PLANNING APPLICATION			
Project			
Land to Rear of Moor Park Road, Northwood			
Client			
Mr Robinson			
Drawing Title			
Proposed Front and Rear Elevations			
Scale	Sheet Size	Drawn By	Date
As Noted	A1	AEV	April 20
Checked	KMC	Forced	KMASS
Drawing No	Rev		
J3745-D-05	-		

KMASS

Web: www.kmass.co.uk

Email: info@kmass.co.uk

Architecture • Structural Engineering • Surveying

St Albans, Herts
PO Box 10, St Albans
Herts, AL2 2HT
Tel: 01727 615571
Tel: 0207 725 0000