



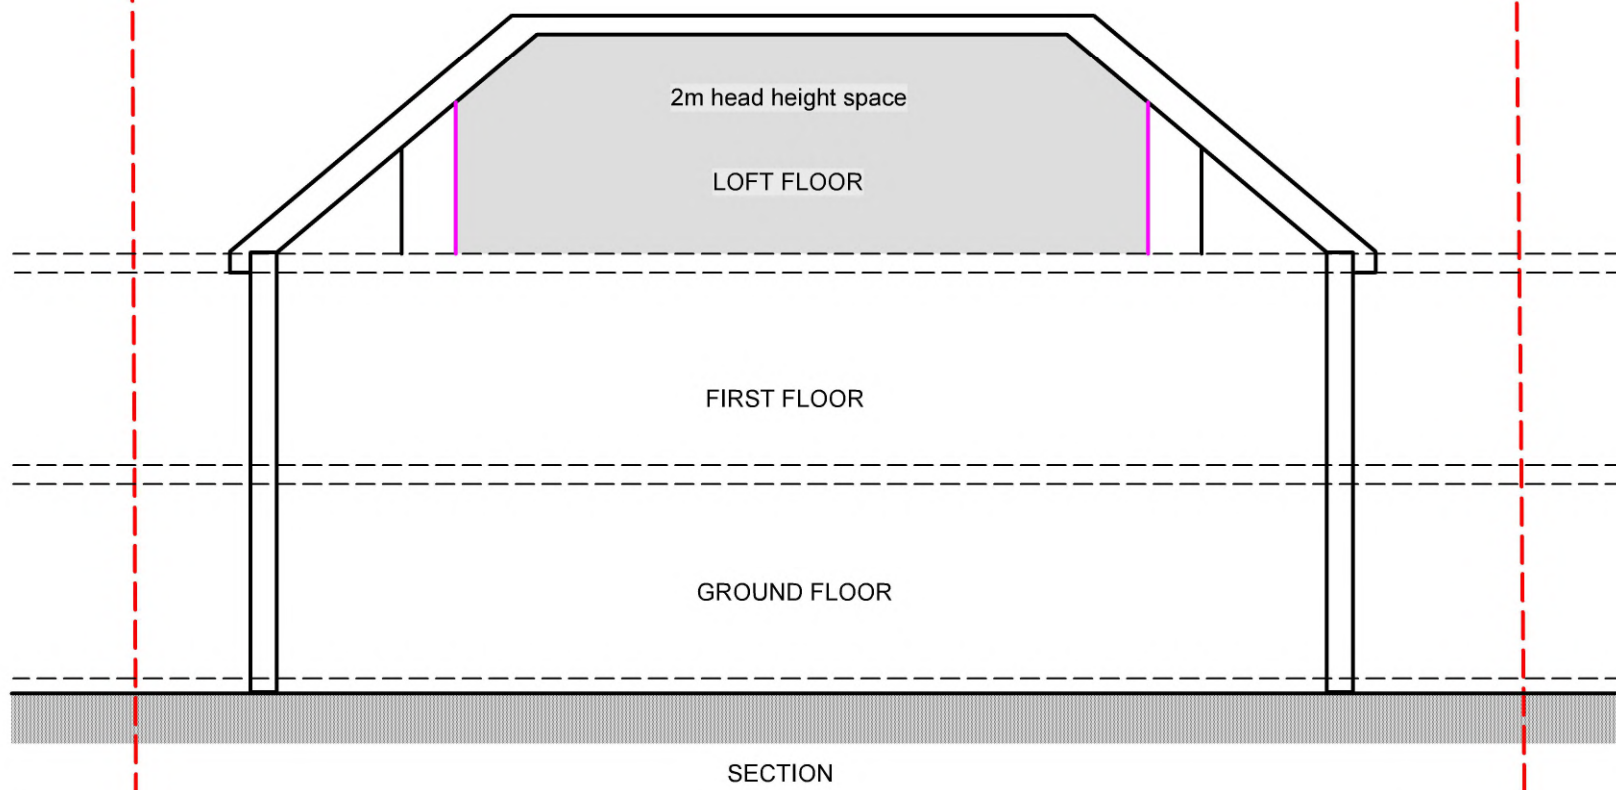

- New internal walls
- New external walls
- Walls to be demolished
- New doors/windows
- Proposed work shaded
- Rooflight

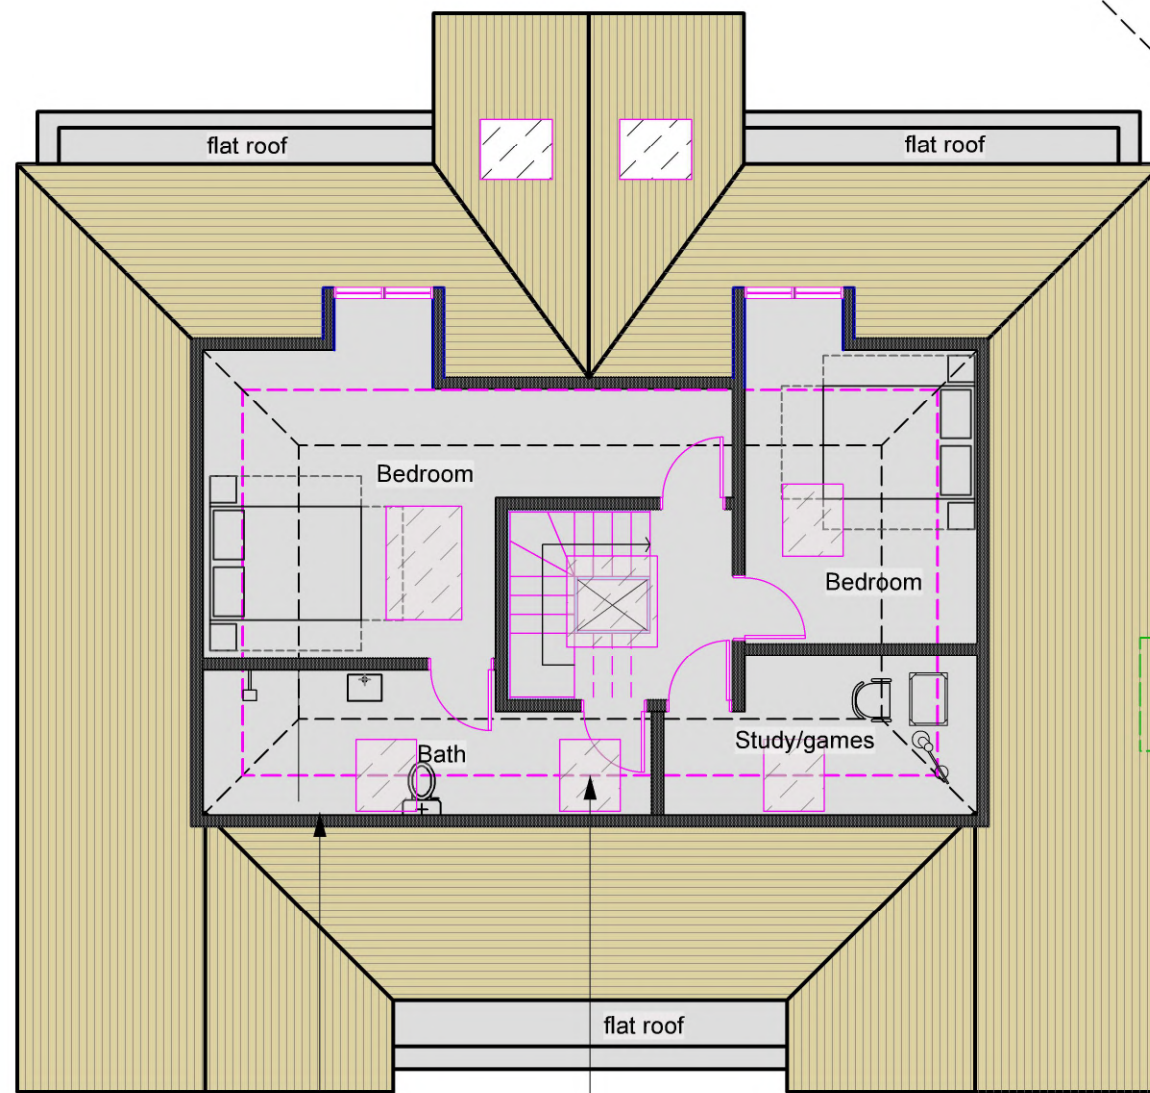

walls shown at approx.
1.4m high

pink dotted line =
approx. 2m high

10 GROVE ROAD


6 GROVE ROAD

14

PROP LOFT PLAN
Scale: 1:100

REV A - 22/11/2024


- Front dormers removed
- Rear gable glazing and Juliette balcony reduced
- Rear 6m projection reduced to 5.5m
- Prop site plan updated with parking plan

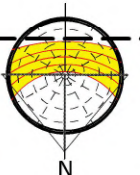

PROPOSED



tel : 0796 222 3141
email : sandeep@sskarchitects.co.uk

 

scale - 1 : 100 @ A3

Purpose - Householder planning application

All dimensions to be checked on site.
All omissions & discrepancies to be reported
to the designer.

© SSK architects owns the copyright of this
drawing which must not be reproduced in
whole or part without the written permission.

PROJECT: 8 Grove Road,
Northwood, HA6 2AP

DWG NO: **PROP LOFT**

14

DATE: 10/09/2024

REVISION: **A**