






PROPOSED GROUND FLOOR PLAN

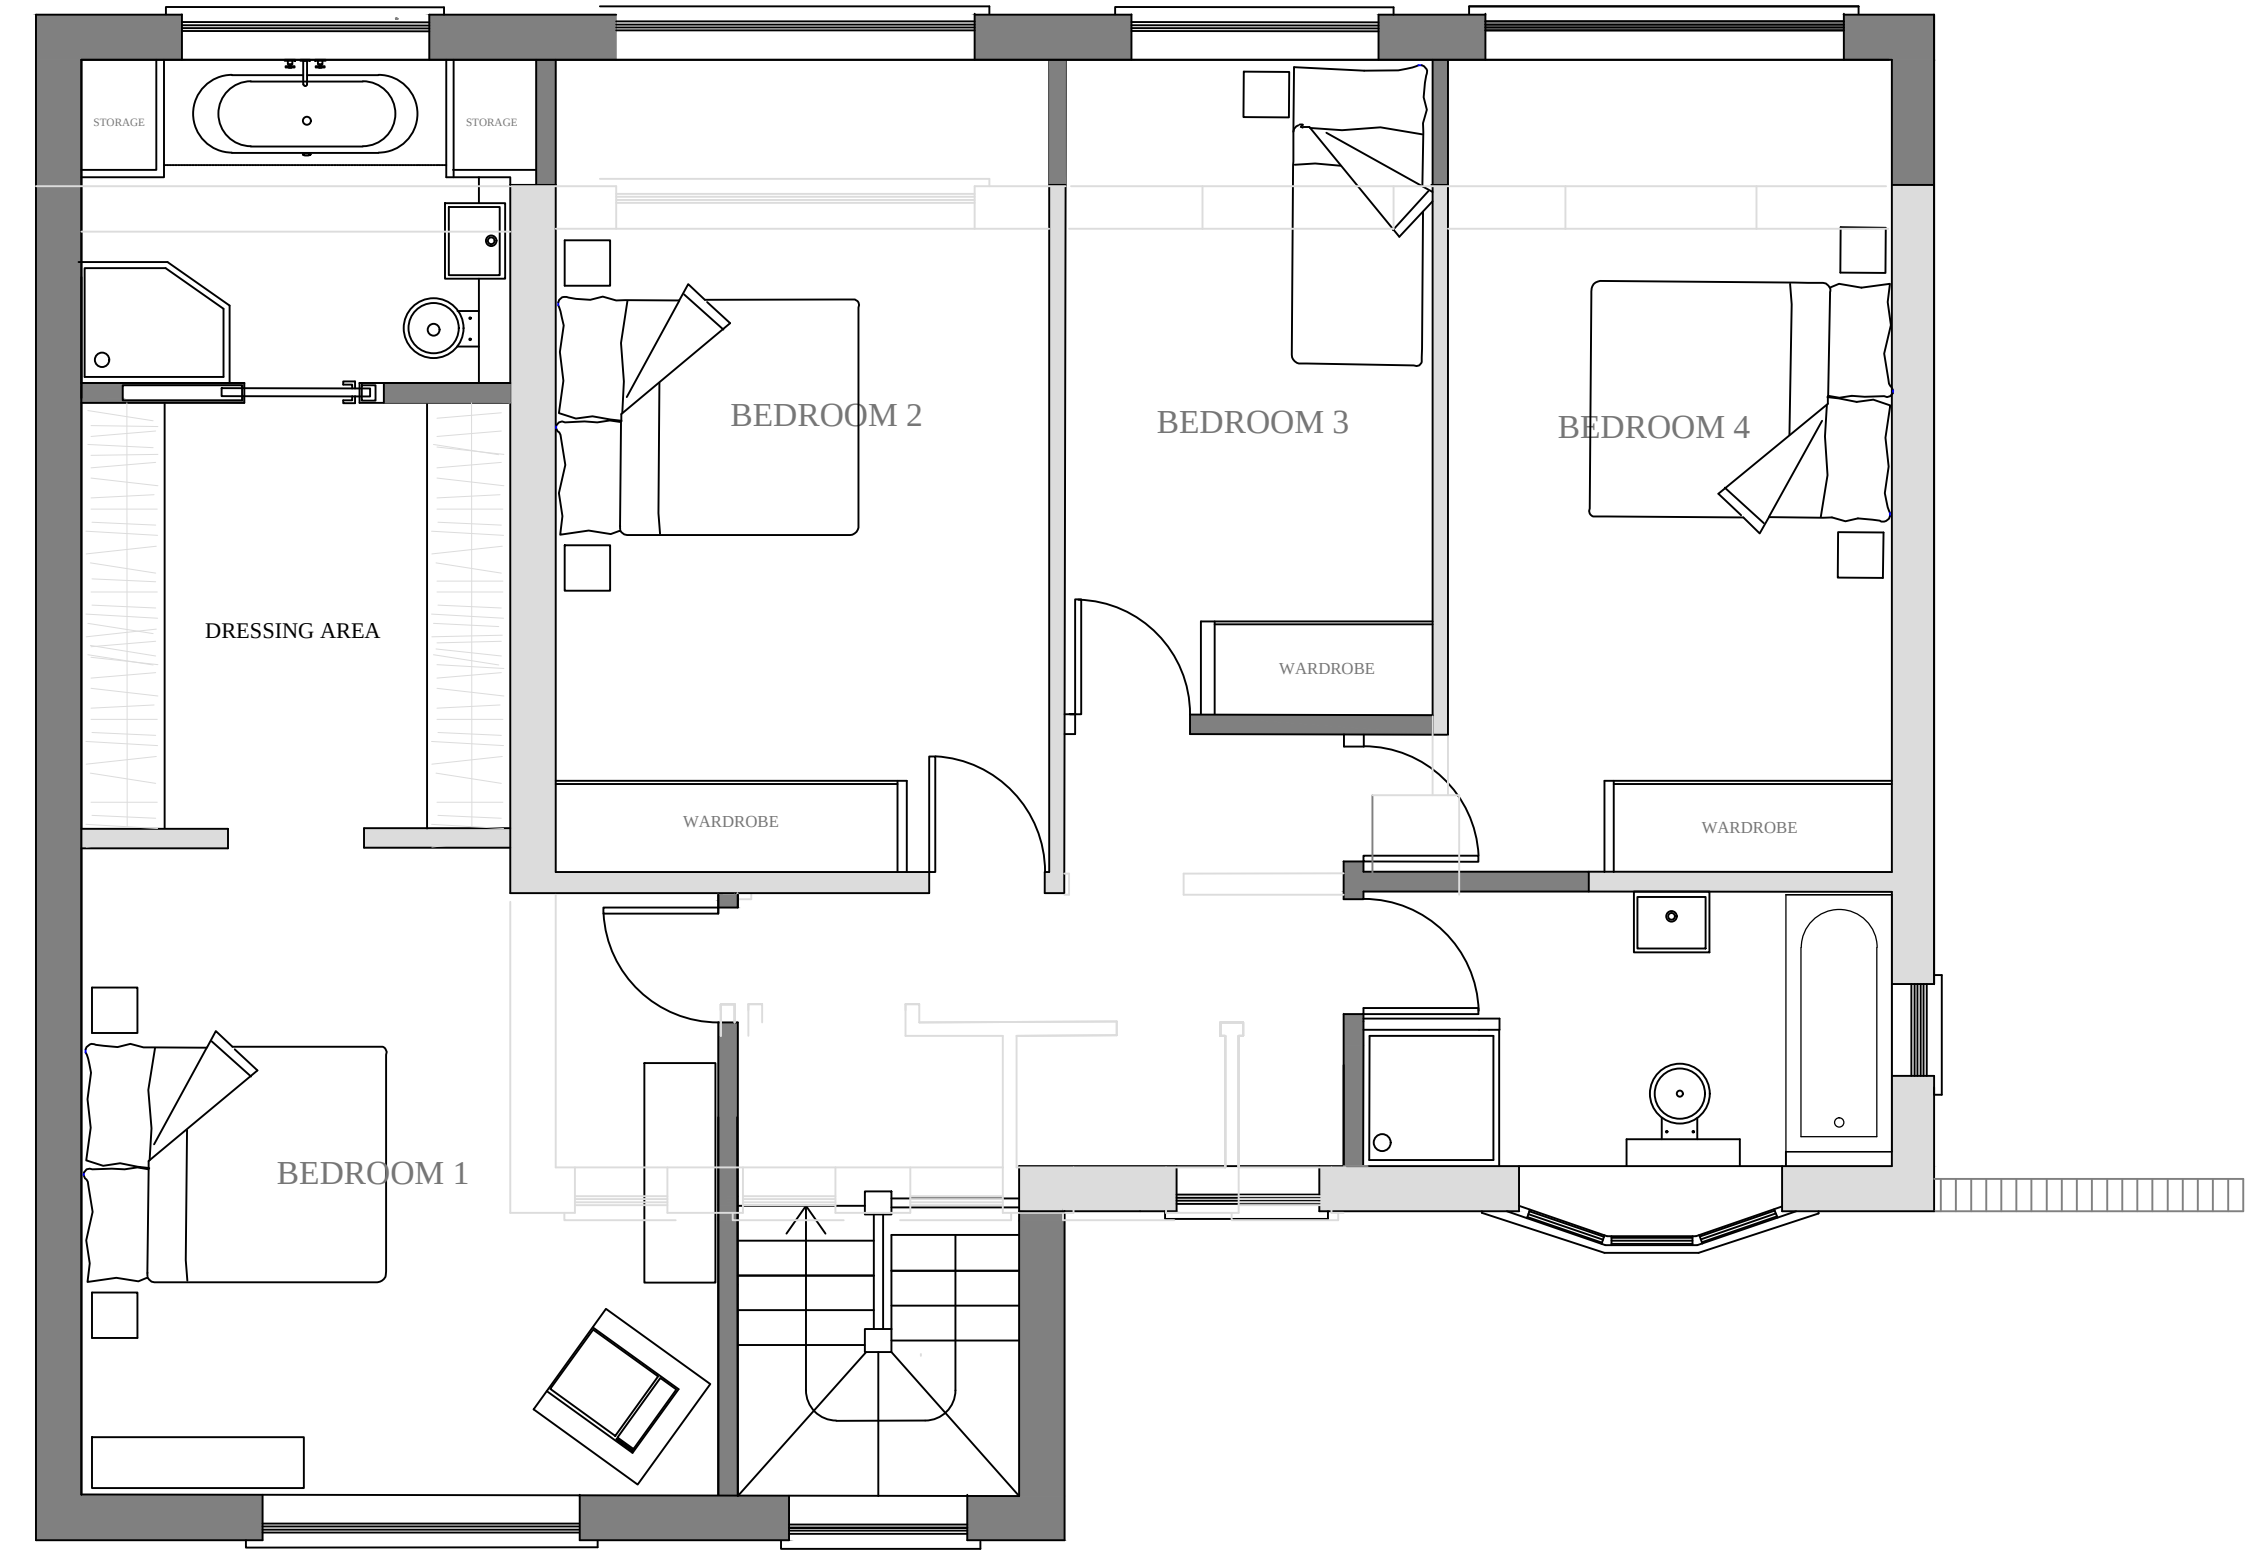

PROPOSED FIRST FLOOR PLAN

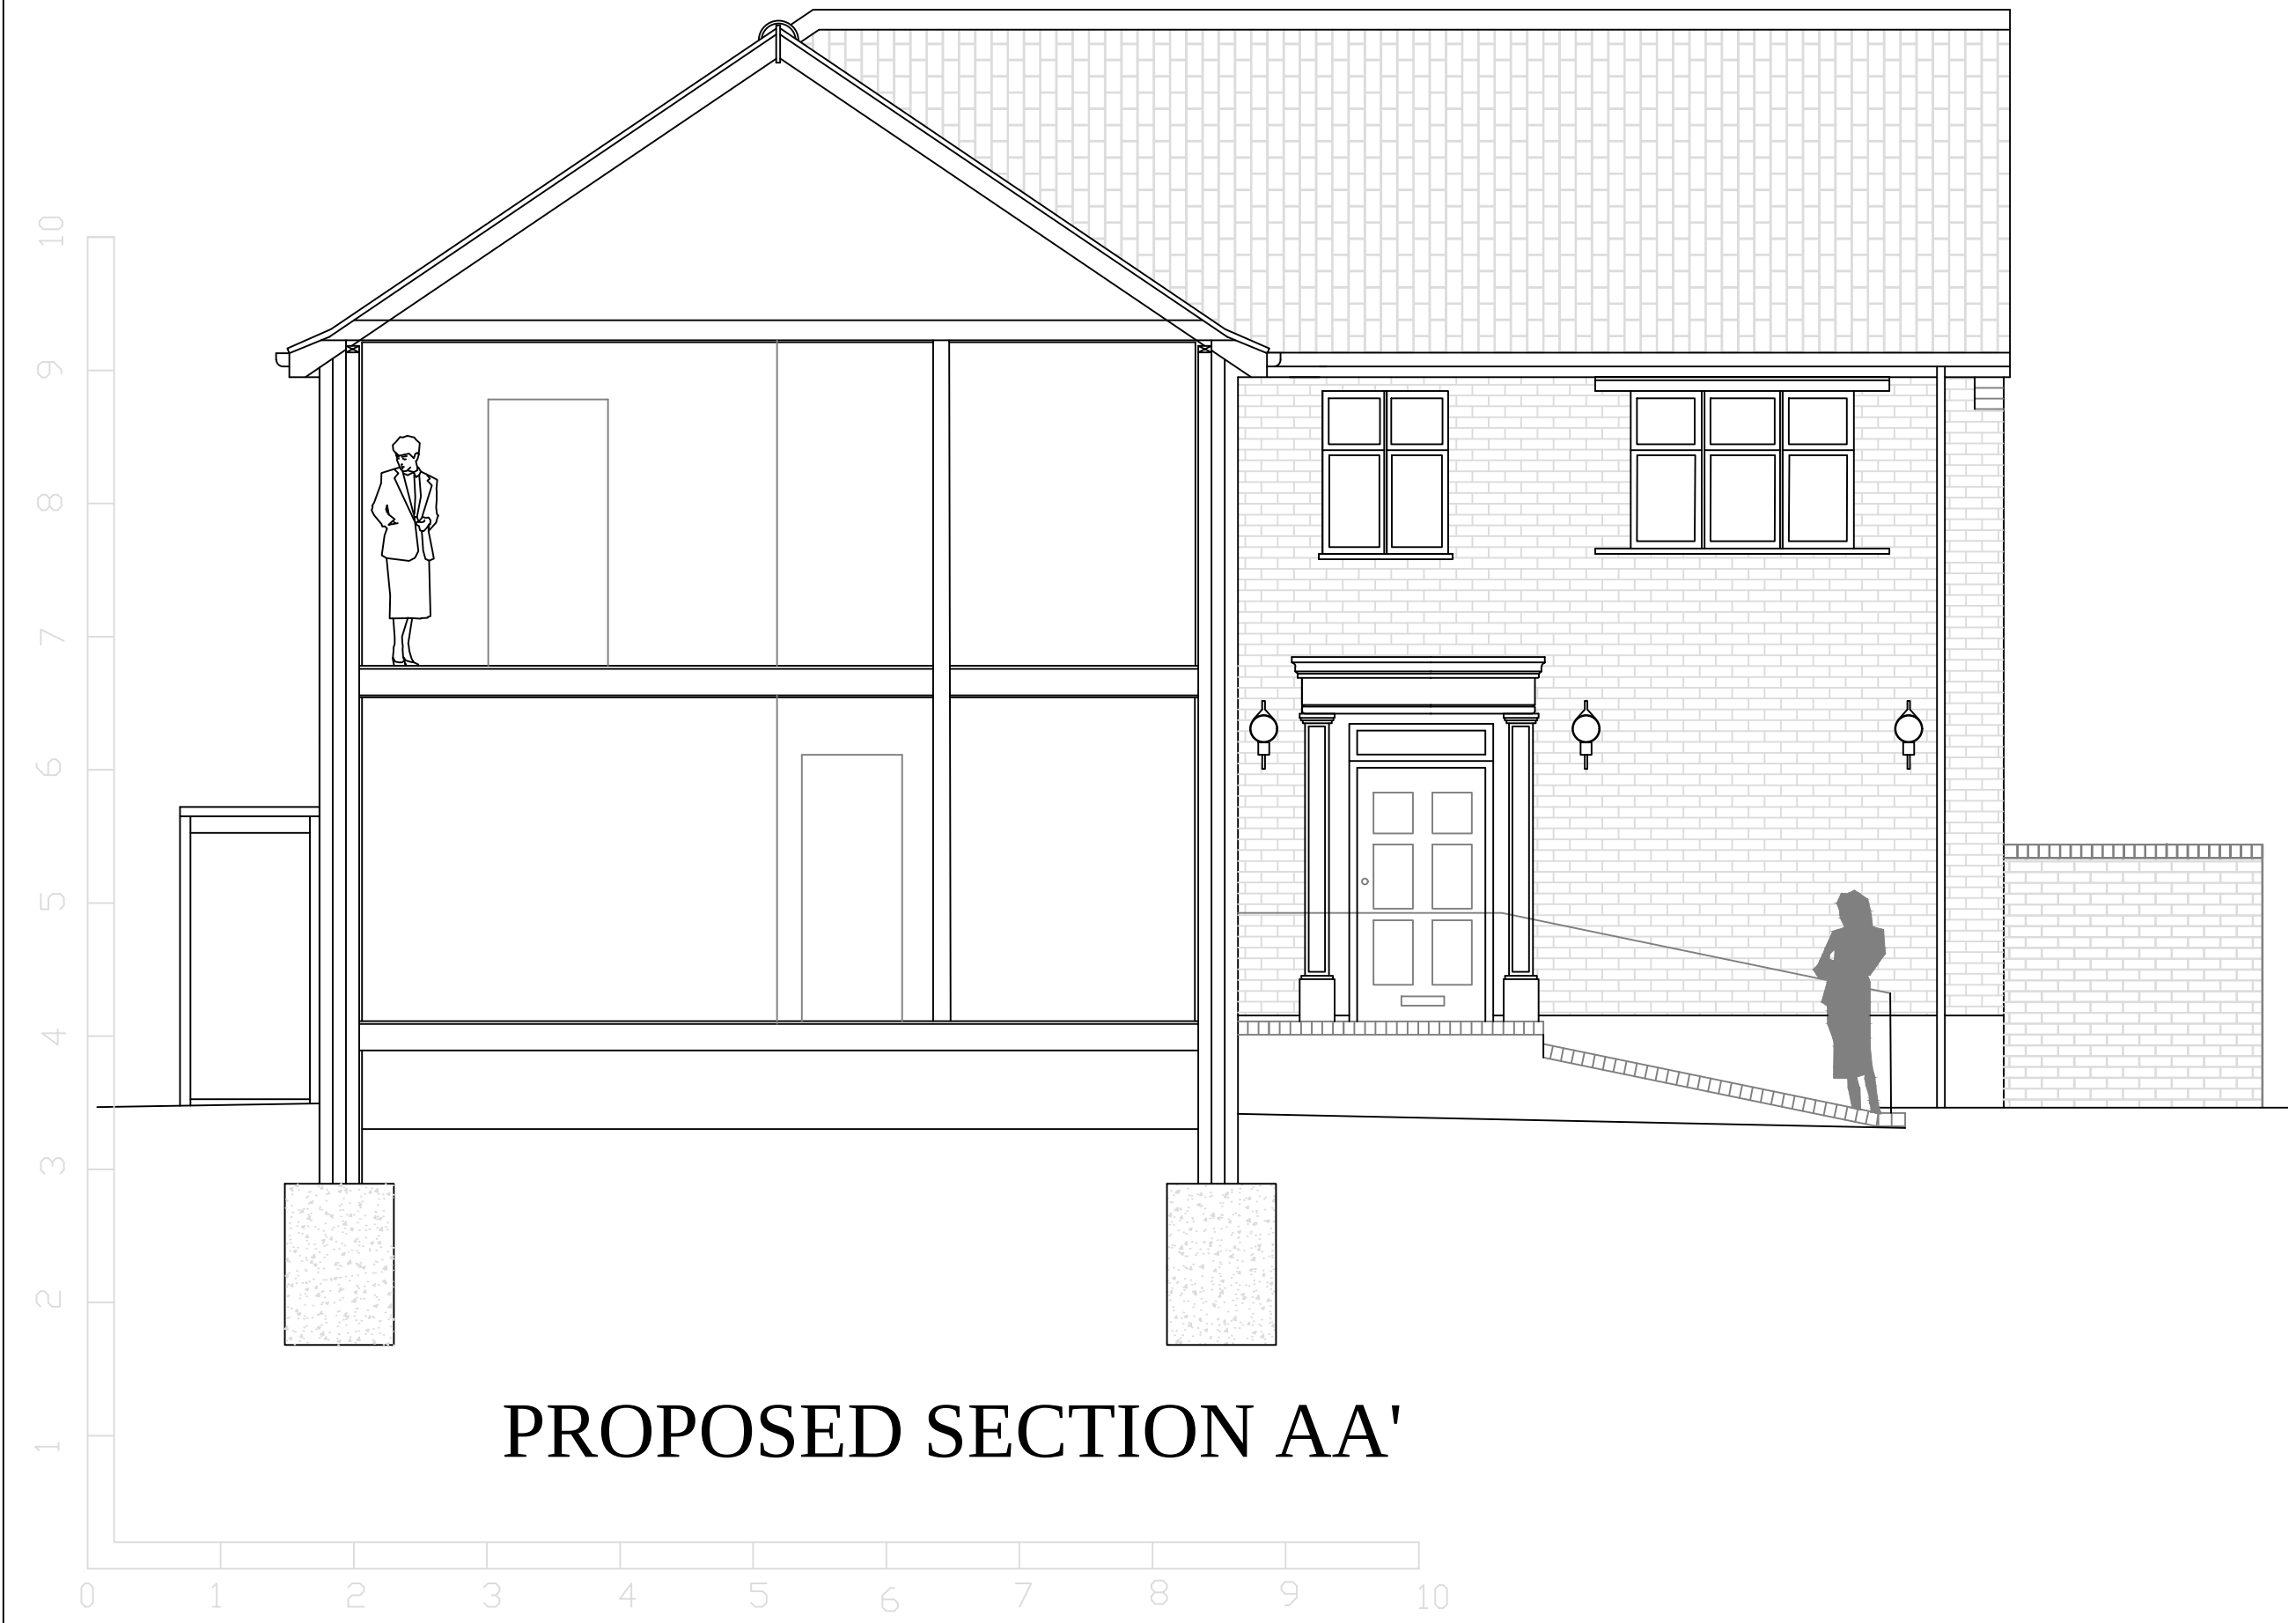

PROPOSED SECTION AA'

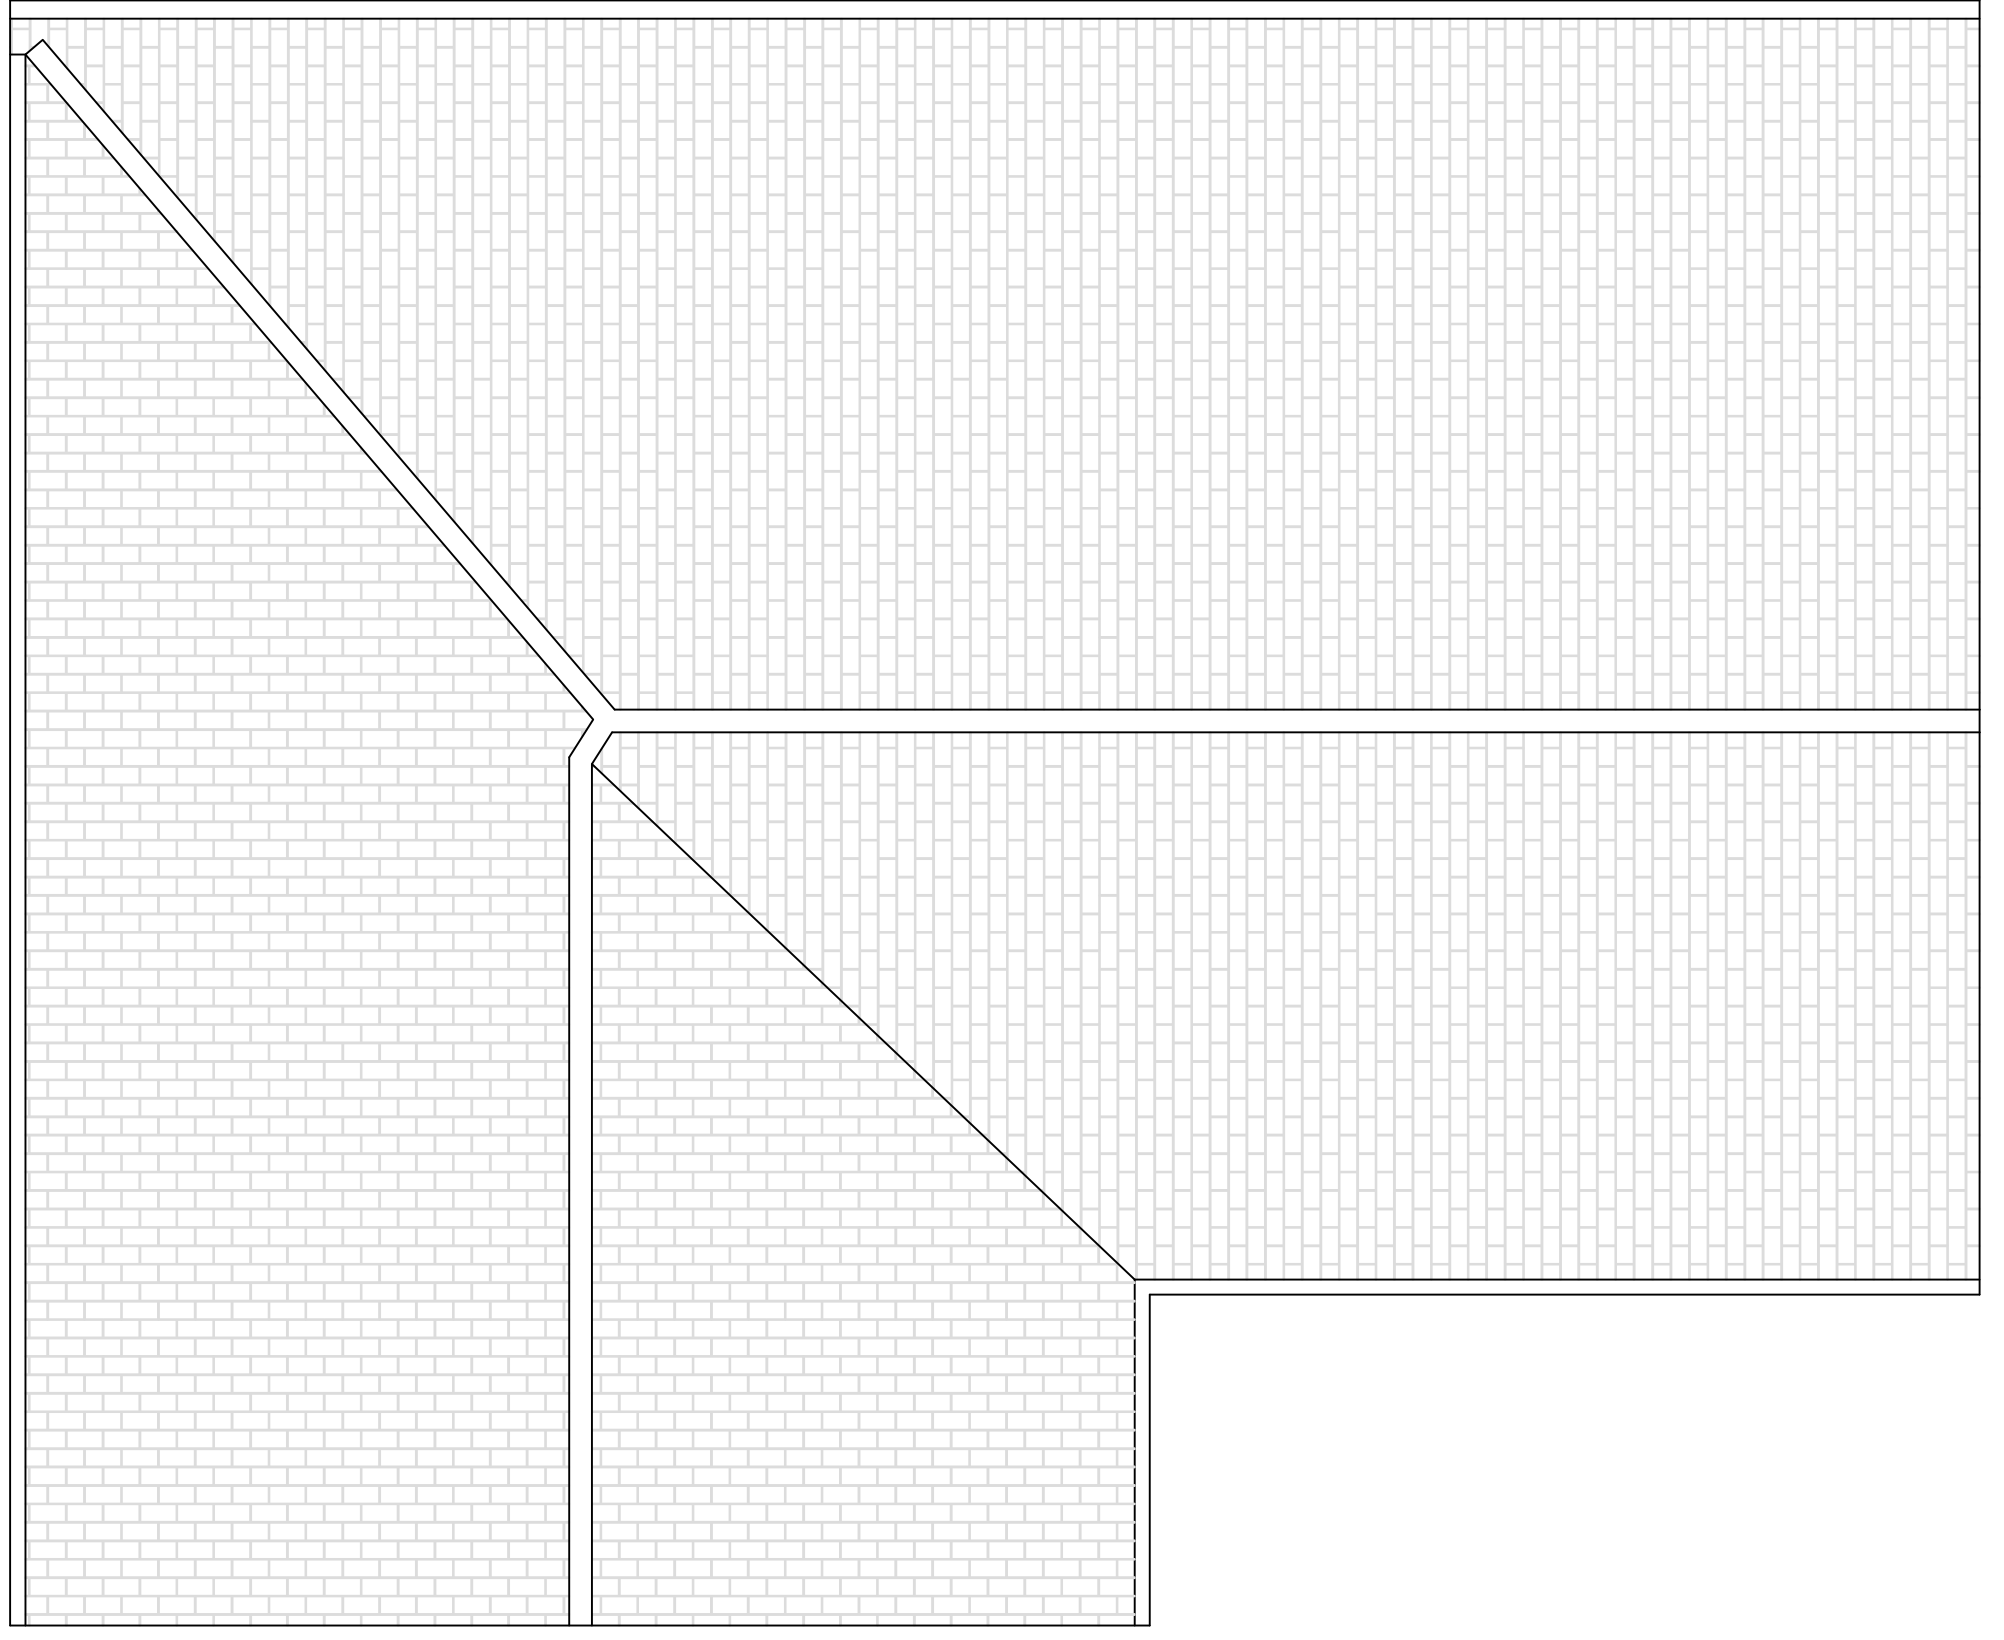

PROPOSED ROOF PLAN

NOTES:
All dimensions must be checked on site and
not scaled from this drawing.

anatolitis associates
28 MANOR ROAD, POTTERS BAR
HERTFORDSHIRE EN6 1DQ

TEL: 01707 659357
FAX: 01707 851059

Client	MR & MRS SHAIKH
Job Title	5 ROFANT ROAD NORTHWOOD HA6 3BD
Drawing Title	PROPOSED PLANS & SECTION
Scale	1:50 @ A1
Date	JULY 2019
Drawn By	CTA
Drg. No	PL484-3
Rev.	B