




PROPOSED FRONT ELEVATION

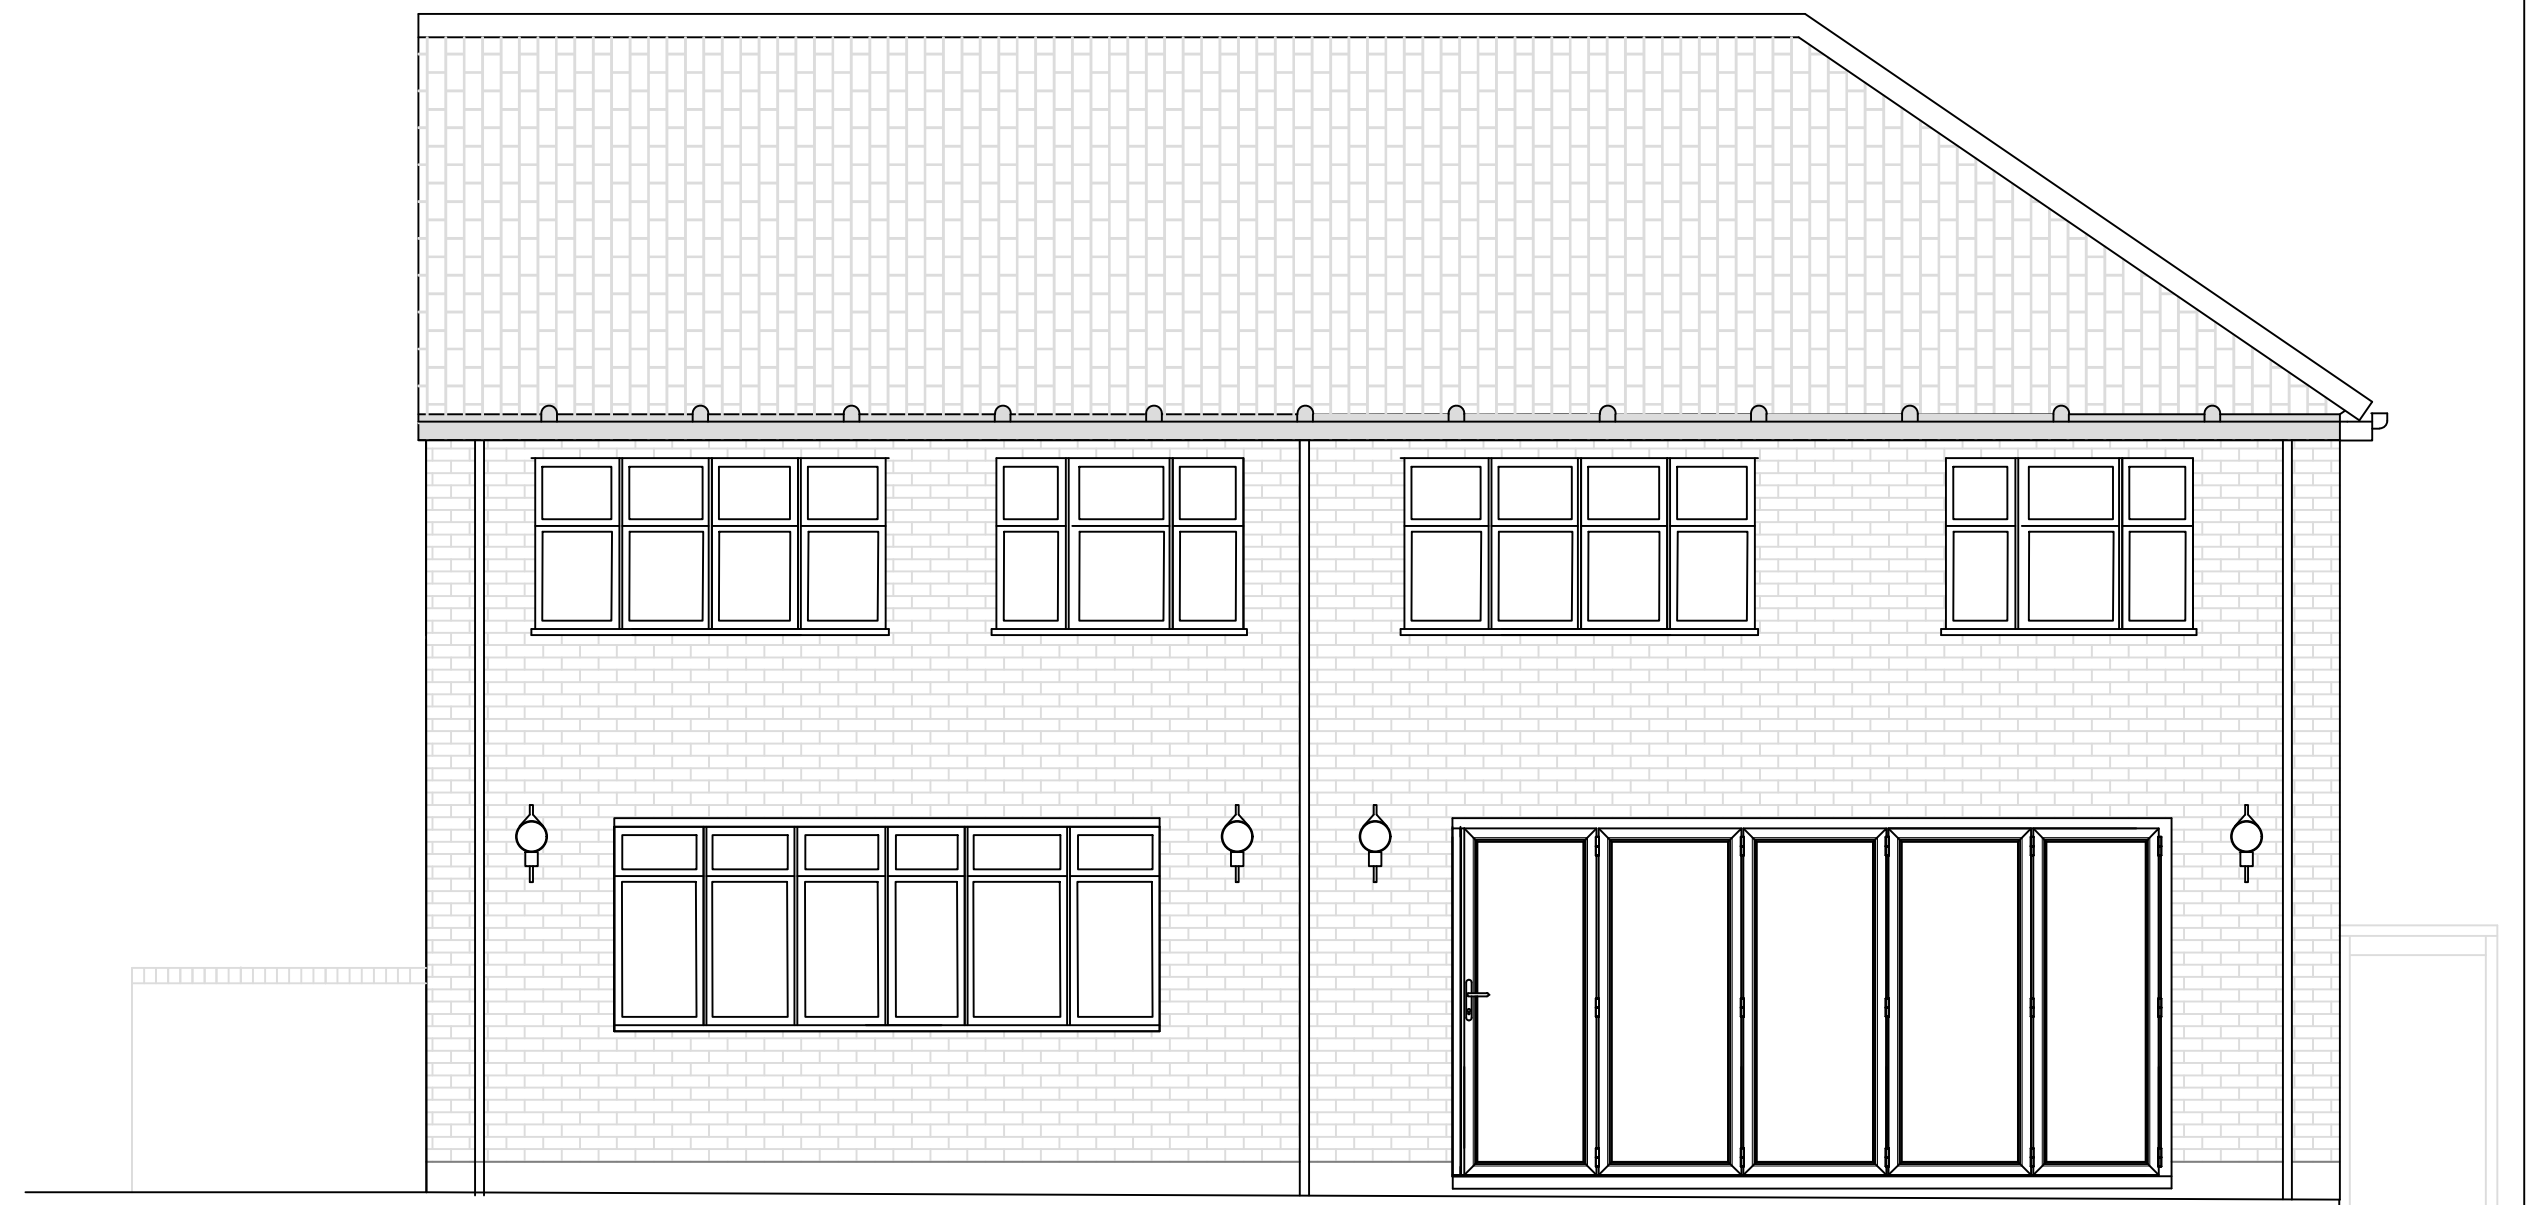

PROPOSED REAR ELEVATION



PROPOSED SIDE ELEVATION A



PROPOSED SIDE ELEVATION B

NOTES:
~~All dimensions must be checked on site and~~
~~not scaled from this drawing.~~

anatolitis associates
28 MANOR ROAD, POTTERS BAR
HERTFORDSHIRE EN6 1DQ

TEL: 01707 659357
FAX: 01707 851059

Client
MR & MRS SHAIKH

Job Title
5 ROFANT ROAD
NORTHWOOD HA6 3BD

Drawing Title
PROPOSED ELEVATIONS

Scale
1:50 @ A1

Date
MAY 2019

Drawn By
CTA

Drg. No
PL484-4

Rev.
A