


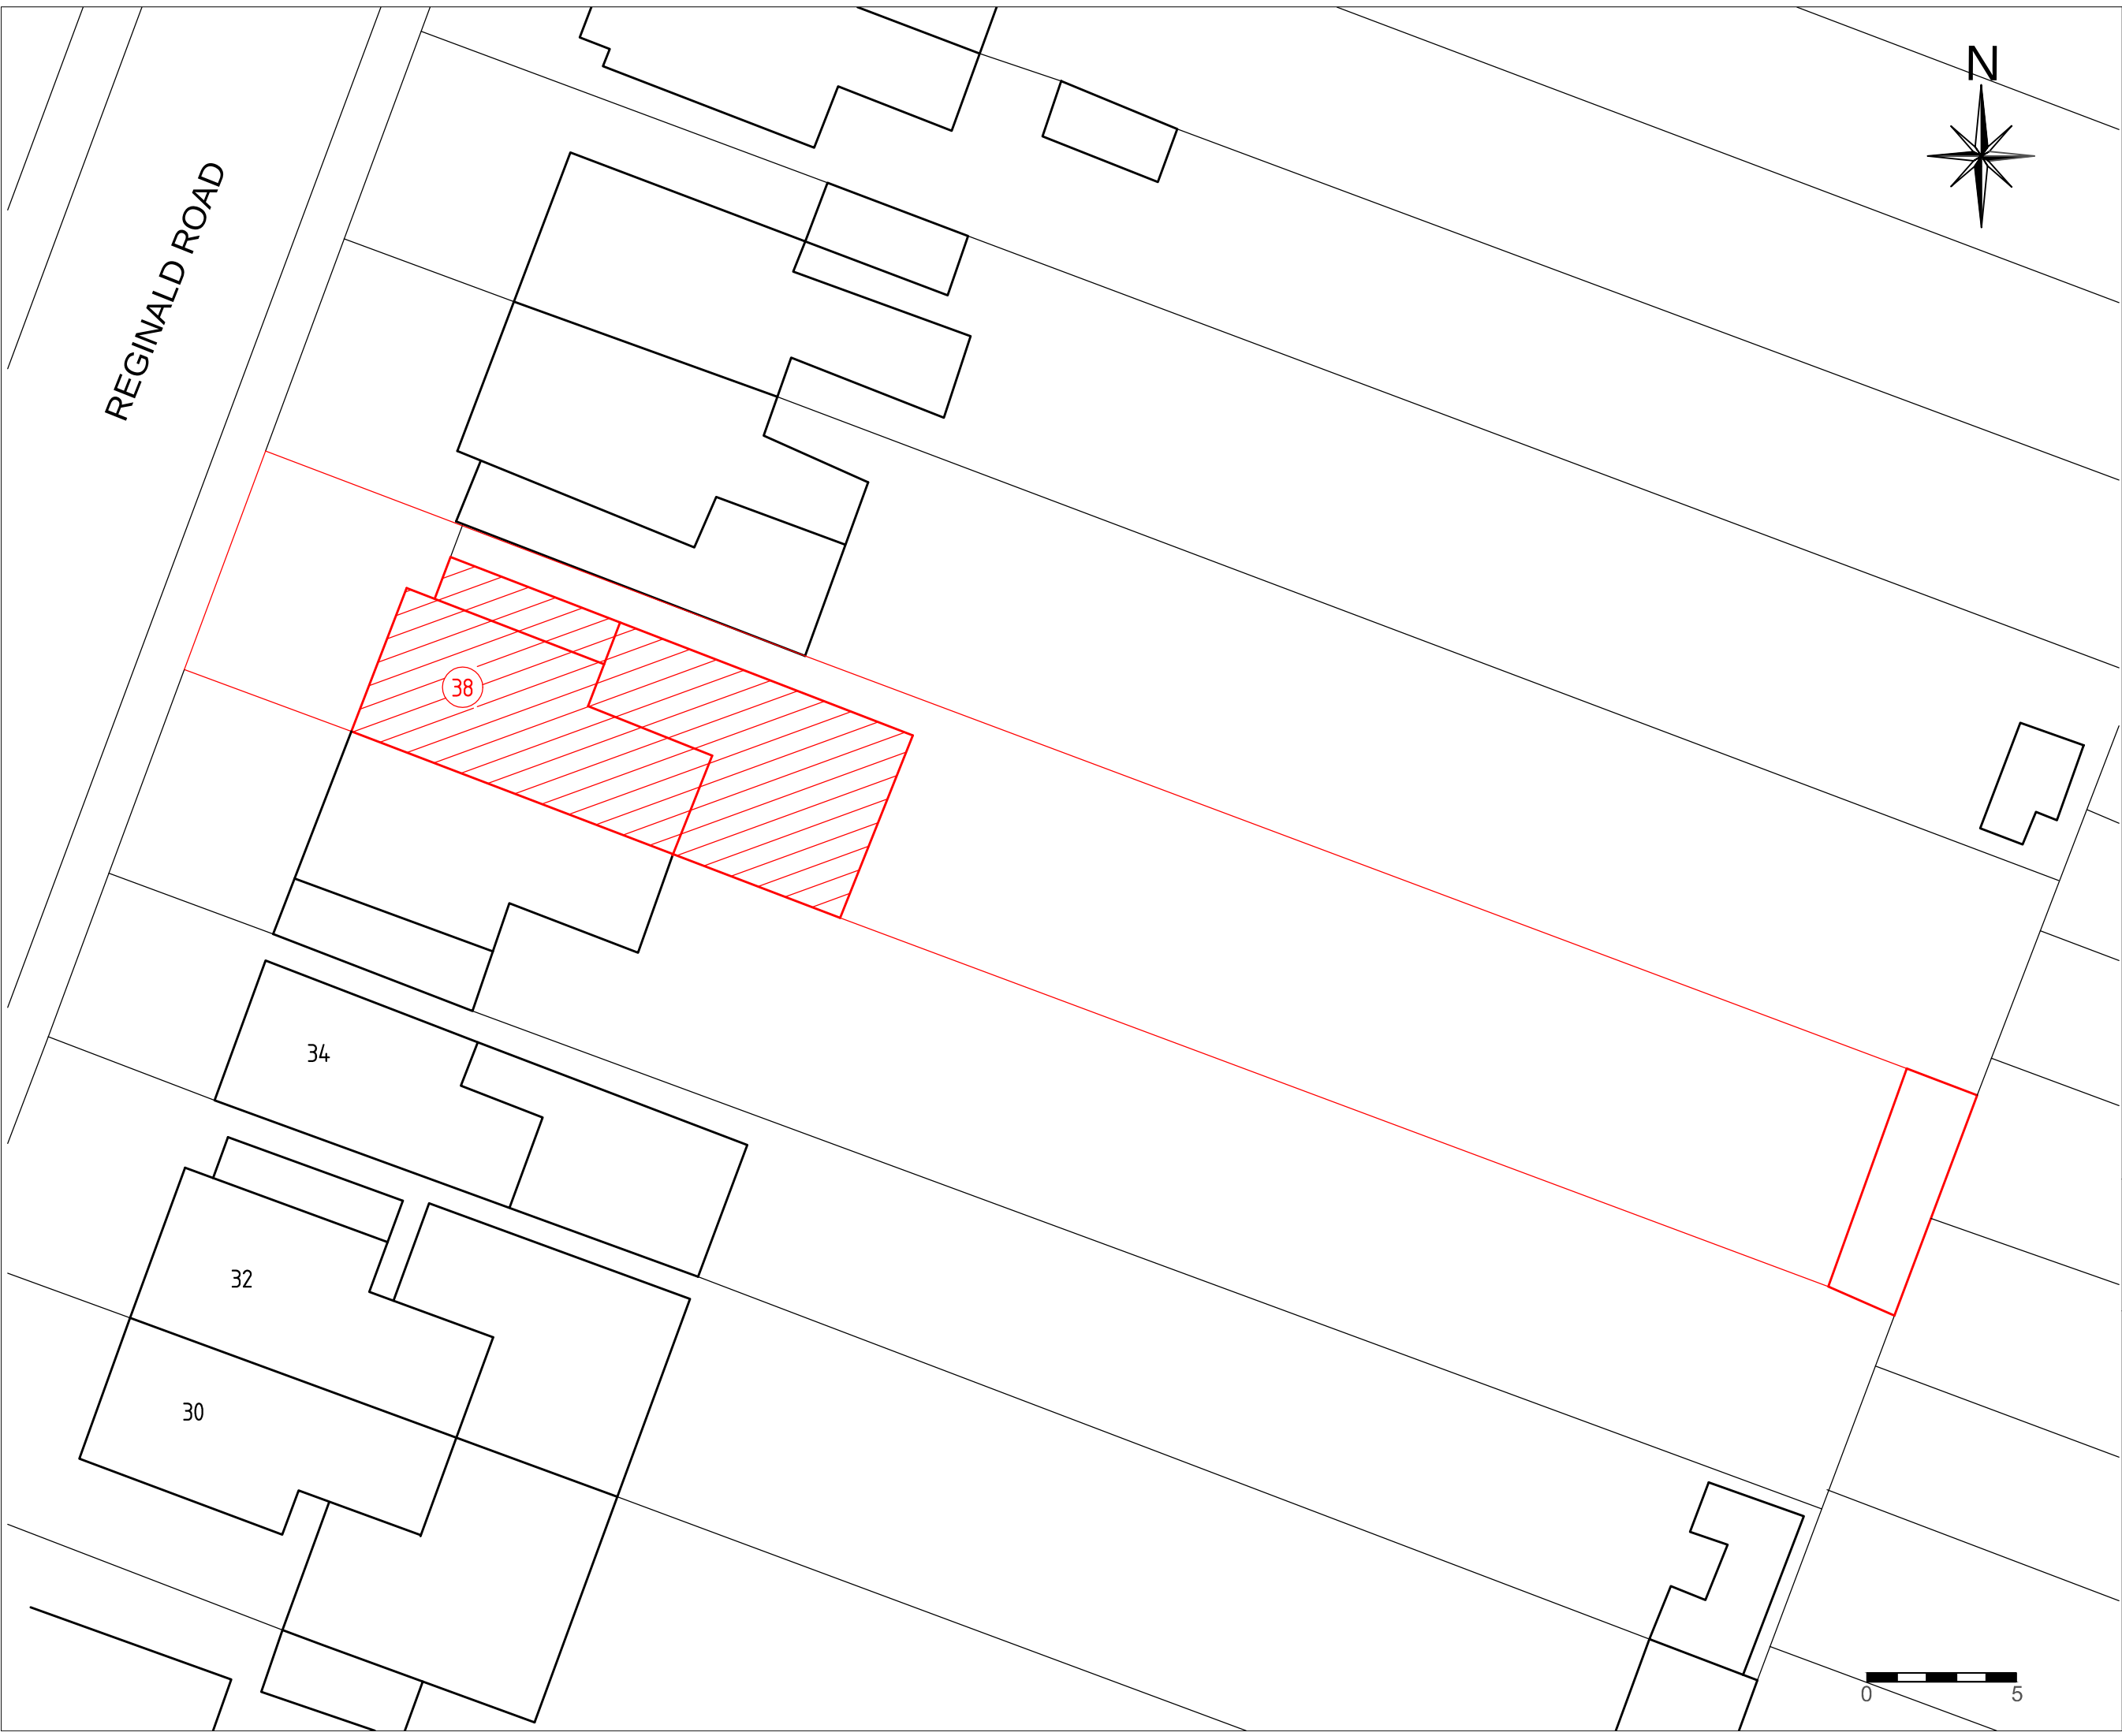

NOTES: THIS DRAWINGS AND WORKS SHOWN ARE THE COPYRIGHT OF NORTHPOINT PLANNING AND LICENSING SERVICES AND MAY NOT BE REPRODUCED EXCEPT WRITTEN PERMISSION. ALL FIGURED DIMENSIONS TO BE CHECKED ON SITE PRIOR TO CONSTRUCTION.



Unit 4B Millbrook Business Park
Hoe Lane, Nazeing Waltham Abbey
Essex EN9 2RJ
Mob: 07886442304
Email: info@northpointuk.co.uk
www.northpointuk.co.uk

Project
38 Reginald Road, Northwood, HA6 1EE

Drawing
Loft Conversion---for a Certificate of Lawful Development for a Proposed Development


Title
Block Plan

Drawing Status FOR INFORMATION


Scale	Drawn	Checked	Date
1:200 @ A3	H.A.		

Drawing/Job No	Revision
APR/HE/20-001	

NOTES: THIS DRAWINGS AND WORKS SHOWN ARE THE COPYRIGHT OF NORTHPOINT PLANNING AND LICENSING SERVICES AND MAY NOT BE REPRODUCED EXCEPT WRITTEN PERMISSION. ALL FIGURED DIMENSIONS TO BE CHECKED ON SITE PRIOR TO CONSTRUCTION.

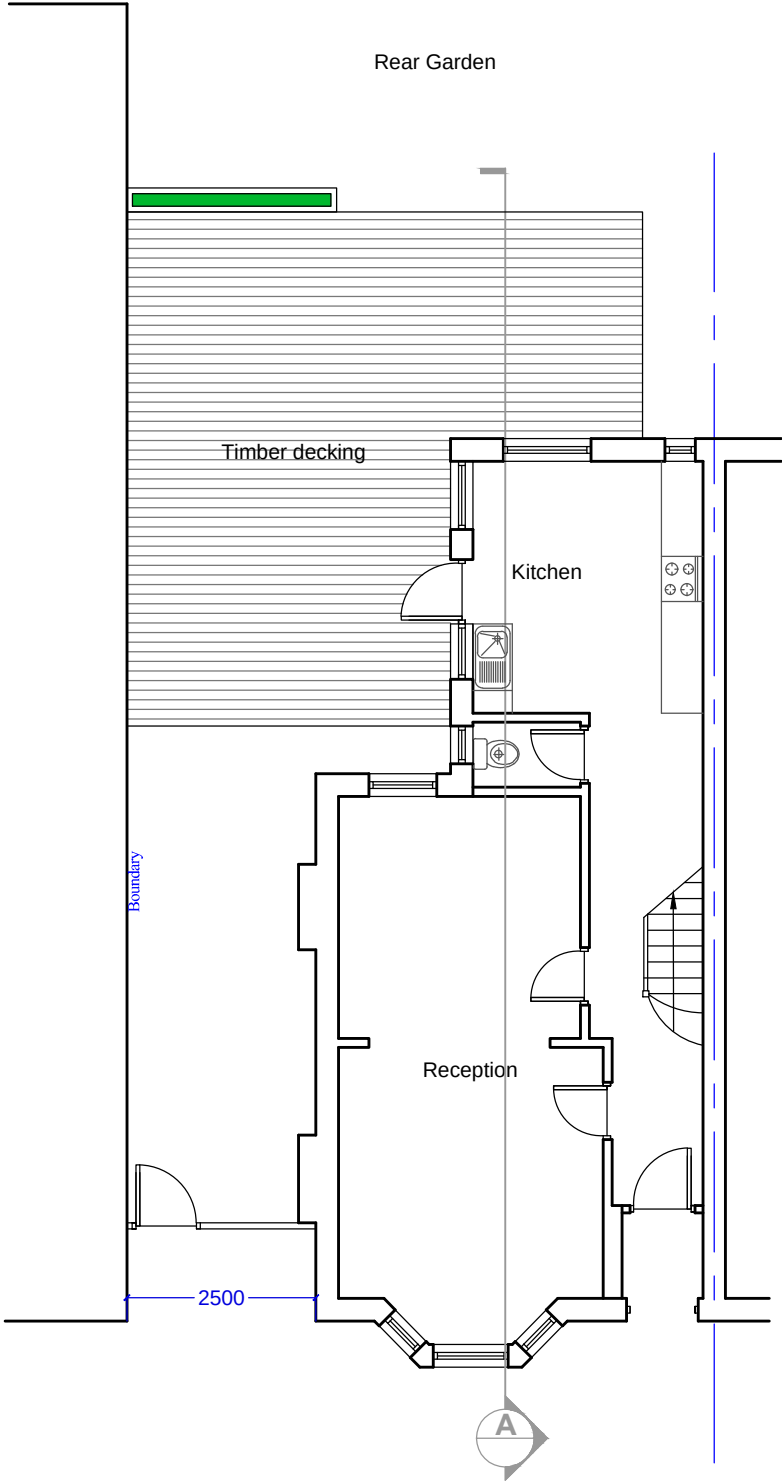

GROUND FLOOR
(as existing)

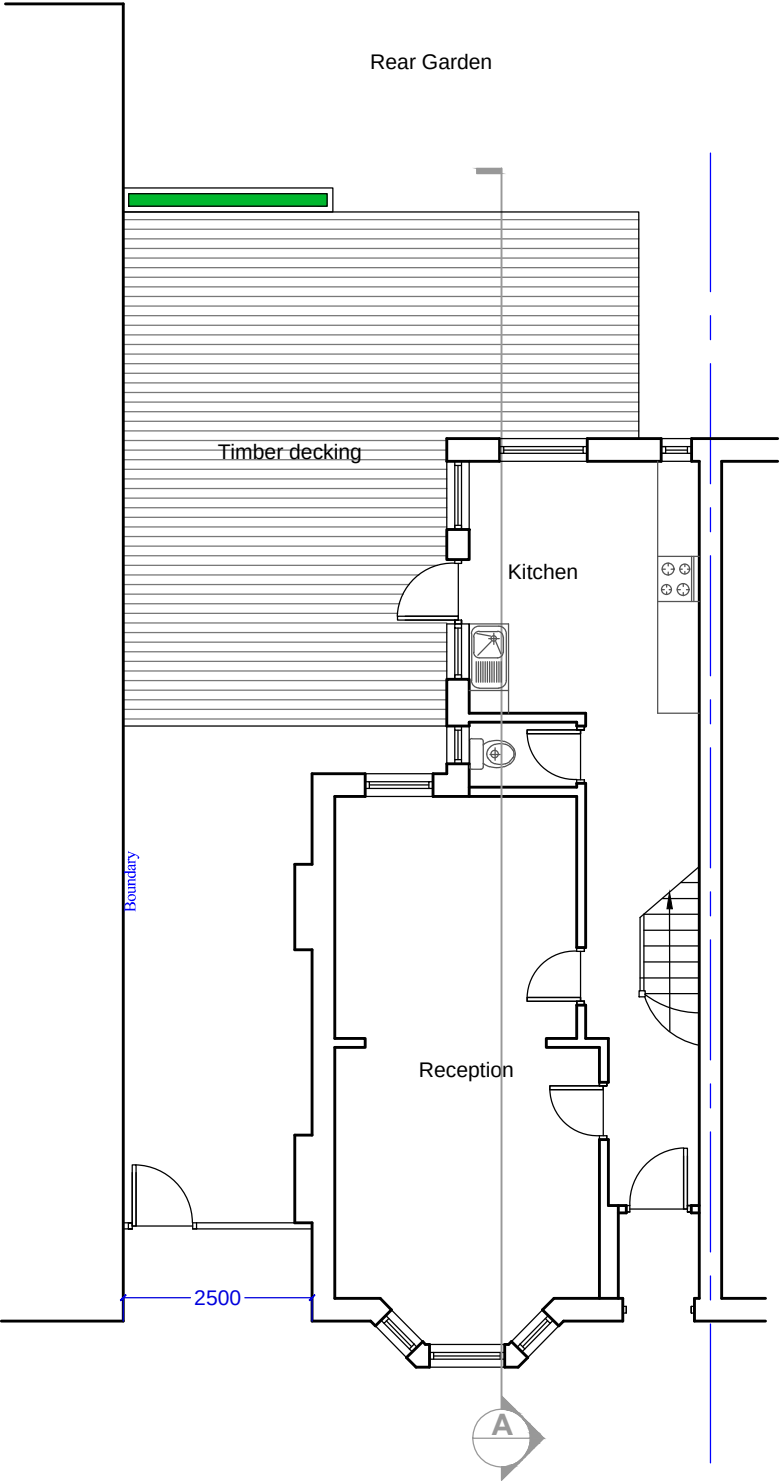

GROUND FLOOR
(as proposed)



11 Gatward Close
London
N21 1AS
Mob: 07886442304
Email: info@northpointuk.co.uk
www.northpointuk.co.uk

Site:

38 Reginald Road, Northwood, HA6 1EE

Proposal/Project

Loft Conversion---for a Certificate of Lawful Development for a Proposed Development


Title

Existing and Proposed Ground Floor Plan


Drawing Status

Scale 1:100 @ A3	Drawn H.E.	Checked	Date
Drawing/Job No APR/HE/20-002			Revision 1.0

NOTES: THIS DRAWINGS AND WORKS SHOWN ARE THE COPYRIGHT OF NORTHPOINT PLANNING AND LICENSING SERVICES AND MAY NOT BE REPRODUCED EXCEPT WRITTEN PERMISSION. ALL FIGURED DIMENSIONS TO BE CHECKED ON SITE PRIOR TO CONSTRUCTION.

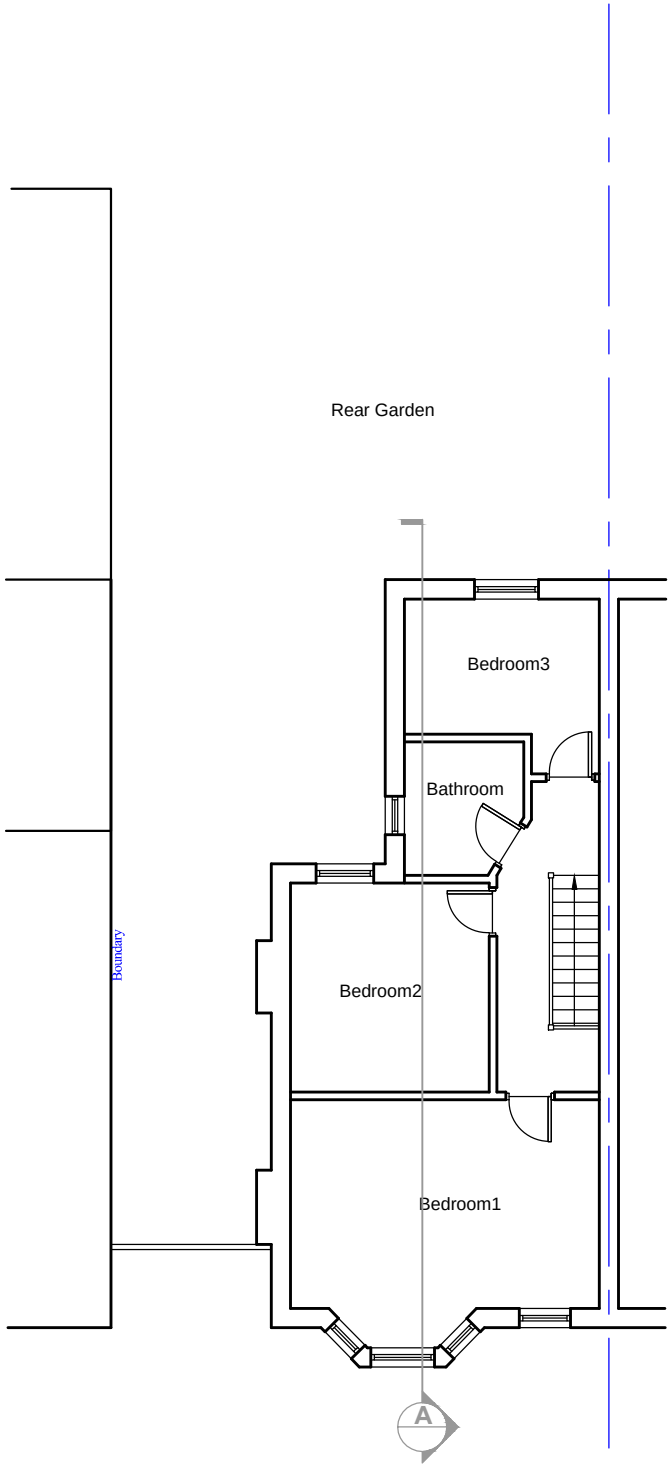

FIRST FLOOR
(as existing)

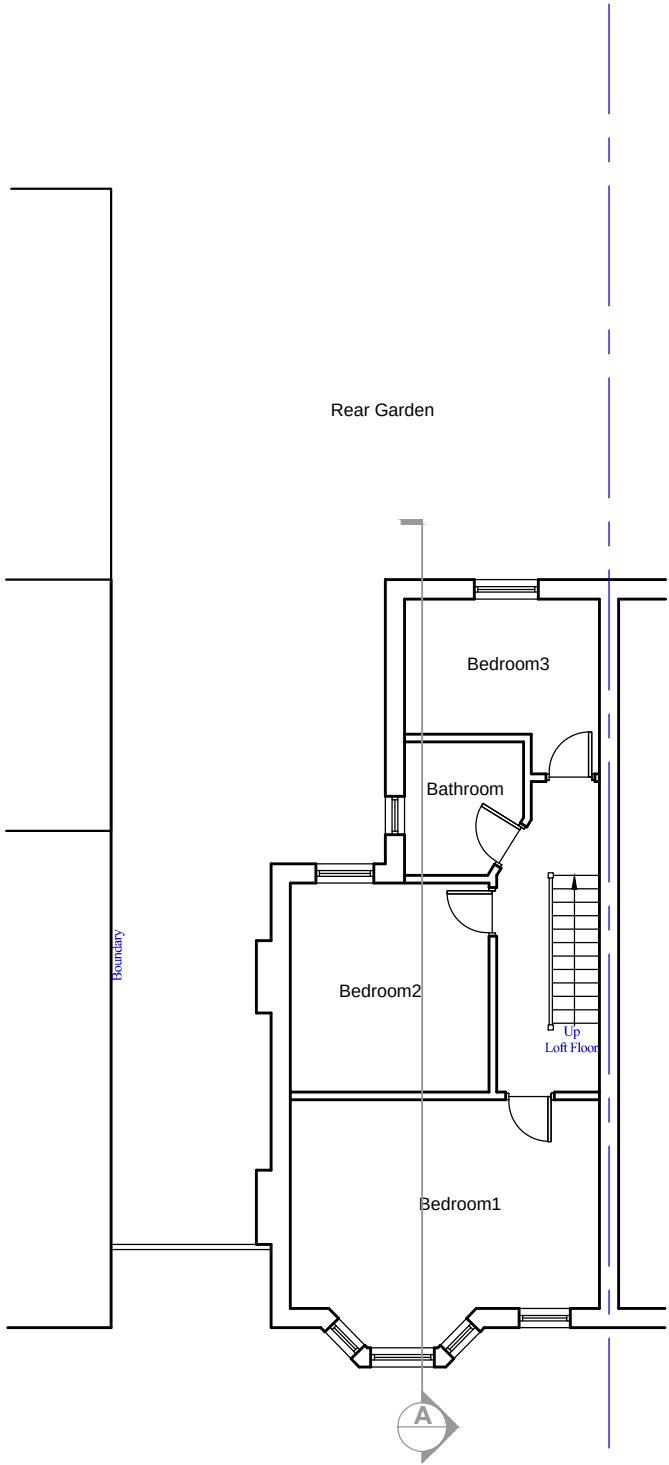

FIRST FLOOR
(as proposed)



Unit 4B Millbrook Business Park
Hoe Lane, Nazeing Waltham Abbey
Essex EN9 2RJ
Mob: 07886442304
Email: info@northpointuk.co.uk
www.northpointuk.co.uk

Project
38 Reginald Road, Northwood, HA6 1EE

Drawing
Loft Conversion---for a Certificate of Lawful Development for a Proposed Development

Title
Existing and Proposed First Floor Plan

Drawing Status FOR INFORMATION

Scale	Drawn	Checked	Date
1:100 @ A3	H.A.		
Drawing/Job No			Revision
APR/HE/20-003			

NOTES: THIS DRAWINGS AND WORKS SHOWN ARE THE COPYRIGHT OF NORTHPOINT PLANNING AND LICENSING SERVICES AND MAY NOT BE REPRODUCED EXCEPT WRITTEN PERMISSION. ALL FIGURED DIMENSIONS TO BE CHECKED ON SITE PRIOR TO CONSTRUCTION.



Unit 4B Millbrook Business Park
Hoe Lane, Nazeing Waltham Abbey
Essex EN9 2RJ
Mob: 07886442304
Email: info@northpointuk.co.uk
www.northpointuk.co.uk


Project
38 Reginald Road, Northwood, HA6 1EE

Drawing
Loft Conversion---for a Certificate of Lawful Development for a Proposed Development


Title
Existing and Proposed Loft Floor Plan

Drawing Status FOR INFORMATION

Scale	Drawn	Checked	Date
1:100 @ A3	H.A.		
Drawing/Job No			Revision
APR/HE/20-004			

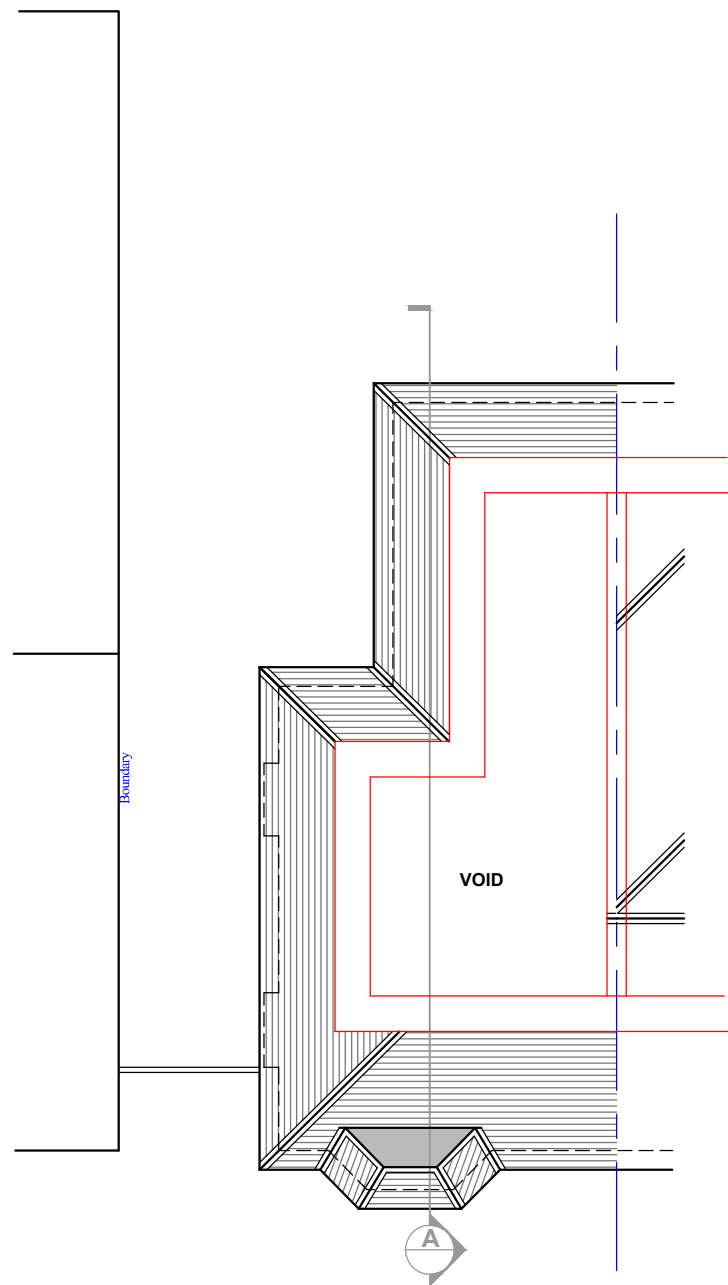

LOFT PLAN
(as existing)

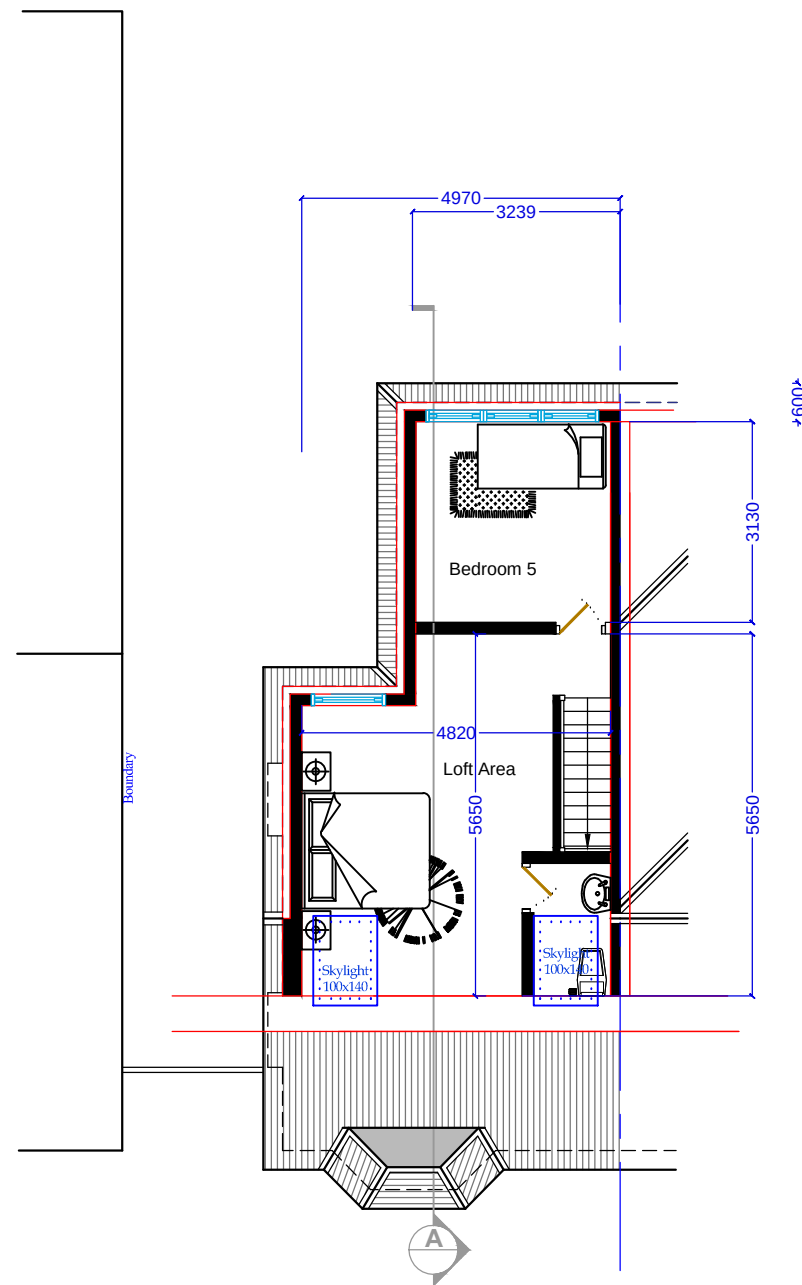

LOFT PLAN
(as proposed)



NOTES: THIS DRAWINGS AND WORKS SHOWN ARE THE COPYRIGHT OF NORTHPOINT PLANNING AND LICENSING SERVICES AND MAY NOT BE REPRODUCED EXCEPT WRITTEN PERMISSION. ALL FIGURED DIMENSIONS TO BE CHECKED ON SITE PRIOR TO CONSTRUCTION.



FRONT ELEVATION
(as existing)



REAR ELEVATION
(as existing)



FRONT ELEVATION
(as proposed)



REAR ELEVATION
(as proposed)



Unit 4B Millbrook Business Park
Hoe Lane, Nazeing Waltham Abbey
Essex EN9 2RJ
Mob: 07886442304
Email: info@northpointuk.co.uk
www.northpointuk.co.uk

Project

38 Reginald Road, Northwood, HA6 1EE

Drawing

Loft Conversion---for a Certificate of Lawful Development for a Proposed Development


Title

Existing and Proposed Rear Elevation

Drawing Status FOR INFORMATION

Scale 1:100 @ A3	Drawn H.A.	Checked	Date
---------------------	---------------	---------	------

Drawing/Job No APR/HE/20-005	Revision
---------------------------------	----------

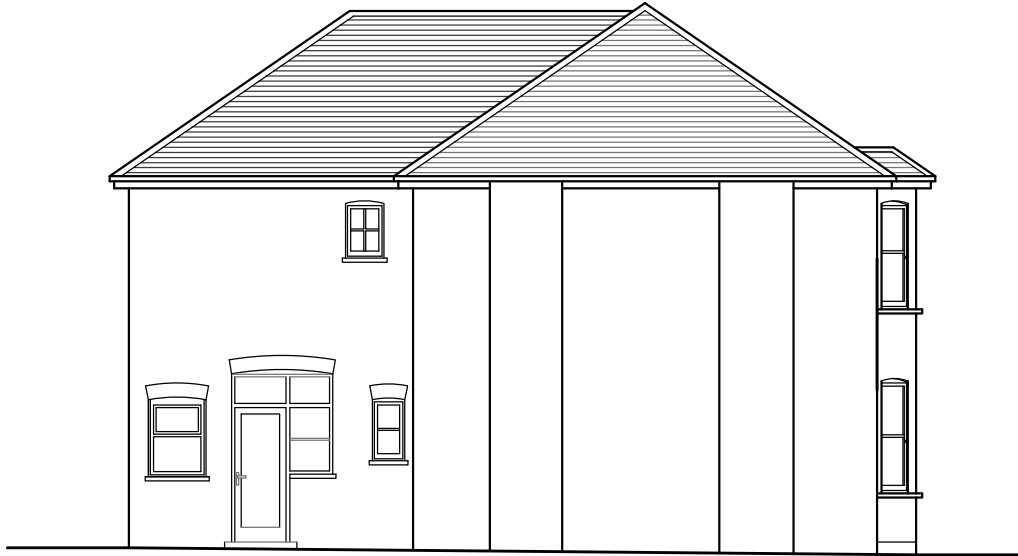

NORTH ELEVATION
(as existing)



NORTH ELEVATION
(as proposed)



NOTES: THIS DRAWINGS AND WORKS SHOWN ARE THE COPYRIGHT OF NORTHPOINT PLANNING AND LICENSING SERVICES AND MAY NOT BE REPRODUCED EXCEPT WRITTEN PERMISSION. ALL FIGURED DIMENSIONS TO BE CHECKED ON SITE PRIOR TO CONSTRUCTION.



Unit 4B Millbrook Business Park
Hoe Lane, Nazeing Waltham Abbey
Essex EN9 2RJ
Mob: 07886442304
Email: info@northpointuk.co.uk
www.northpointuk.co.uk

Project

38 Reginald Road, Northwood, HA6 1EE

Drawing


Loft Conversion---for a Certificate of Lawful Development for a Proposed Development

Title
Existing and Proposed North Elevation


Drawing Status FOR INFORMATION

Scale 1:100 @ A3	Drawn H.E.	Checked	Date
Drawing/Job No APR/HE/20-006			Revision

NOTES: THIS DRAWINGS AND WORKS SHOWN ARE THE COPYRIGHT OF NORTHPOINT PLANNING AND LICENSING SERVICES AND MAY NOT BE REPRODUCED EXCEPT WRITTEN PERMISSION. ALL FIGURED DIMENSIONS TO BE CHECKED ON SITE PRIOR TO CONSTRUCTION.

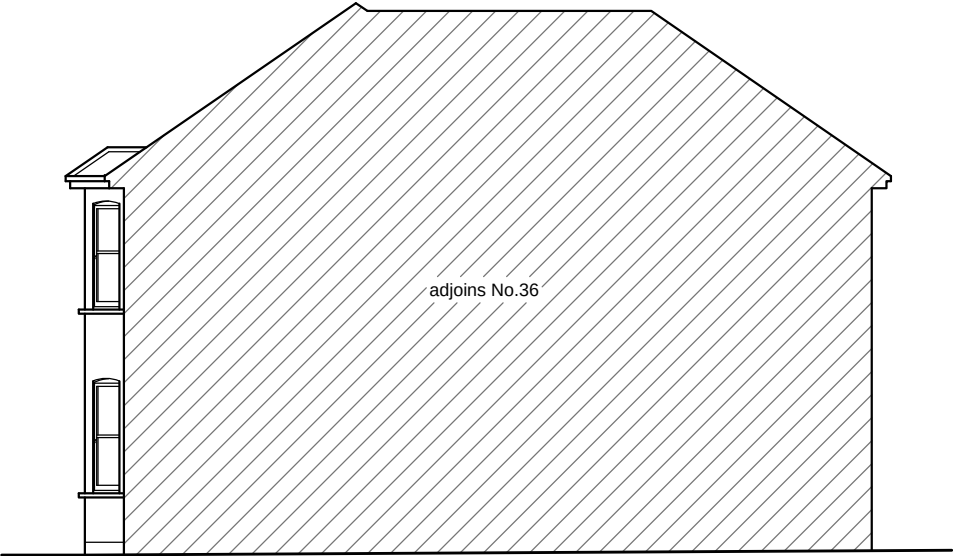

SOUTH ELEVATION
(as existing)

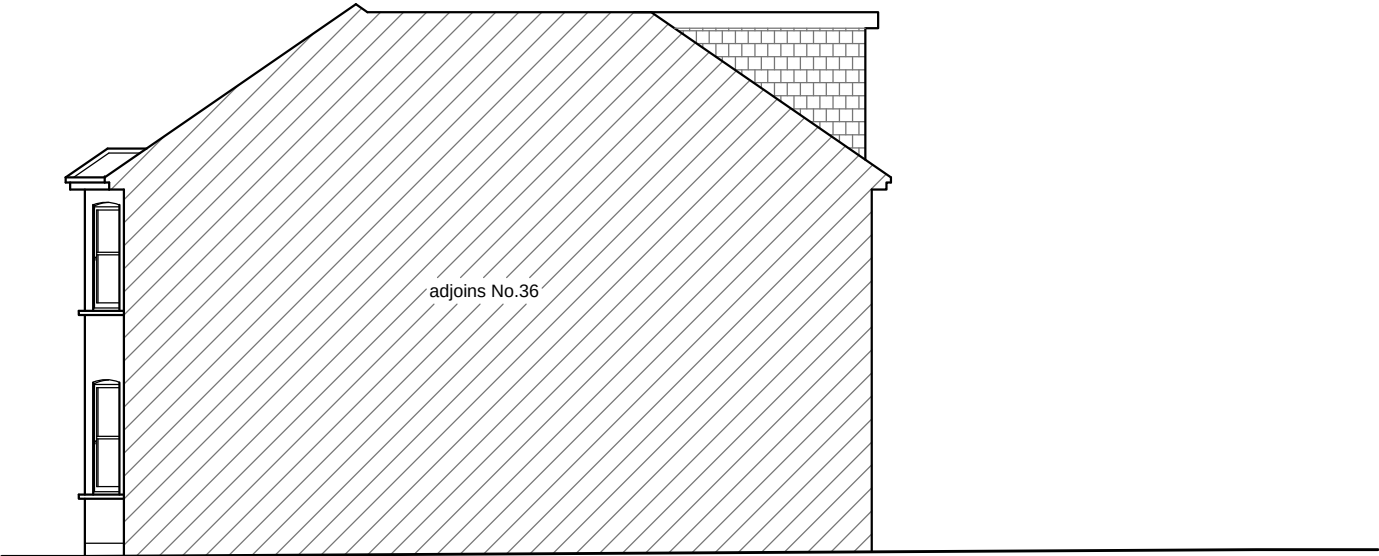


SOUTH ELEVATION
(as proposed)




Unit 4B Millbrook Business Park
Hoe Lane, Nazeing Waltham Abbey
Essex EN9 2RJ
Mob: 07886442304
Email: info@northpointuk.co.uk
www.northpointuk.co.uk

Project			
38 Reginald Road, Northwood, HA6 1EE			
Drawing			
Loft Conversion---for a Certificate of Lawful Development for a Proposed Development			
Title			
Existing and Proposed North Elevation			
Drawing Status FOR INFORMATION			
Scale 1:100 @ A3	Drawn H.E.	Checked	Date
Drawing/Job No			Revision
APR/HE/20-007			

NOTES: THIS DRAWINGS AND WORKS SHOWN ARE THE COPYRIGHT OF NORTHPOINT PLANNING AND LICENSING SERVICES AND MAY NOT BE REPRODUCED EXCEPT WRITTEN PERMISSION. ALL FIGURED DIMENSIONS TO BE CHECKED ON SITE PRIOR TO CONSTRUCTION.

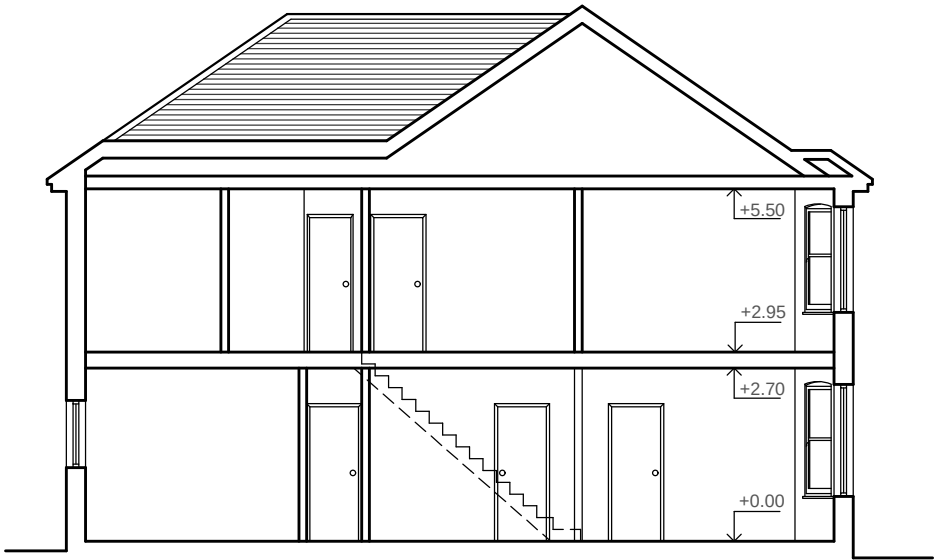

SECTION A-A
(as existing)

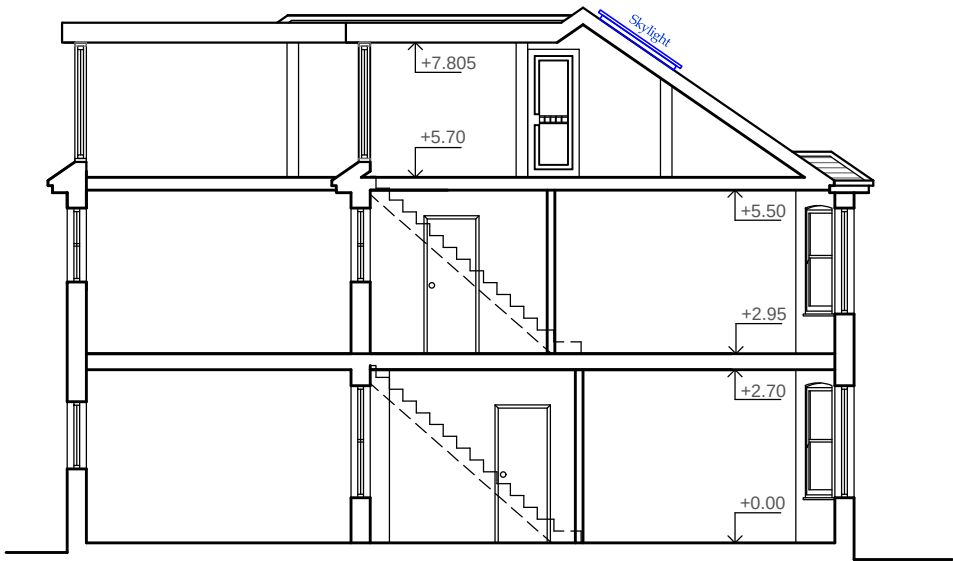

SECTION A-A
(as proposed)



Unit 4B Millbrook Business Park
Hoe Lane, Nazeing Waltham Abbey
Essex EN9 2RJ
Mob: 07886442304
Email: info@northpointuk.co.uk
www.northpointuk.co.uk

Project
38 Reginald Road, Northwood, HA6 1EE

Drawing
Loft Conversion---for a Certificate of Lawful Development for a Proposed Development

Title
Existing and Proposed Section

Drawing Status FOR INFORMATION

Scale	Drawn	Checked	Date
1:100 @ A3	H.E.		
Drawing/Job No			Revision
APR/HE/20-008			