


MICHAEL OAKES ARCHITECTS LTD.

Michael Oakes (Director) B.A. Hons Arch, Dipl. Arch, Registered Architect
Liam Whitfield B.A. Hons Arch, M.A. Arch, PgDip, Registered Architect


REGISTERED ARCHITECTS, DESIGNERS + ILLUSTRATORS

Telephone: 01895 235089 - E-mail: michaeloakesarchitect@googlemail.com

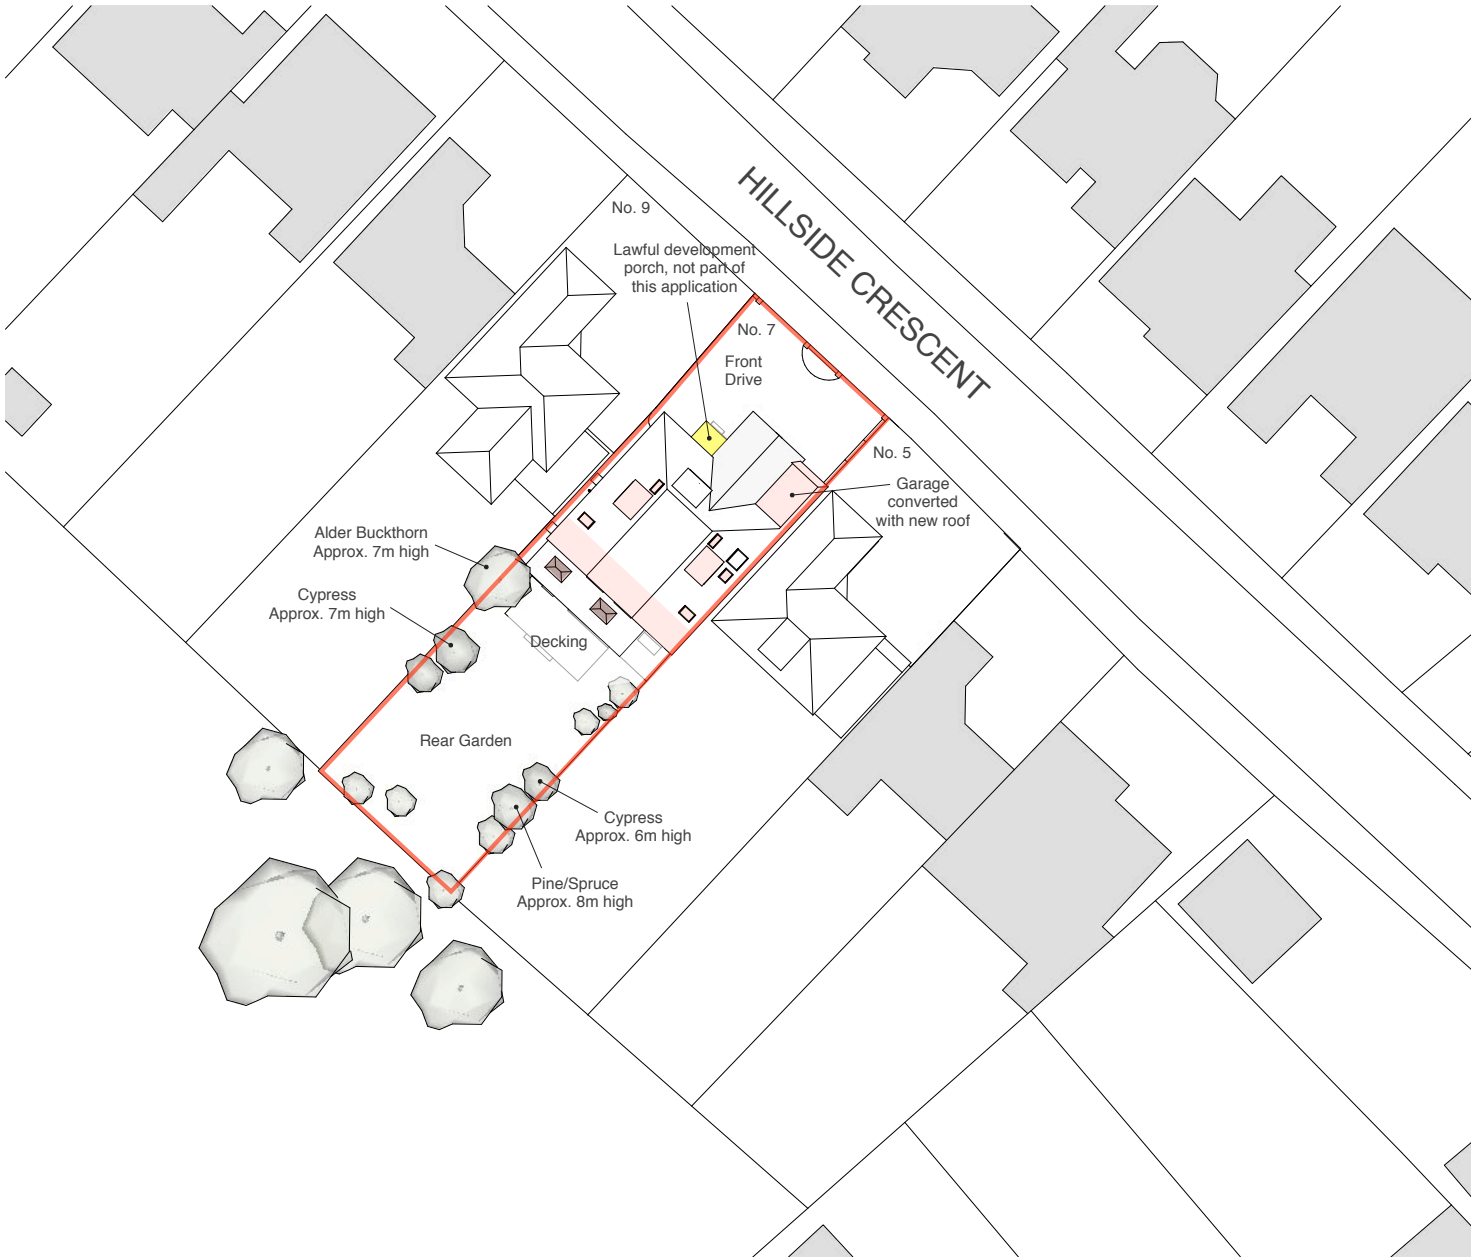

Site Location Plan

Block Plan

 

Address	Client	Date
7 Hillside Crescent, Northwood, HA6 1RP	Mr Hitesh Nagrani	November 2018

Drawing Title
Location + Block Plan As Proposed
Planning application for garage conversion, ground and first floor rear extension and associated internal works


Project no. / Stage /	Drawing no. / Revision
0219- PLA-	50_B
Revision notes:	Drawn by: LW
A - First Issue	
B - 27.02.19 - Lawful porch notes added	

MICHAEL OAKES ARCHITECTS LTD.

Michael Oakes (Director) B.A. Hons Arch, Dipl. Arch, Registered Architect
Liam Whitfield B.A. Hons Arch, M.A. Arch, PgDip, Registered Architect

REGISTERED ARCHITECTS, DESIGNERS + ILLUSTRATORS

Telephone: 01895 235089 - E-mail: michaeloakesarchitect@googlemail.com

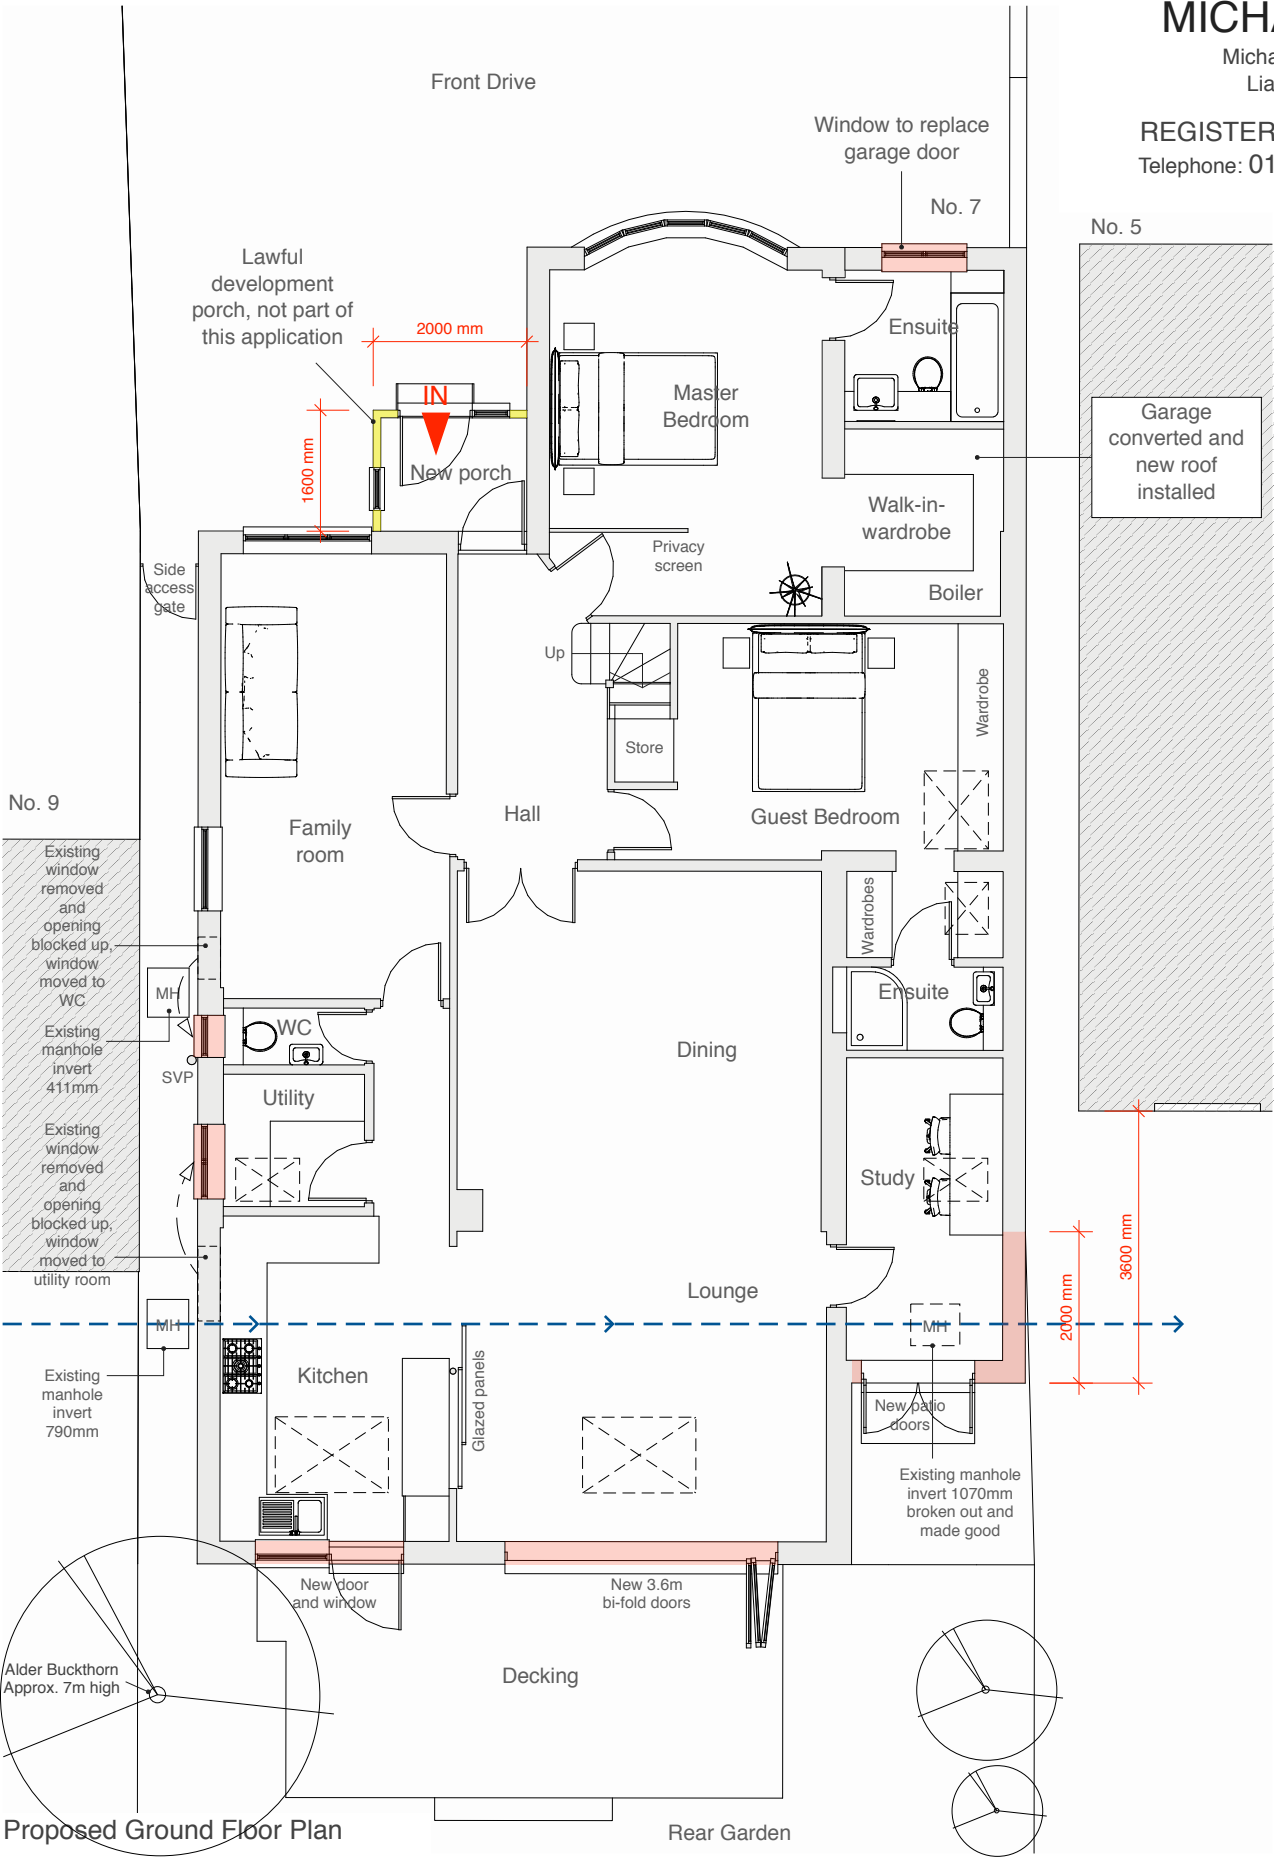

Address
7 Hillside Crescent,
Northwood,
HA6 1RP


Client
Mr Hitesh Nagrani

Date
November
2018



1:100 @ A3

0 1 2 3 4 5 10m

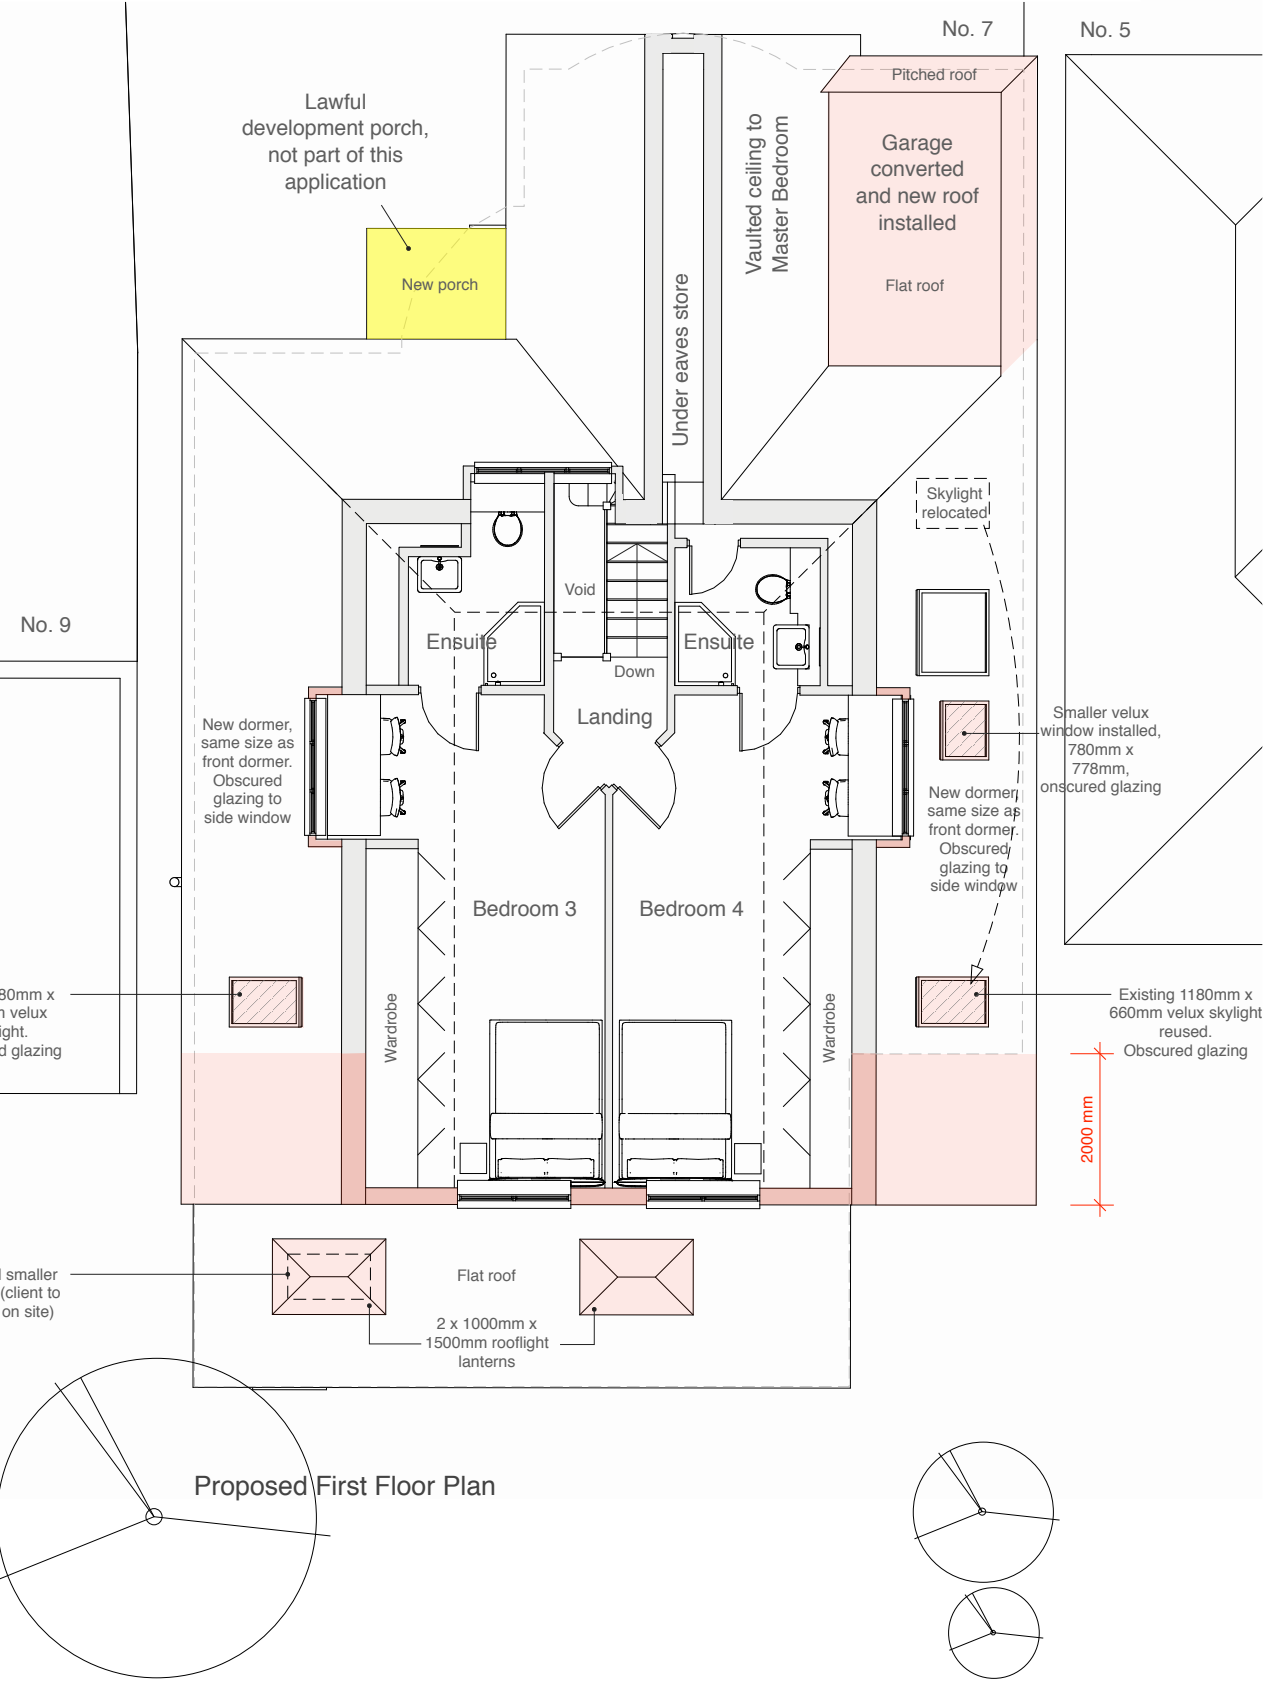

Drawing Title
**Proposed
Floor Plans**

Planning application for garage conversion,
ground and first floor rear extension and
associated internal works

Project no. / Stage / Drawing no. / Revision
0219- PLA- **51_B**

Revision notes:
A - First Issue
B - 27.02.19 - Lawful porch notes added


Drawn by: LW

MICHAEL OAKES ARCHITECTS LTD.

Michael Oakes (Director) B.A. Hons Arch, Dipl. Arch, Registered Architect
Liam Whitfield B.A. Hons Arch, M.A. Arch, PgDip, Registered Architect

REGISTERED ARCHITECTS, DESIGNERS + ILLUSTRATORS

Telephone: 01895 235089 - E-mail: michaeloakesarchitect@googlemail.com

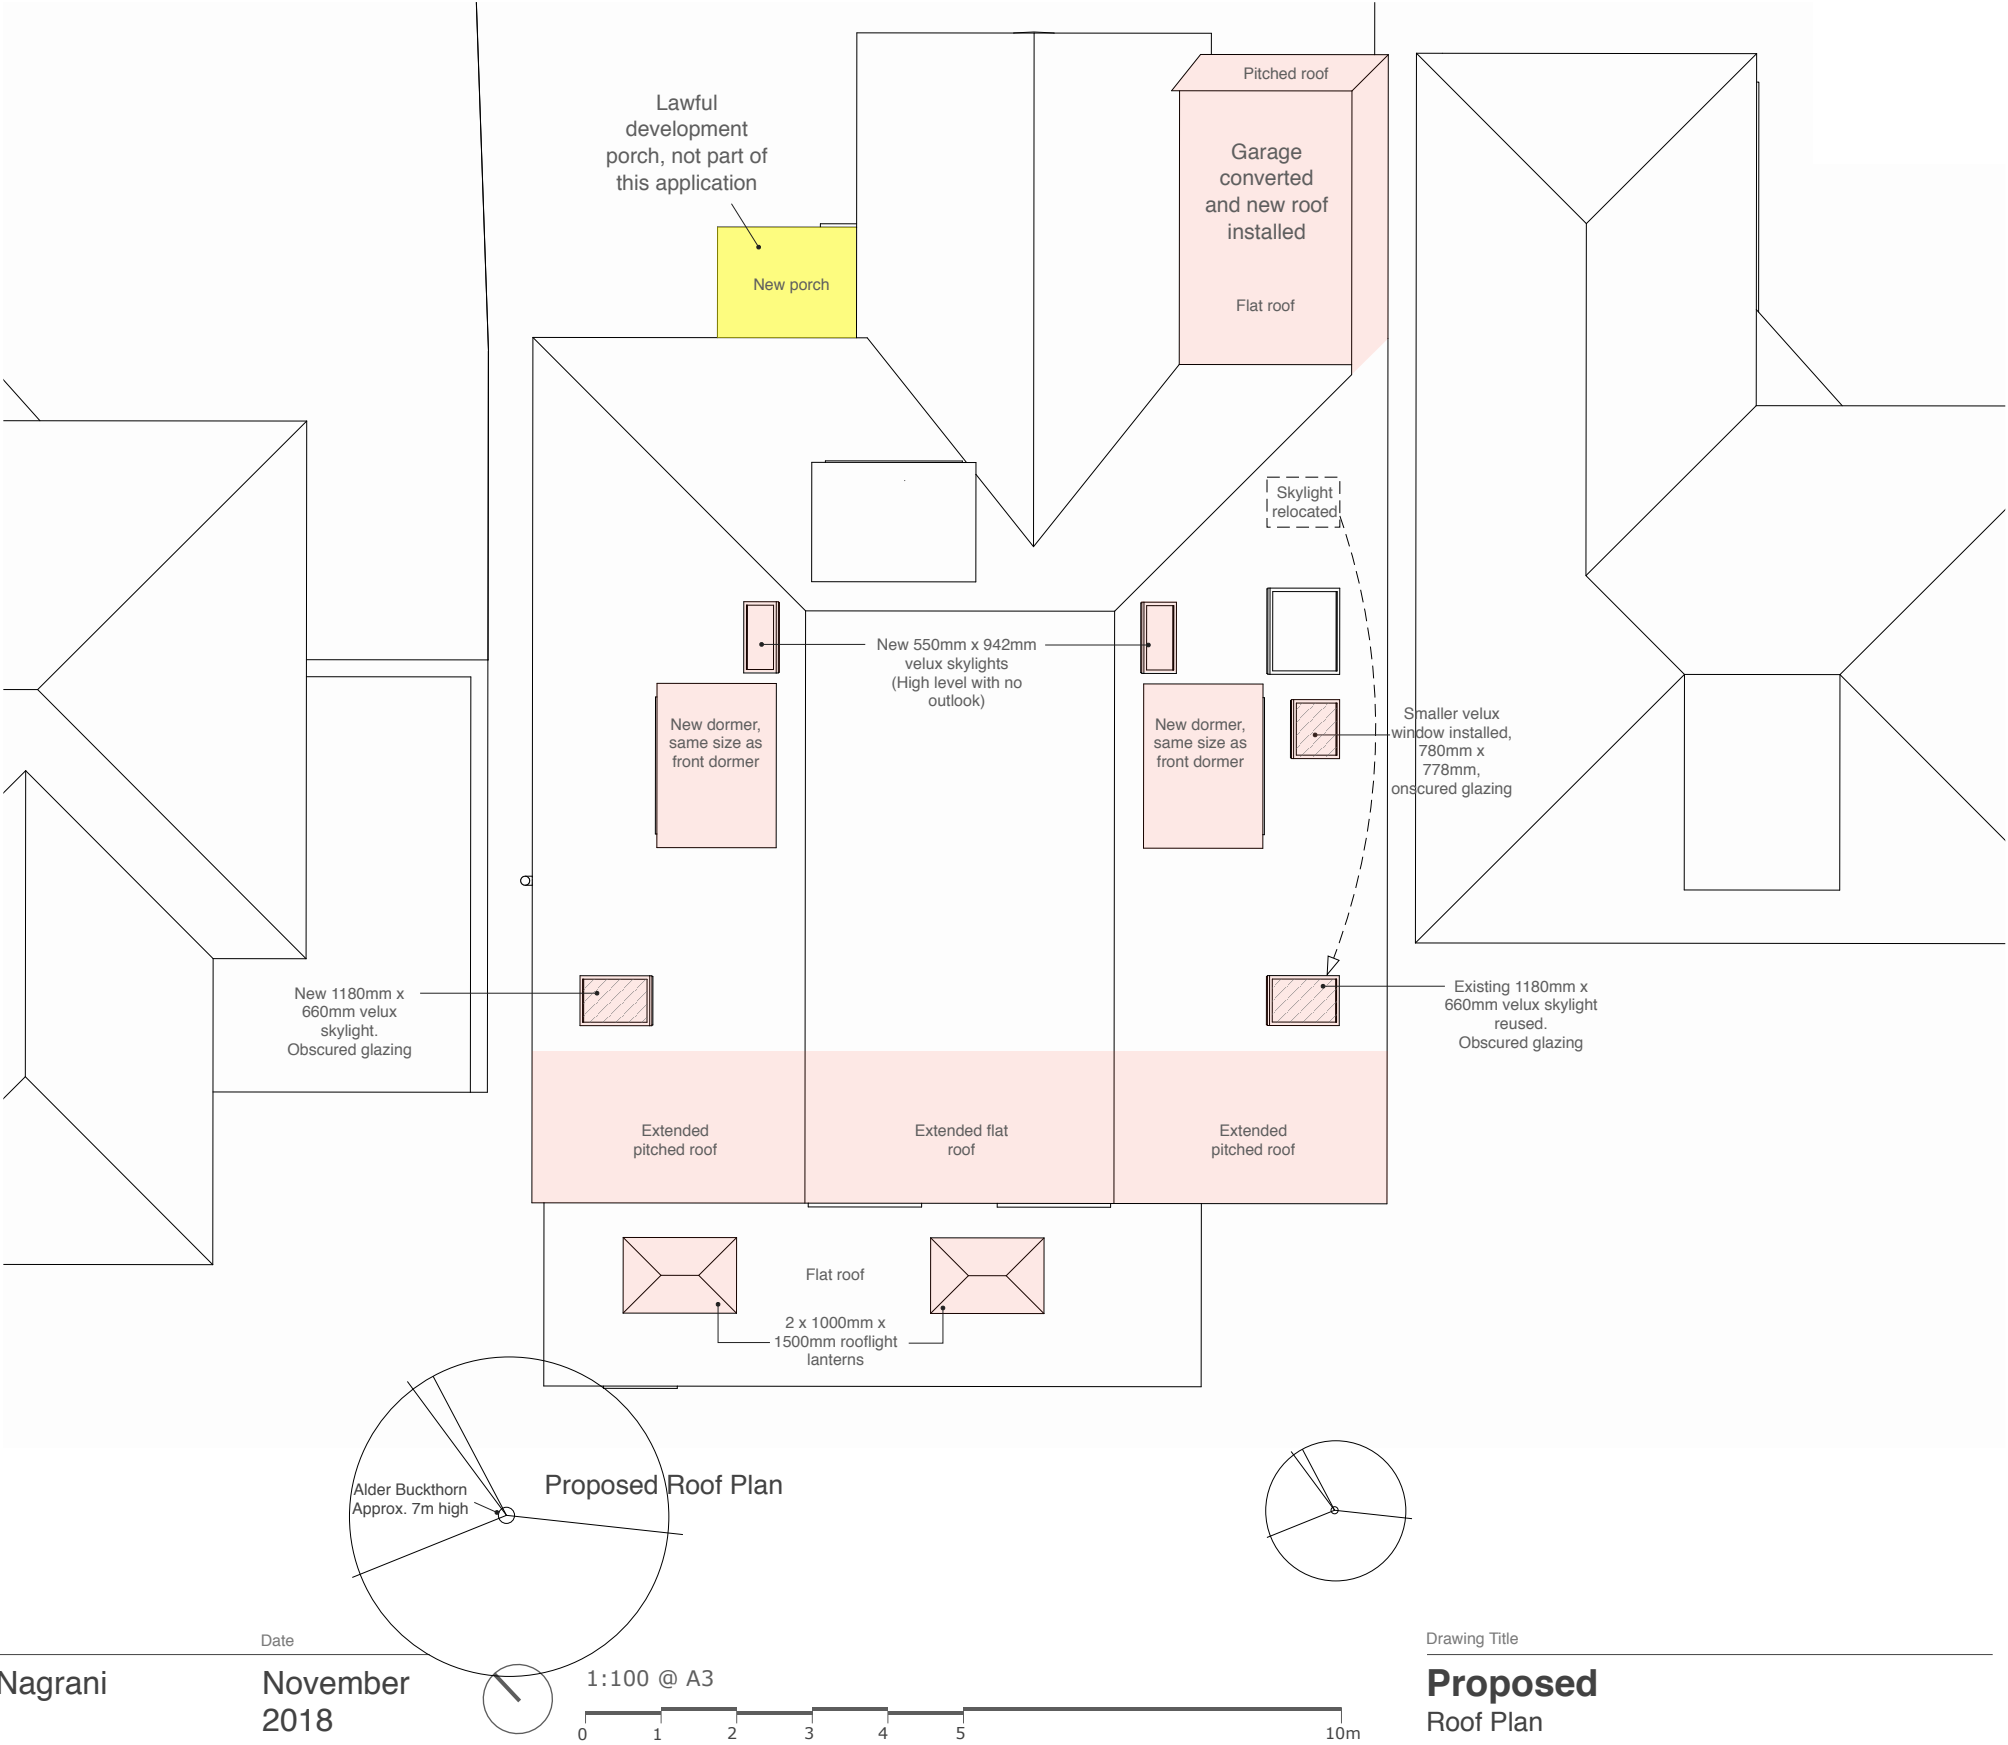

Address

7 Hillside Crescent,
Northwood,
HA6 1RP

Client

Mr Hitesh Nagrani

Date

November
2018

1:100 @ A3

0 1 2 3 4 5 10m

Drawing Title

**Proposed
Roof Plan**

Project no. / Stage /

0219- PLA-

Drawing no. / Revision

52_B

Revision notes:

A - First Issue
B - 27.02.19 - Lawful porch notes added



Drawn by: LW

MICHAEL OAKES ARCHITECTS LTD.

Michael Oakes (Director) B.A. Hons Arch, Dipl. Arch, Registered Architect
Liam Whitfield B.A. Hons Arch, M.A. Arch, PgDip, Registered Architect

REGISTERED ARCHITECTS, DESIGNERS + ILLUSTRATORS


Telephone: 01895 235089 - E-mail: michaeloakesarchitect@googlemail.com

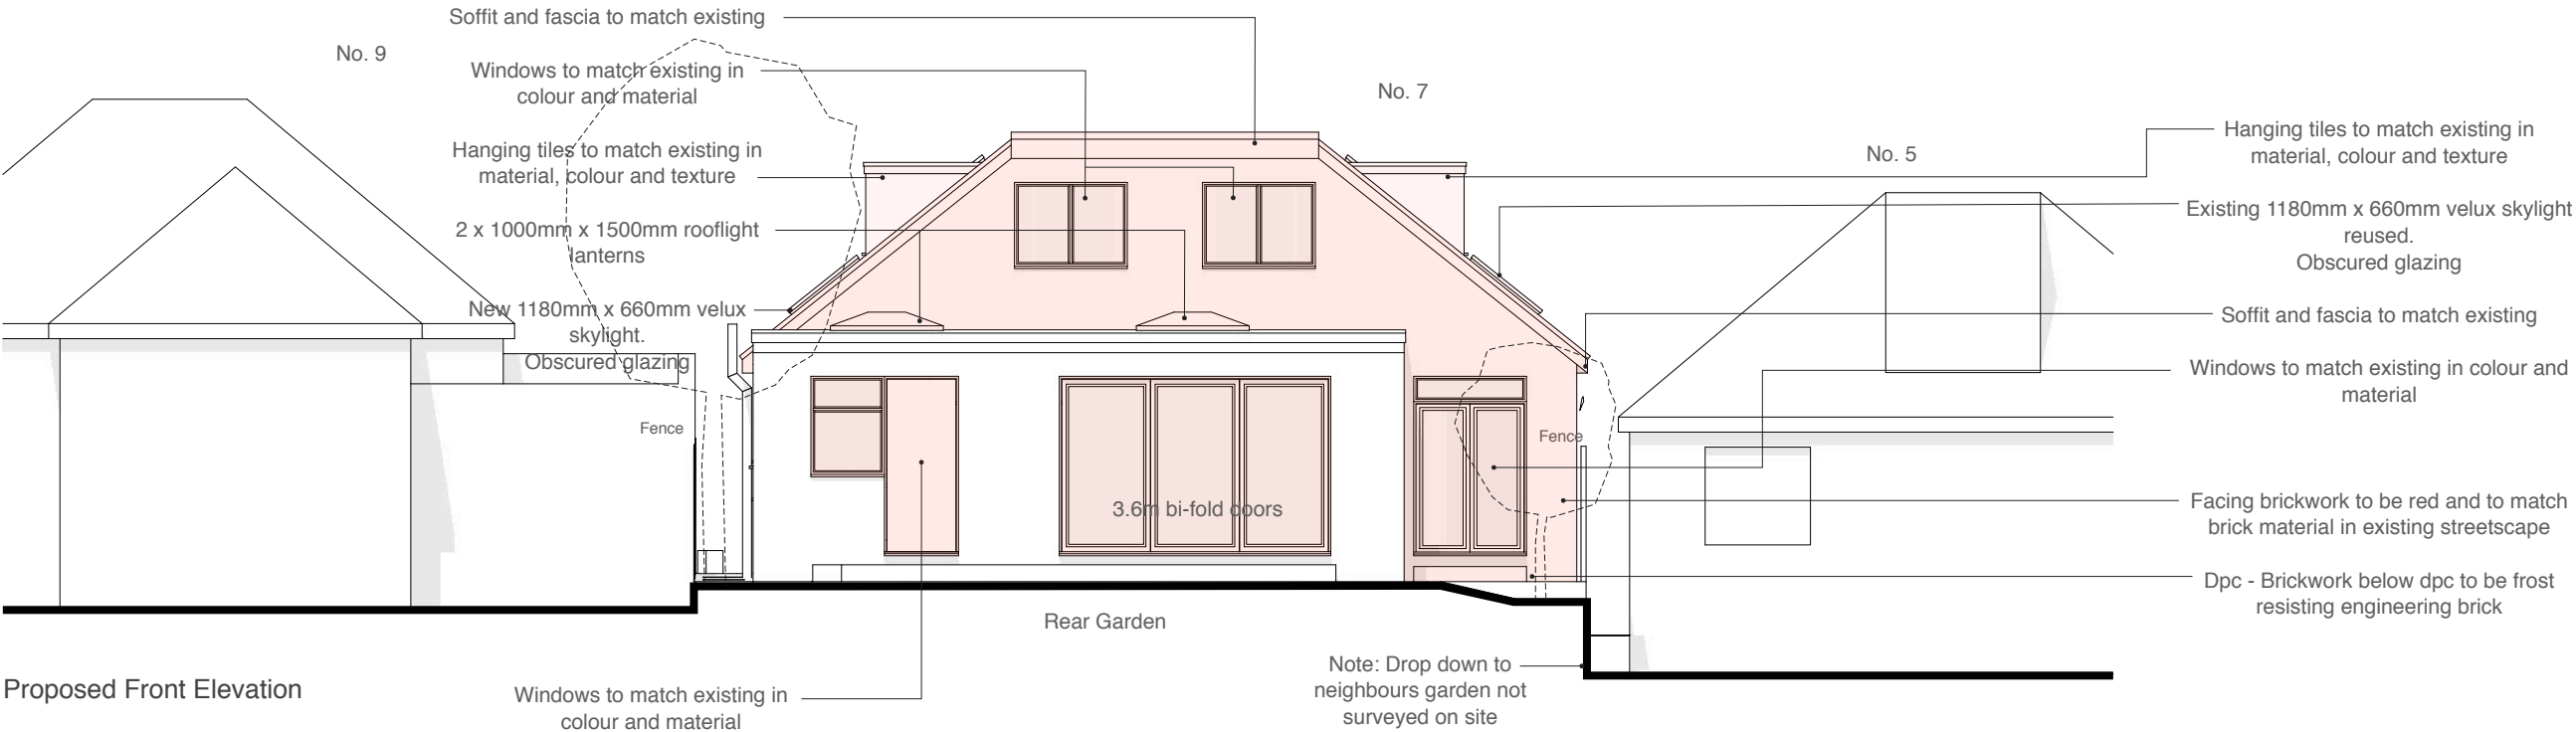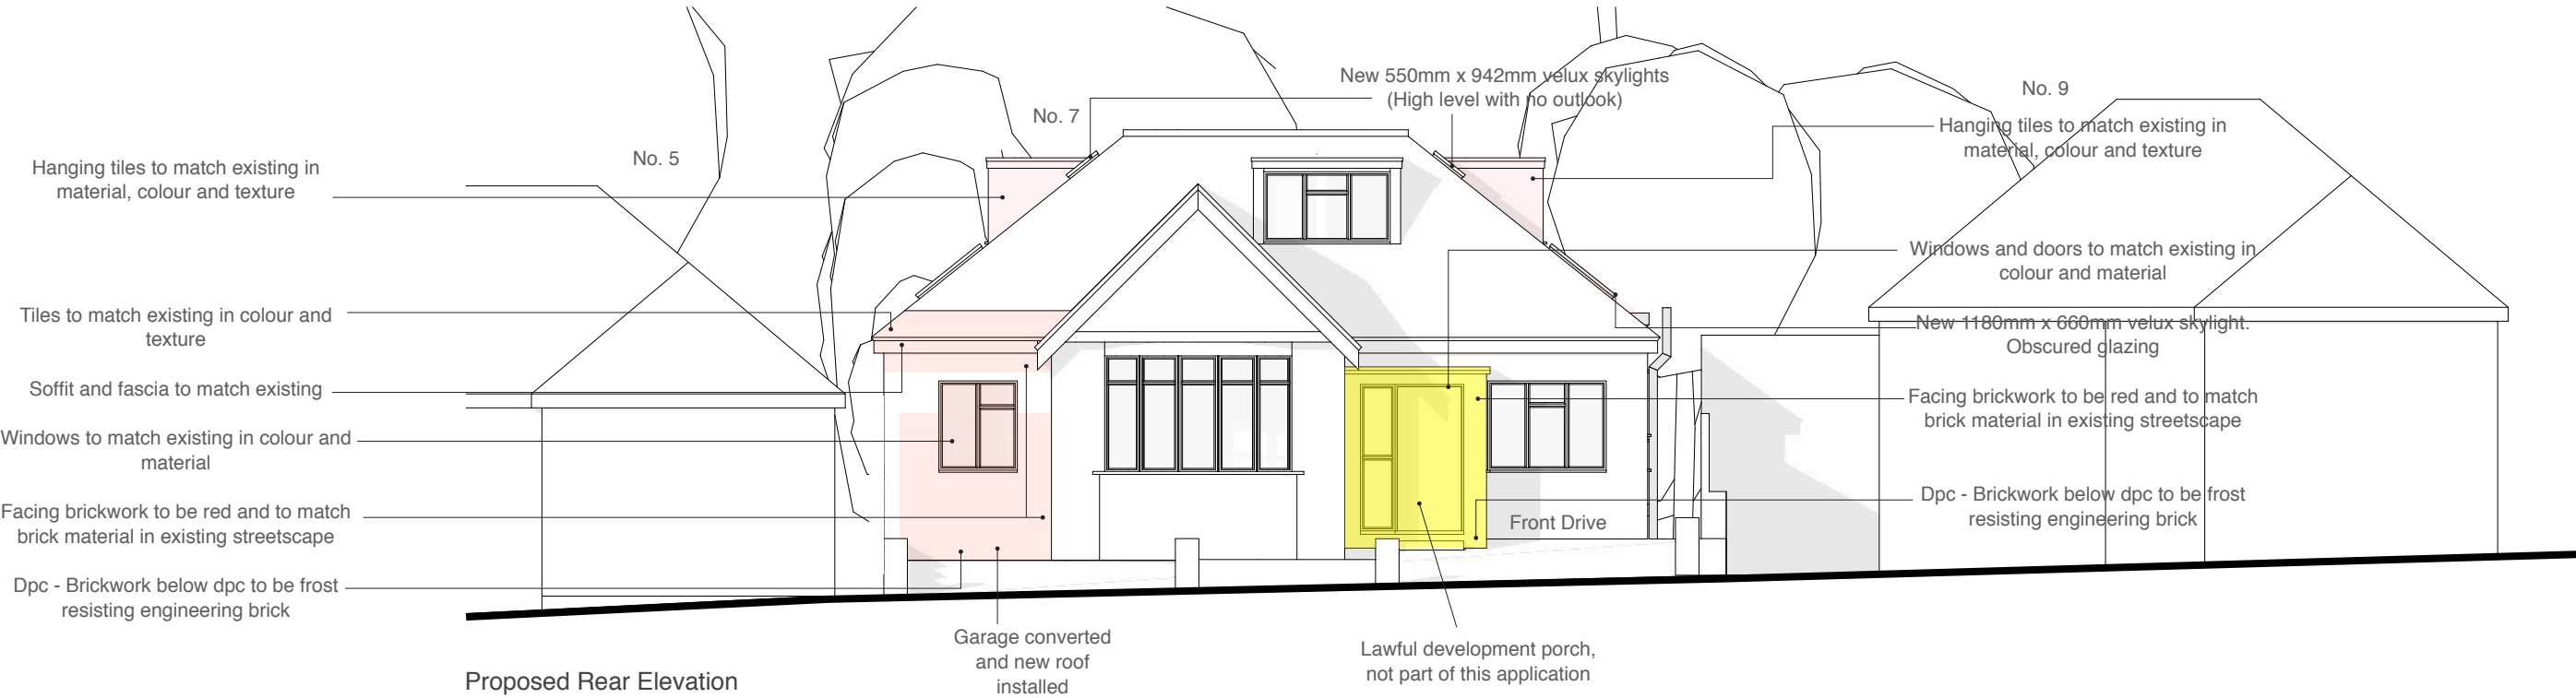

Address
7 Hillside Crescent,
Northwood,
HA6 1RP

Client
Mr Hitesh Nagrani

Date
November
2018

 

Drawing Title
**Proposed
Elevations**

Project no. / Stage / Drawing no. / Revision
0219- PLA- 53_B

Revision notes:
A - First Issue
B - 27.02.19 - Lawful porch notes added



Drawn by: LW

MICHAEL OAKES ARCHITECTS LTD.

Michael Oakes (Director) B.A. Hons Arch, Dipl. Arch, Registered Architect
Liam Whitfield B.A. Hons Arch, M.A. Arch, PgDip, Registered Architect

REGISTERED ARCHITECTS, DESIGNERS + ILLUSTRATORS

Telephone: 01895 235089 - E-mail: michaeloakesarchitect@googlemail.com

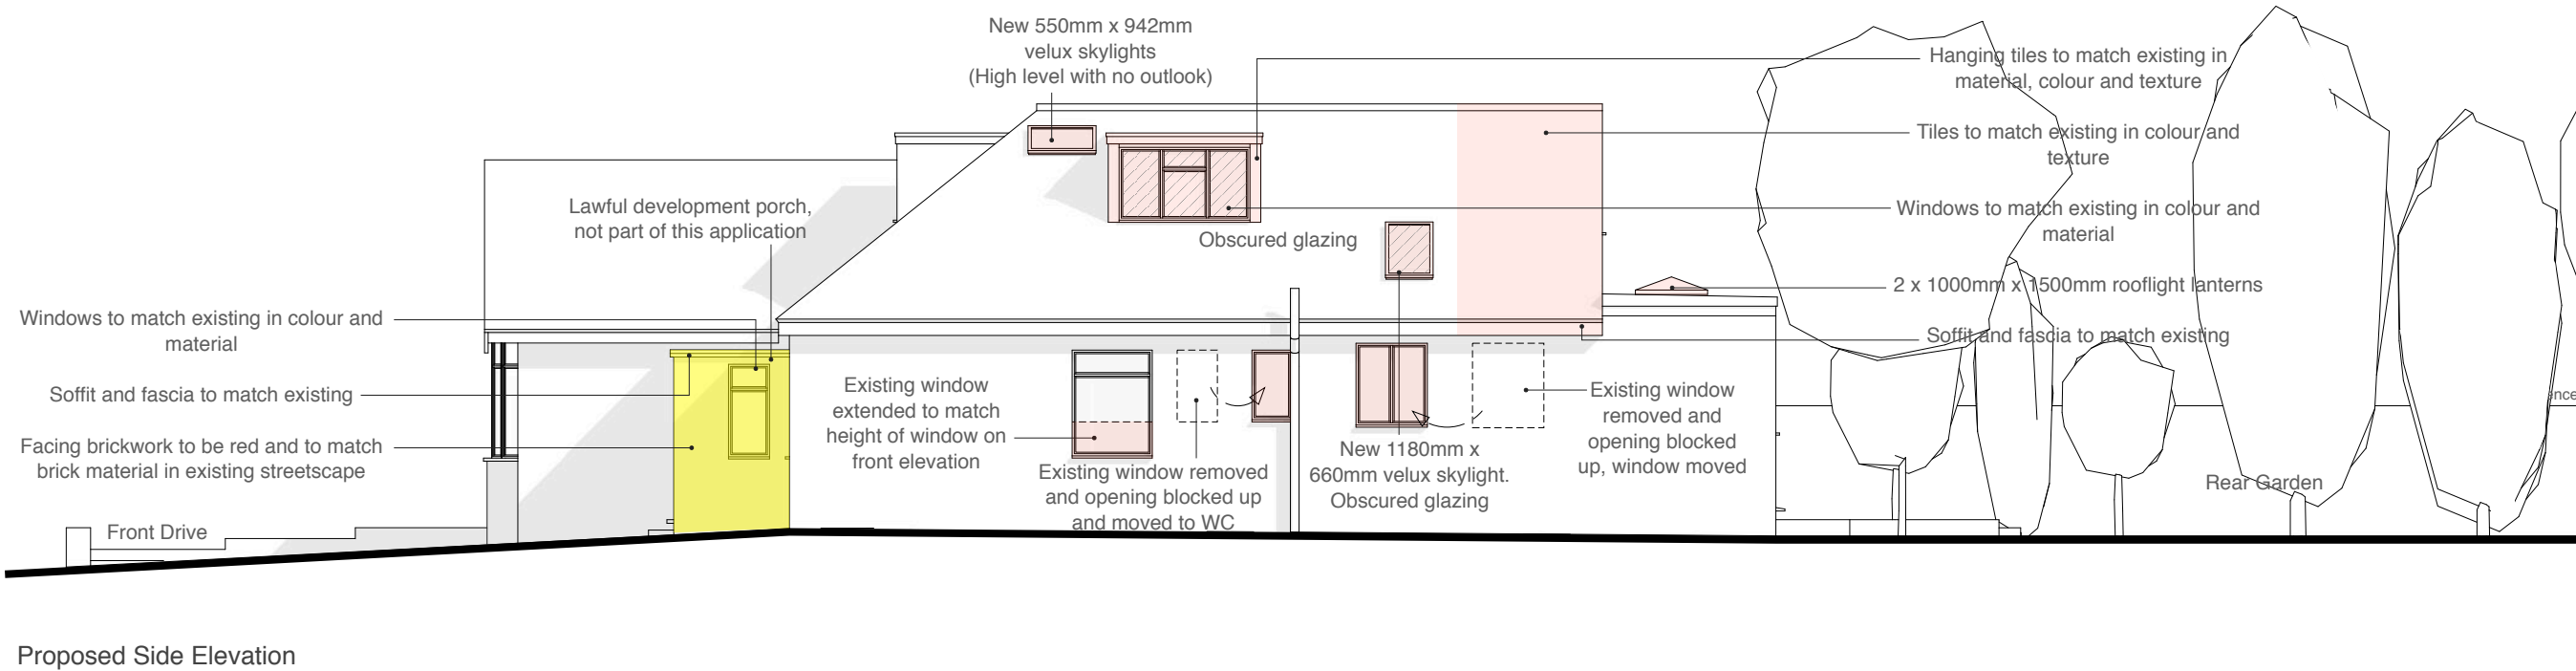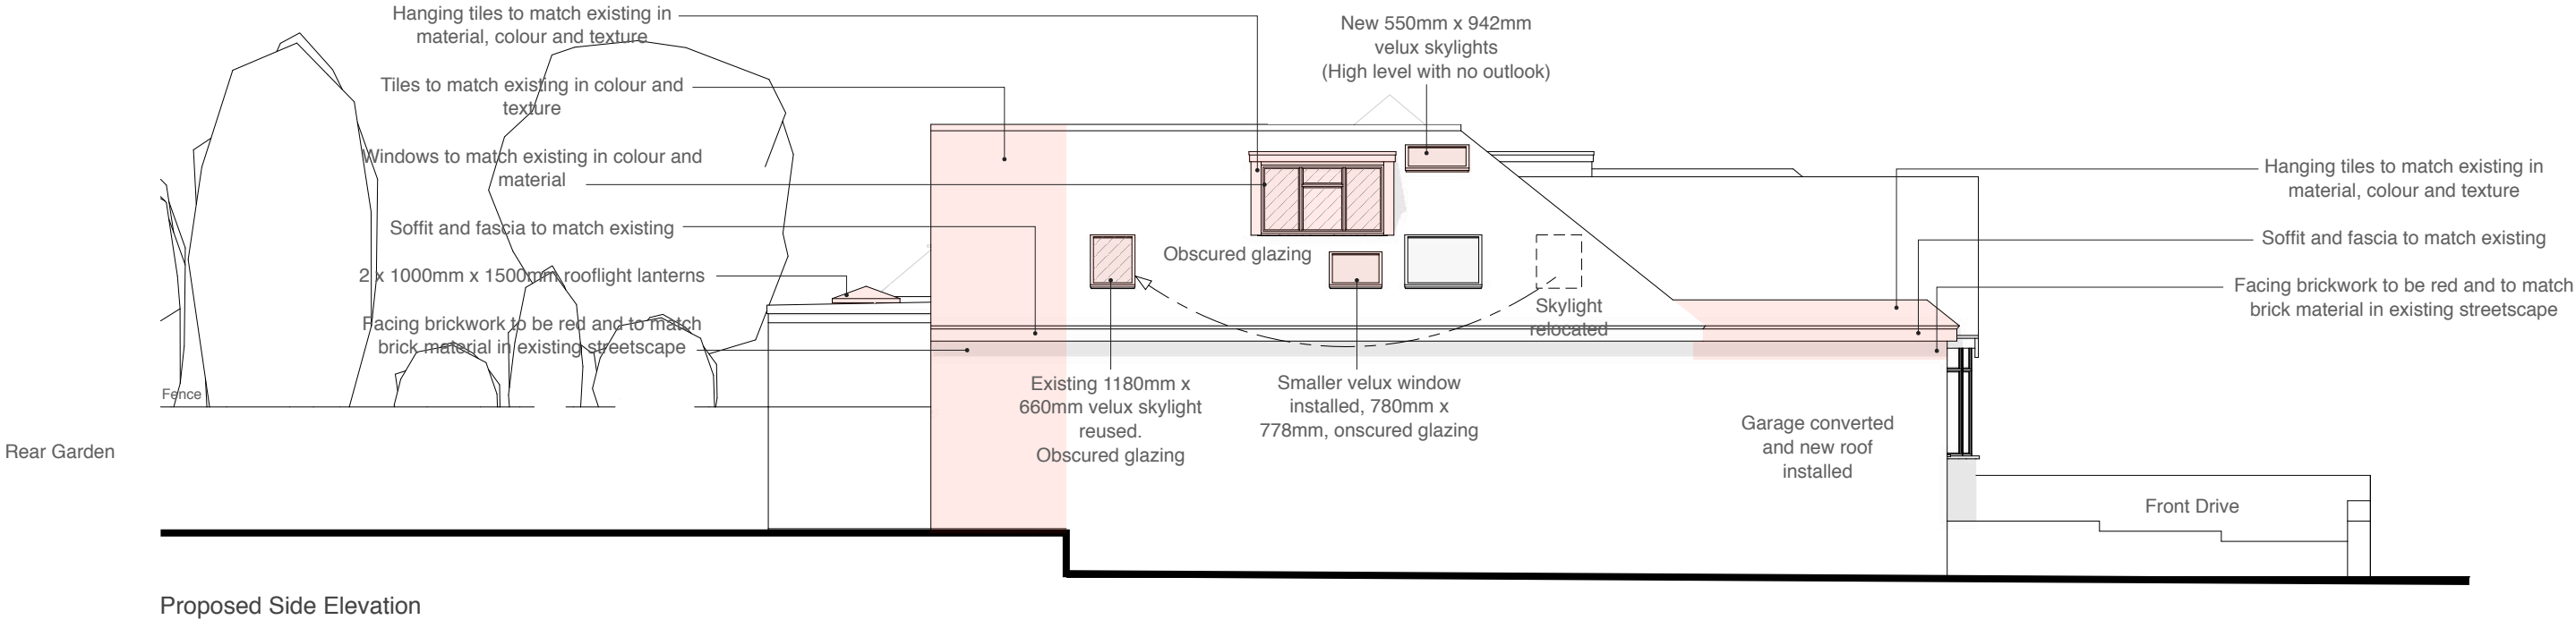

Address	Client	Date
7 Hillside Crescent, Northwood, HA6 1RP	Mr Hitesh Nagrani	November 2018

10 Parkfield Avenue, Hillingdon, Middlesex, UB10 0DF, Great Britain

Drawing Title
Proposed Elevations

Planning application for garage conversion,
ground and first floor rear extension and
associated internal works

Project no. / Stage /	Drawing no. / Revision
0219- PLA-	54_B
Revision notes:	Drawn by: LW
A - First Issue	
B - 27.02.19 - Lawful porch notes added	


Copyright © Michael Oakes Architects Ltd. 2018
Print all drawings in full colour at A3 size - Do not scale drawings

MICHAEL OAKES ARCHITECTS LTD.

Michael Oakes (Director) B.A. Hons Arch, Dipl. Arch, Registered Architect
Liam Whitfield B.A. Hons Arch, M.A. Arch, PgDip, Registered Architect

REGISTERED ARCHITECTS, DESIGNERS + ILLUSTRATORS

Telephone: 01895 235089 - E-mail: michaeloakesarchitect@googlemail.com

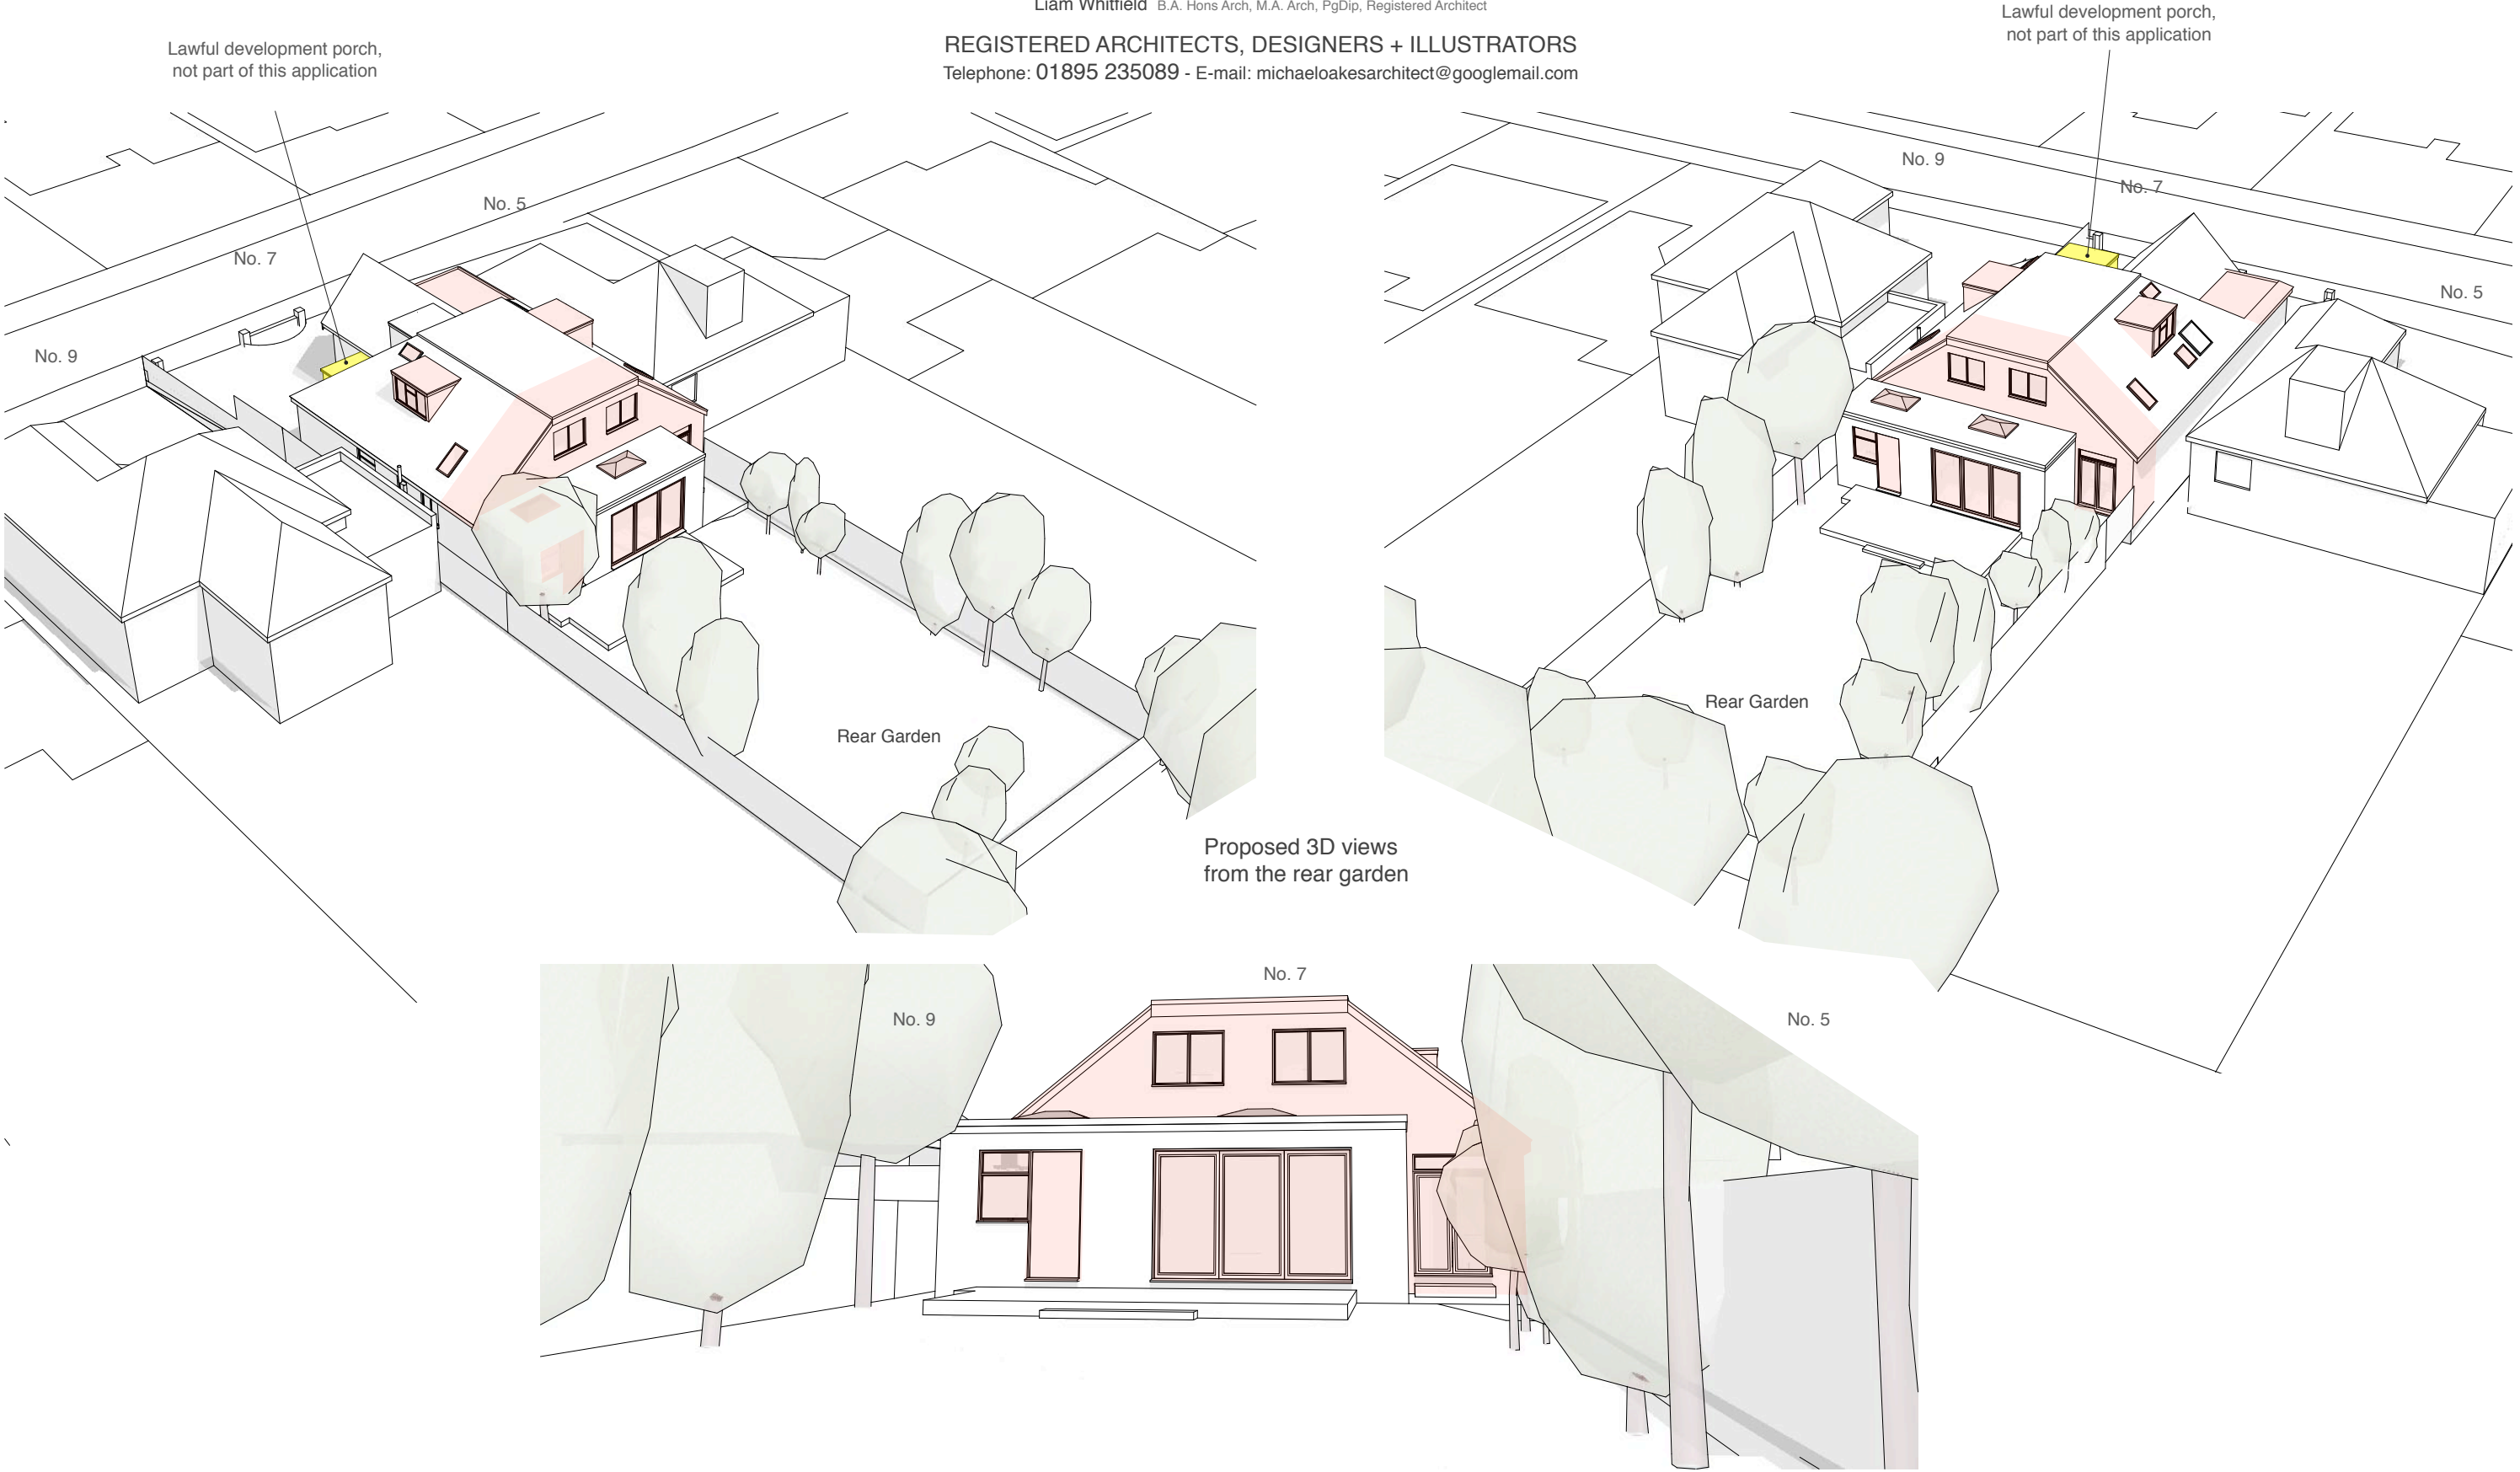

Address Client Date
7 Hillside Crescent, Mr Hitesh Nagrani November
Northwood, 2018
HA6 1RP

10 Parkfield Avenue, Hillingdon, Middlesex, UB10 0DF, Great Britain

Drawing Title
Proposed
3D Views
Planning application for garage conversion,
ground and first floor rear extension and
associated internal works

Project no. / Stage / Drawing no. / Revision
0219- PLA- 55_B
Revision notes: Drawn by: LW
A - First Issue
B - 27.02.19 - Lawful porch notes added

Copyright © Michael Oakes Architects Ltd. 2018
Print all drawings in full colour at A3 size - Do not scale drawings

MICHAEL OAKES ARCHITECTS LTD.

Michael Oakes (Director) B.A. Hons Arch, Dipl. Arch, Registered Architect
Liam Whitfield B.A. Hons Arch, M.A. Arch, PgDip, Registered Architect

REGISTERED ARCHITECTS, DESIGNERS + ILLUSTRATORS

Telephone: 01895 235089 - E-mail: michaeloakesarchitect@googlemail.com




Interior view of bedroom 3 in the loft space




Interior view of bedroom 4 in the loft space




Interior view of the hallway from the front entrance door into the property

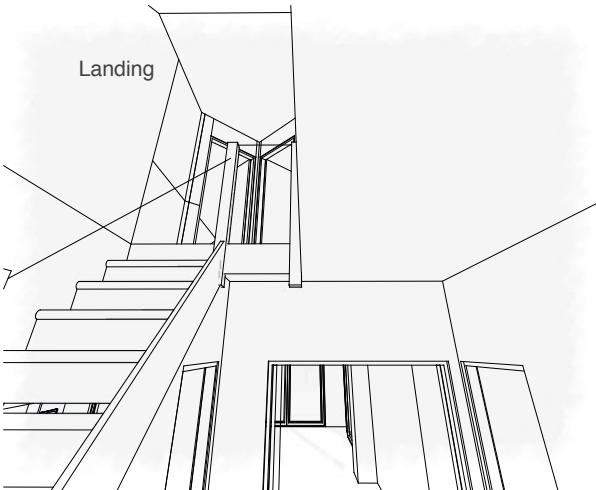

Interior view of the landing from the ground floor hallway

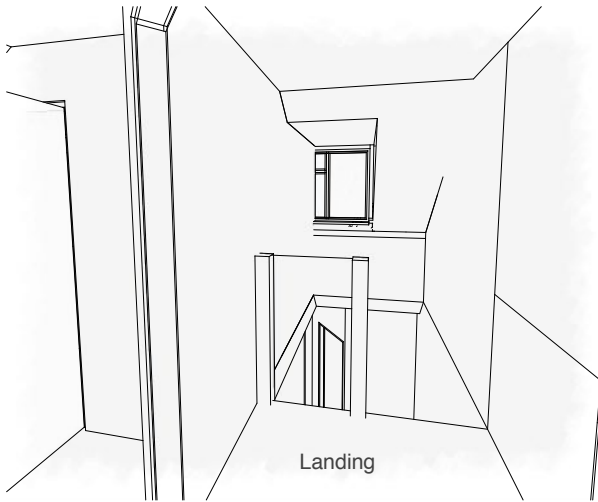

Interior view of the landing looking towards the front door below

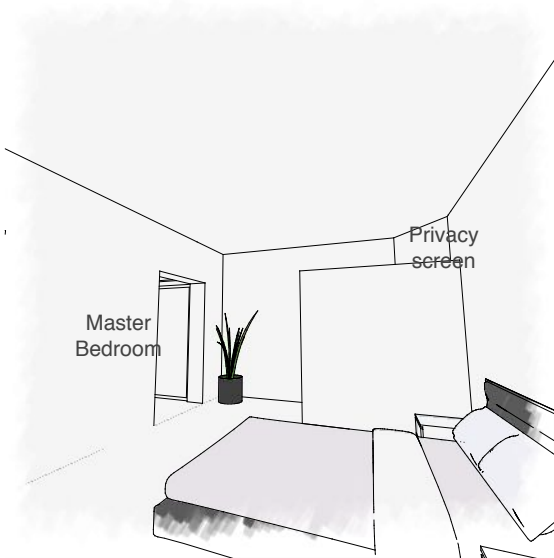

Interior view of the ground floor master bedroom



Interior view of the lounge looking towards the kitchen and dining areas

Address	Client	Date
7 Hillside Crescent, Northwood, HA6 1RP	Mr Hitesh Nagrani	November 2018

Drawing Title
Proposed Interior Views

Planning application for garage conversion,
ground and first floor rear extension and
associated internal works

Project no. / Stage /	Drawing no. / Revision
0219- PLA-	56_A
Revision notes:	Drawn by: LW
A - First Issue	