


MICHAEL OAKES ARCHITECTS LTD.

Michael Oakes (Director) B.A. Hons Arch, Dipl. Arch, Registered Architect
Liam Whitfield B.A. Hons Arch, M.A. Arch, PgDip, Registered Architect


REGISTERED ARCHITECTS, DESIGNERS + ILLUSTRATORS

Telephone: 01895 235089 - E-mail: michaeloakesarchitect@googlemail.com

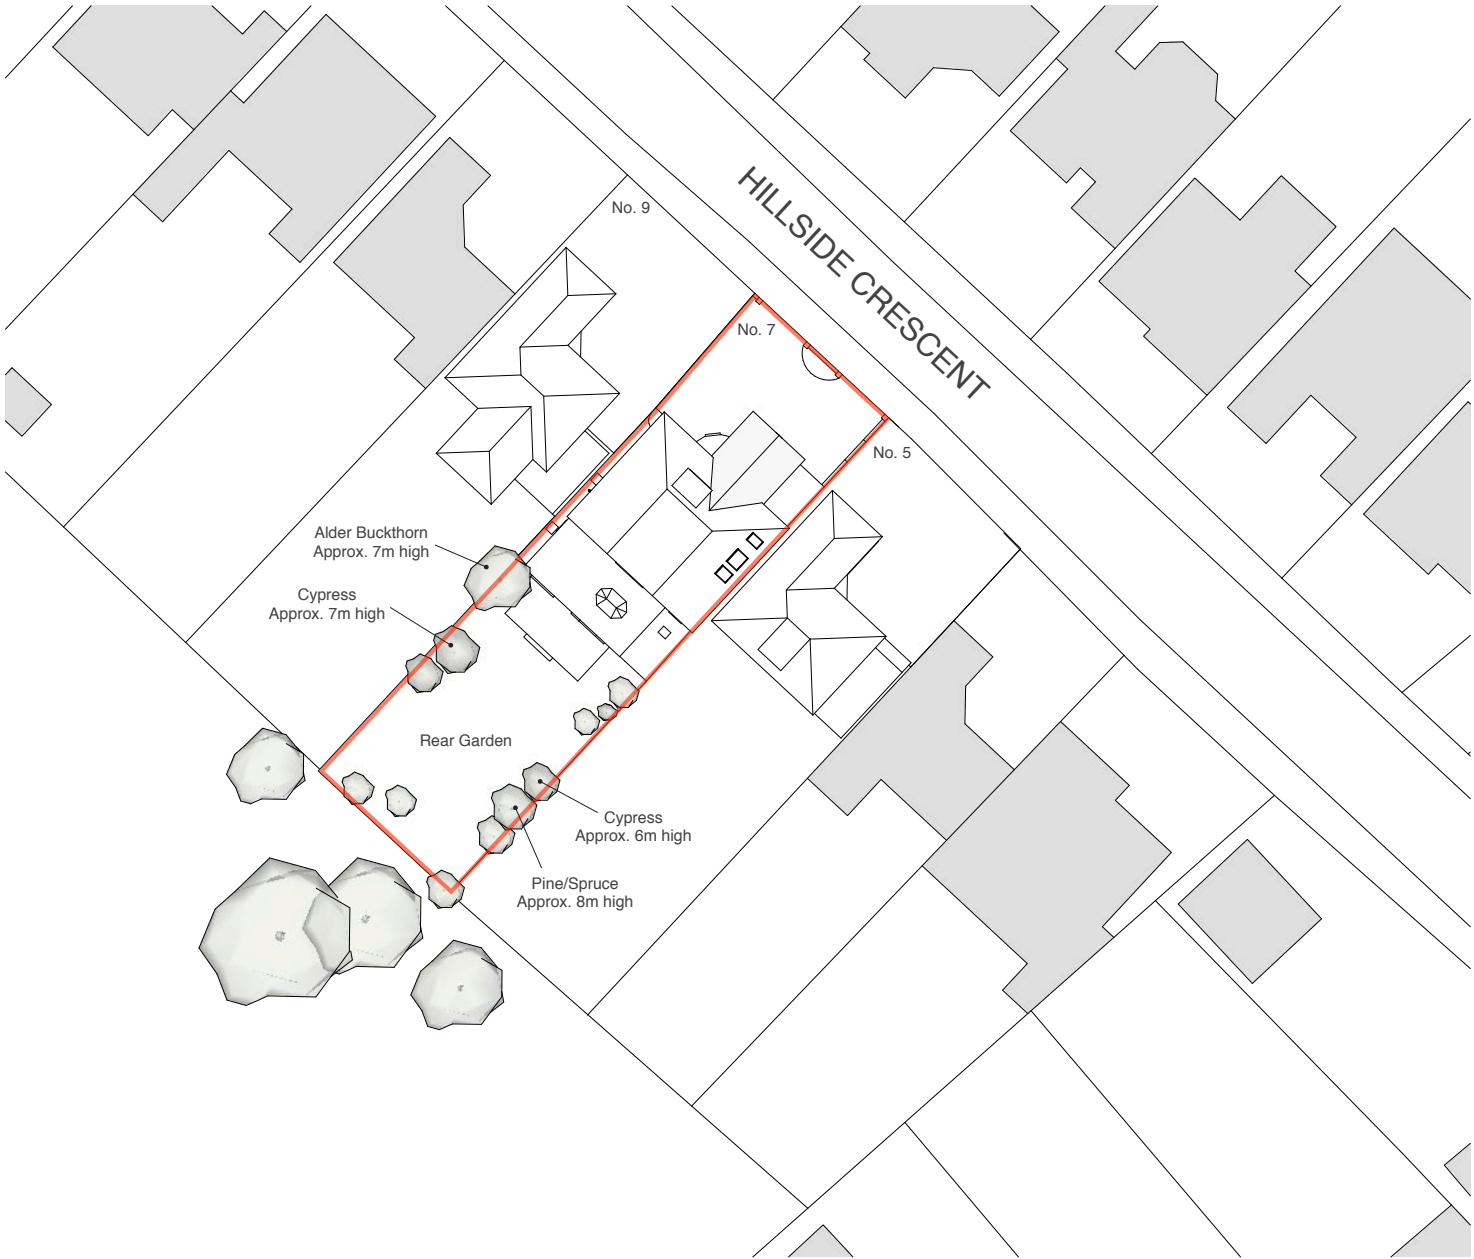

Site Location Plan

Block Plan

 

Address	Client	Date
7 Hillside Crescent, Northwood, HA6 1RP	Mr Hitesh Nagrani	November 2018

Drawing Title
Location + Block Plan As Existing

Project no. / Stage /	Drawing no. / Revision
0219- PLA-	01_A
Revision notes:	Drawn by: LW
A - First Issue	

MICHAEL OAKES ARCHITECTS LTD.

Michael Oakes (Director) B.A. Hons Arch, Dipl. Arch, Registered Architect
Liam Whitfield B.A. Hons Arch, M.A. Arch, PgDip, Registered Architect

REGISTERED ARCHITECTS, DESIGNERS + ILLUSTRATORS

Telephone: 01895 235089 - E-mail: michaeloakesarchitect@googlemail.com

No. 9



Side access between no. 7 and 9

No. 7



Boundary fence between no. 5 and 7

No. 7

No. 5



No. 5

No. 7

No. 9



No. 5

No. 7

No. 9



No. 5

No. 7

No. 9

Views of the front of the property from Hillside Crescent




No. 7

View of the rear elevation from the rear garden



View of the rear garden from the decking area

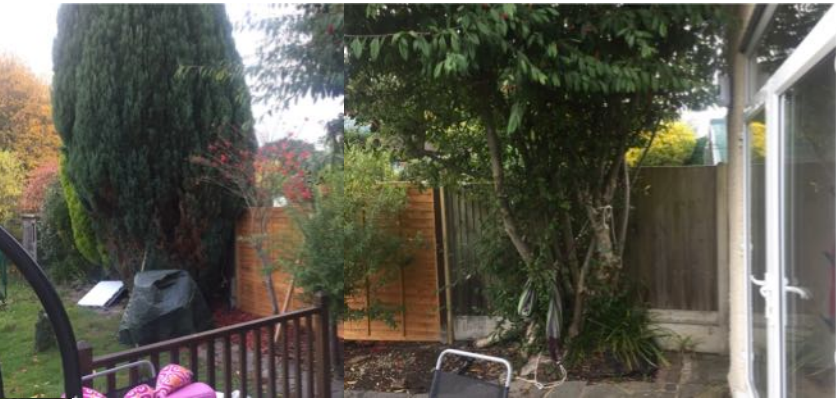

Manholes to the side of the property next to no. 5



Manholes to the side of the property between no. 7 and 9



Address	Client	Date
7 Hillside Crescent, Northwood, HA6 1RP	Mr Hitesh Nagrani	November 2018

Drawing Title
Site Photos Photos Taken on 09.11.18


Project no. / Stage /	Drawing no. / Revision
0219- PLA-	02_A
Revision notes:	Drawn by: LW
A - First Issue	

MICHAEL OAKES ARCHITECTS LTD.

Michael Oakes (Director) B.A. Hons Arch, Dipl. Arch, Registered Architect
Liam Whitfield B.A. Hons Arch, M.A. Arch, PgDip, Registered Architect

REGISTERED ARCHITECTS, DESIGNERS + ILLUSTRATORS

Tel: 01895 235089 - E-mail: michaeloakesarchitect@googlemail.com

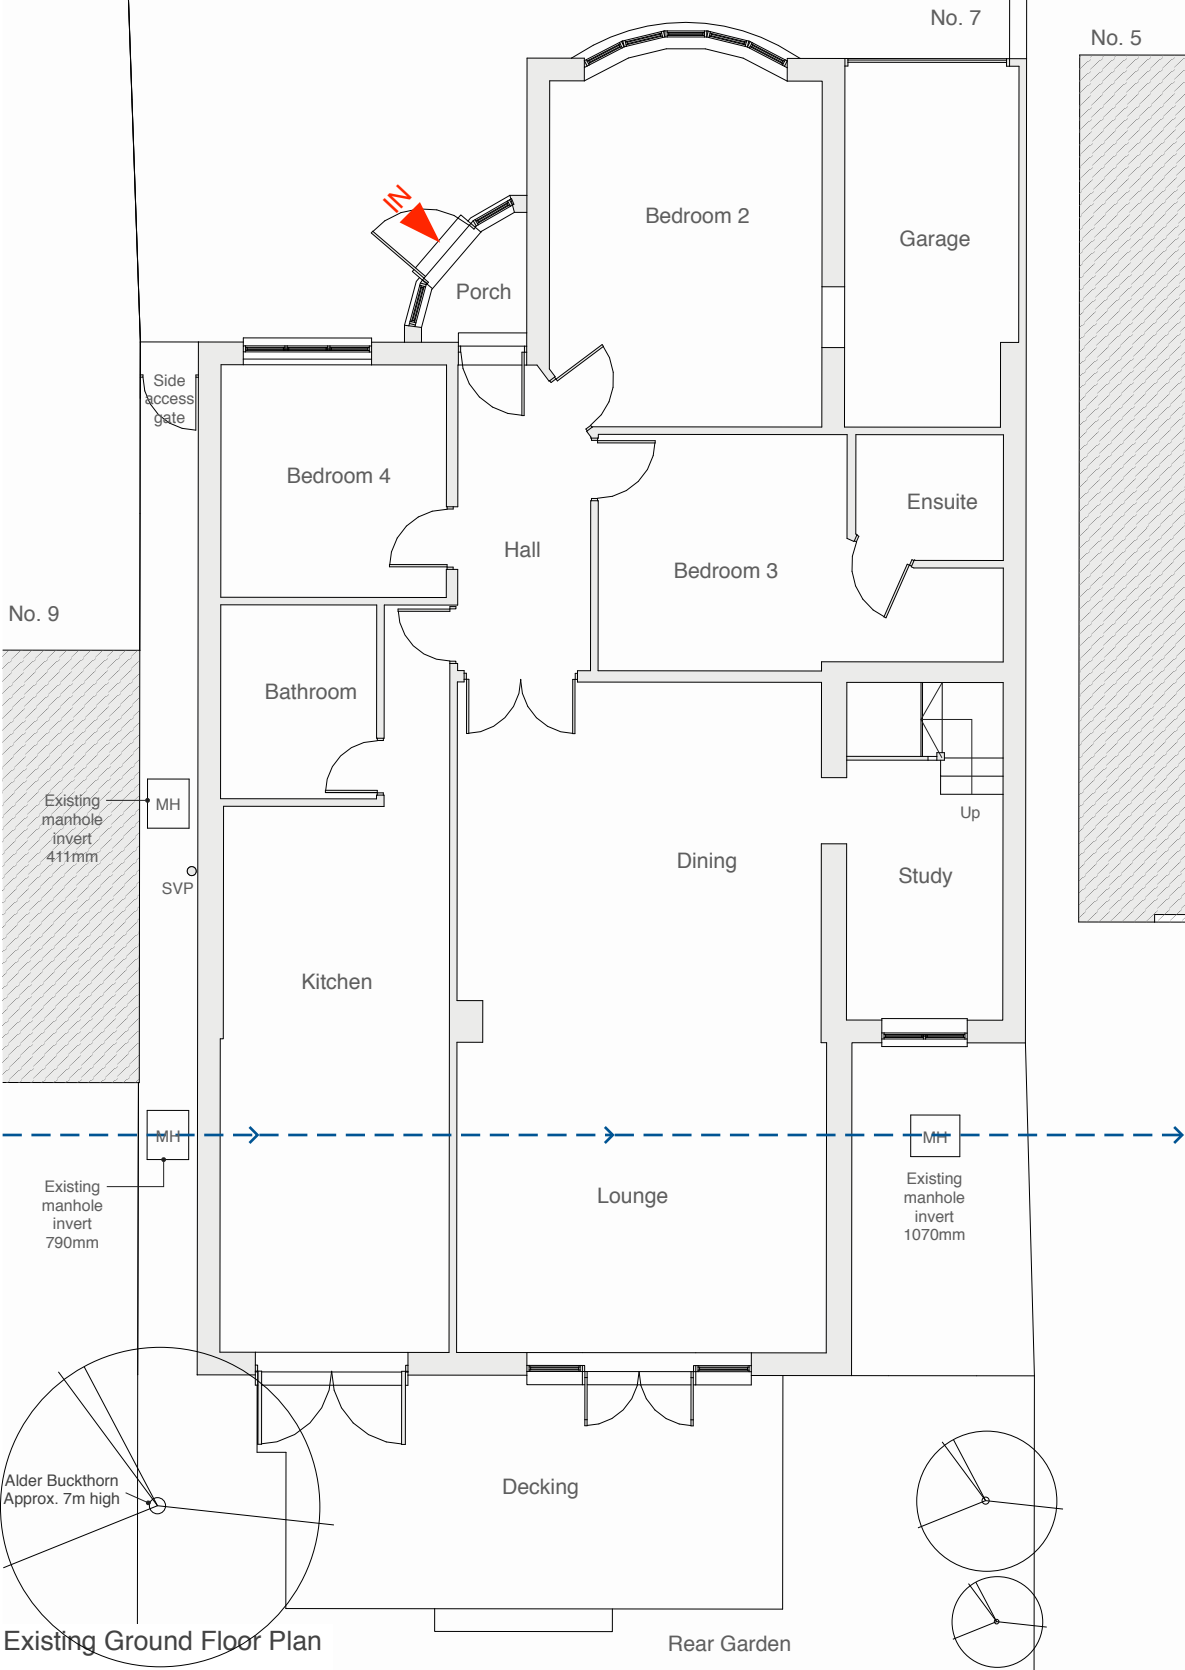

7 Hillside Crescent,
Northwood,
HA6 1RP


Mr Hitesh Nagrani

November
2018



1:100 @ A3

0 1 2 3 4 5 10m

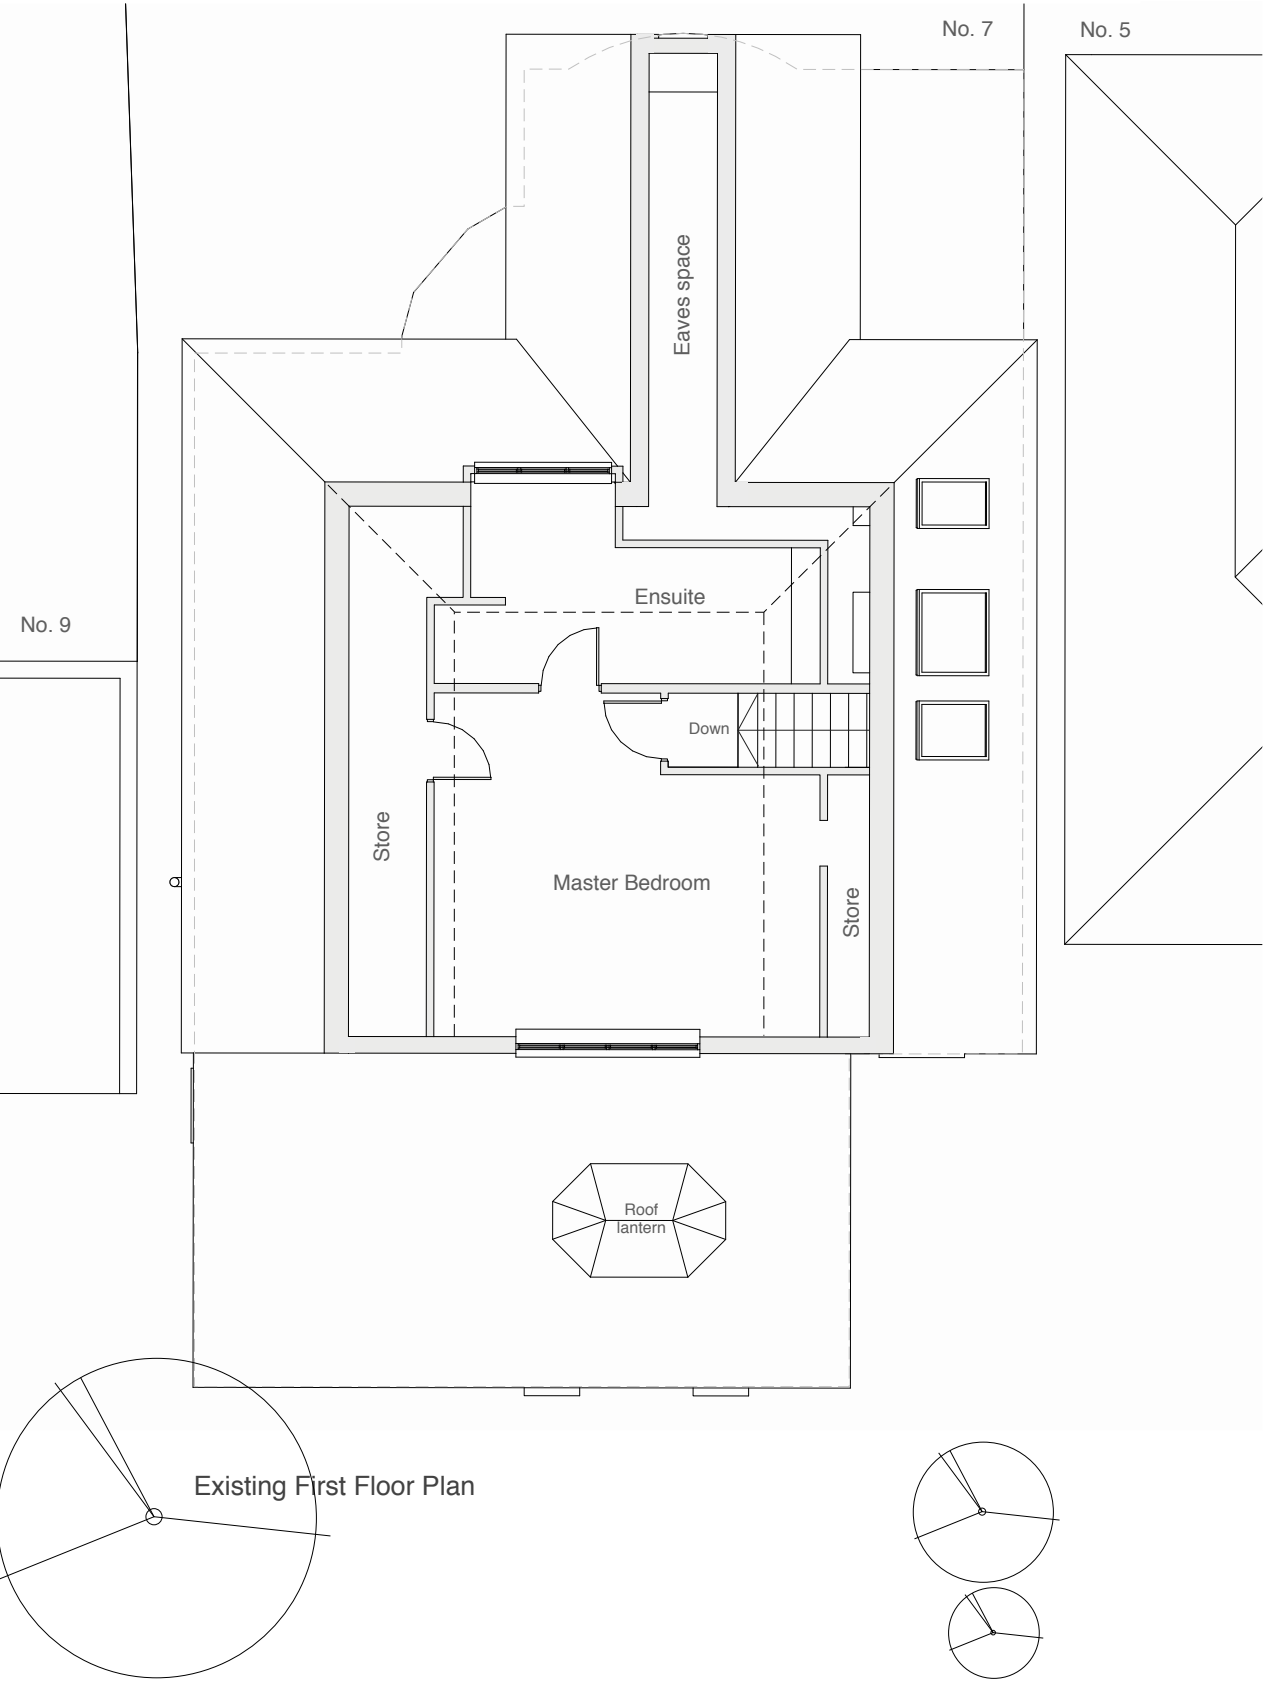

Drawing Title

**Existing
Floor Plans**

Project no. / Stage /

Drawing no. / Revision

0219- PLA-

03_A

Revision notes:

Drawn by: LW


A - First Issue

MICHAEL OAKES ARCHITECTS LTD.

Michael Oakes (Director) B.A. Hons Arch, Dipl. Arch, Registered Architect
Liam Whitfield B.A. Hons Arch, M.A. Arch, PgDip, Registered Architect

REGISTERED ARCHITECTS, DESIGNERS + ILLUSTRATORS

Telephone: 01895 235089 - E-mail: michaeloakesarchitect@googlemail.com

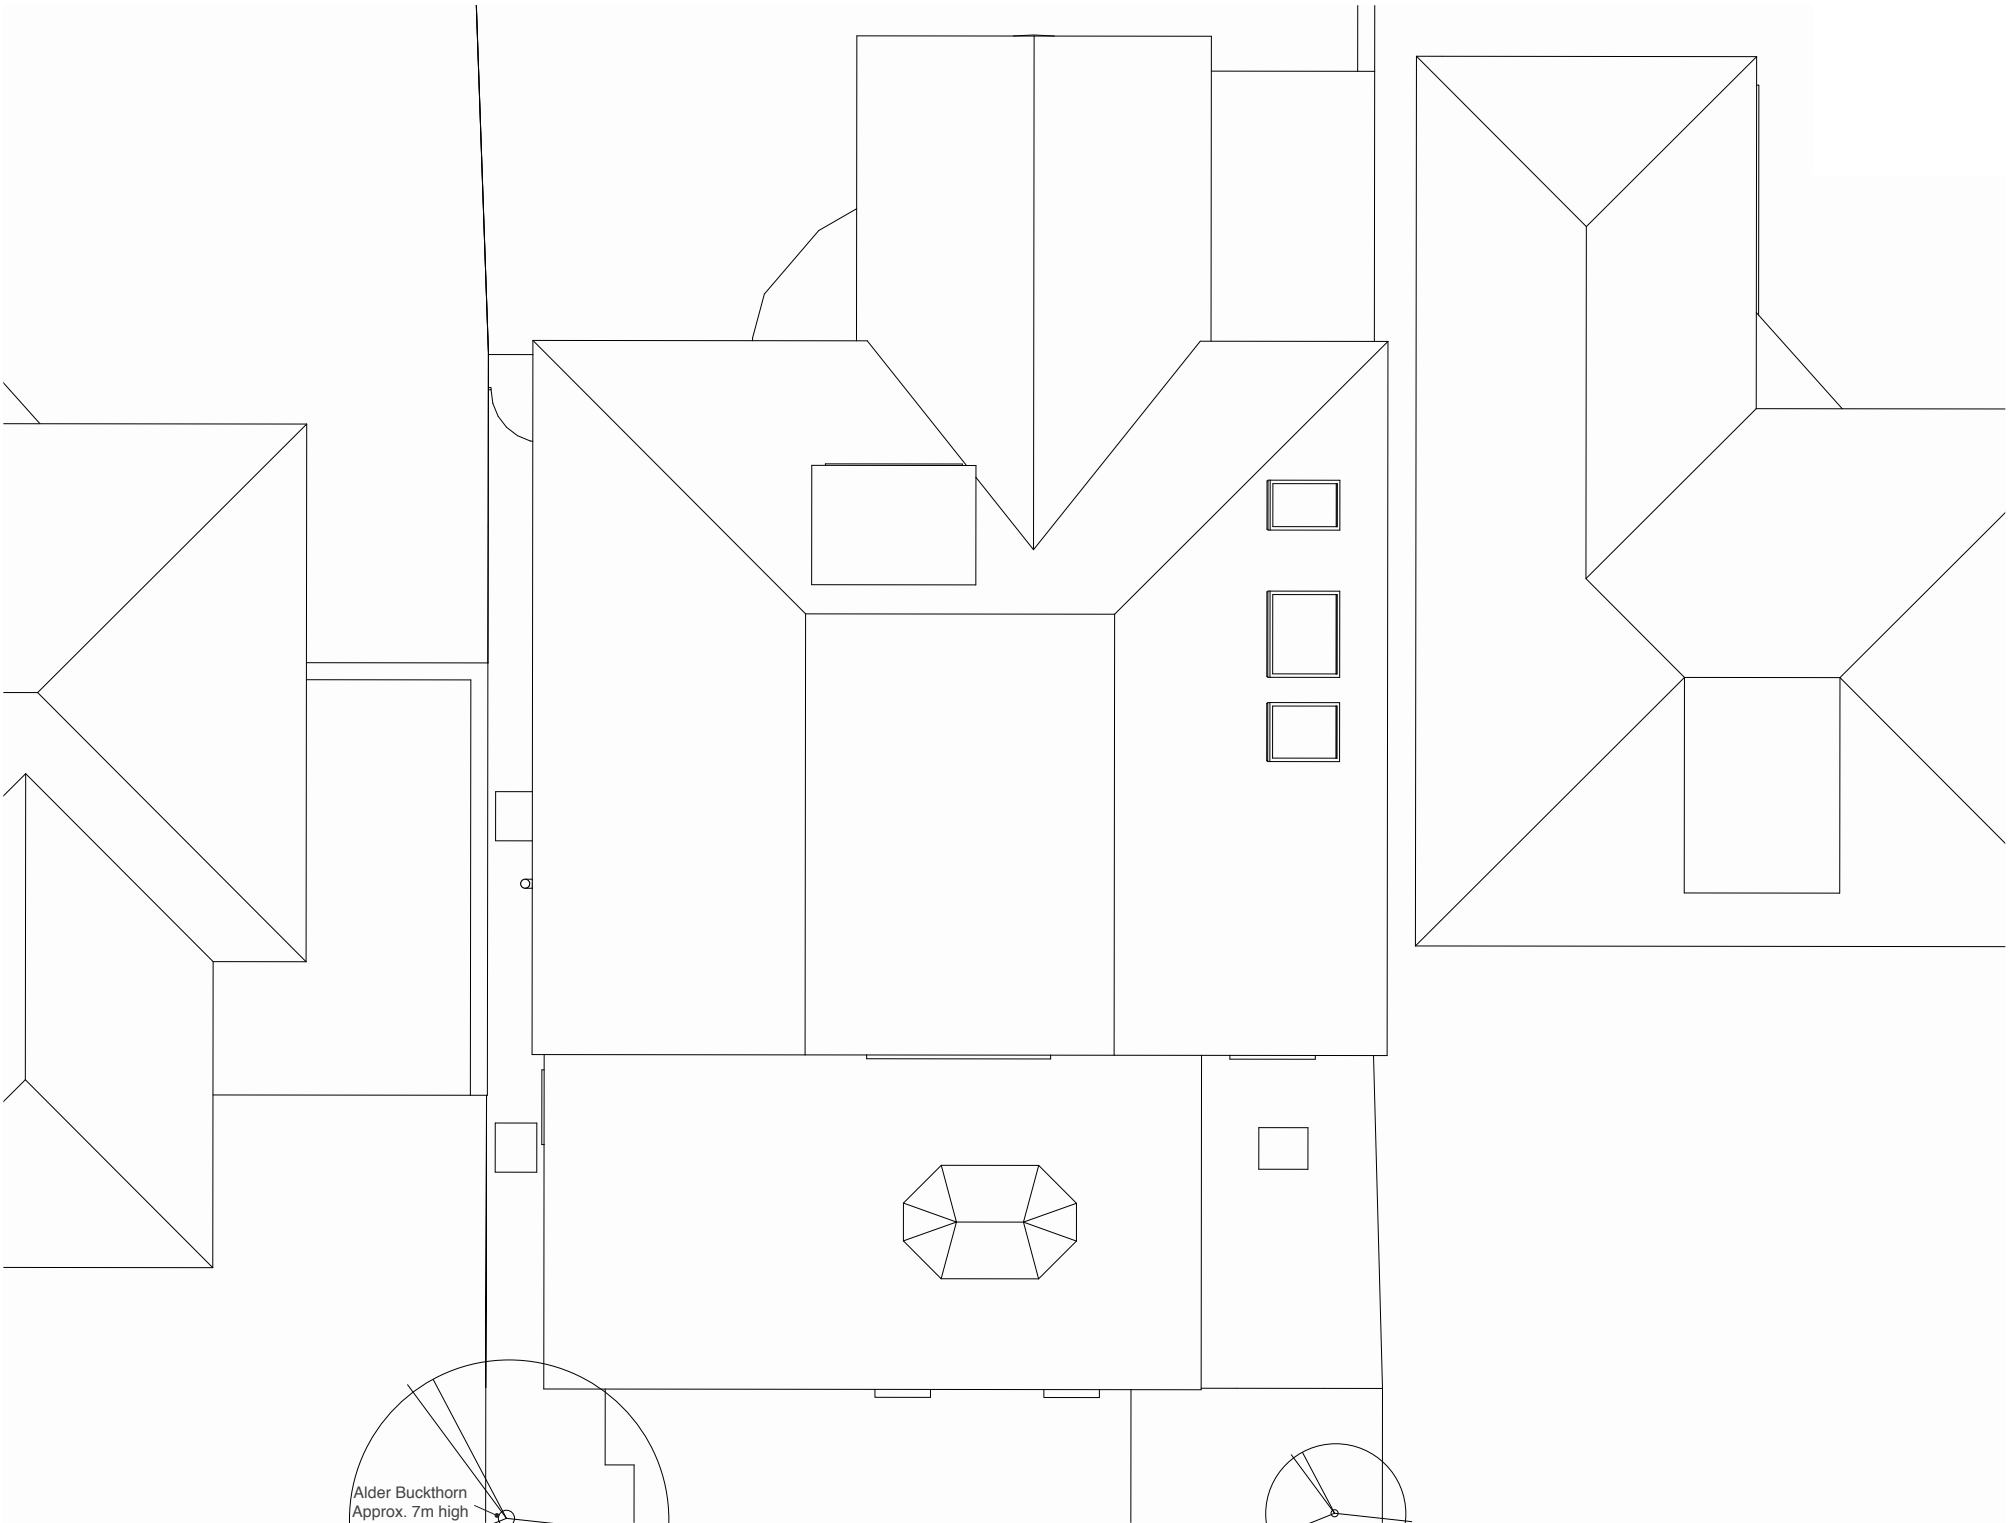

Address

7 Hillside Crescent,
Northwood,
HA6 1RP

Client

Mr Hitesh Nagrani

Date

November
2018

1:100 @ A3

0 1 2 3 4 5 10m

Drawing Title

Existing
Roof Plan

Project no. / Stage /

0219- PLA-

Drawing no. / Revision

04_A

Revision notes:

Drawn by: LW

A - First Issue

MICHAEL OAKES ARCHITECTS LTD.


Michael Oakes (Director) B.A. Hons Arch, Dipl. Arch, Registered Architect
Liam Whitfield B.A. Hons Arch, M.A. Arch, PgDip, Registered Architect

REGISTERED ARCHITECTS, DESIGNERS + ILLUSTRATORS

Telephone: 01895 235089 - E-mail: michaeloakesarchitect@googlemail.com



Existing Rear Elevation

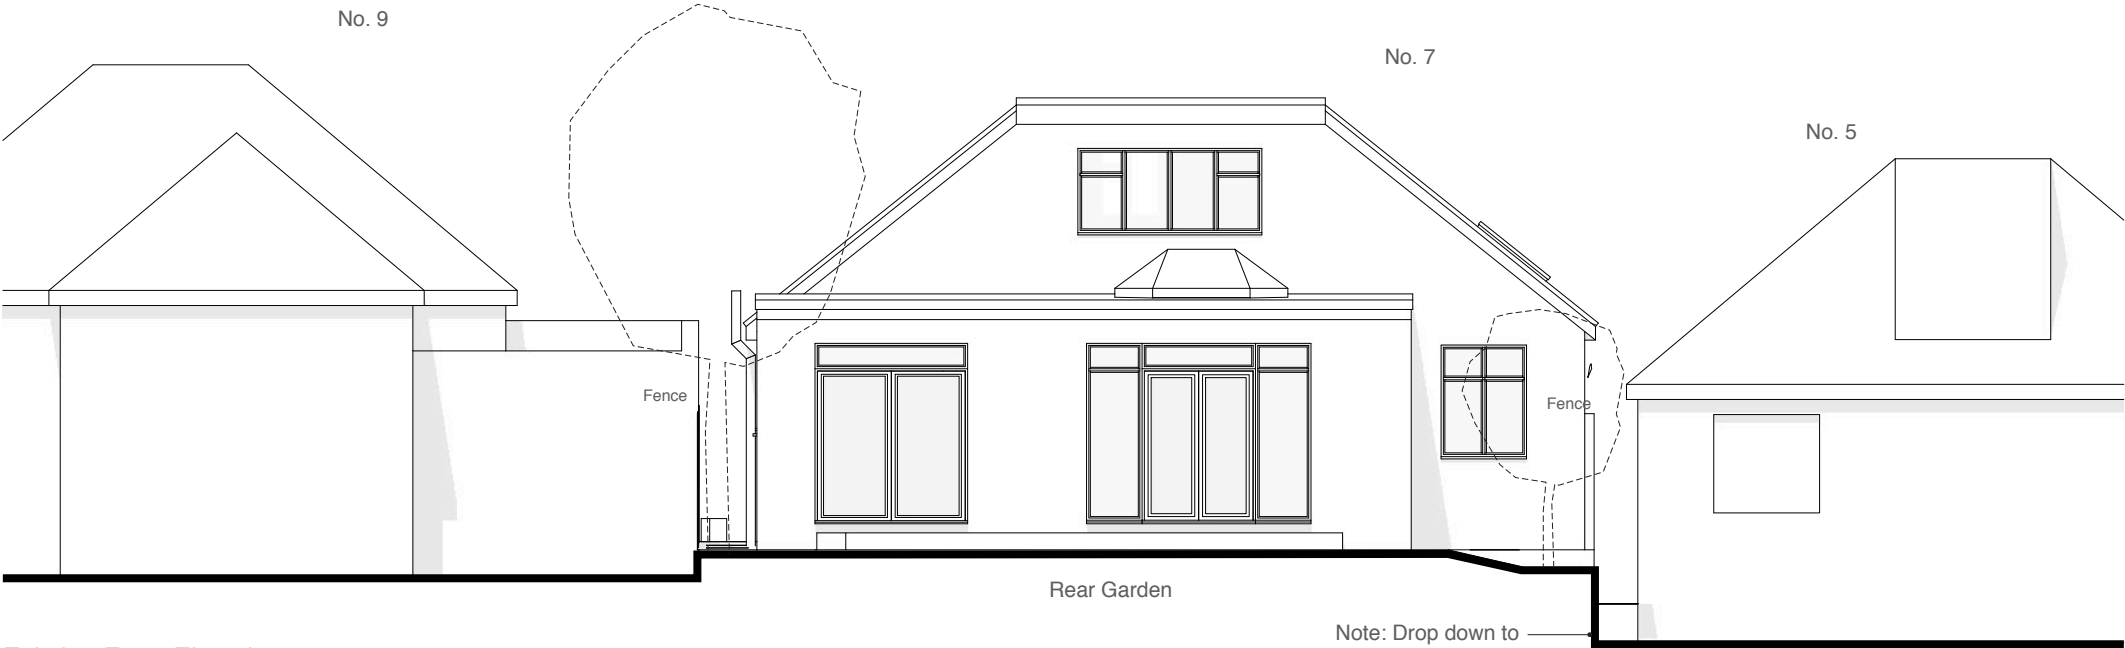

Existing Front Elevation

Address Client Date
7 Hillside Crescent, Mr Hitesh Nagrani November
Northwood, 2018
HA6 1RP

1:100 @ A3
0 1 2 3 4 5 10m

Drawing Title
Existing Elevations


Project no. / Stage / Drawing no. / Revision
0219- PLA- 05_A
Revision notes: Drawn by: LW
A - First Issue

MICHAEL OAKES ARCHITECTS LTD.


Michael Oakes (Director) B.A. Hons Arch, Dipl. Arch, Registered Architect
Liam Whitfield B.A. Hons Arch, M.A. Arch, PgDip, Registered Architect

REGISTERED ARCHITECTS, DESIGNERS + ILLUSTRATORS

Telephone: 01895 235089 - E-mail: michaeloakesarchitect@googlemail.com

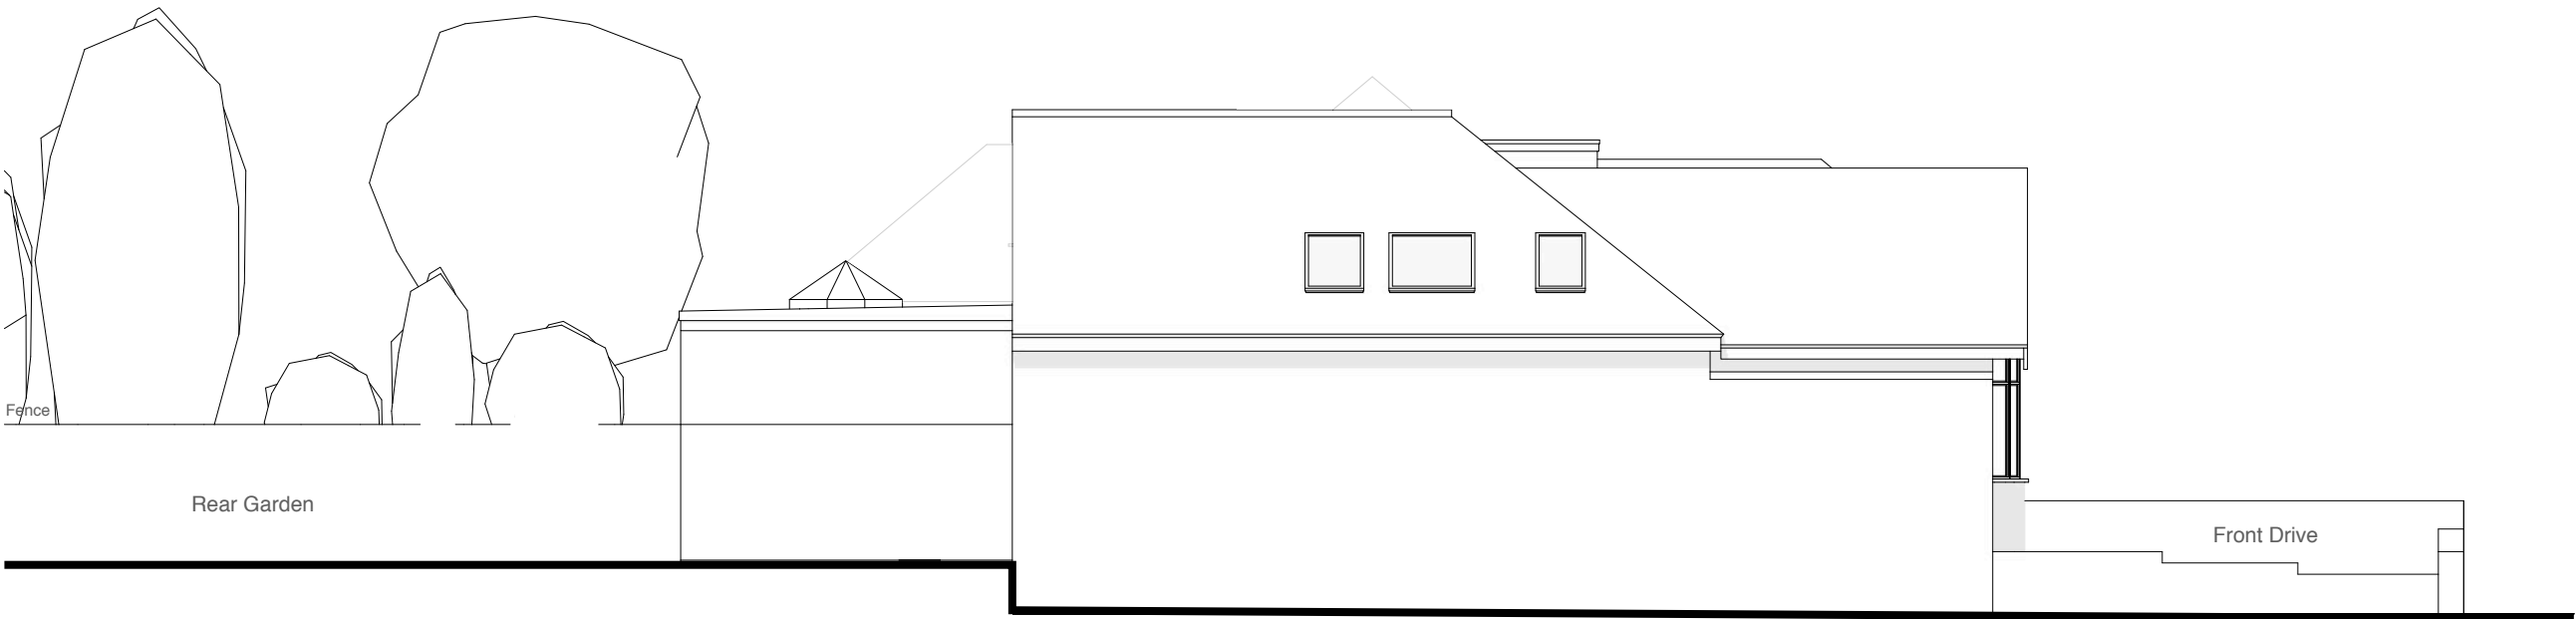

Existing Side Elevation

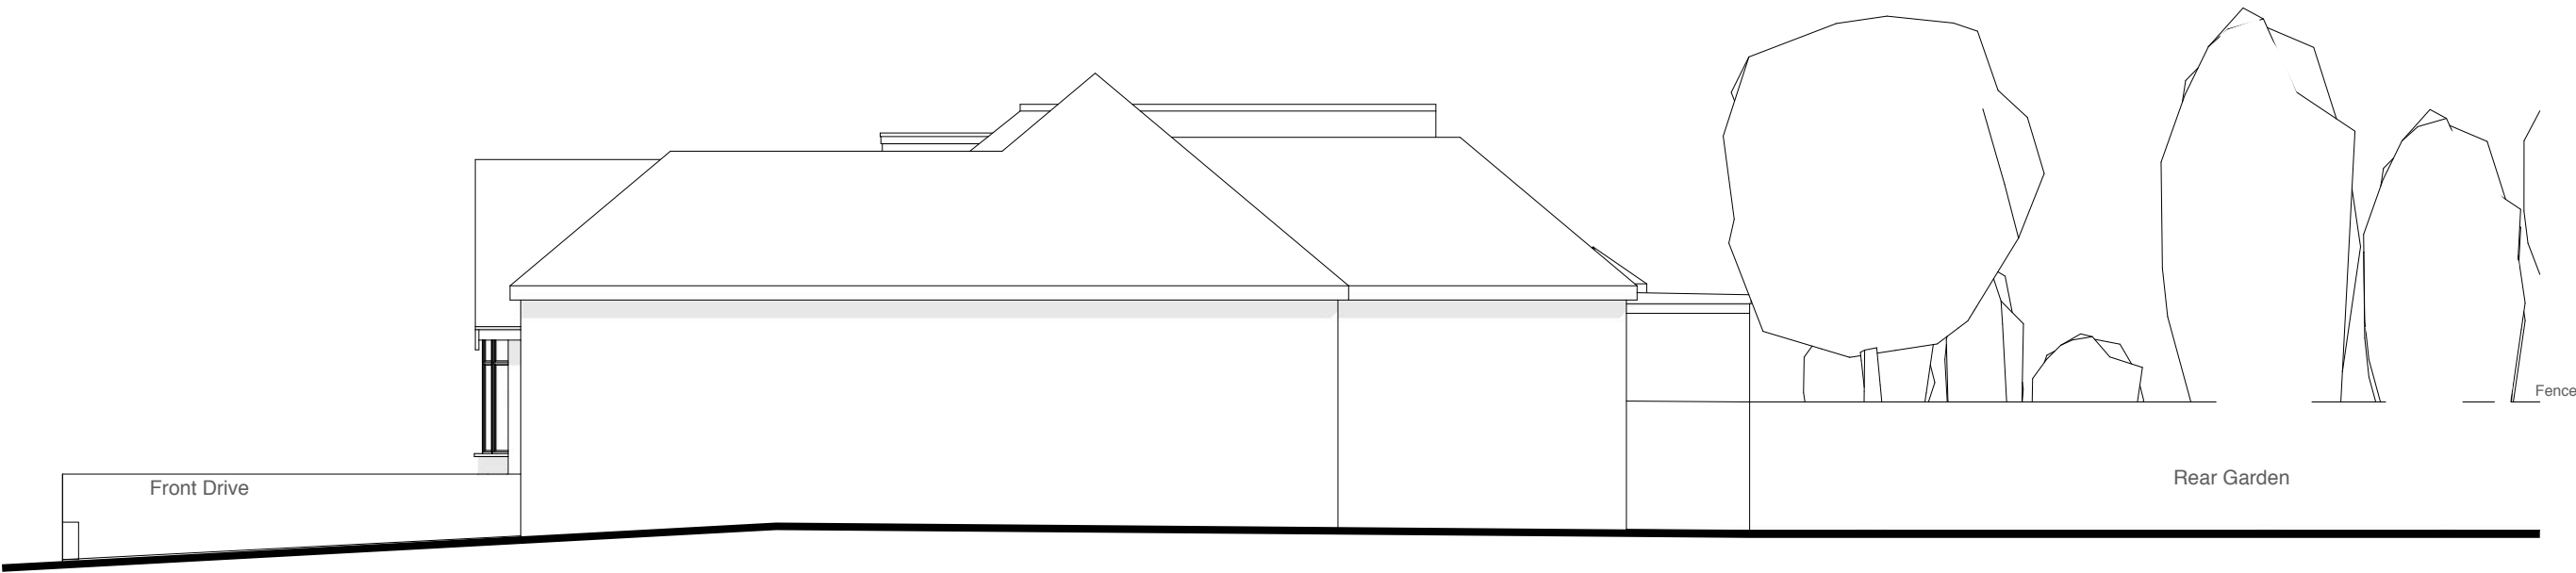

Existing Side Elevation

Address	Client	Date
7 Hillside Crescent, Northwood, HA6 1RP	Mr Hitesh Nagrani	November 2018

Drawing Title
Existing Elevations


Project no. / Stage /	Drawing no. / Revision
0219- PLA-	06_A
Revision notes:	Drawn by: LW
A - First Issue	

MICHAEL OAKES ARCHITECTS LTD.


Michael Oakes (Director) B.A. Hons Arch, Dipl. Arch, Registered Architect
Liam Whitfield B.A. Hons Arch, M.A. Arch, PgDip, Registered Architect

REGISTERED ARCHITECTS, DESIGNERS + ILLUSTRATORS

Telephone: 01895 235089 - E-mail: michaeloakesarchitect@googlemail.com

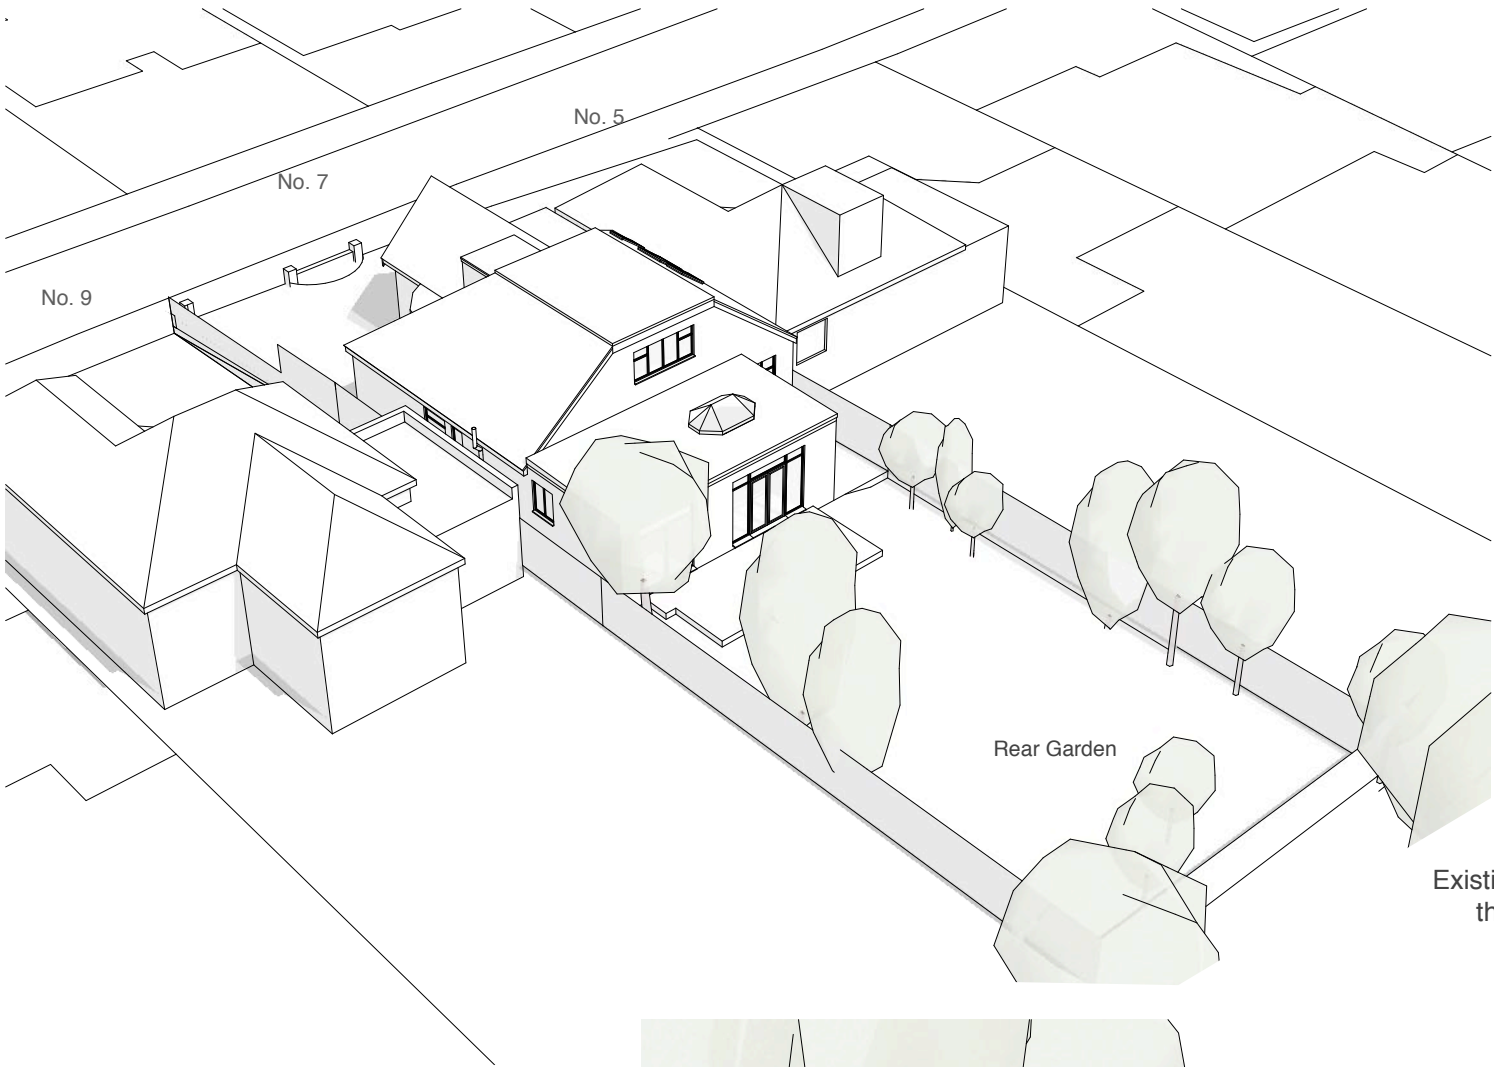

Existing 3D views from
the rear garden

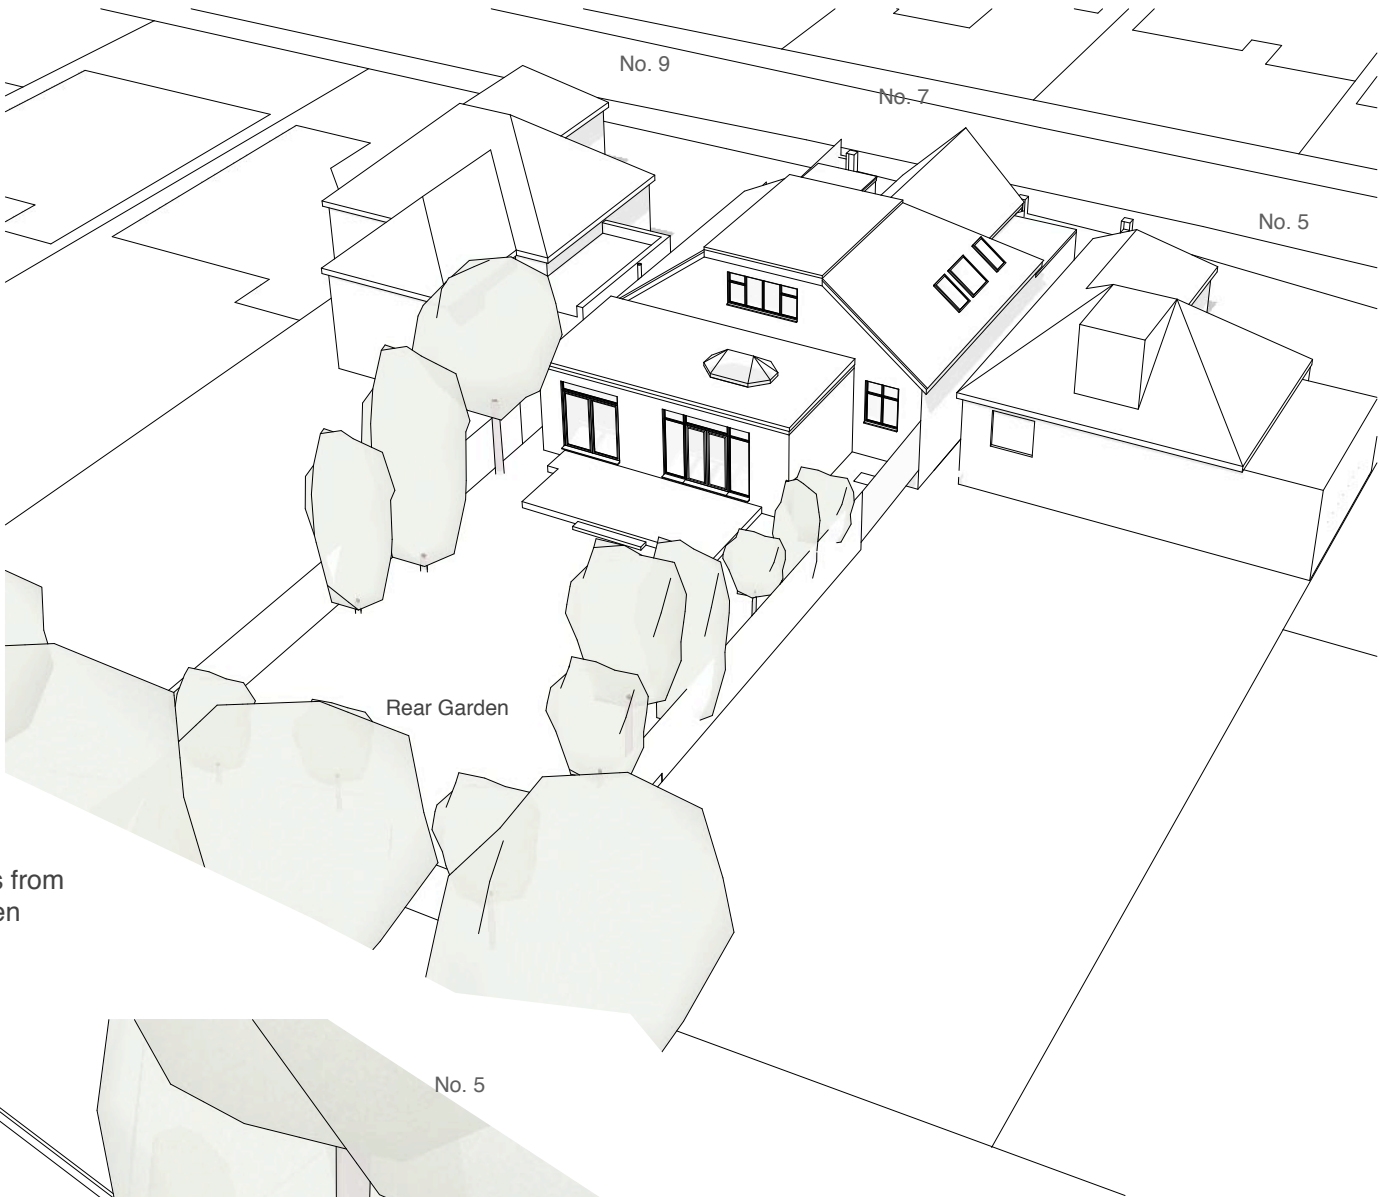

Address	Client	Date
7 Hillside Crescent, Northwood, HA6 1RP	Mr Hitesh Nagrani	November 2018

Drawing Title
Existing 3D Views

Project no. / Stage /	Drawing no. / Revision
0219- PLA-	07_A
Revision notes:	Drawn by: LW
A - First Issue	