

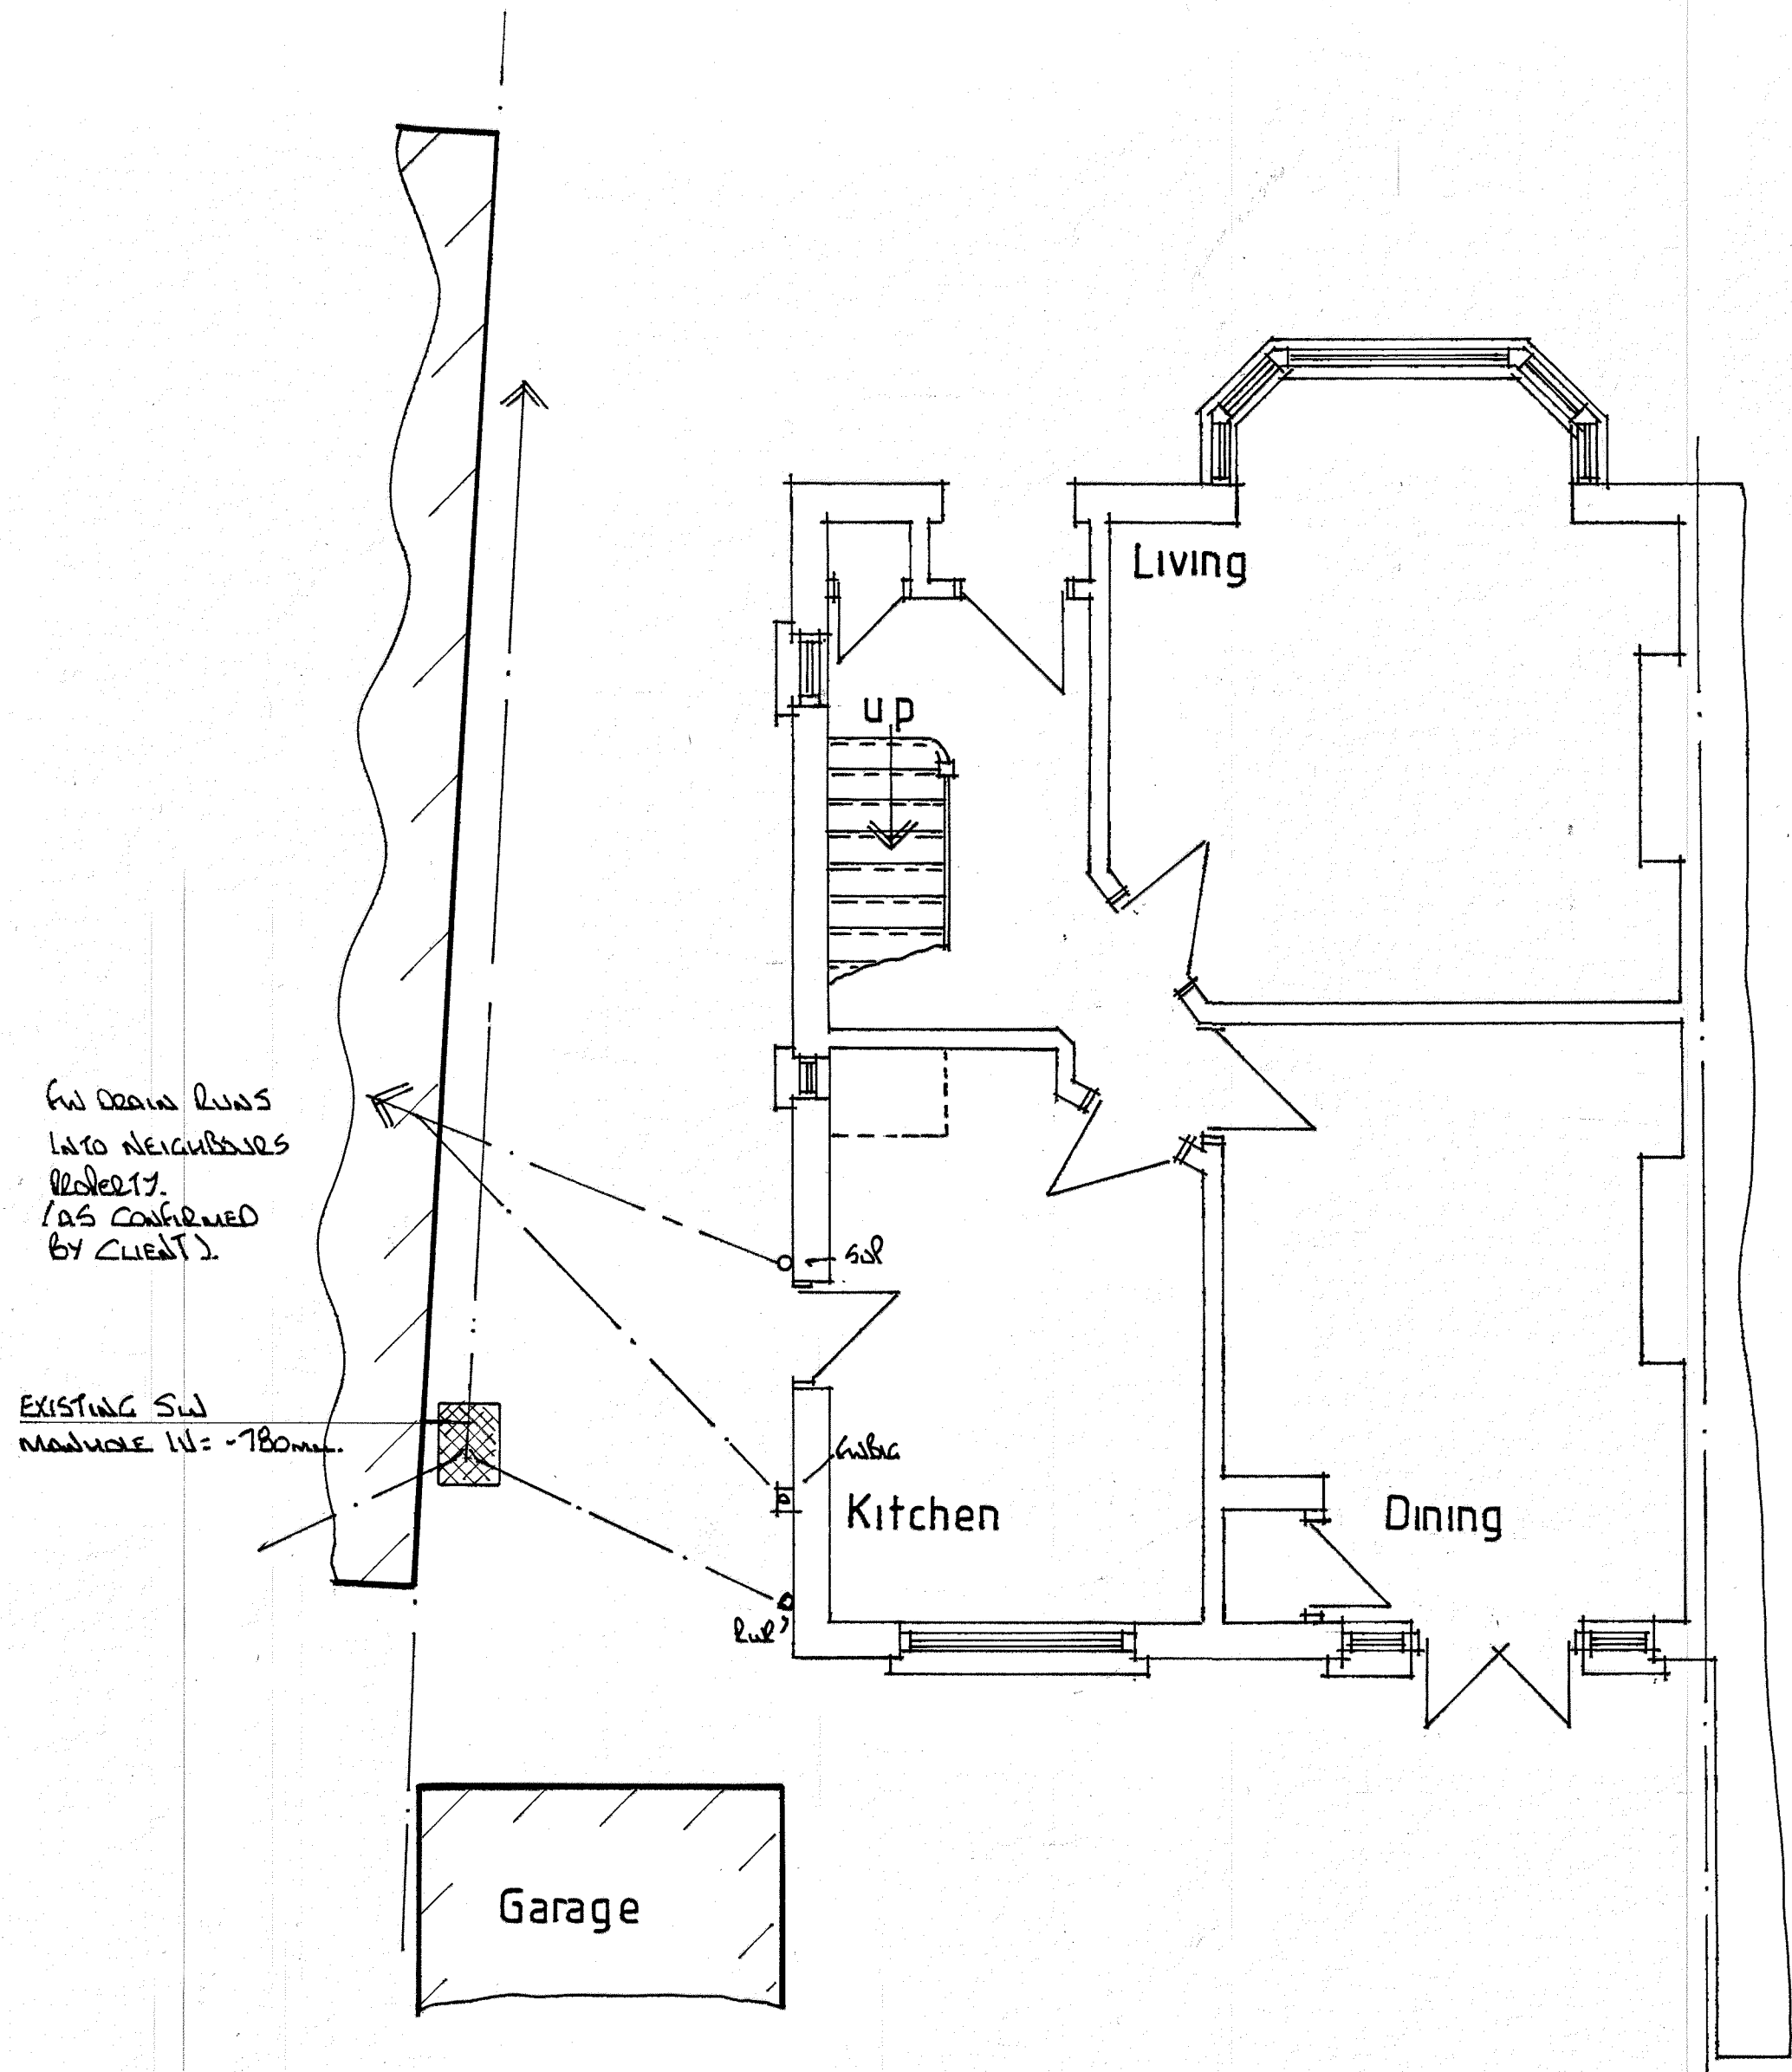


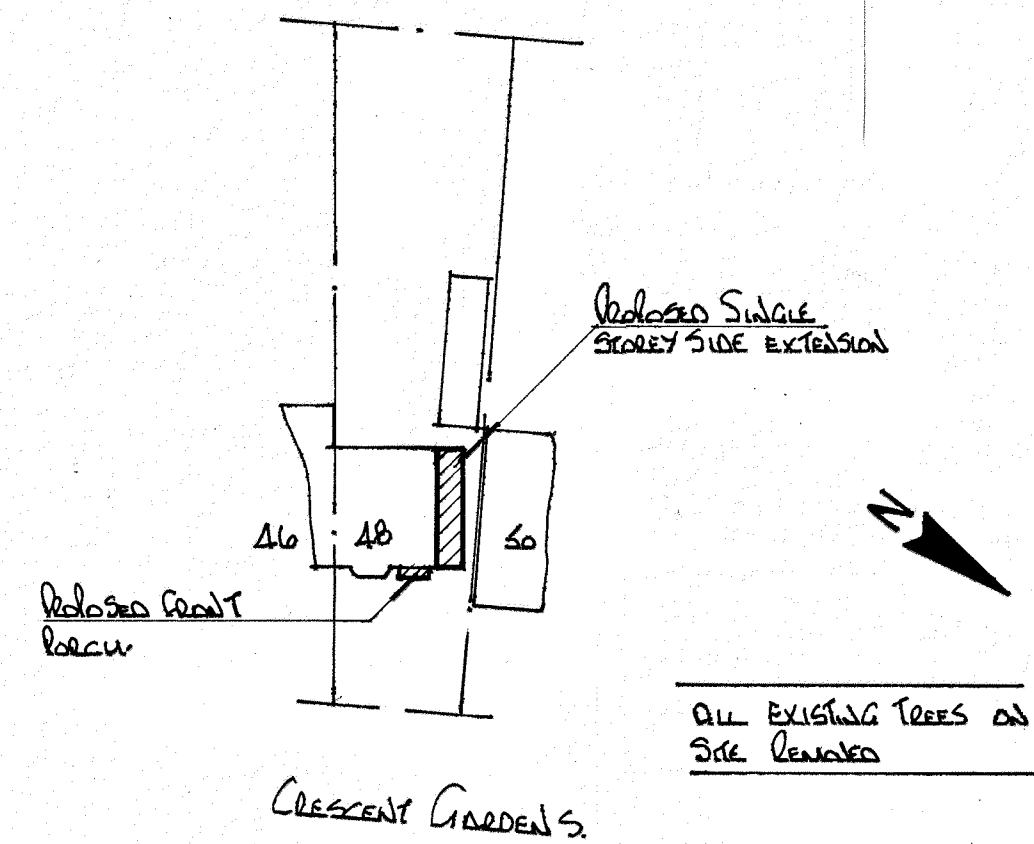

GROUND FLOOR PLAN

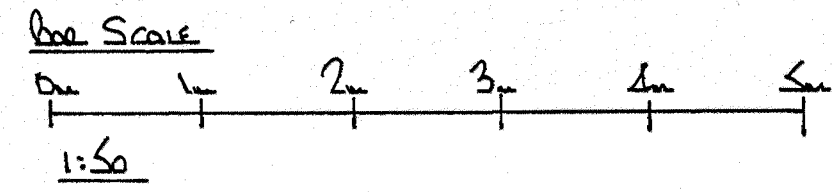

SITE PLAN scale 1:500

THIS DRAWING TO BE READ
IN CONJUNCTION WITH DRG
No 4375 / 02

NOTES:
All dimensions must be checked on site and not scaled from this drawing.

A	Date	Revisions

©copyright

Pottle & Co Ltd
Planning & Building Consultants

Suite A, 128 Manor Way
Ruislip, Middlesex, HA4 8HR

Tel: 01895 622800
www.pottle.uk.com

Client
MR JOYNES/ MISS POWER

Job Title
**48 CRESCENT GARDENS
EASTCOTE
MIDDX**

Drawing Title
**EXISTING GROUND FLOOR
PLAN AND SITE PLAN**

Scale: 1:50, 500.

Date: March 2020 Drawn by: GEL

Drg No.	4375 / 01	Rev.
---------	-----------	------