


London Borough of Hillingdon
RECEIVED
30 MAY 2017
Planning
Residents Services

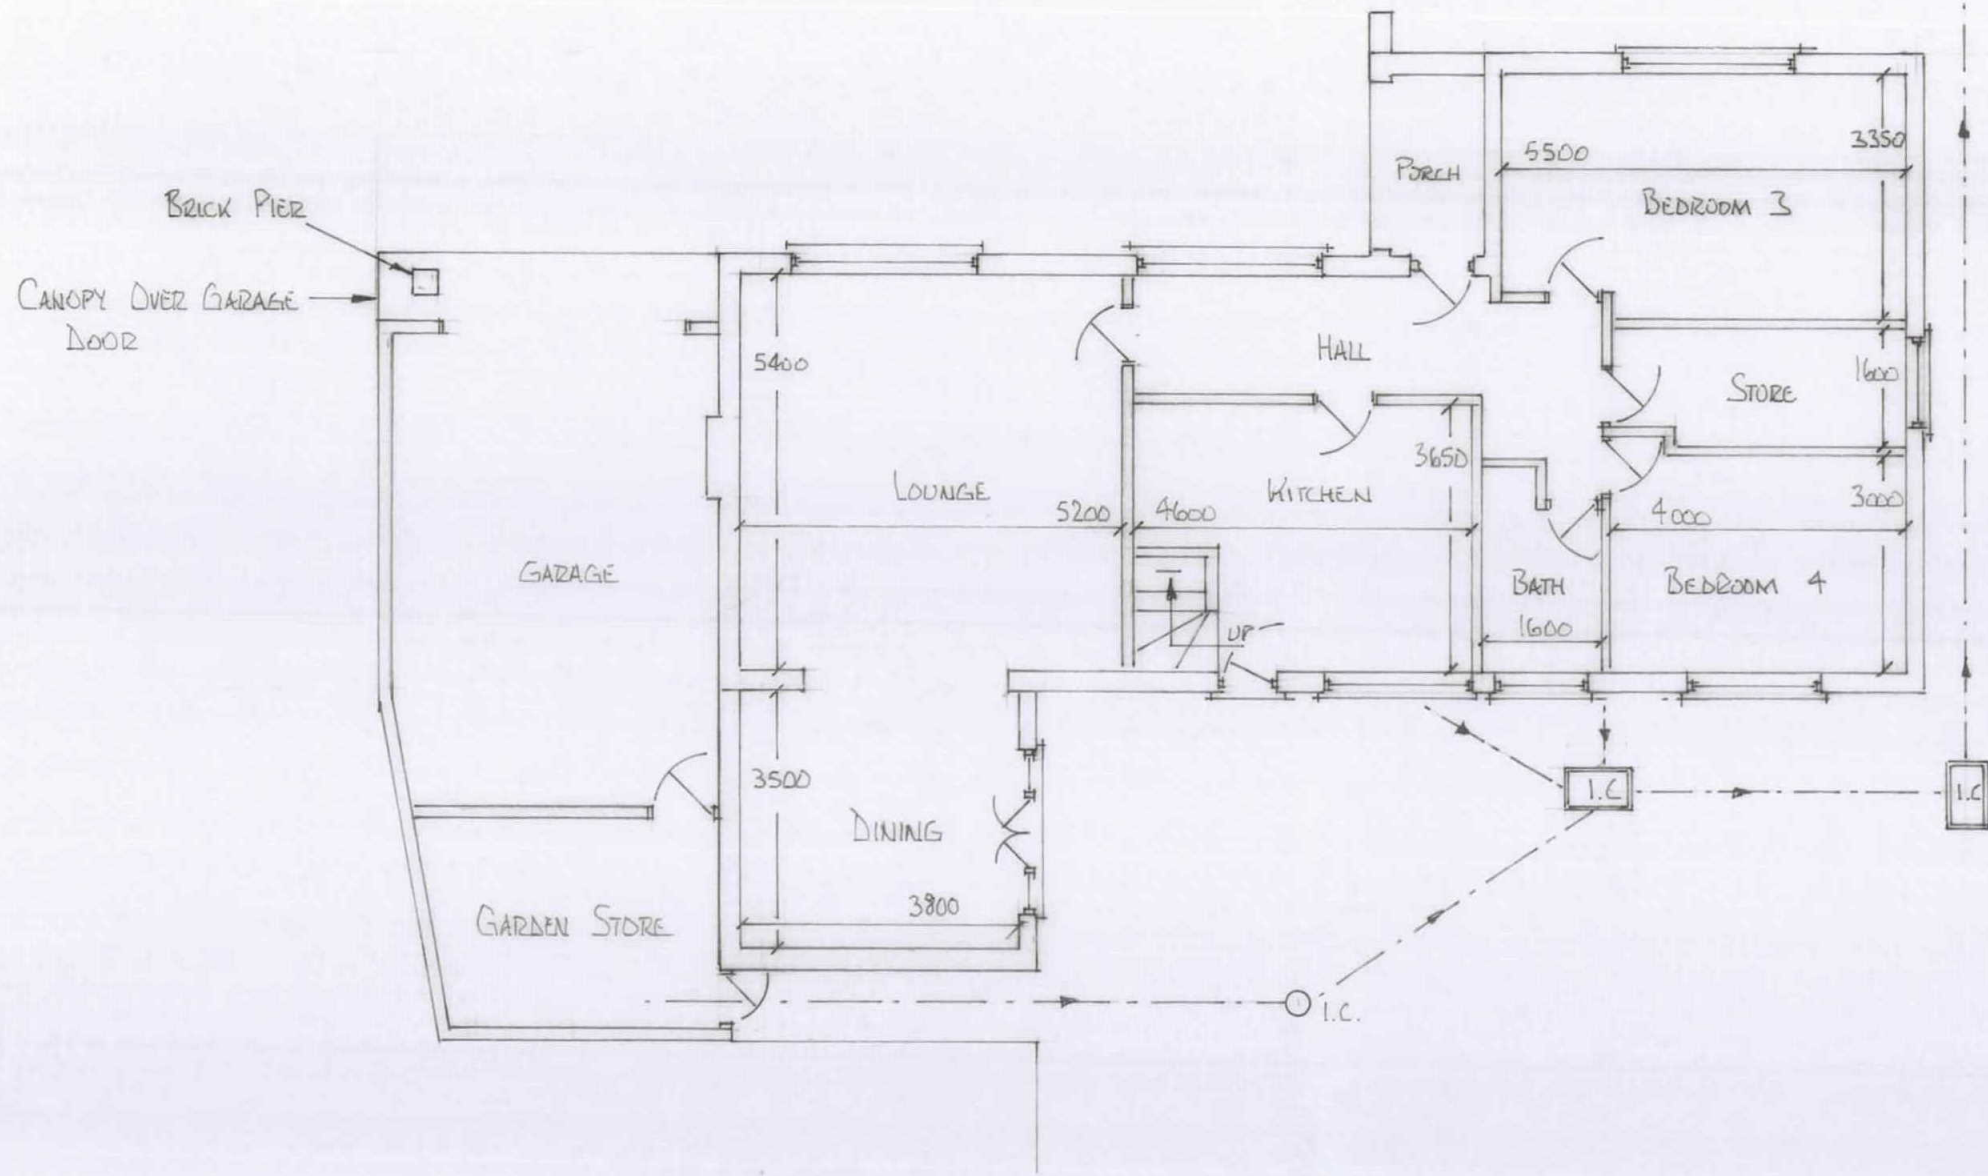

NOTES: All DIMENSIONS IN MM

All dimensions must be checked on site and not scaled from this drawing.

Client Mr & Mrs G. COLLINS
"LITTLE CONEY" LUXBRIDGE ROAD, UB10 0PL
Job Title Proposed Rear Ground Floor Extension

Scale 1:100
e A3
Drawn by MBDESIGNS
Date DEC 2016

Drawing Title EXISTING GROUND FLOOR PLAN
Drg No. 2016-12-105
Rev