


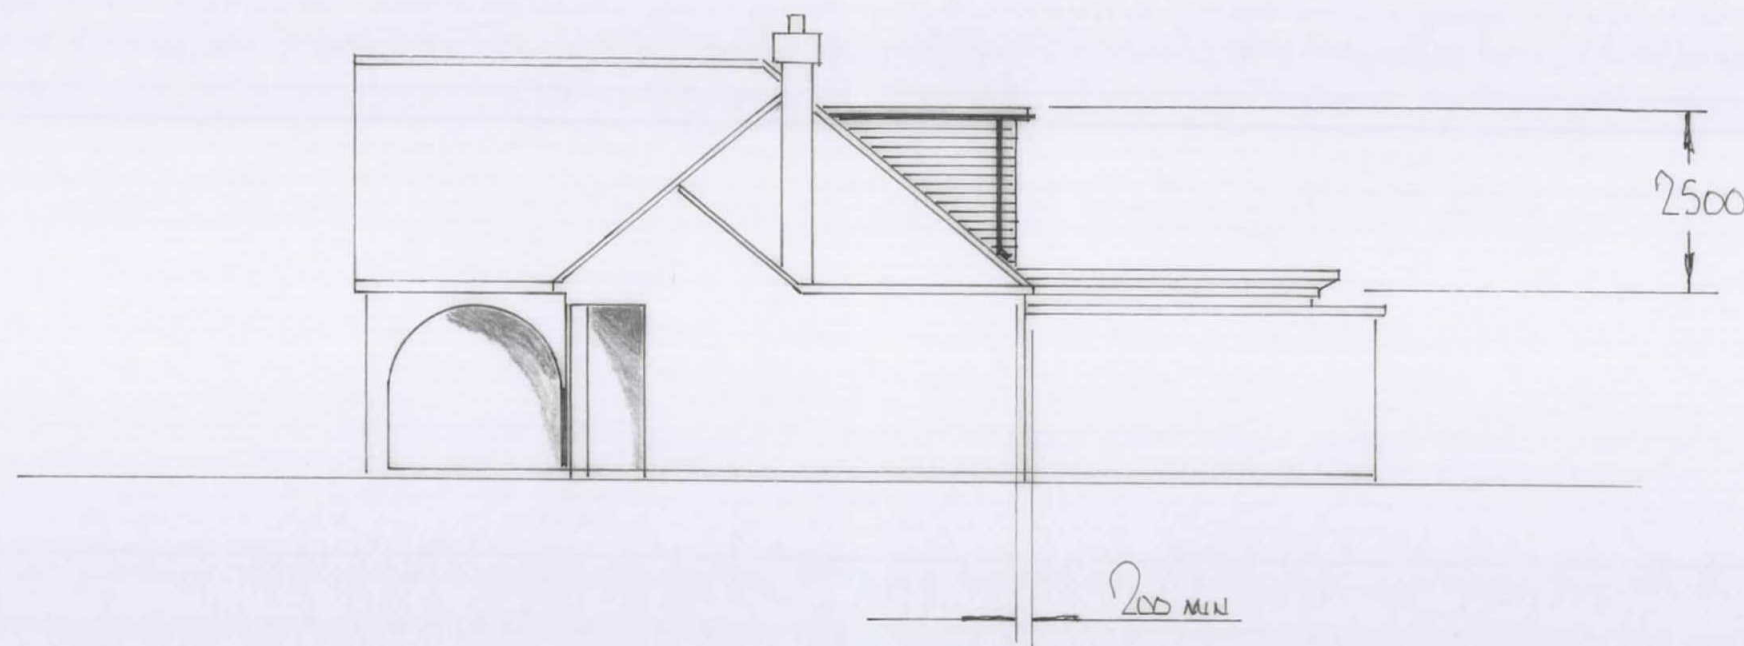

	NOTES: All DIMENSIONS IN MM All dimensions must be checked on site and not scaled from this drawing.	Client Mr & Mrs G. COLLINS "LITTLE CONEY", UXBRIDGE ROAD, UB10 0 PL		Scale 1:100 @ A3		Drawing Title Existing West Elevation	
		Job Title Proposed Rear Ground Floor Extension		Drawn by MB DESIGNS		Drg No. 2016-12-108	
		ME2		Date DEC 2016		Rev	