


London Borough of Hillingdon
Received
30 May
Planning
Residents Services

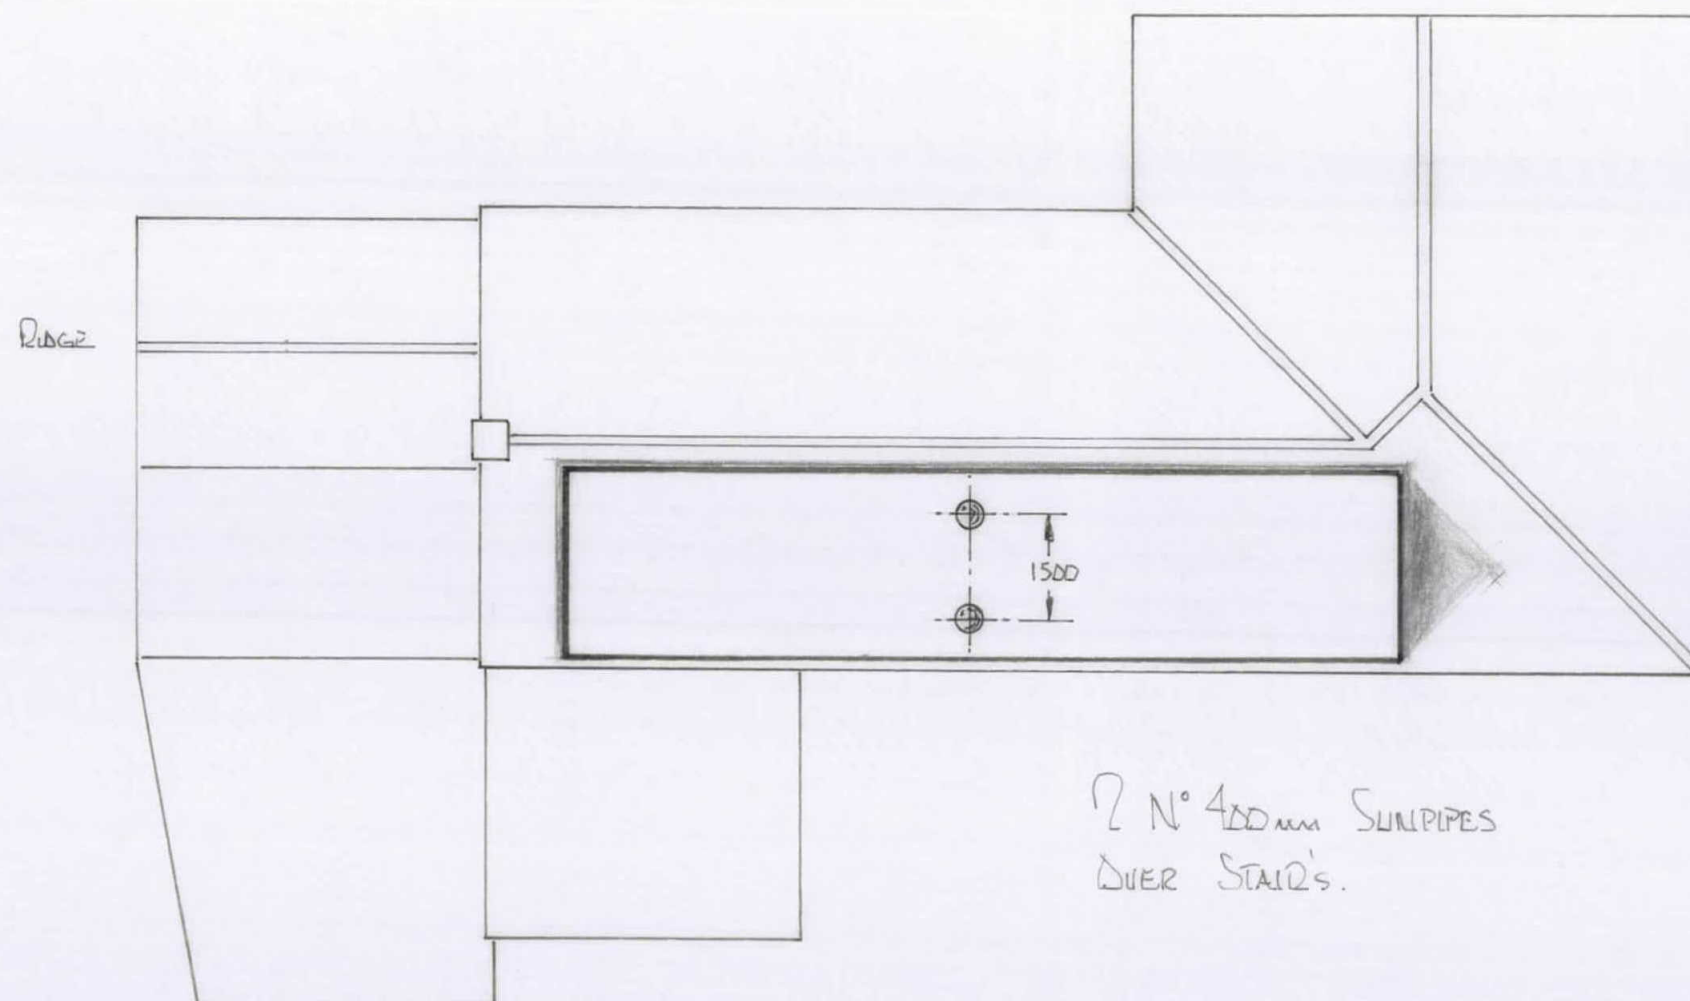

2 N° 400mm SUNPIPES
OVER STAIRS.

FLAT ROOF FINISH TO DORMER TO BE
FIBREGLASS. COLOUR YET TO BE DECIDED.

NOTES: ALL DIMENSIONS IN MM.

All dimensions must be checked on site and
not scaled from this drawing.

Client Mr & Mrs G. COLLINS
"LITTLE CONEY" LUXBRIDGE ROAD, UB10 0PL

Job Title Proposed Rear Ground
Floor Extension

Scale 1:100
A3

Drawn by MB DESIGNS
Date DEC 2016

Drawing Title
Existing Roof Plan

Drg No. 2016-12-112
Rev