


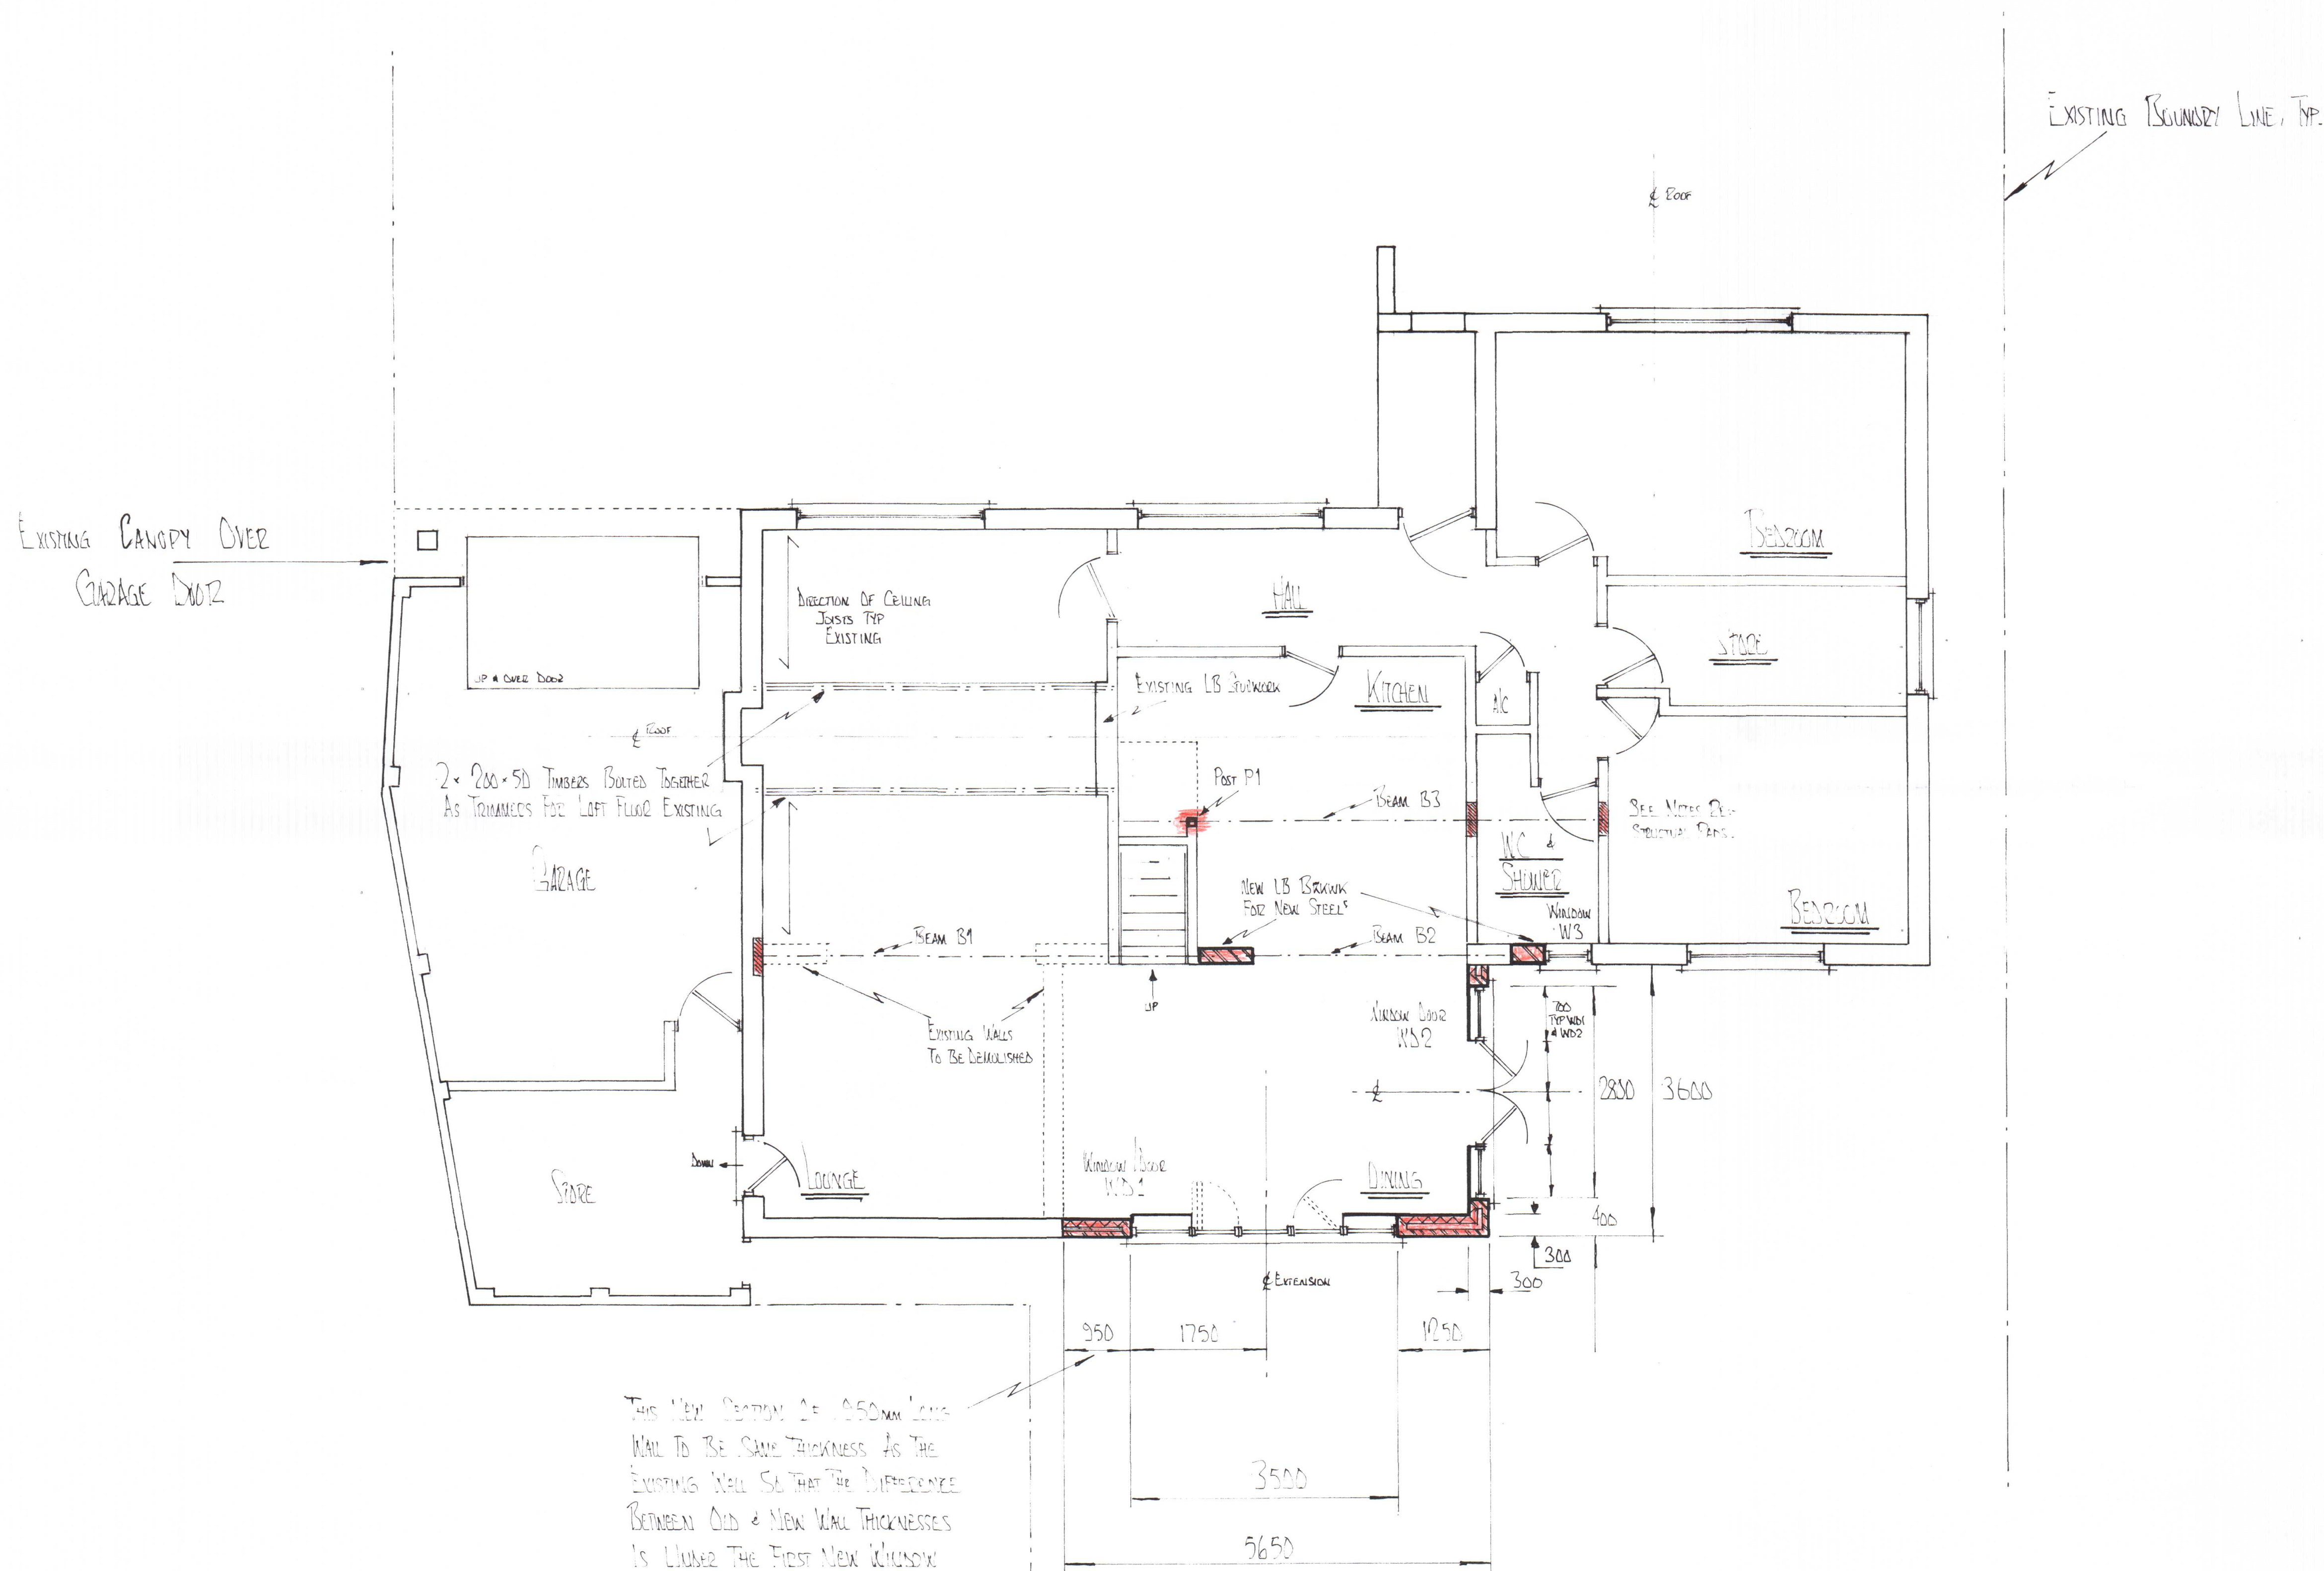

- NOTES:
All dimensions must be checked on site and not scaled from this drawing.
- ① All WINDOWS, EXISTING TO BE CHANGED TO SASH WINDOWS, WITH GAS FILLED GLASS.
 - ② NEW WINDOW & DOOR WID1 TO BE THREE EQUAL SECTIONS OF DOOR & TWO SASH WINDOWS. ALL WITH GAS FILLED.
 - ③ NEW WINDOW & DOOR WID2 TO BE TWO EQUAL SECTIONS OF DOOR & TWO SASH WINDOWS.
 - ④ NEW WINDOW WID3 TO BE OBSOLETE GLASS SASH WINDOW.
 - ⑤ All NEW STRUCTURAL ELEMENTS, B1, B2, B3, P1 & PADS ARE TO BE CONSTRUCTED TO ACCORDS WITH STRUCT' ENGR'S CALC' YET TO BE PROVIDED. ALL CALC' IS TO BE APPROVED BY LABC PRIOR TO CONSTRUCTION.

A		Date	Revisions

© copyright

30 JAN 2017

Planning
Residential Services

Client
Mr & Mrs G. COWNS.

Job Title
PROPOSED REAR GROUND FLOOR
EXTENSION
AT
'LITTLE CONEY'
WYBRIDGE ROAD, HILLINGDON, LB10 0PL

Drawing Title
PROPOSED
GROUND FLOOR PLAN.

Scale
1:50 @ A1
ALL DIMENSIONS IN MM

Date
20th JAN 2017.
Drawn by
MBS DESIGNS

Drg No
2017-01-100
Rev.