


London Borough of Hillingdon
RECEIVED
30 JAN 2017
Planning
Residents Services

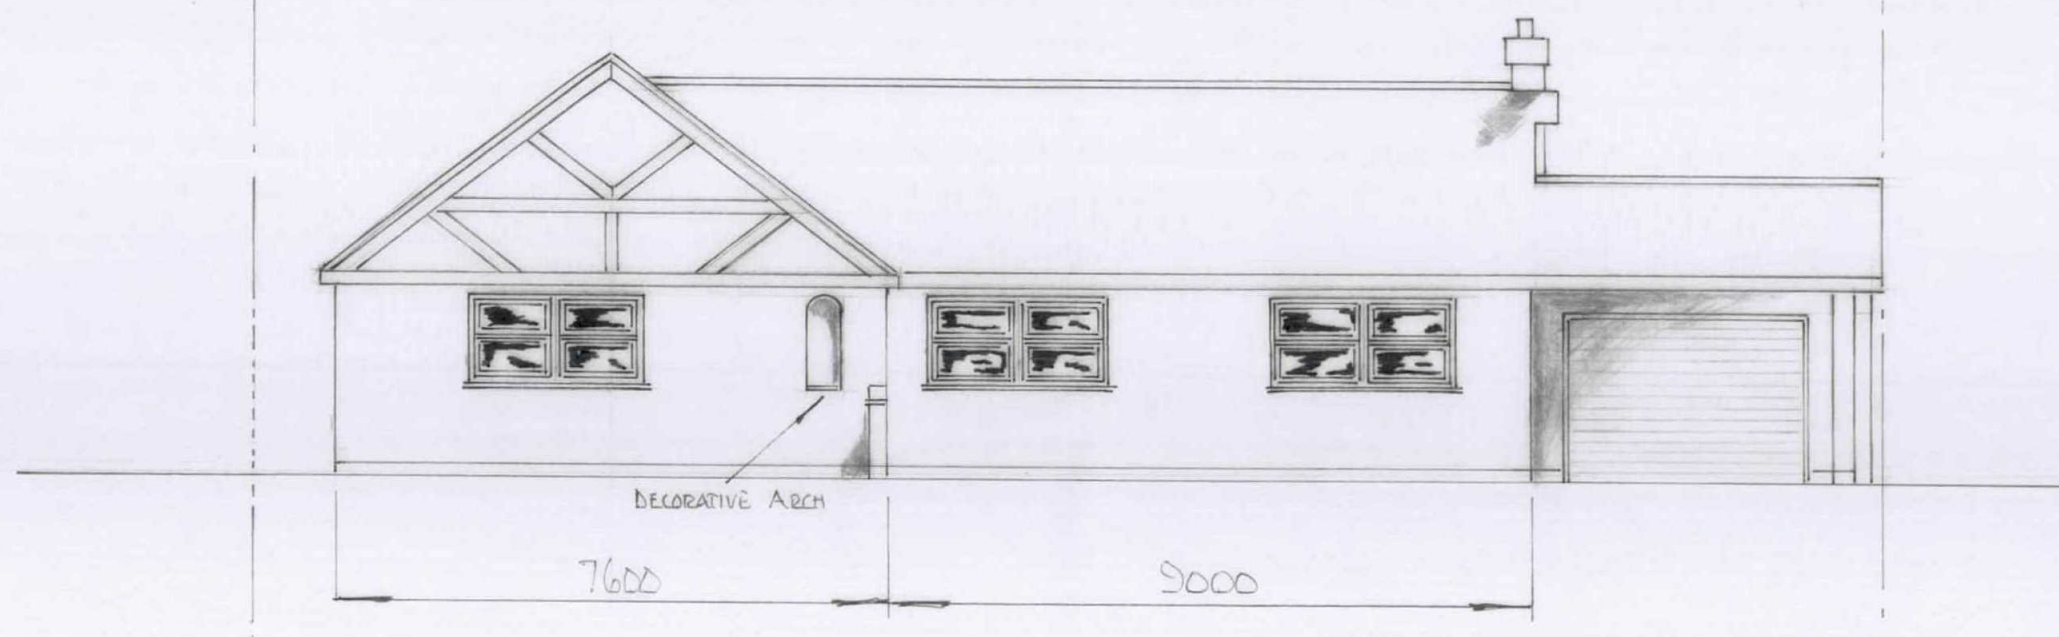

STRUCTUALLY THIS ELEVATION REMAINS AS EXISTING. THE ONLY CHANGE WILL BE THE NEW SASH WINDOWS.

NOTES: All dimensions in mm.
All dimensions must be checked on site and not scaled from this drawing.

Client Mr & Mrs G. COLLINS
"LITTLE CONEY" LUXBRIDGE ROAD, UB10 0PL
Job Title Proposed Rear Ground Floor Extension

Scale 1:100
@ A3
Drawn by MB DESIGNS
Date DEC 2016

Drawing Title NORTH ELEVATION
Drg No. 2016-12-101
Rev