


London Borough of Hillingdon
RECEIVED
30 MAY 2017
Planning
Residents Services

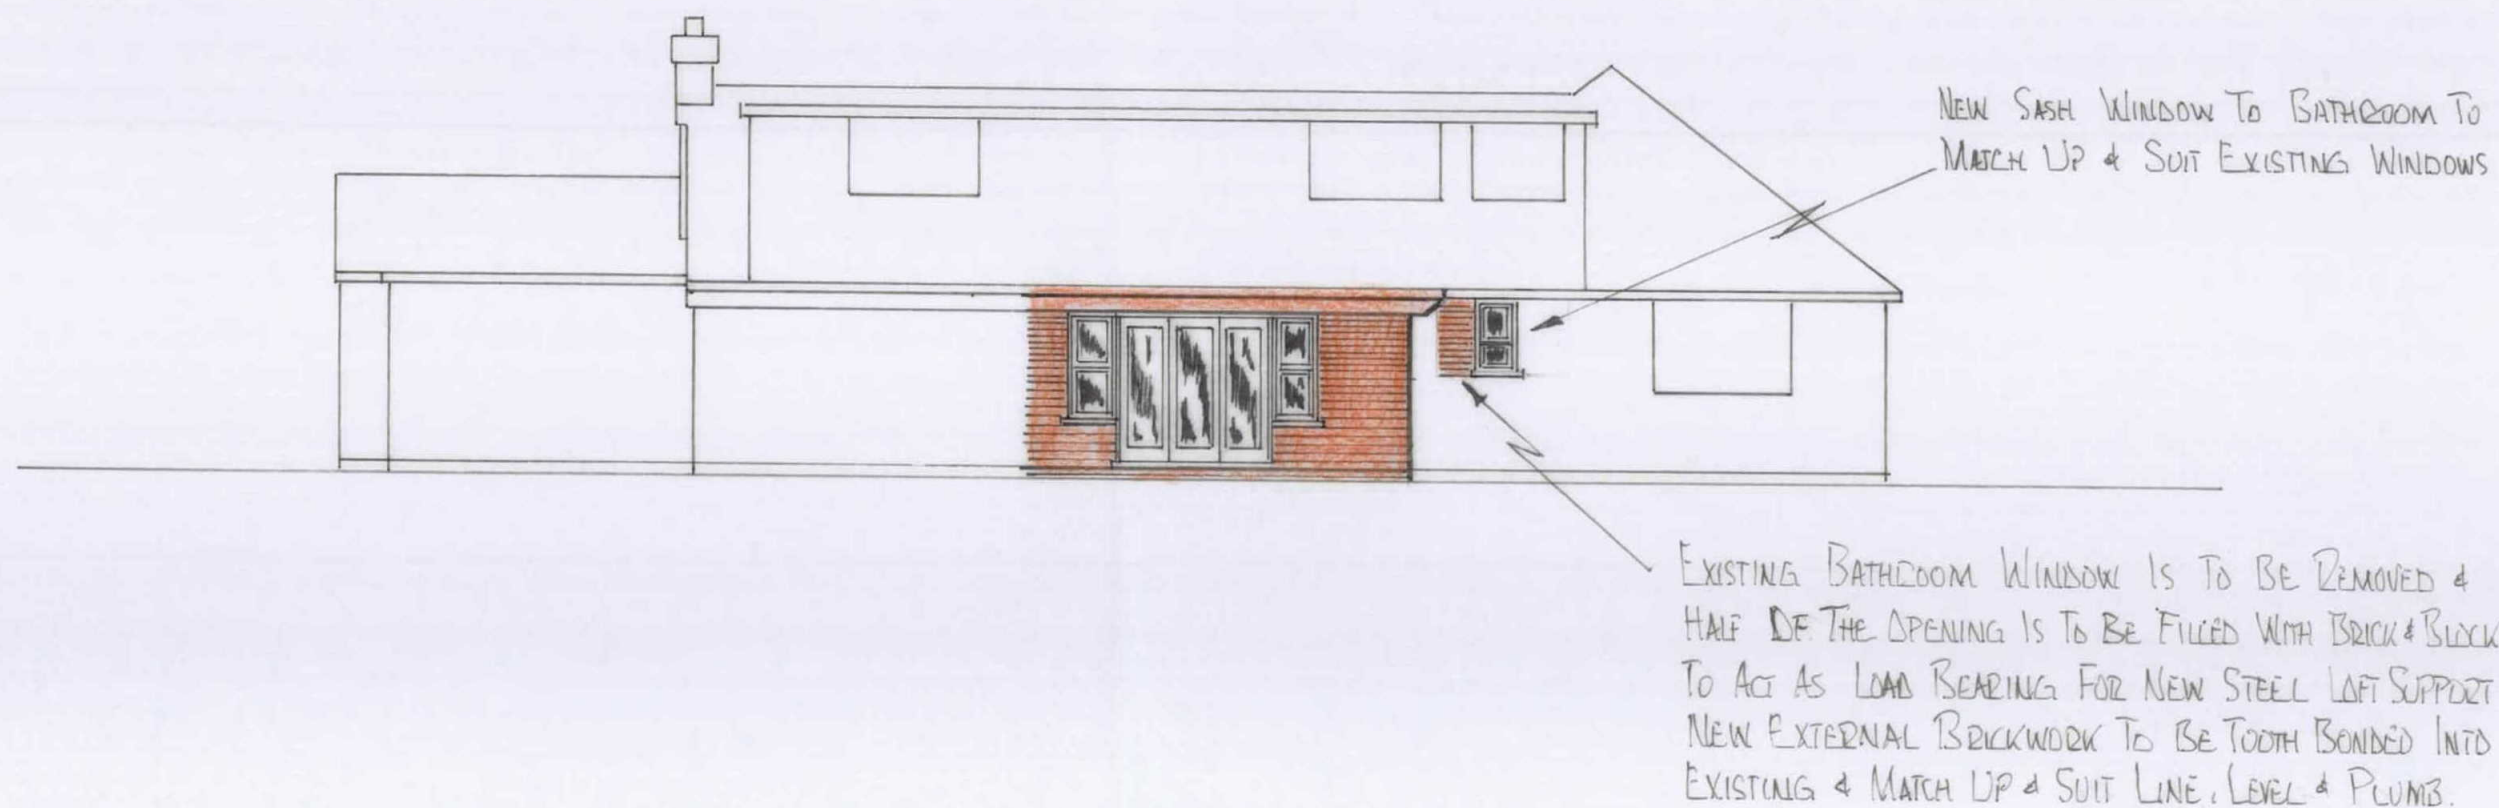

All New Extension Brickwork Is To Match Up & Suit Existing For Line, Level & Bond.
New External Walls To Be 300mm Thick Brick, Fully Filled Cavity & Blocks.

NOTES: INTERNAL WALLS TO RECEIVE A SMOOTH 3mm PLASTER SKIN. ROOF TO BE WARM DECK WITH 100mm INSULATION
All dimensions must be checked on site and not scaled from this drawing.

Client Mr & Mrs G. COLLINS
"LITTLE CONEY" UXBRIDGE ROAD, UB
Job Title PROPOSED REAR GROUND FLOOR EXTENSION

Scale 1:100
@ A3
Drawn by MB DESIGNS
Date JAN 2017.

Drawing Title PROPOSED SOUTH ELEVATION
Drg No. 2017-01-101
Rev