


London Borough of Hillingdon
RECEIVED
30 JAN 2017
Planning
Residents Services

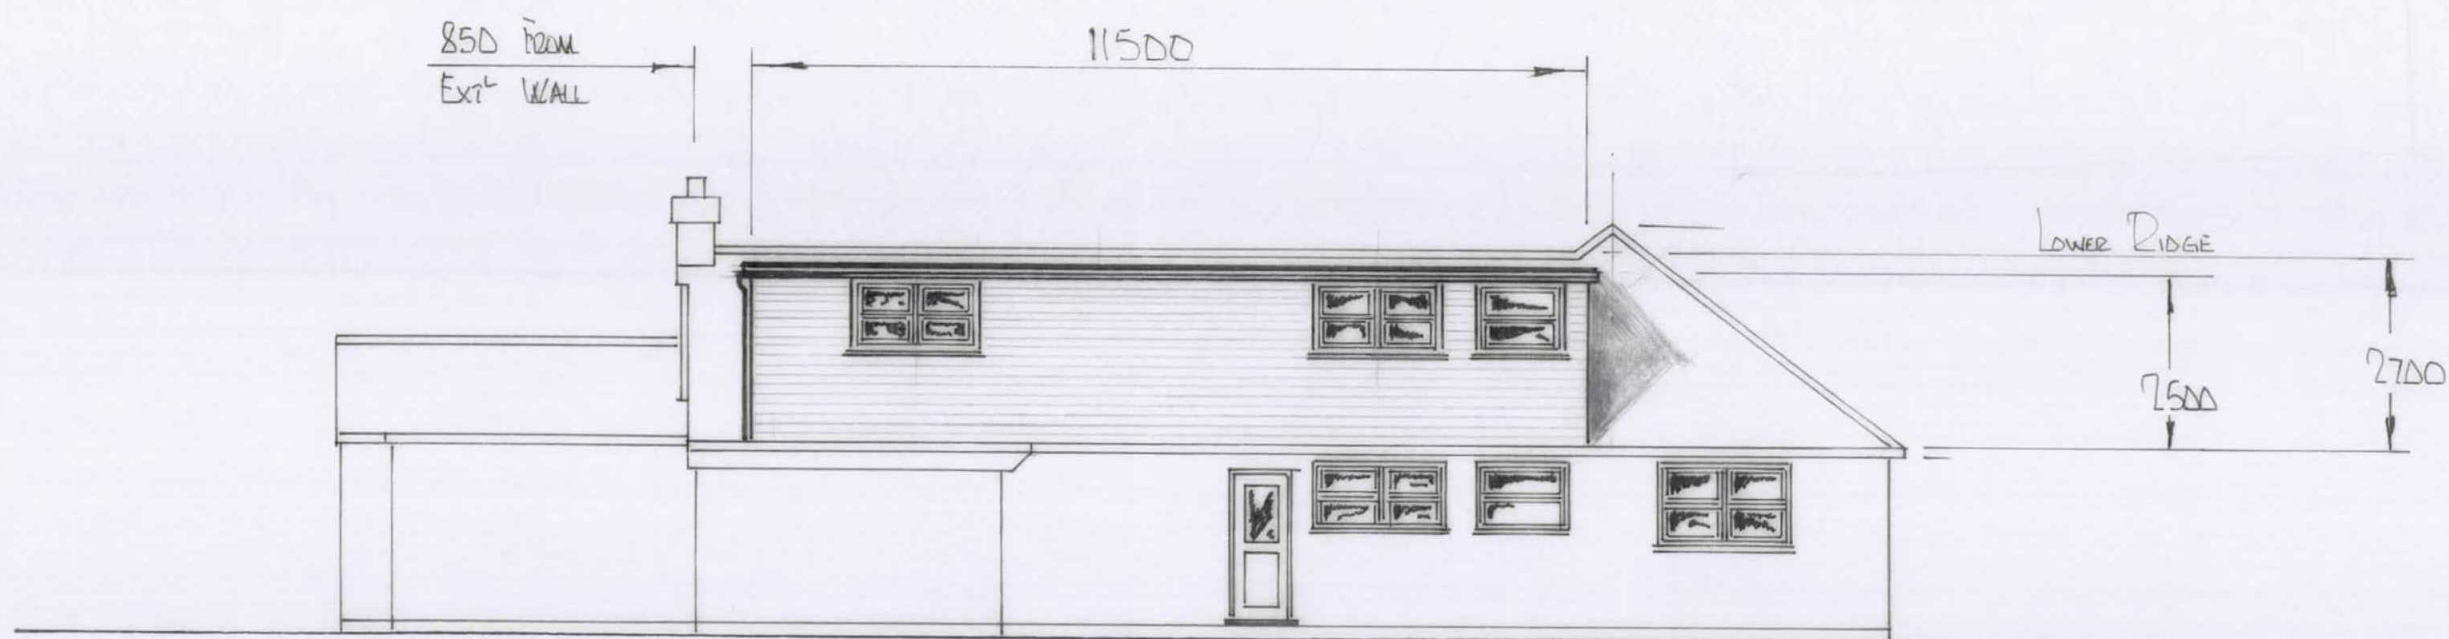

NOTES: All Dimensions in mm

All dimensions must be checked on site and not scaled from this drawing.

Client Mr & Mrs G. COLLINS
"LITTLE CONEY" UXBRIDGE ROAD, UB10 0PL

Job Title Proposed Rear Ground
Floor Extension

Scale 1:100
@ A3

Drawn by MB DESIGNS
Date DEC 2016

Drawing Title
Proposing South Elevation

Drg No. 2016-12-109
Rev