


London Borough of Hillingdon
RECEIVED
30 JAN 2017
Planning
Residents Services

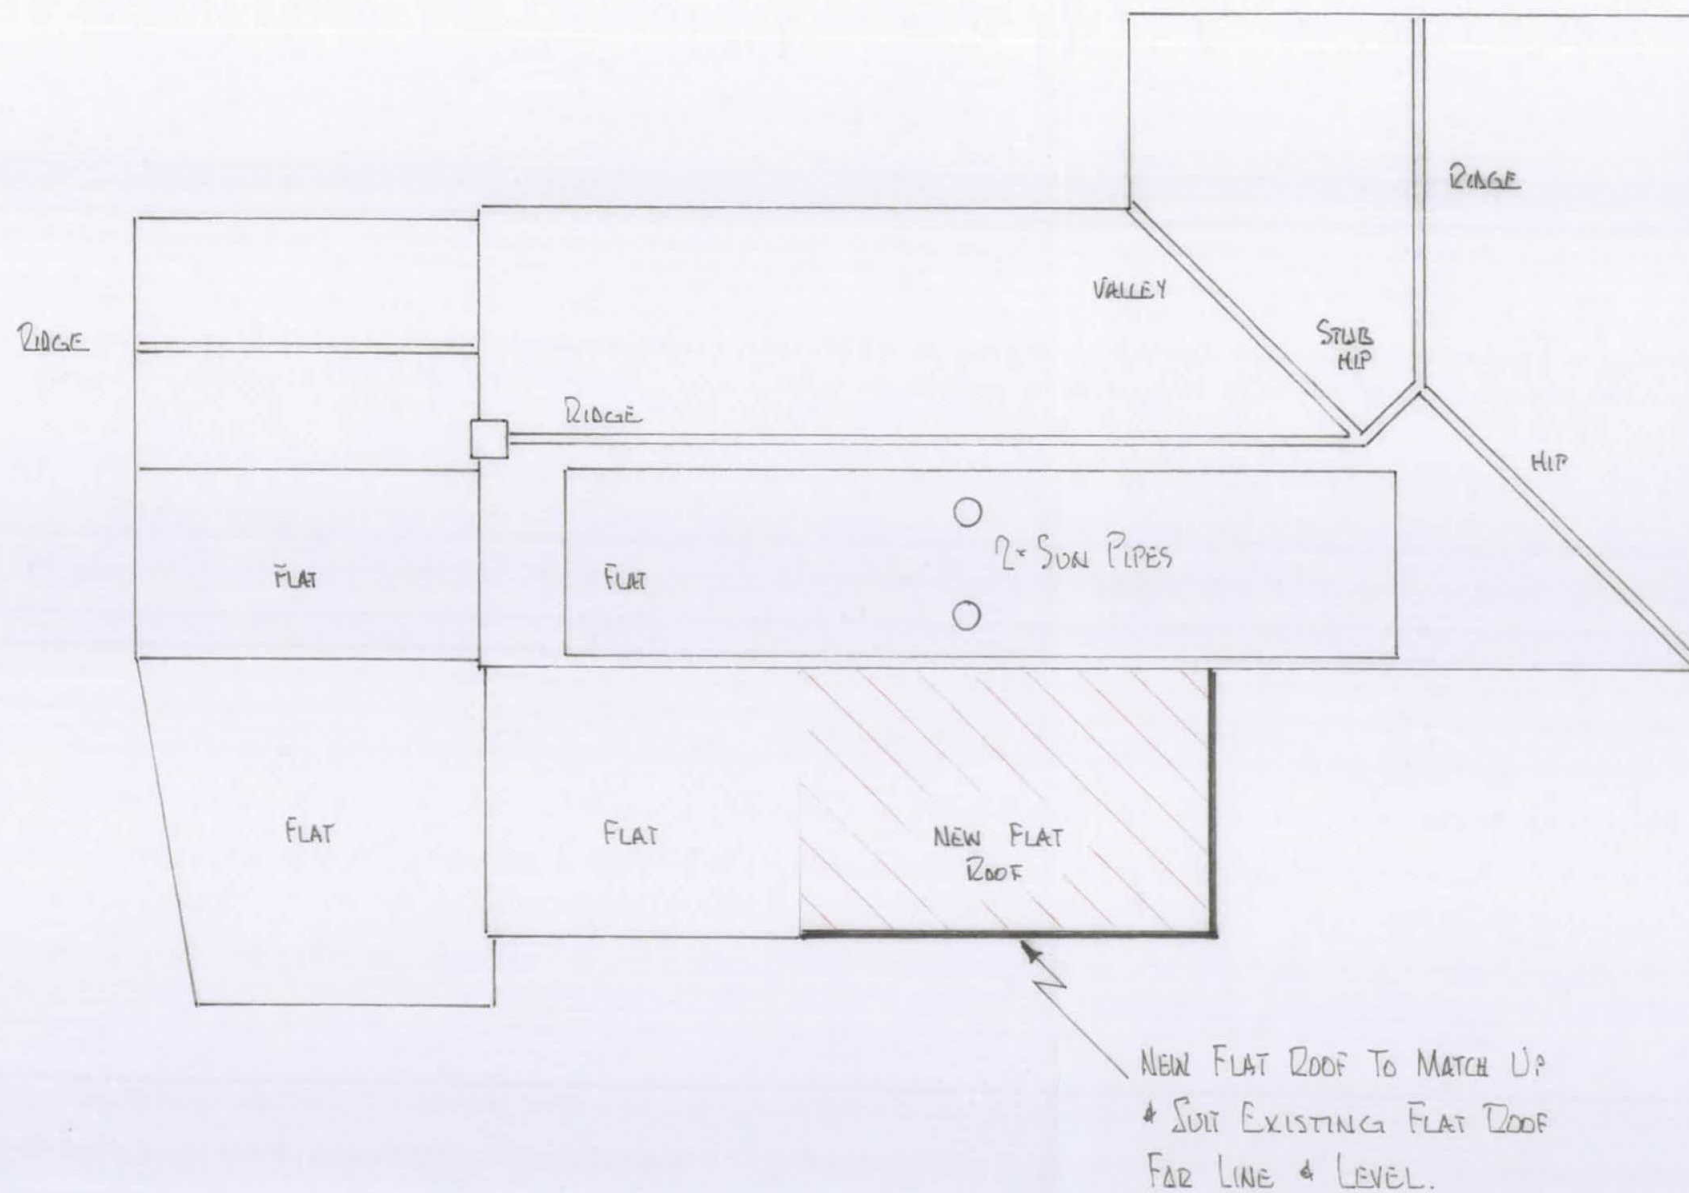

NOTES:

All dimensions must be checked on site and not scaled from this drawing.

Client Mr & Mrs G. COLLINS
"LITTLE CONEY" UXTBRIDGE ROAD, UB10 0PL
Job Title PROPOSED REAR GROUND FLOOR EXTENSION

Scale 1:100
e A3
Drawn by MBS DESIGNS
Date JAN 2017

Drawing Title PROPOSED ROOF PLAN
Drg No. 2017-01-103
Rev