






Proposed Front Elevation

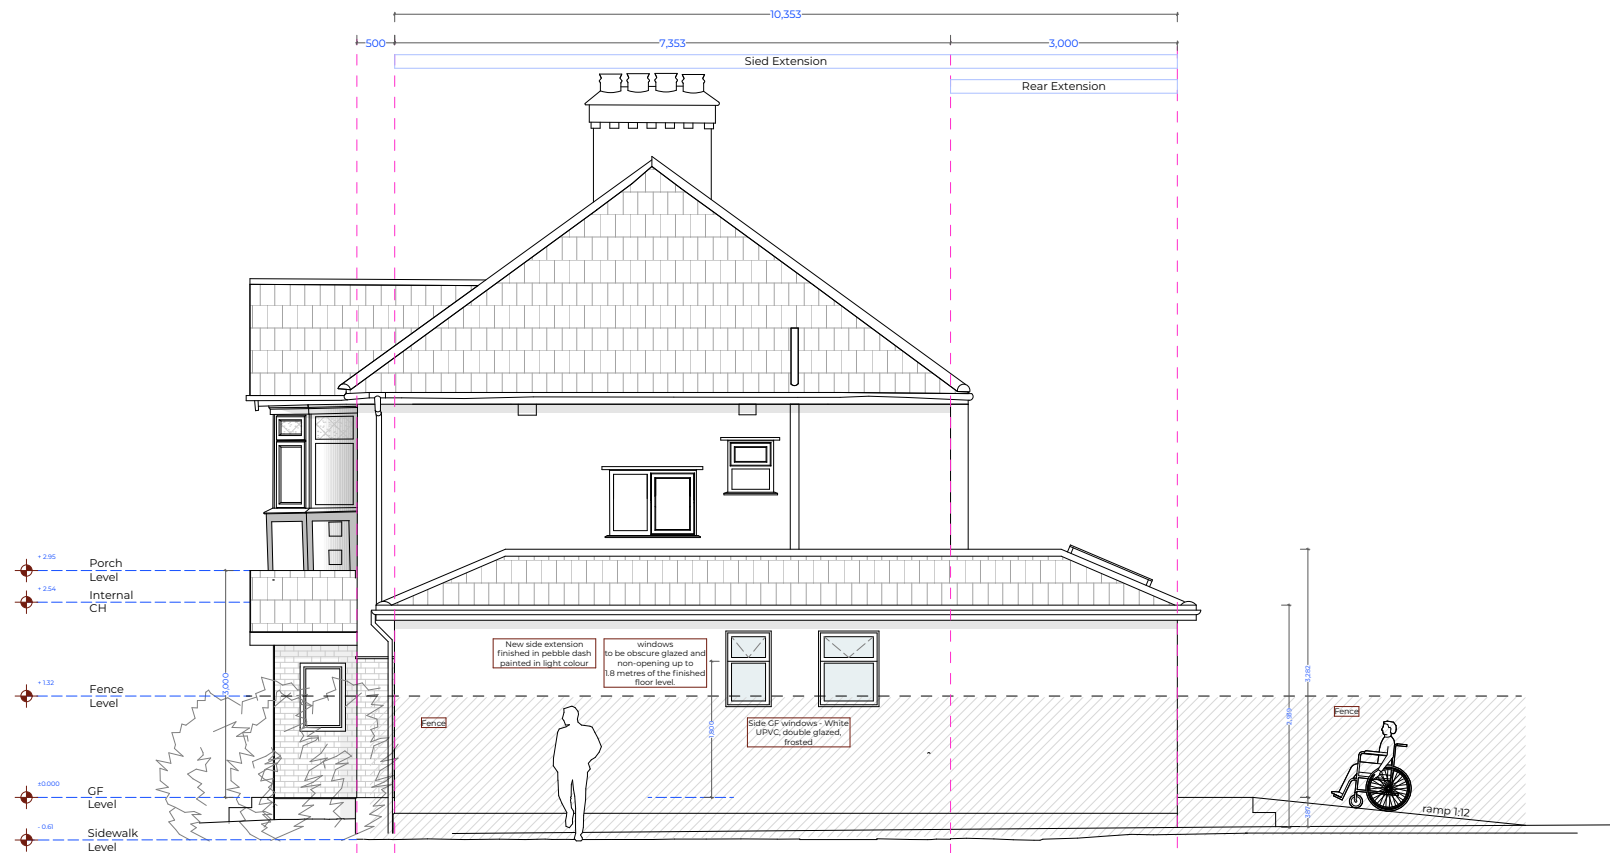

Proposed Side Elevation

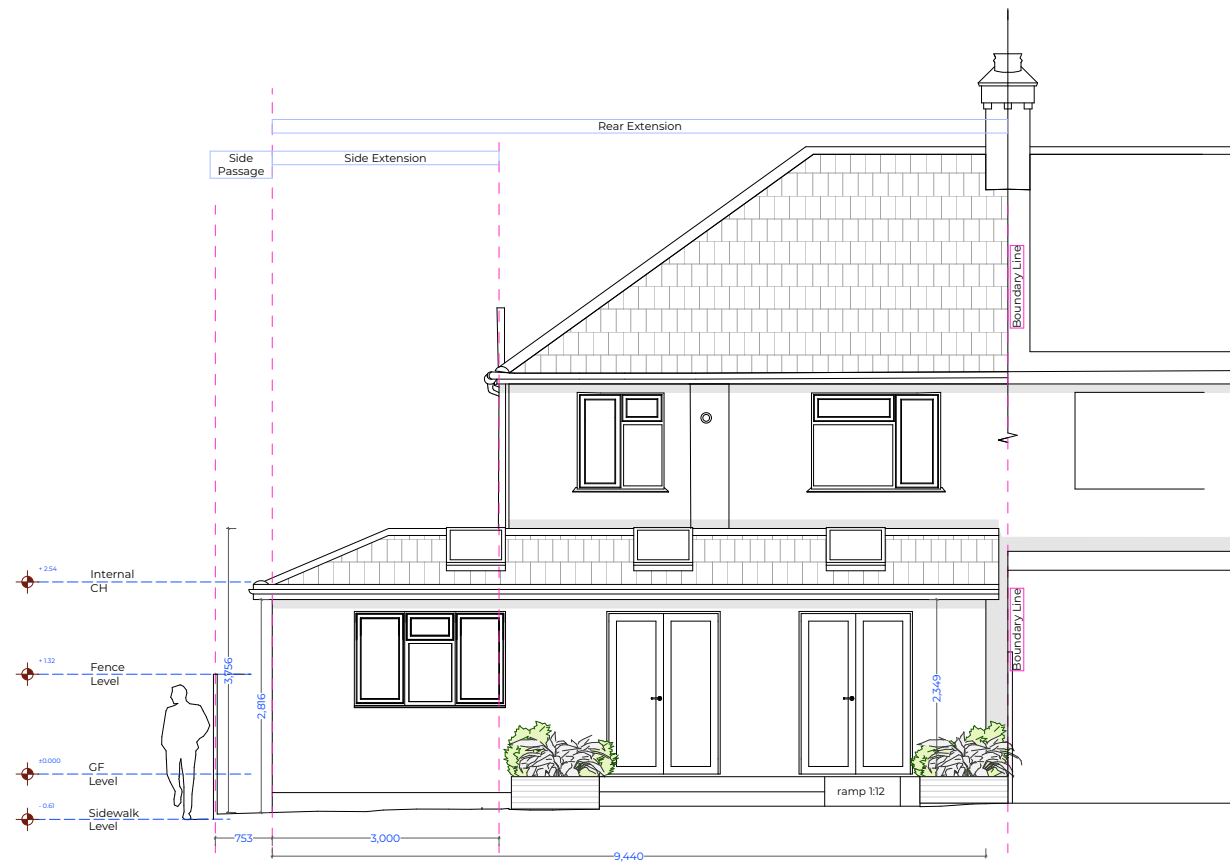

Proposed Rear Elevation

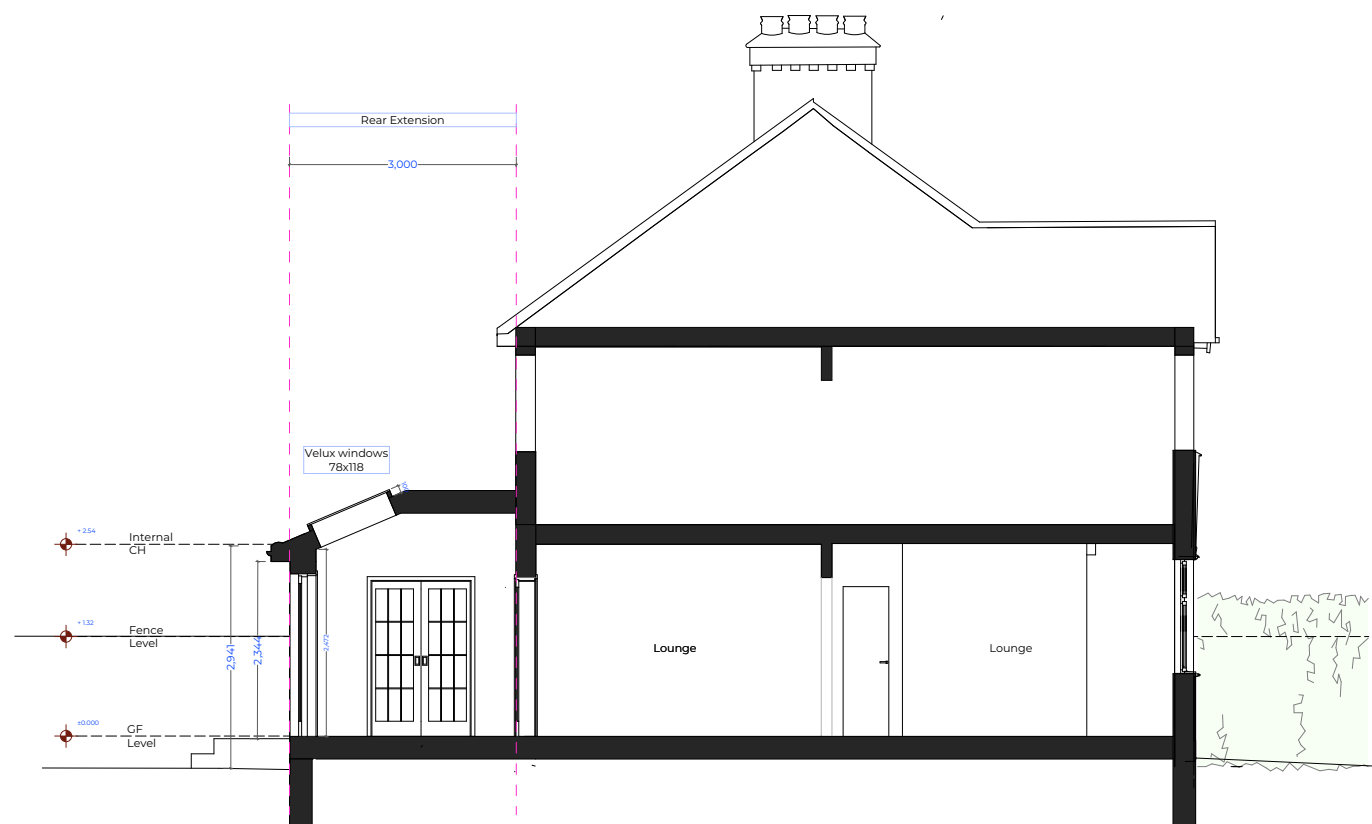

Proposed Section A



NOTES:
Report all errors and discrepancies promptly to architects before proceeding with the works.
Do not scale drawing. Figured dimensions to be worked to in all cases.
The contractor is responsible for checking dimensions, tolerances and references.
All structural information to be taken from engineers drawings.



crk design
architecture, planning, interiors, project management.
the studio
20A Arlington Avenue, Islington, N1 7AX
www.crk-design.co.uk

REV:	A
REV:	B
REV:	C
REV:	D

REV:	SCALE:	1:100 @ A3	Proposed Elevation/Section
PROJECT:	57 North View, HA5 1PT	CLIENT:	Mr Mahmood Datto
STATUS:	PLANNING	DRAWING NO.:	2021-57 NV-03.200
DRAWN:	JL	CHECKED:	CK
		DATE:	31 August 2021 16:34