


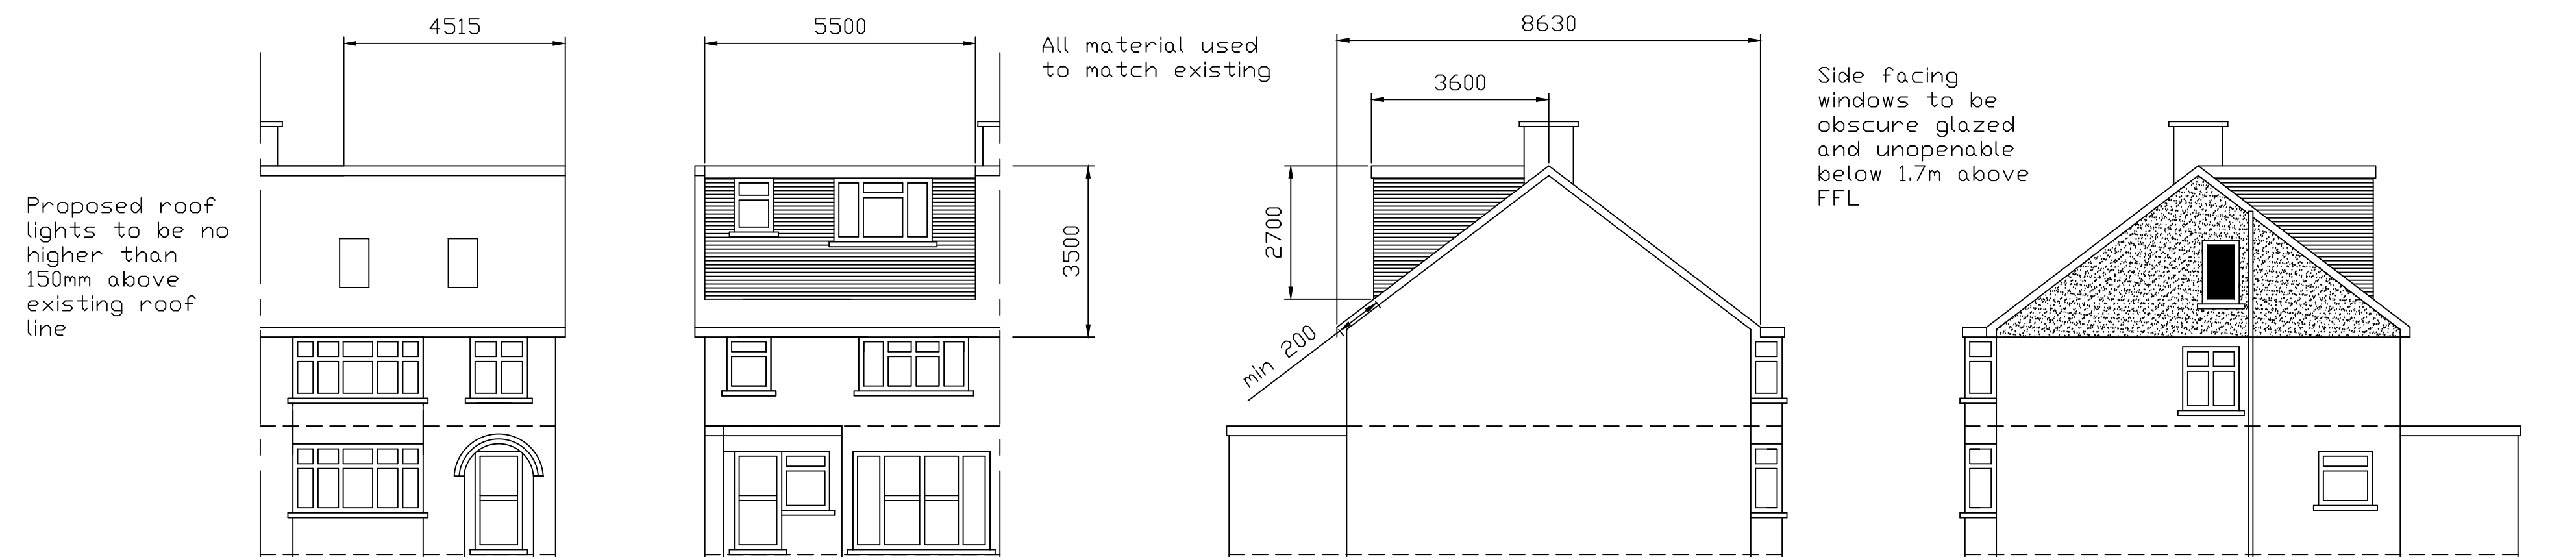


Proposed front elevation

Proposed rear elevation

Proposed side elevation

Proposed side elevation

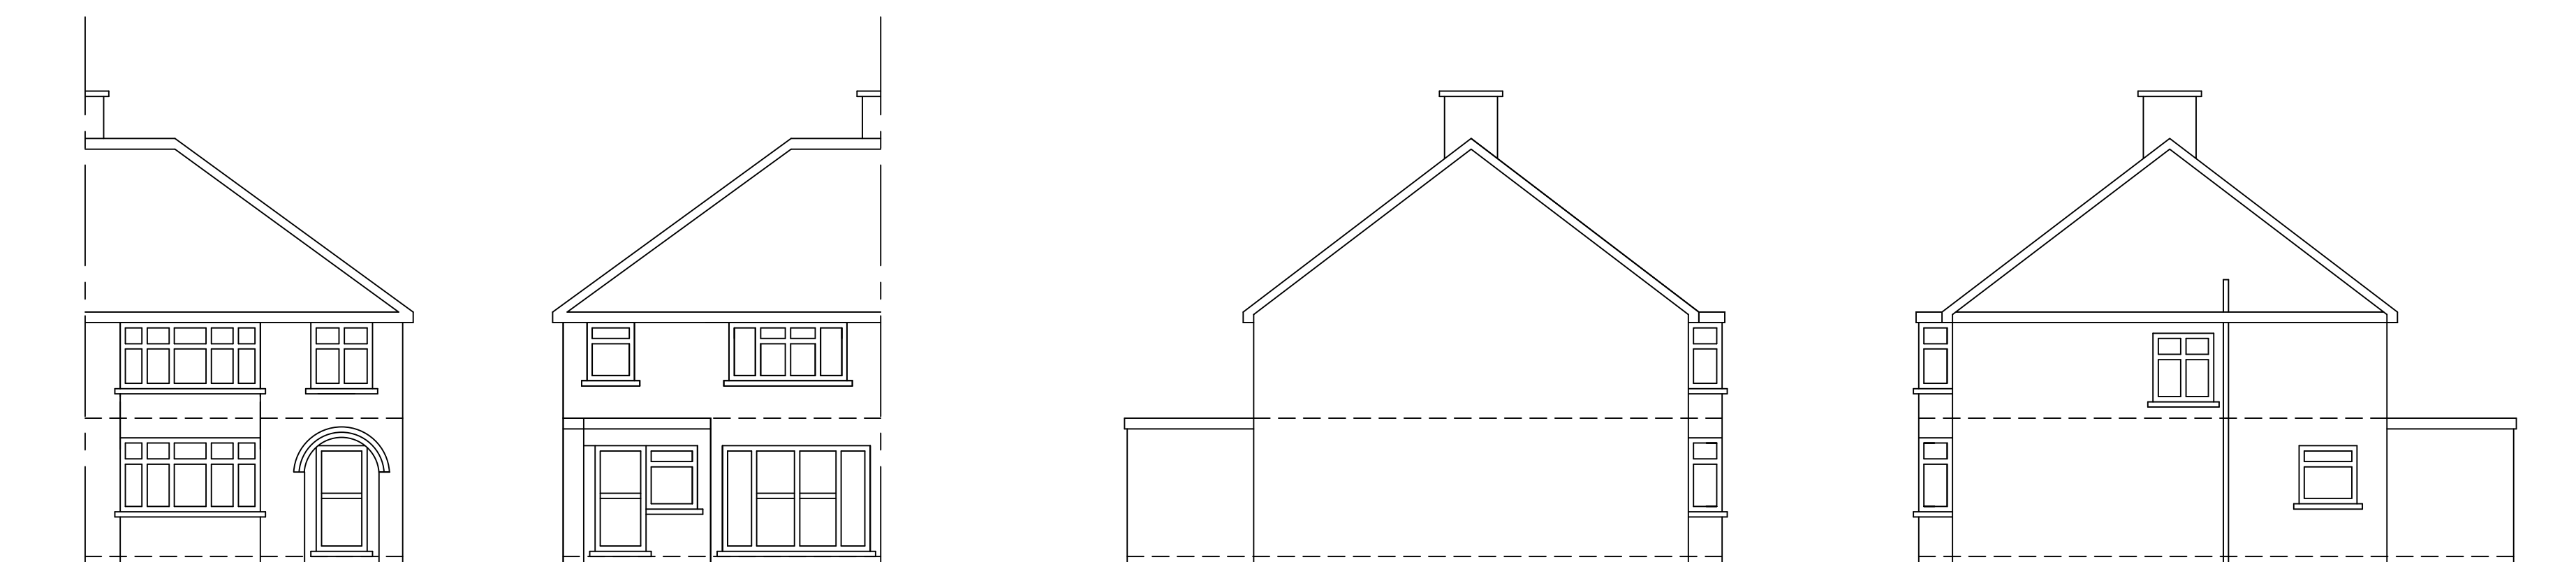


Existing front elevation


Existing rear elevation

Existing side elevation

Existing side elevation

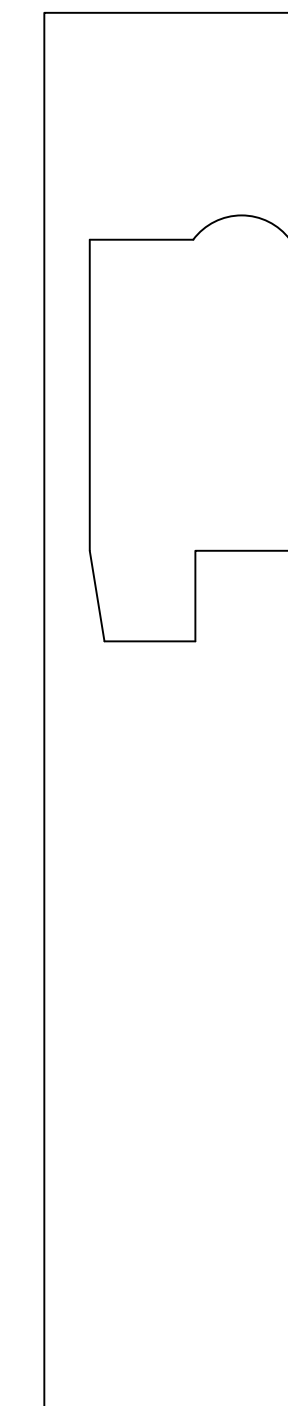


Site plan

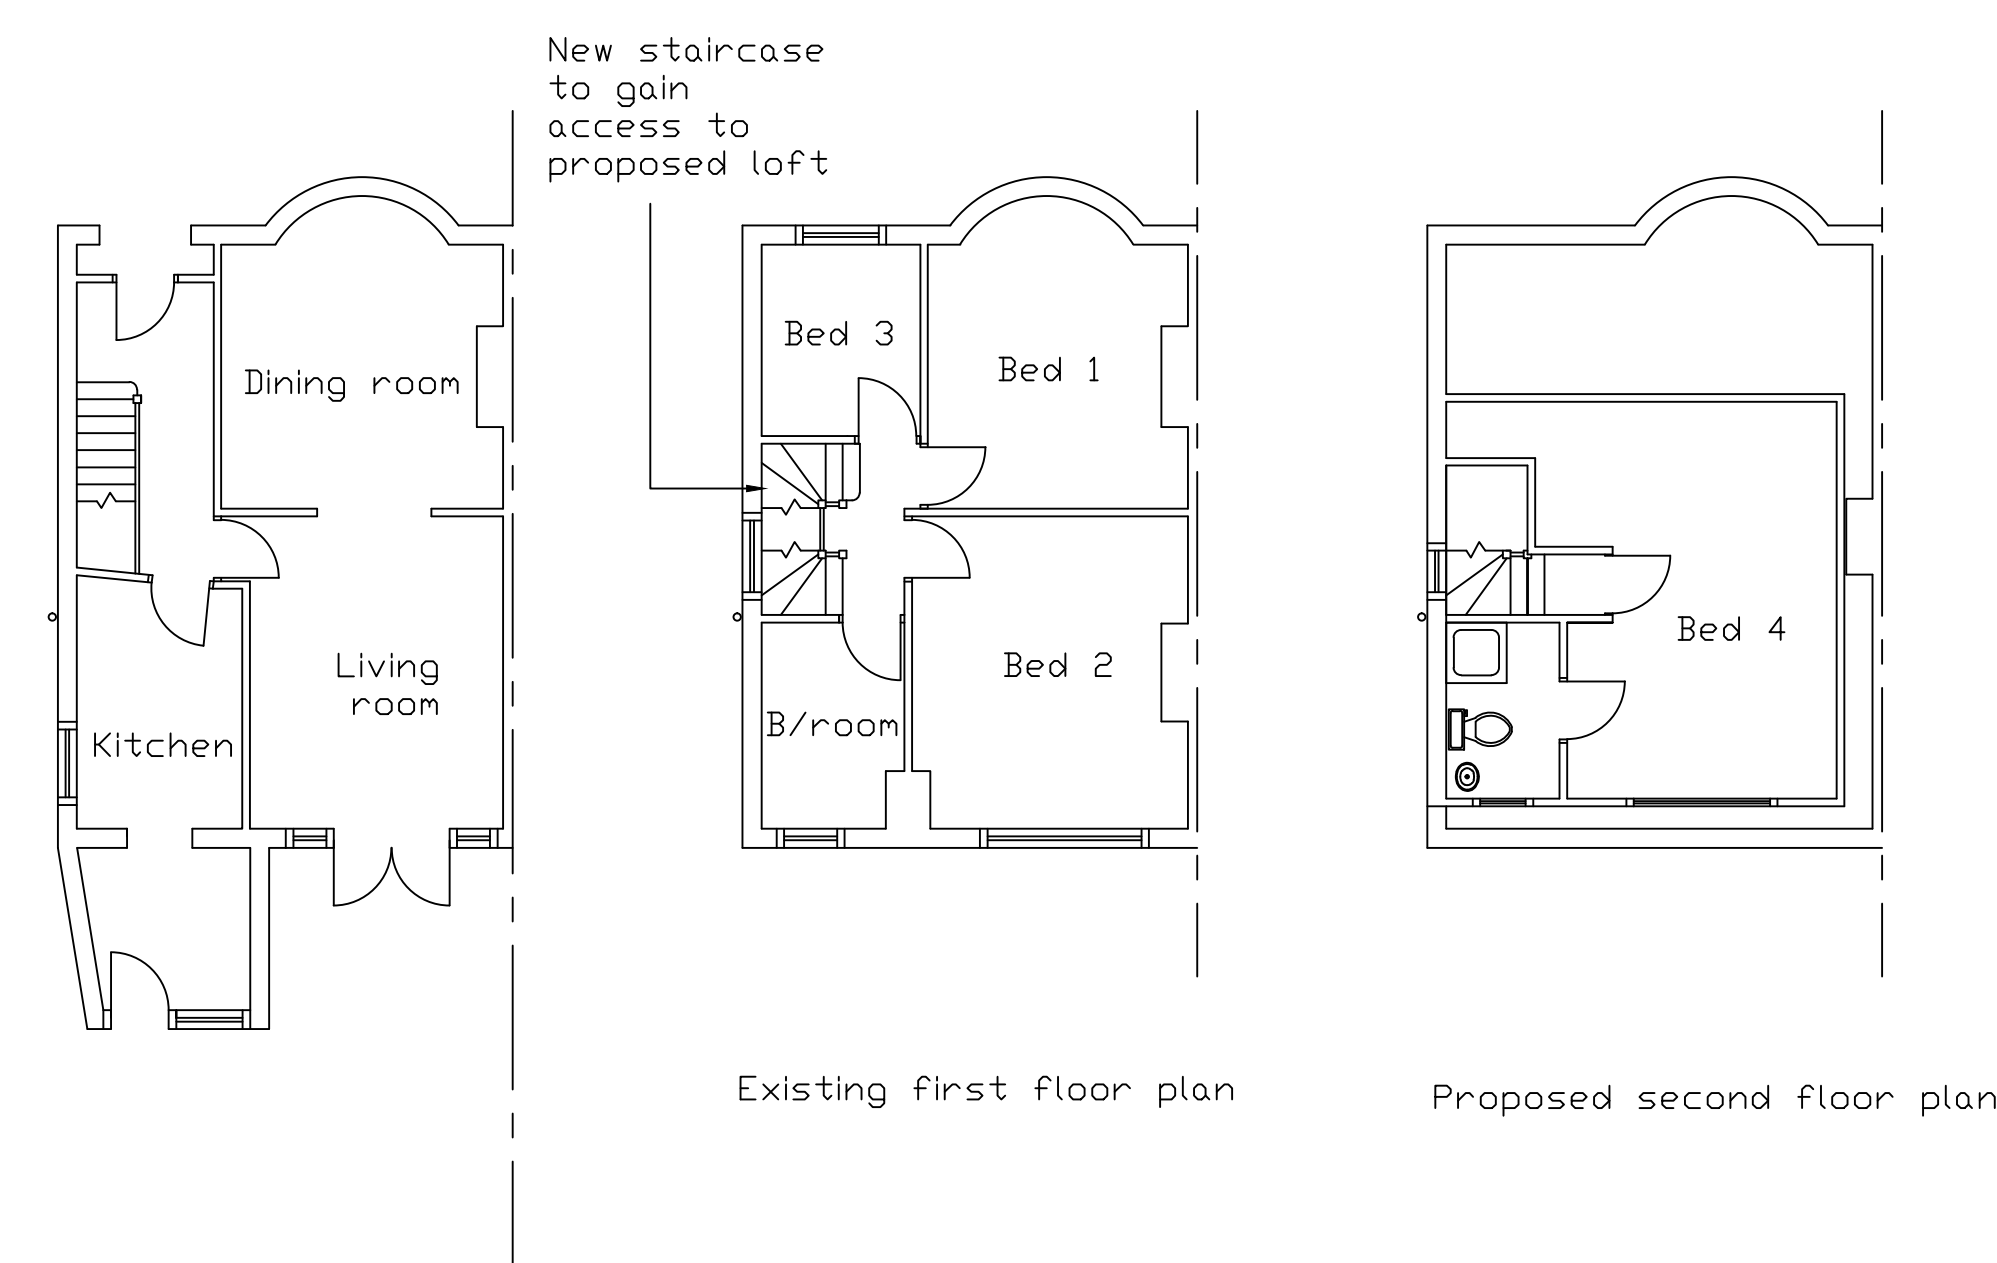

Existing ground floor plan

Existing first floor plan

Proposed second floor plan

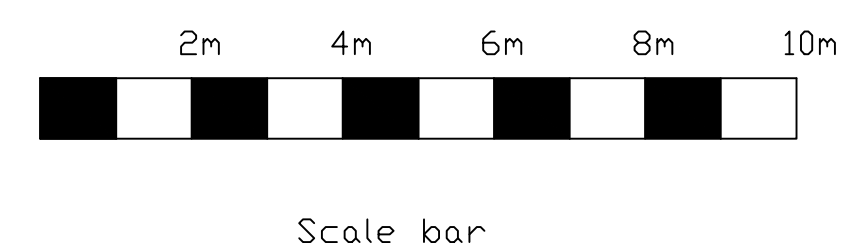

Volume of proposed gable:

$$\frac{3.5 \times 8.65}{2} \times \frac{4.5}{3} = 22.7$$

Volume of proposed dormer:

$$\frac{3.6 \times 2.7}{2} \times 5.5 = 26.7$$

Total: 49.4m³

No	Revision	Date
DRAWN BY: E.J.Hannigan Building Services Ltd 32 Cedar Drive Pinner Middx HA5 4DE Tel/Fax: 020 8428 8111 Mob: 07775 927245 E-mail: eddiehannigan@aol.com		
PROJECT DETAILS: Proposed loft conversion with rear dormer at 29 Sunningdale Ave, Ruislip, HA4 9SS for Mr & Mrs Gillis		
SCALE: 1:100		DRAWING No: 1045
DATE: June 2019		