




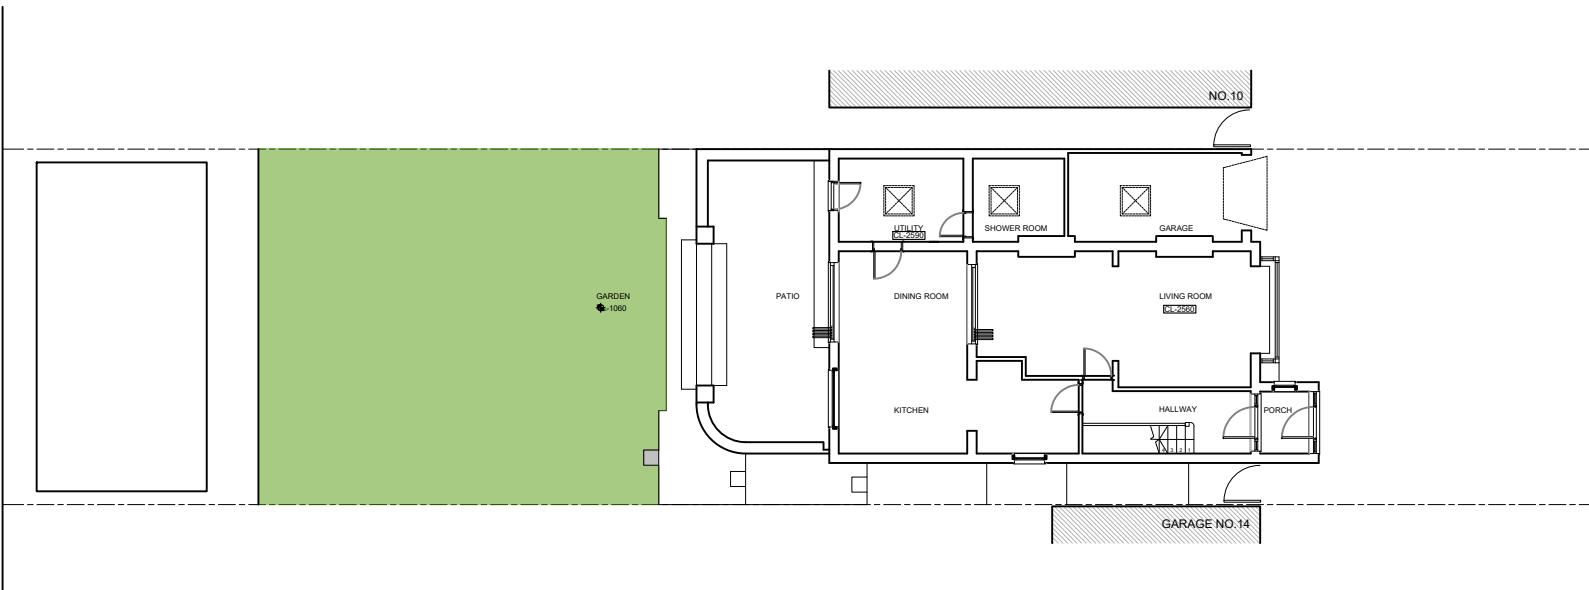

Existing Site Plan
Scale 1:200

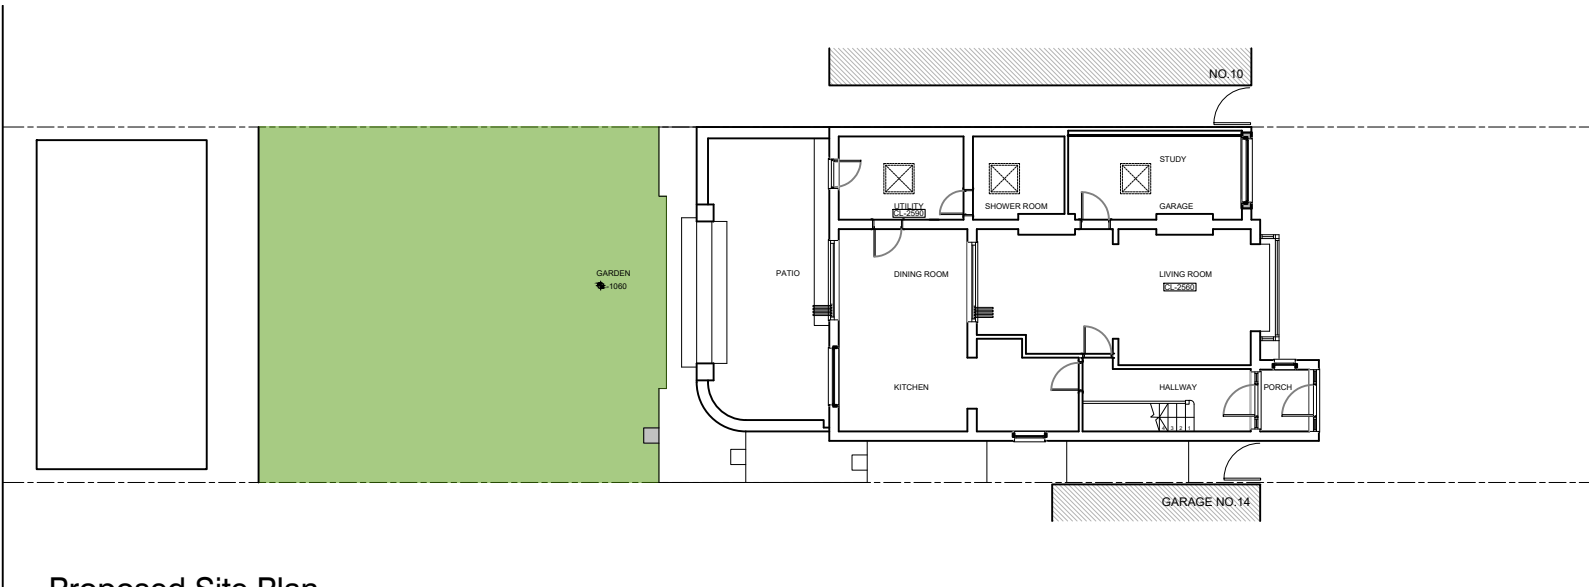

Proposed Site Plan
Scale 1:200

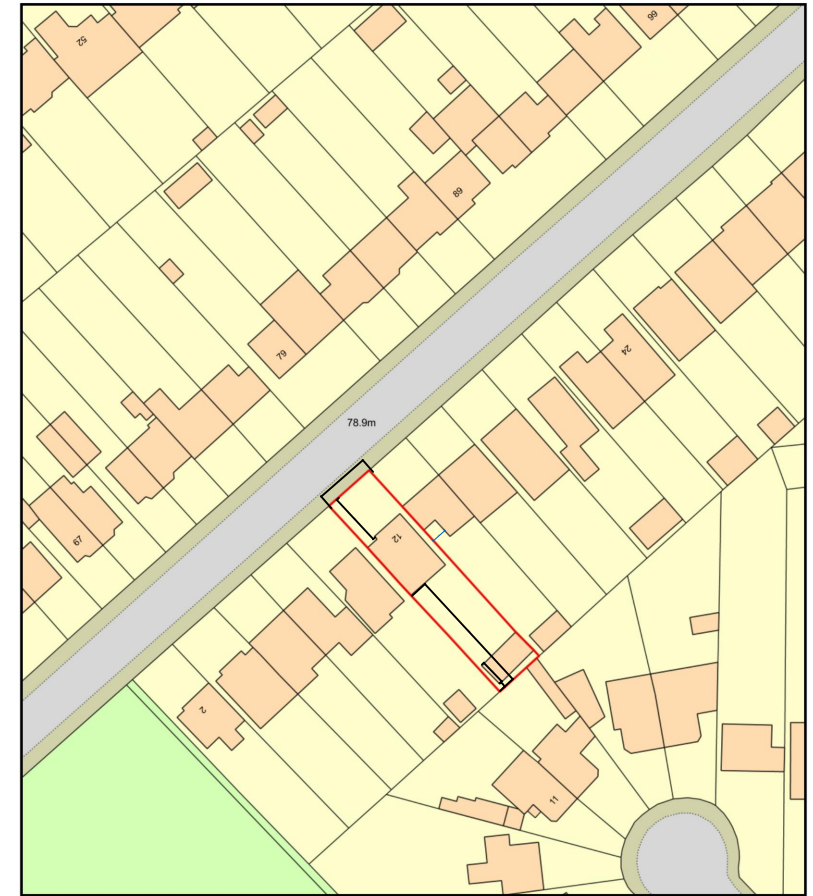

Location Plan
Scale 1:500

DO NOT SCALE OFF THIS DRAWING
ALL DIMENSIONS TO BE CHECKED ON SITE
ANY DISCREPANCIES TO BE REPORTED TO
THE MANU DESIGN LIMITED ASAP

ALL STRUCTURAL DETAILS TO ENGINEER'S
DETAILS

Rev.	Date	Comment

Site Address: 12 Potter Street
Northwood
HA6 1QE

Project Title: Garage conversion

Drawing Title: Existing and proposed site
plans and location plan

Date: 30.11.21

Scale: 1:200 & 1:500@A3

Drawn: LV

Rev:

Drawing No: 12PS/200

