
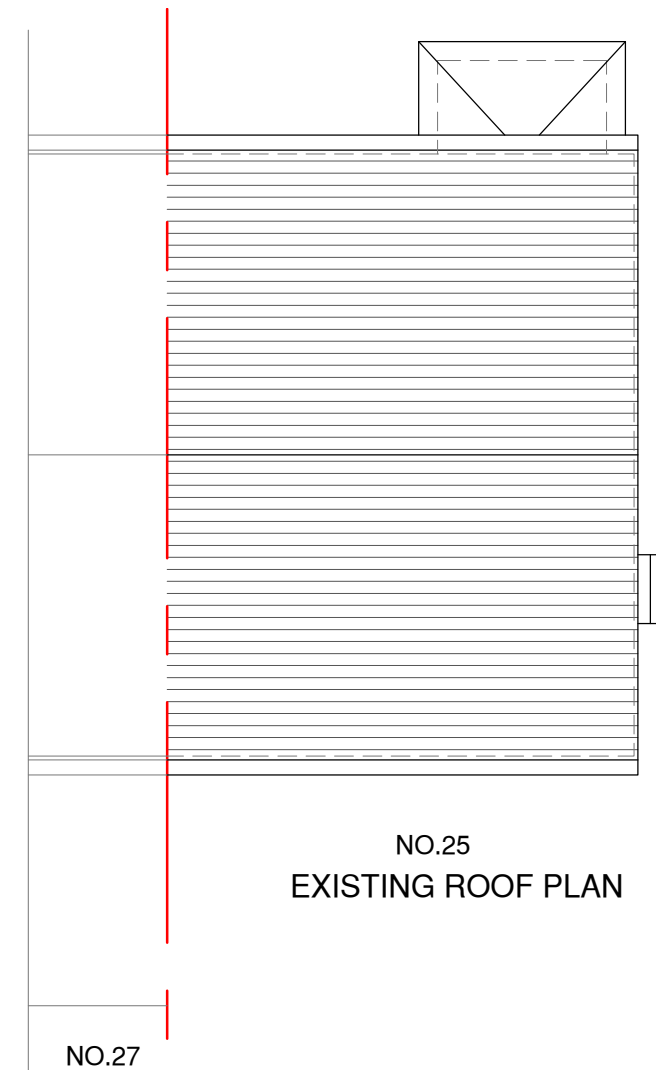
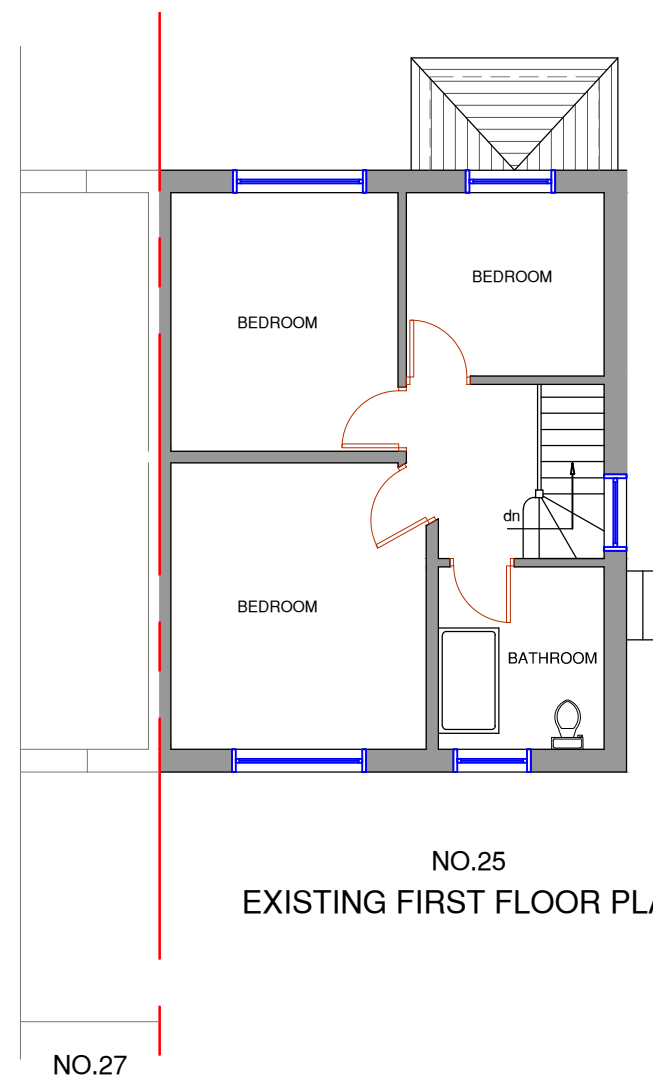


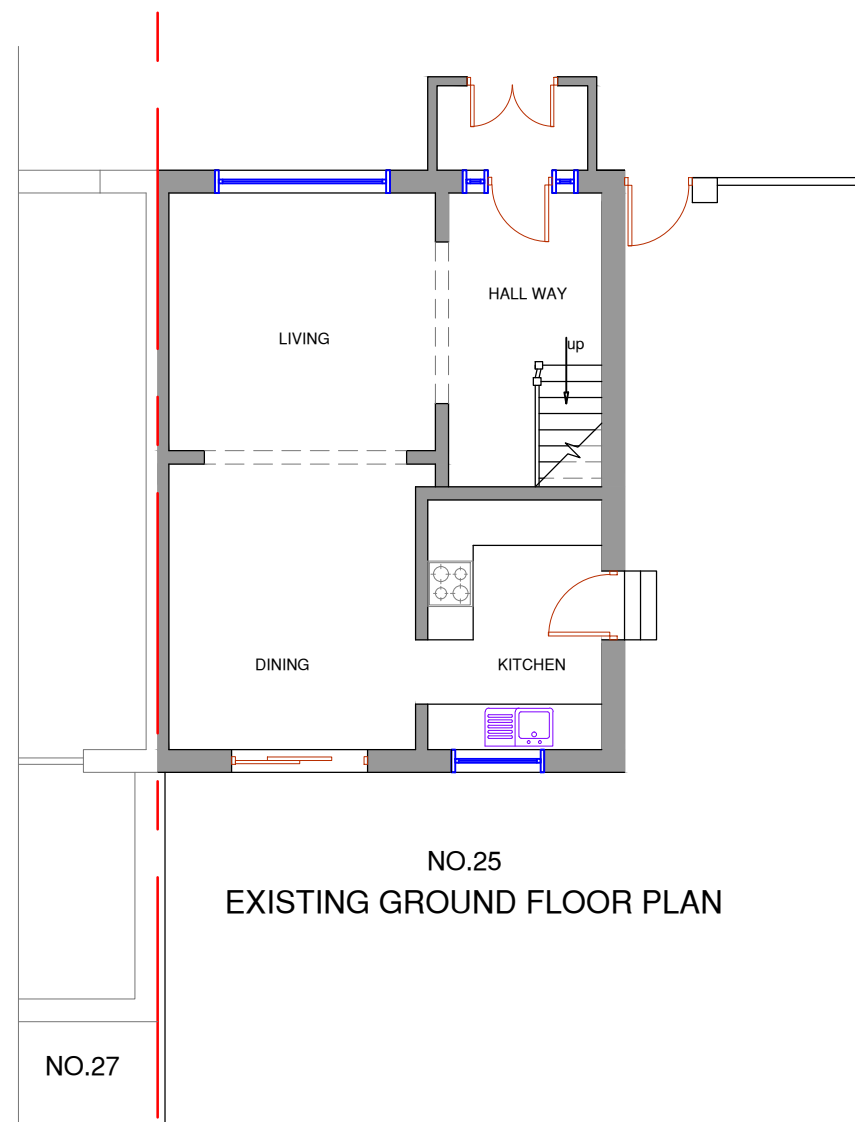

NOTES :

[illegible]

Client MR. MANJIT SINGH JHAND

Job Title

25 FRIAR ROAD
HAYES
UB4 9BZ

Drawing Title
EXISTING FLOOR PLANS

Scale: 1 : 100 (A3)


Date: JANUARY 2021

Checked by:

Drawn by: RS	H
--------------	---

Drg No.
TP/465/02

Rev.

 

SCALE @ 1:100