

NOTES

CONTRACTORS MUST VERIFY ALL DIMENSIONS ON SITE BEFORE COMMENCING ANY WORK
ON SHOP DRAWINGS
DO NOT SCALE FROM THIS DRAWING

RS A174A, C27P181T


////////////////// DENOTES NEW 100
TIMBER STUD PARTITION
XXXXXXXXXXXXX DENOTES NEW 100 BLOCK WORK
////////////////// DENOTES NEW 100 BRICK WORK

owners to serve party wall act notice
on owners of adjacent property and
obtain written agreement, prior to
commencement of any works

client/builder to obtain all
planning permission approvals
from the relevant authority.
prior to the planning &
building control approvals
is to client/builders own risk


all rainwater guttering, down pipes
locations to be confirmed by architect
& not to encroach neighbors property

client/builder to liaise with
local water board for any new works
on or within the public sewer or drain runs
and obtain approval from the local authority
prior to commencement of any works

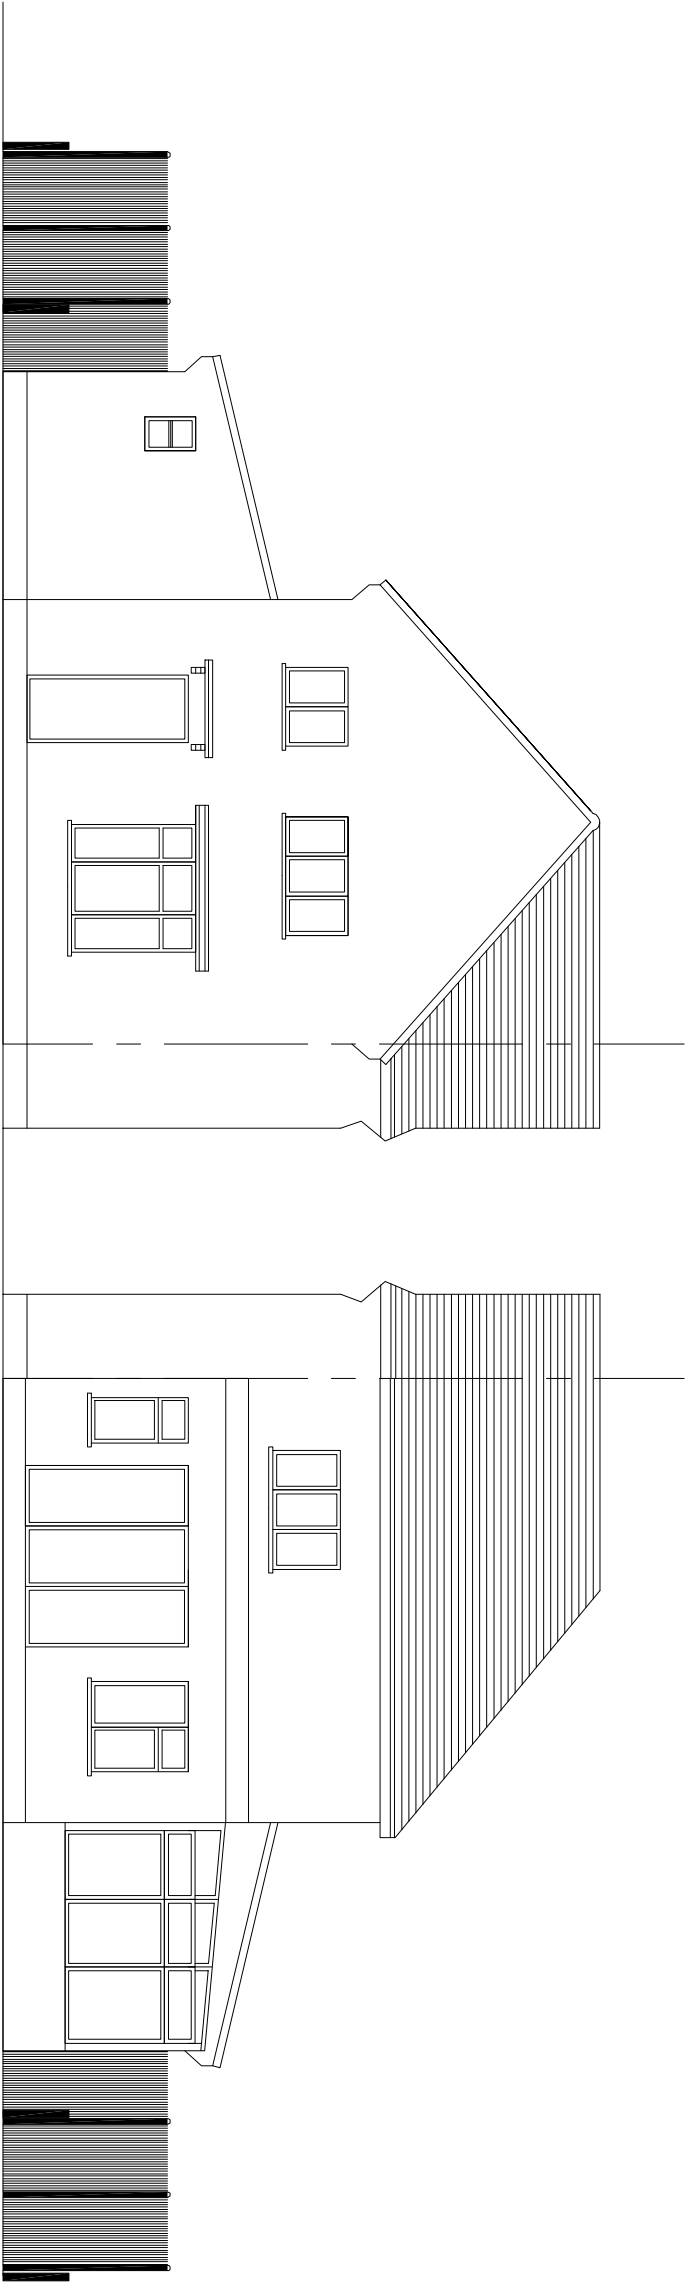


FRONT ELEVATION

REAR ELEVATION

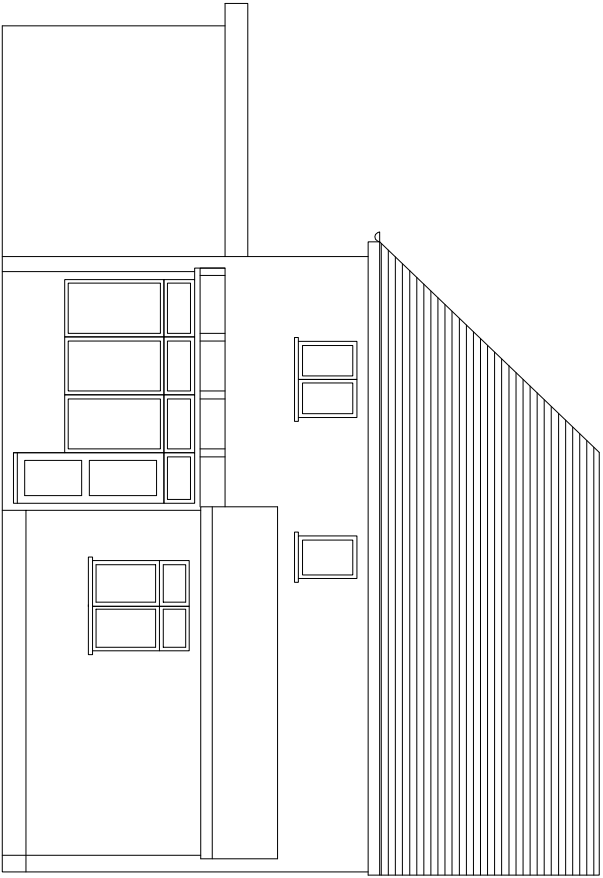

SIDE (SOUTH) ELEVATION

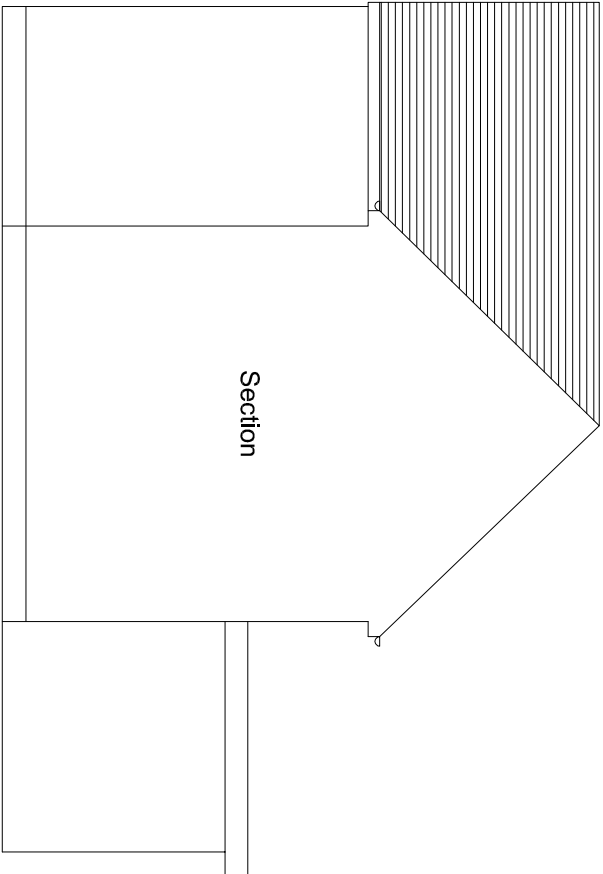

SIDE (NORTH) ELEVATION

A	Planning Issue	26.03.15	RS
REV	AMENDMENT	DATE	CHKD

CLIENT

Mr. & Mrs. Hussain

PROJECT

157 Central Avenue
Hayes (Middlesex)
UB3 2BT

DRAWING TITLE

Part Single & Part Double Storey Side Extension
Existing Elevations
Sheet 2

SCALE	DRAWN BY	CHECKED	DATE
1:50@A1 1:10@A3	RS	RS	26.03.15

DRAWING NUMBER	REVISION
2015 -21- 02	A

Planning Issue