



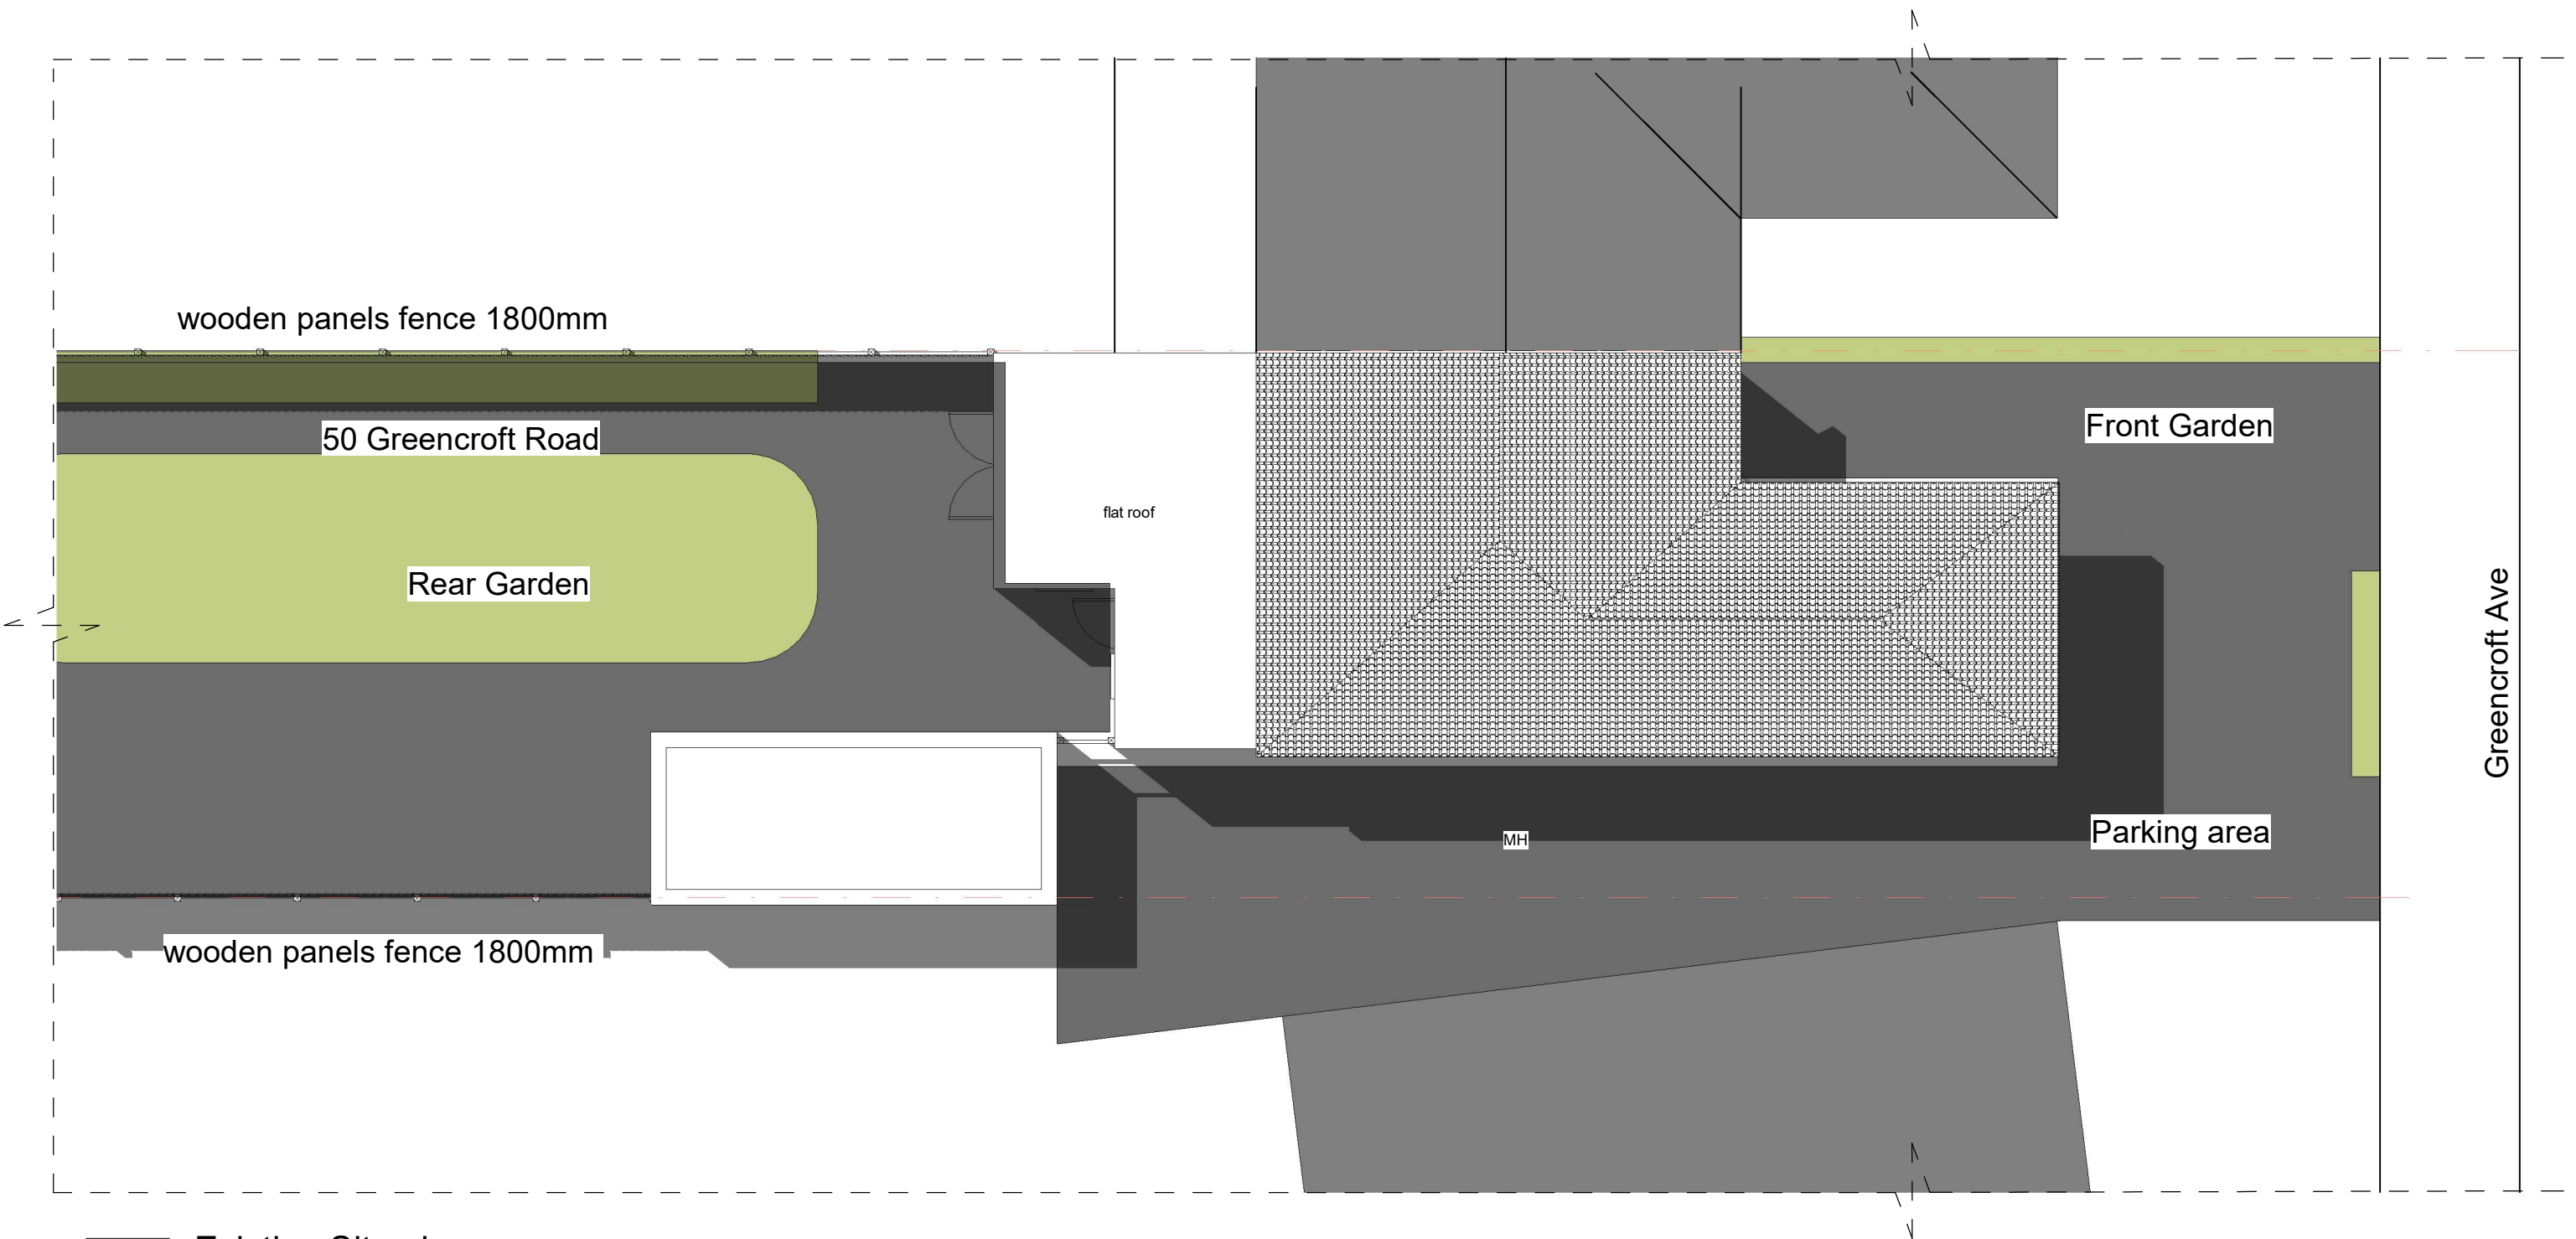

1	Existing Site plan
A005	1 : 100


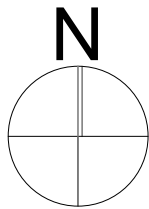


No.	Description	Date


Family Sonarkar
50 Greencroft Avenue, Eastcote, HA4 9JJ

Existing Site plan

Project number	022	A001
Date	04.08.2020	
Drawn by	IS/JG	
Checked by	IS	Scale 1 : 100

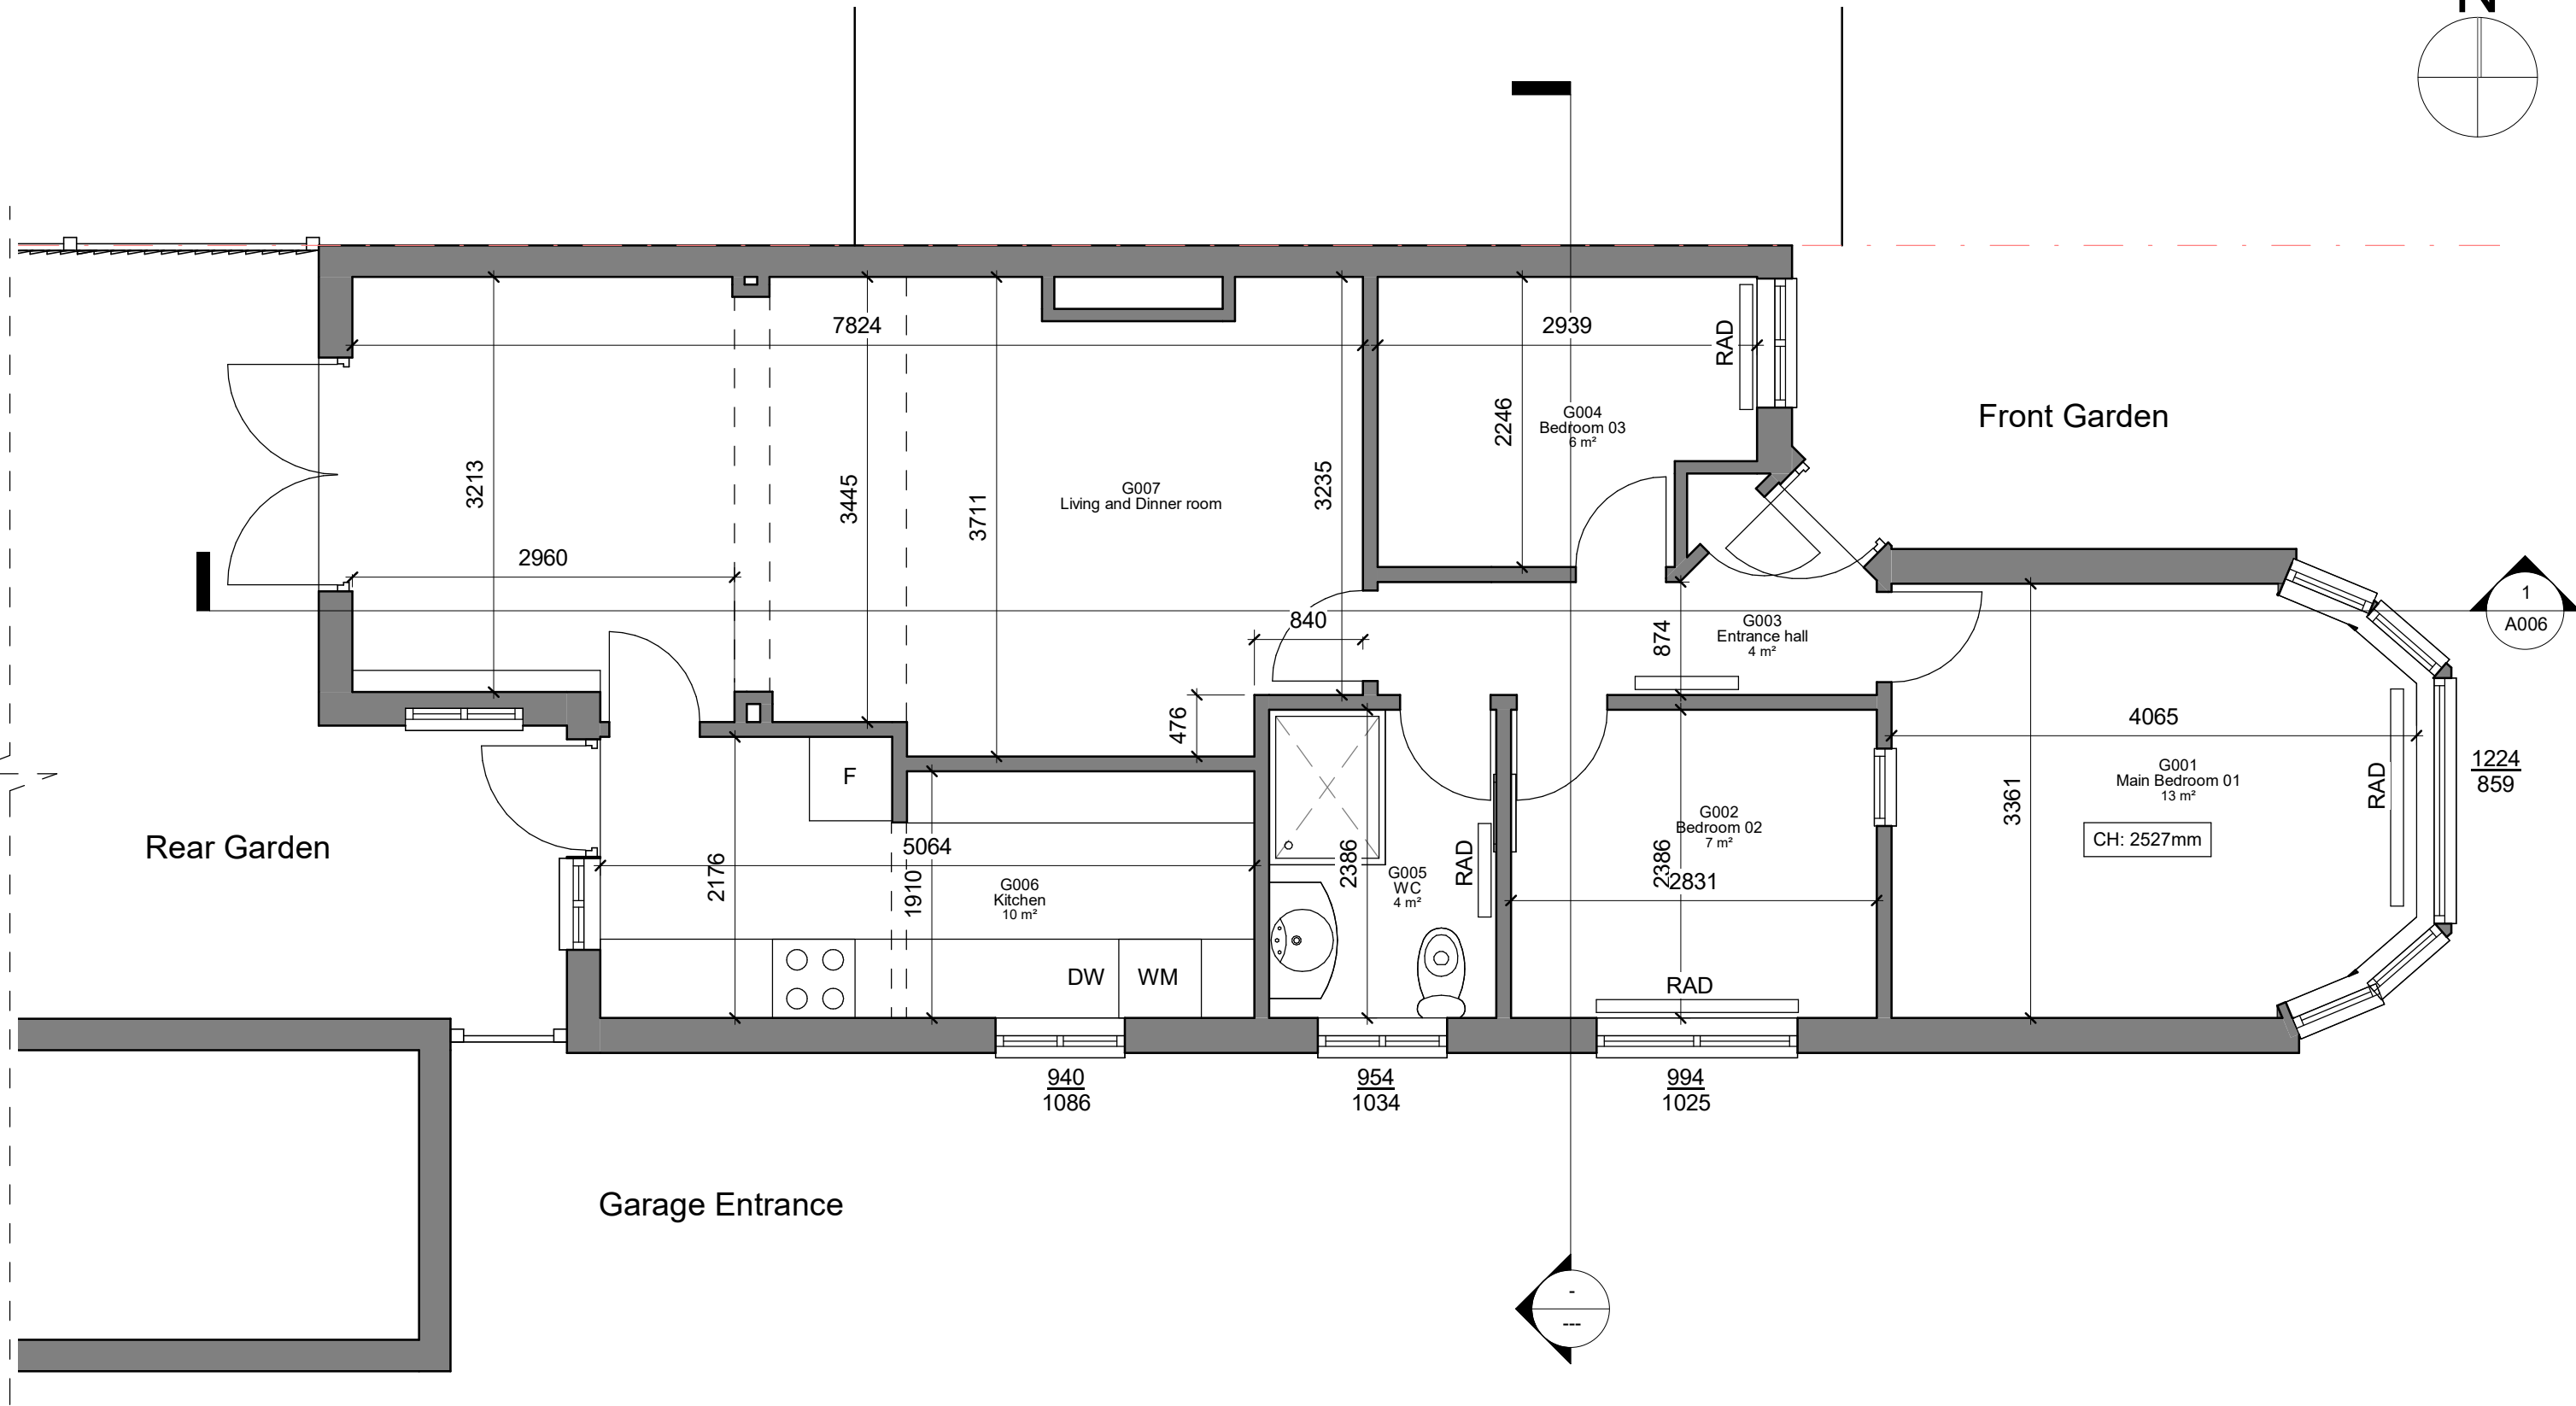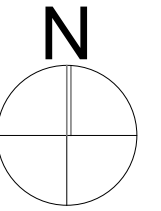


2	Existing Groud Floor
A005	1 : 50

 

No.	Description	Date

Family Sonarkar 50 Greencroft Avenue, Eastcote, HA4 9JJ	Existing Ground Floor	Project number	022	A002
		Date	04.08.2020	
		Drawn by	IS/JG	
		Checked by	IS	Scale

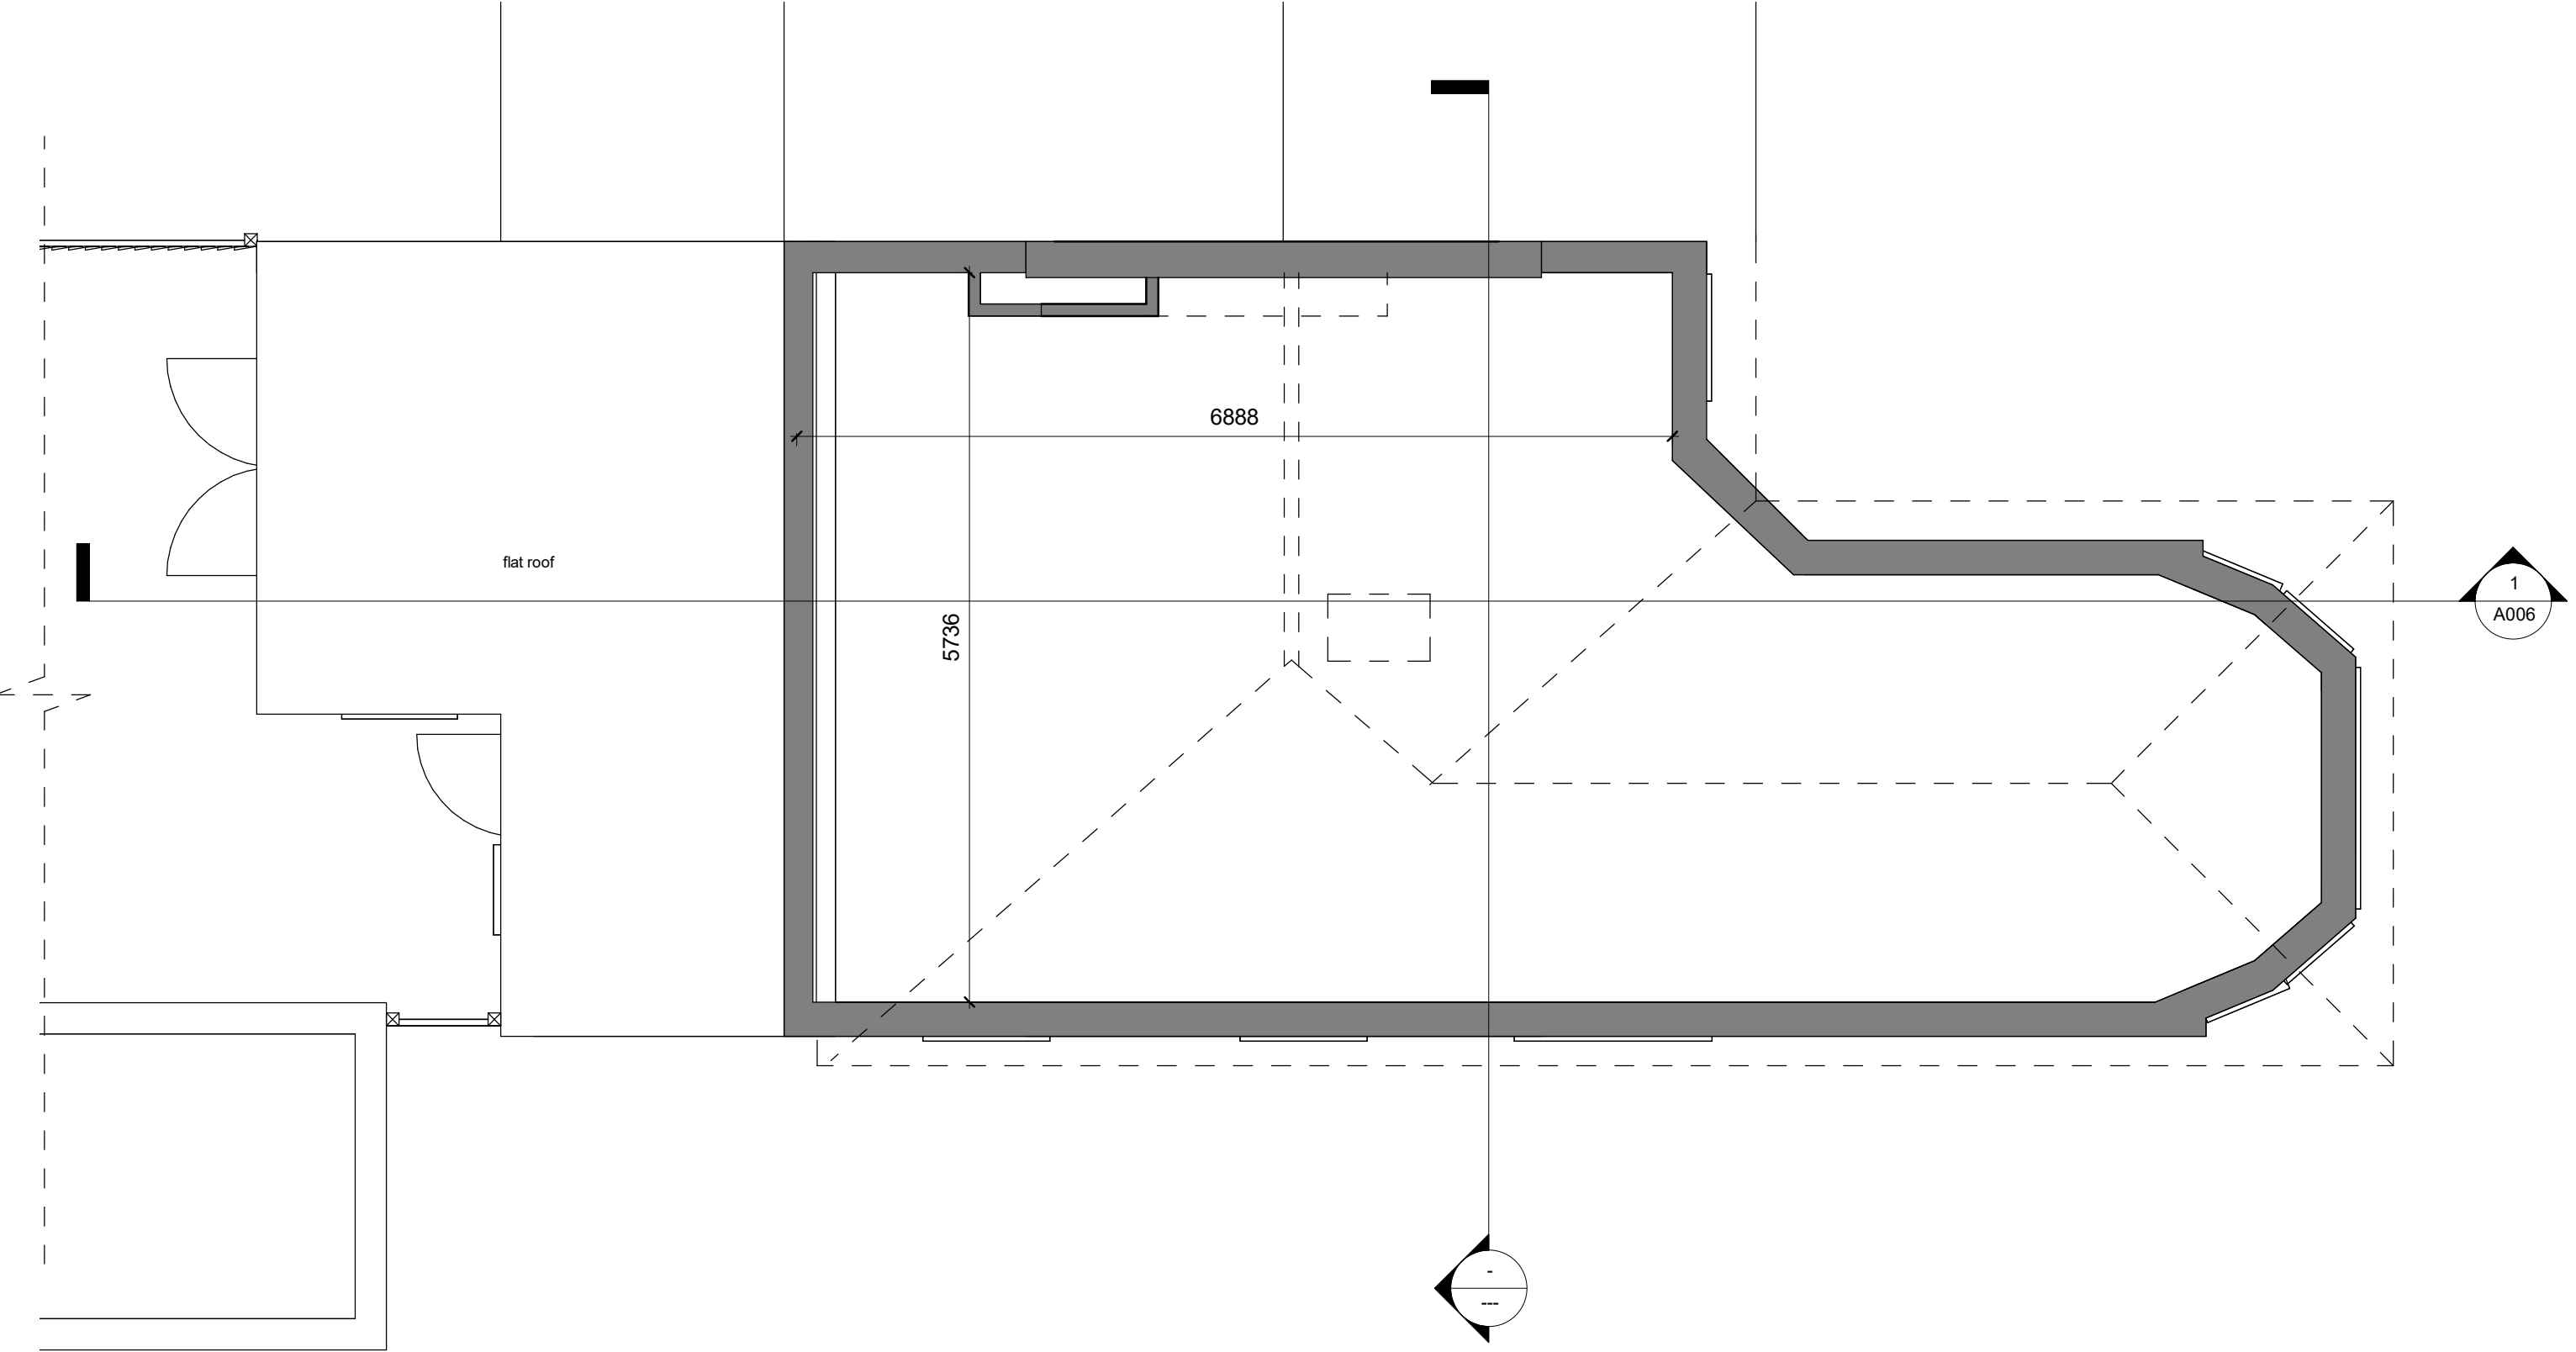

1
A005

Loft level

1 : 50

No.	Description	Date



Family Sonarkar
50 Greencroft Avenue, Eastcote, HA4 9JJ

Existing Loft plan

Project number	022
Date	04.08.2020
Drawn by	Author
Checked by	Checker

A003

Scale 1 : 50

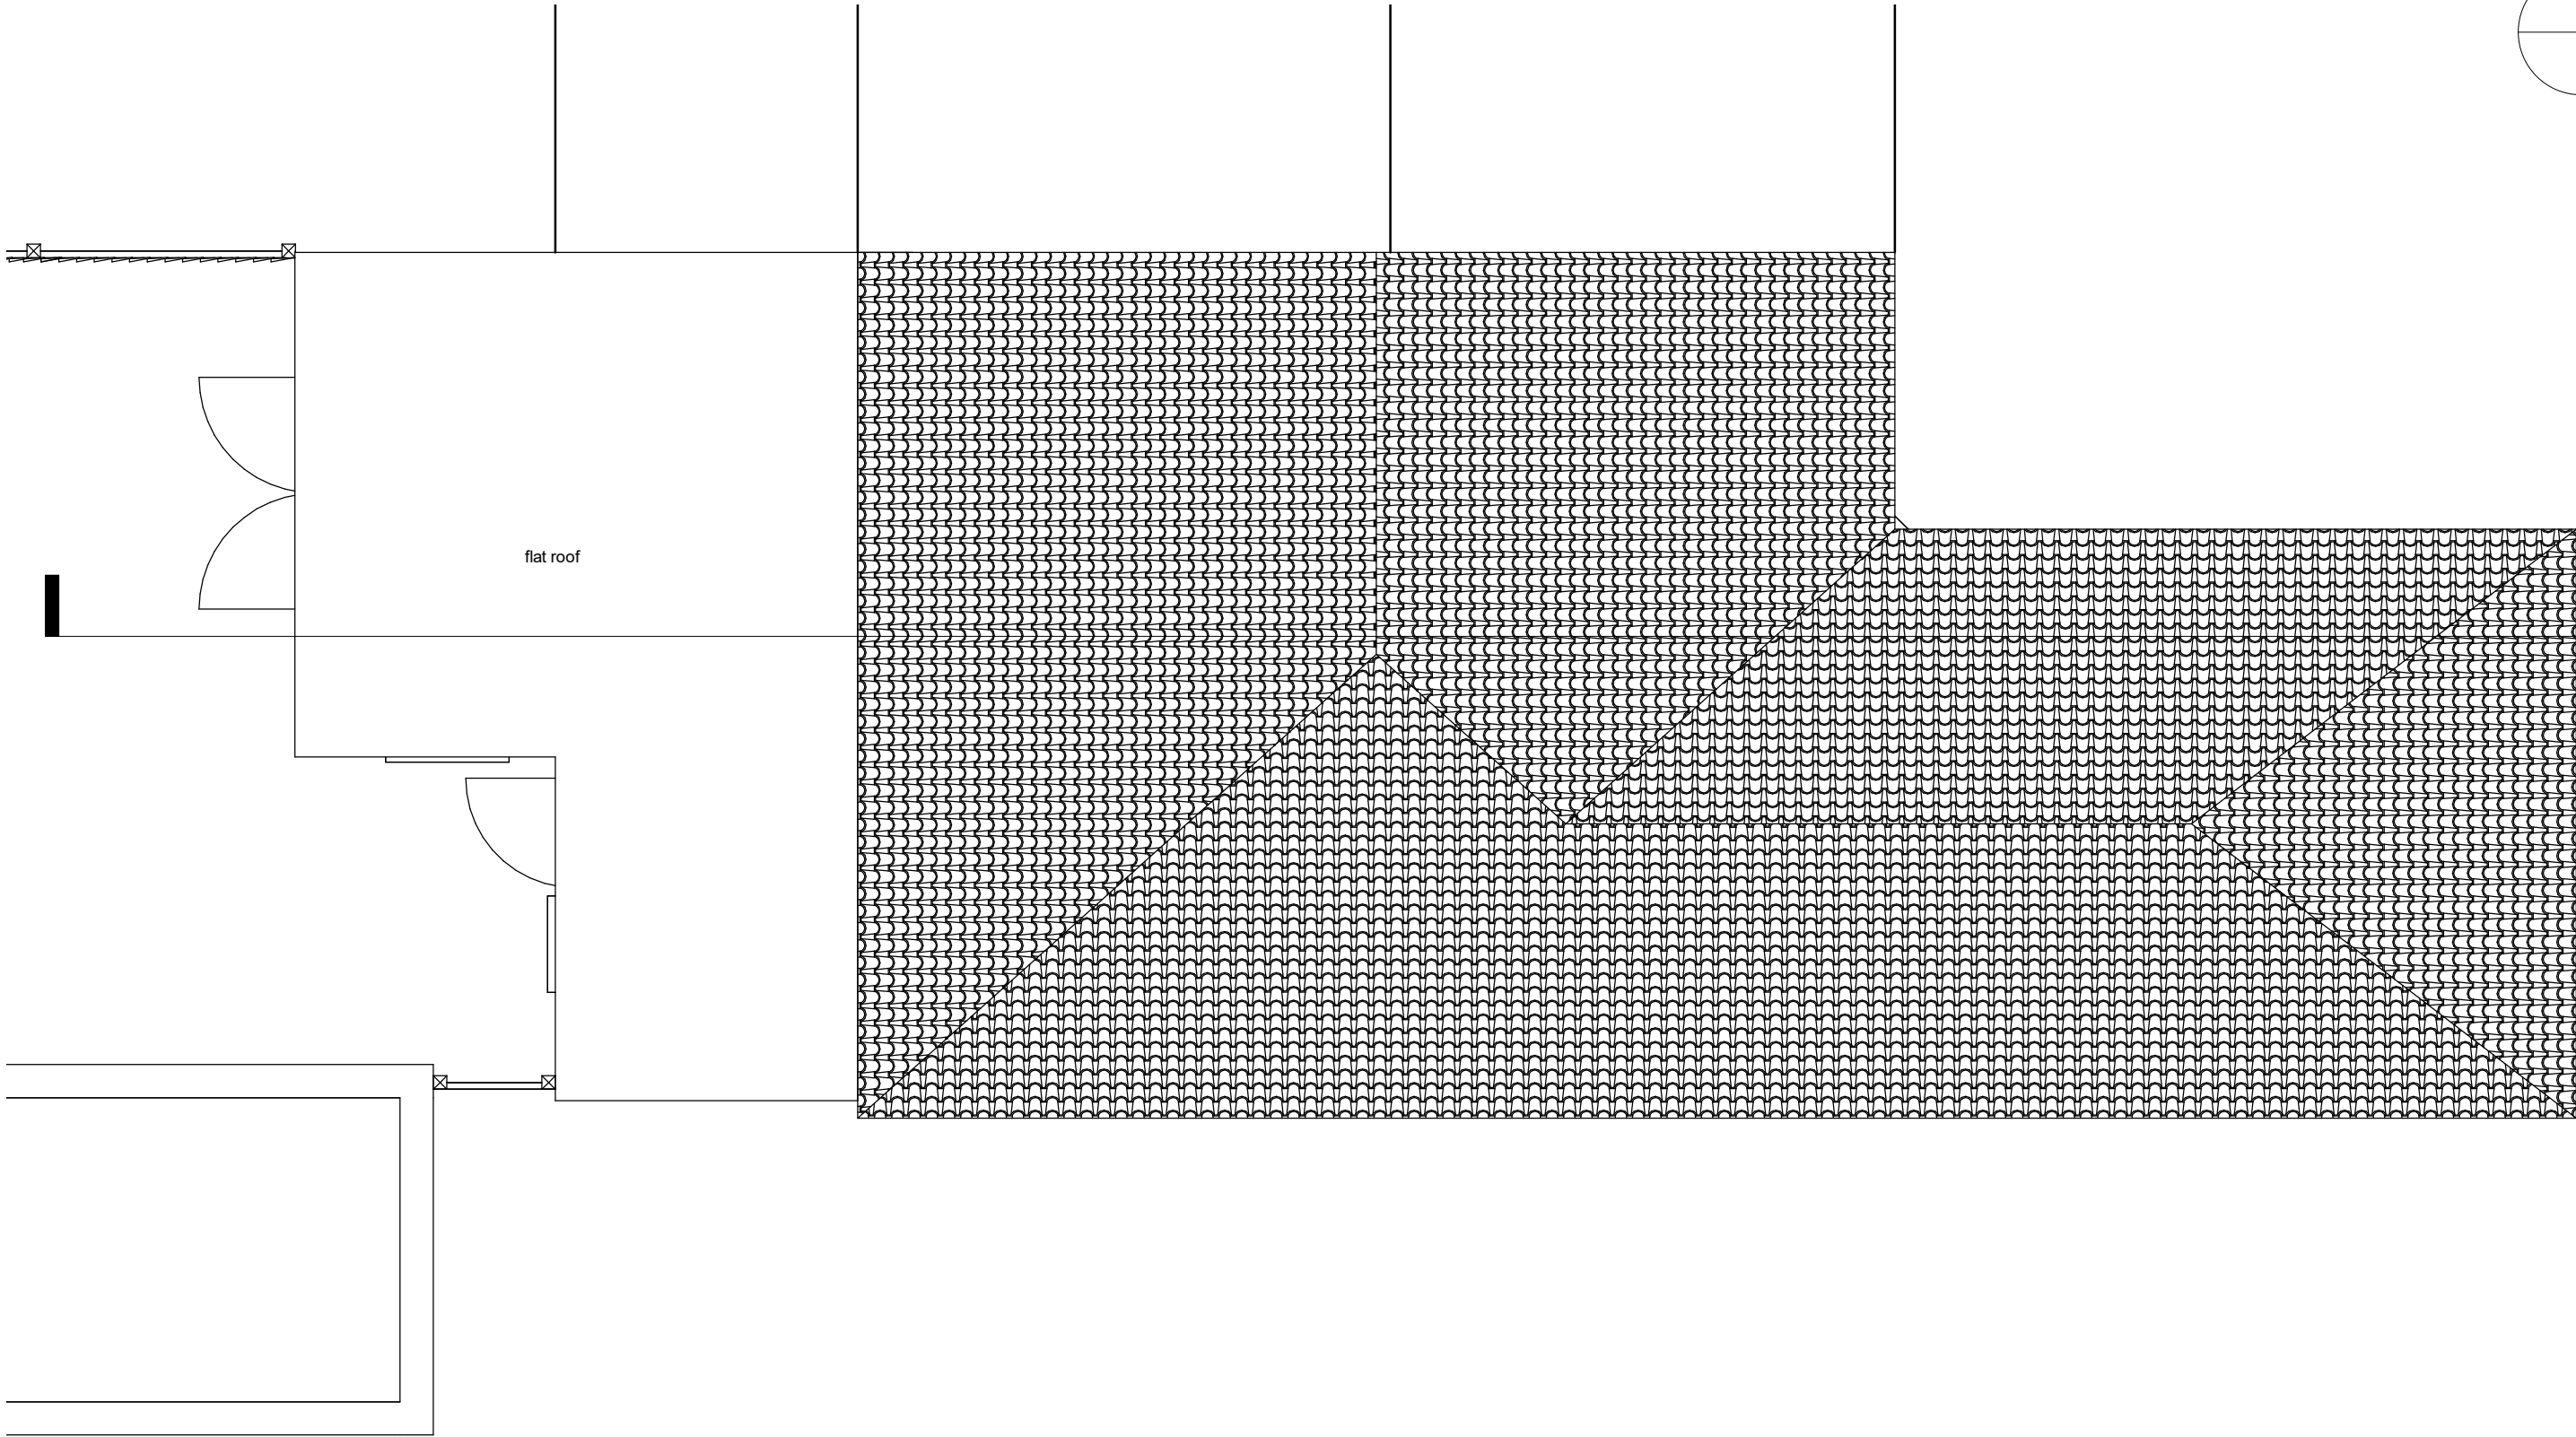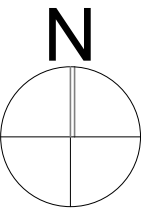


1

A005


Existing Roof plan

1 : 50

 


No.	Description	Date


Family Sonarkar 50 Greencroft Avenue, Eastcote, HA4 9JJ	Existing Roof plan	Project number	022	A004
		Date	04.08.2020	
		Drawn by	IS	
		Checked by	IS	Scale 1 : 50

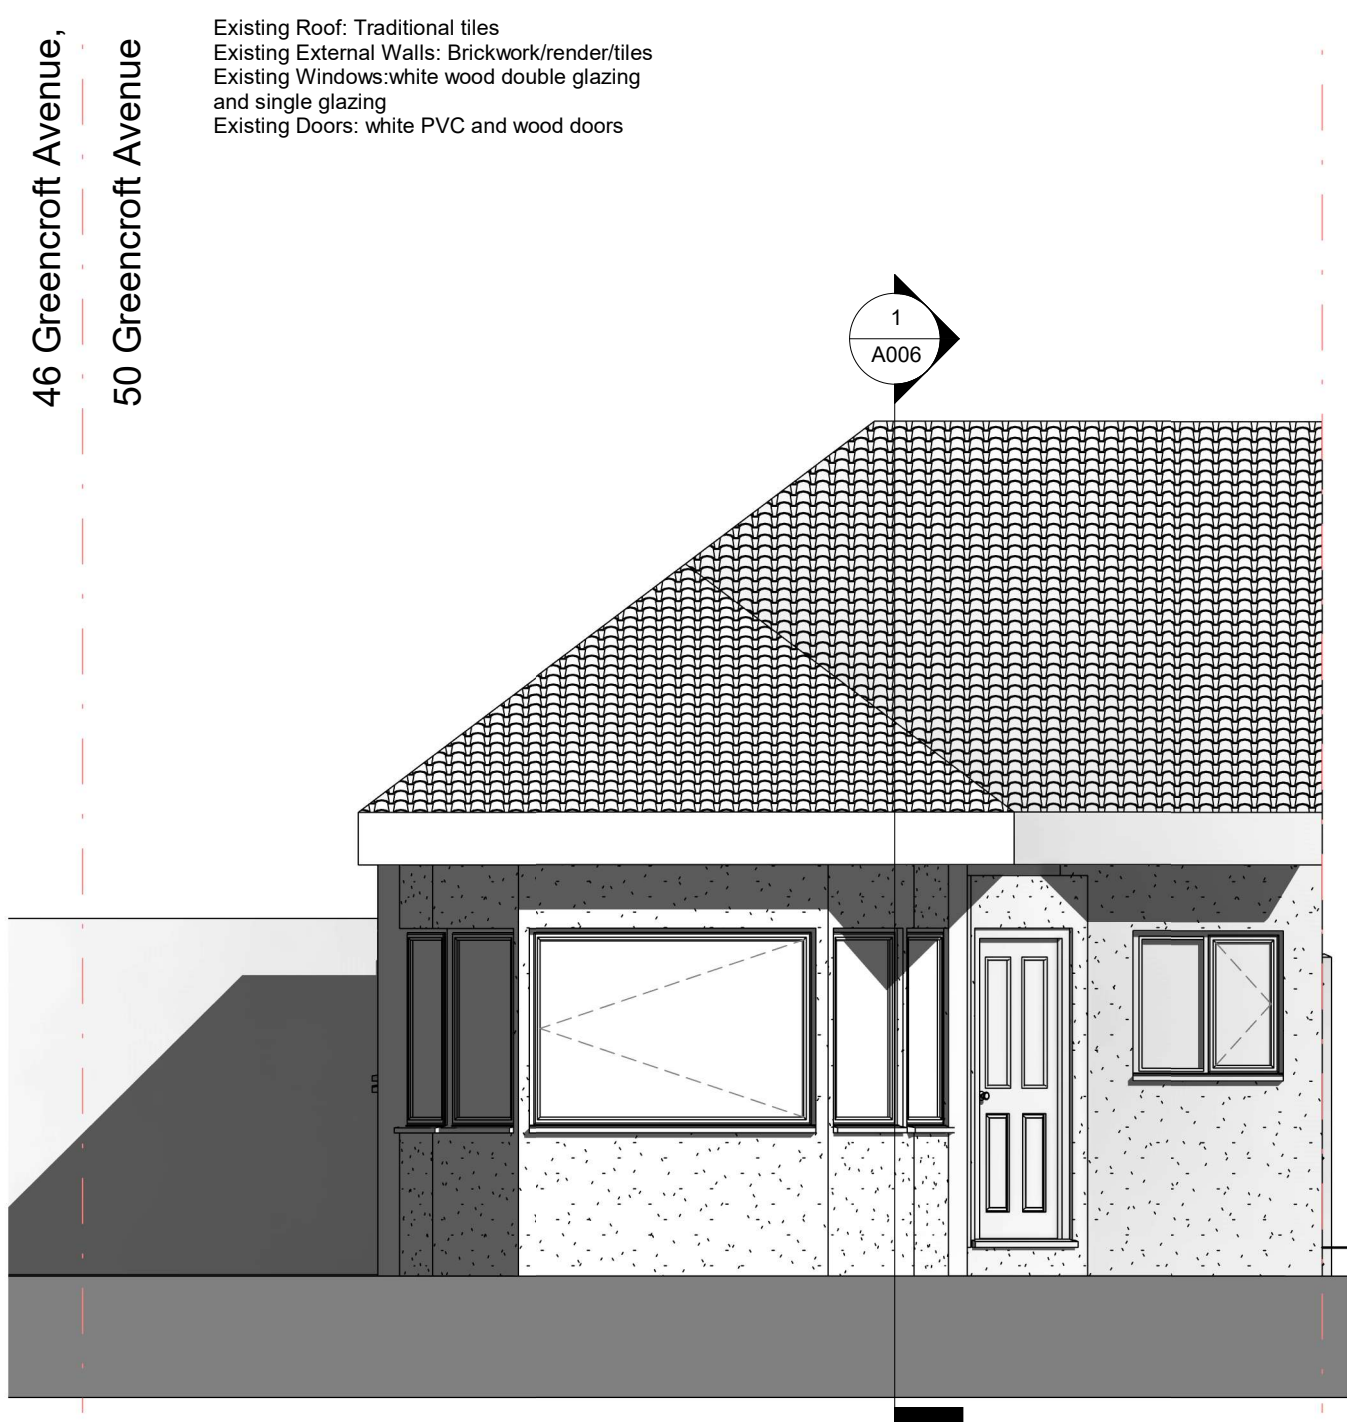

1	Existing Front Elevation
	1 : 50

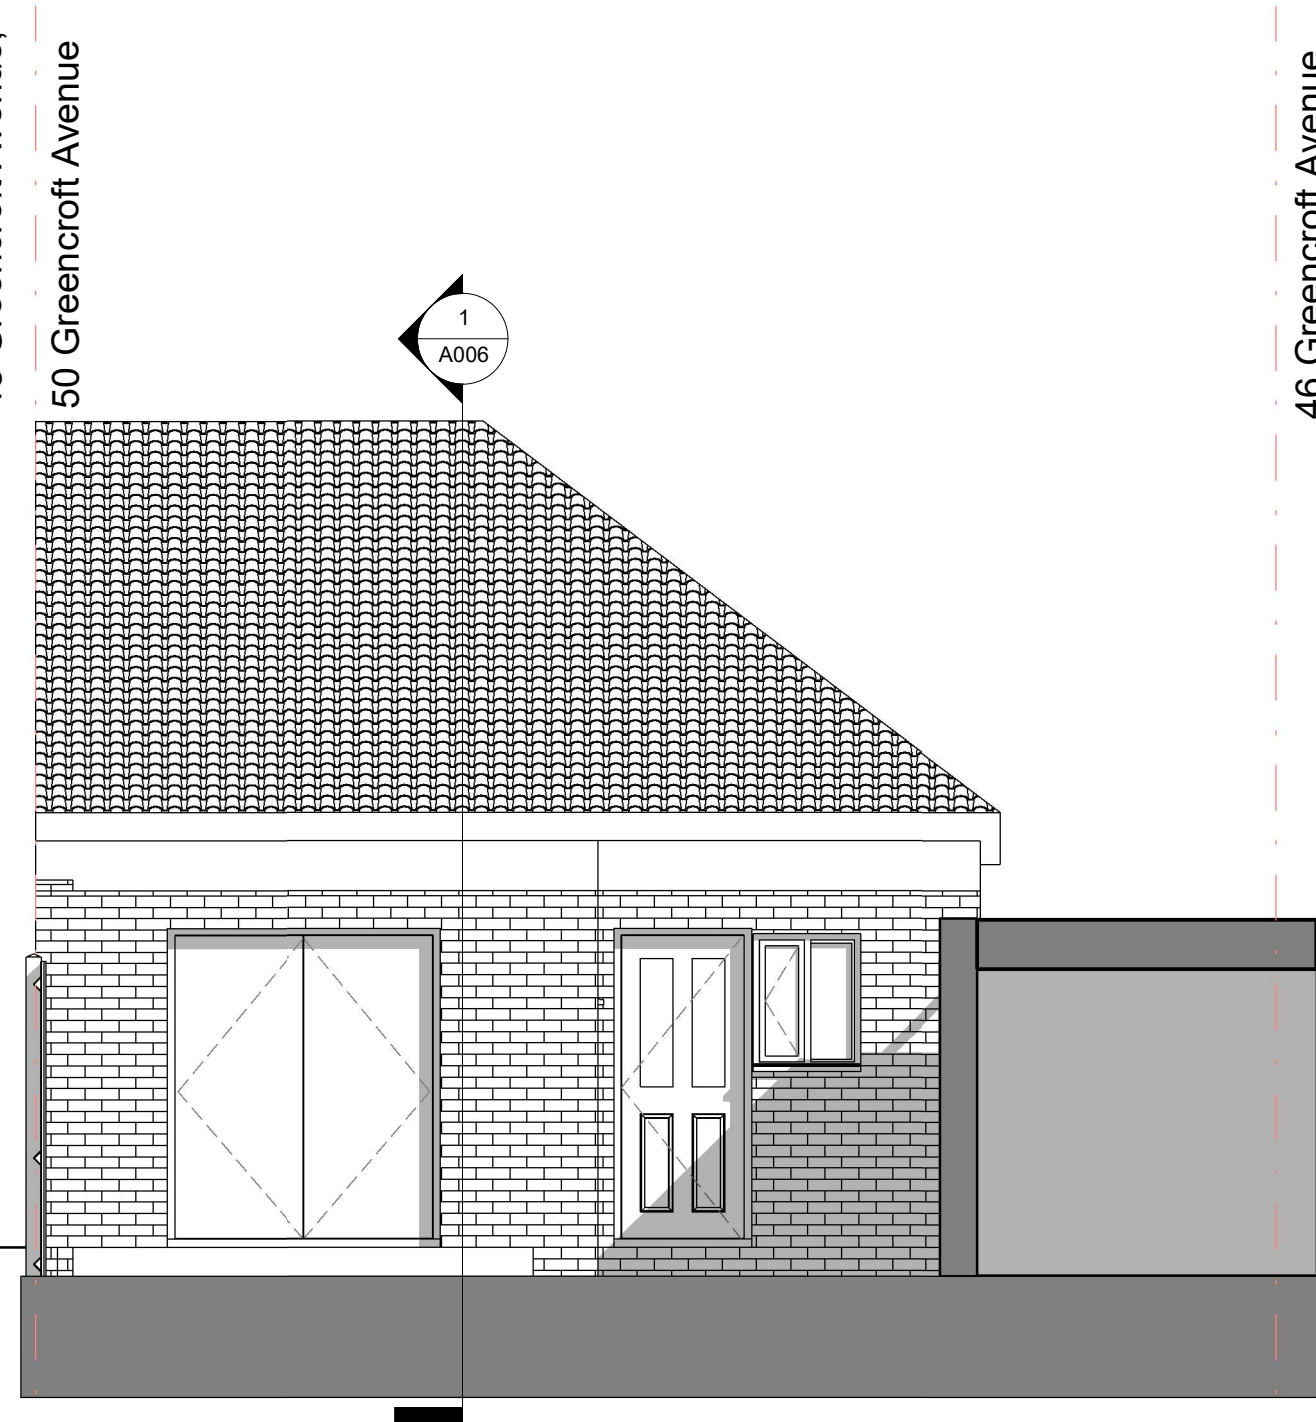

2	Existing Rear Elevation
	1 : 50

 


No.	Description	Date

Family Sonarkar
50 Greencroft Avenue, Eastcote, HA4 9JJ

Existing Front and Rear Elevations


Project number	022	A005
Date	04.08.2020	
Drawn by	IS	
Checked by	IS	
Scale		1 : 50

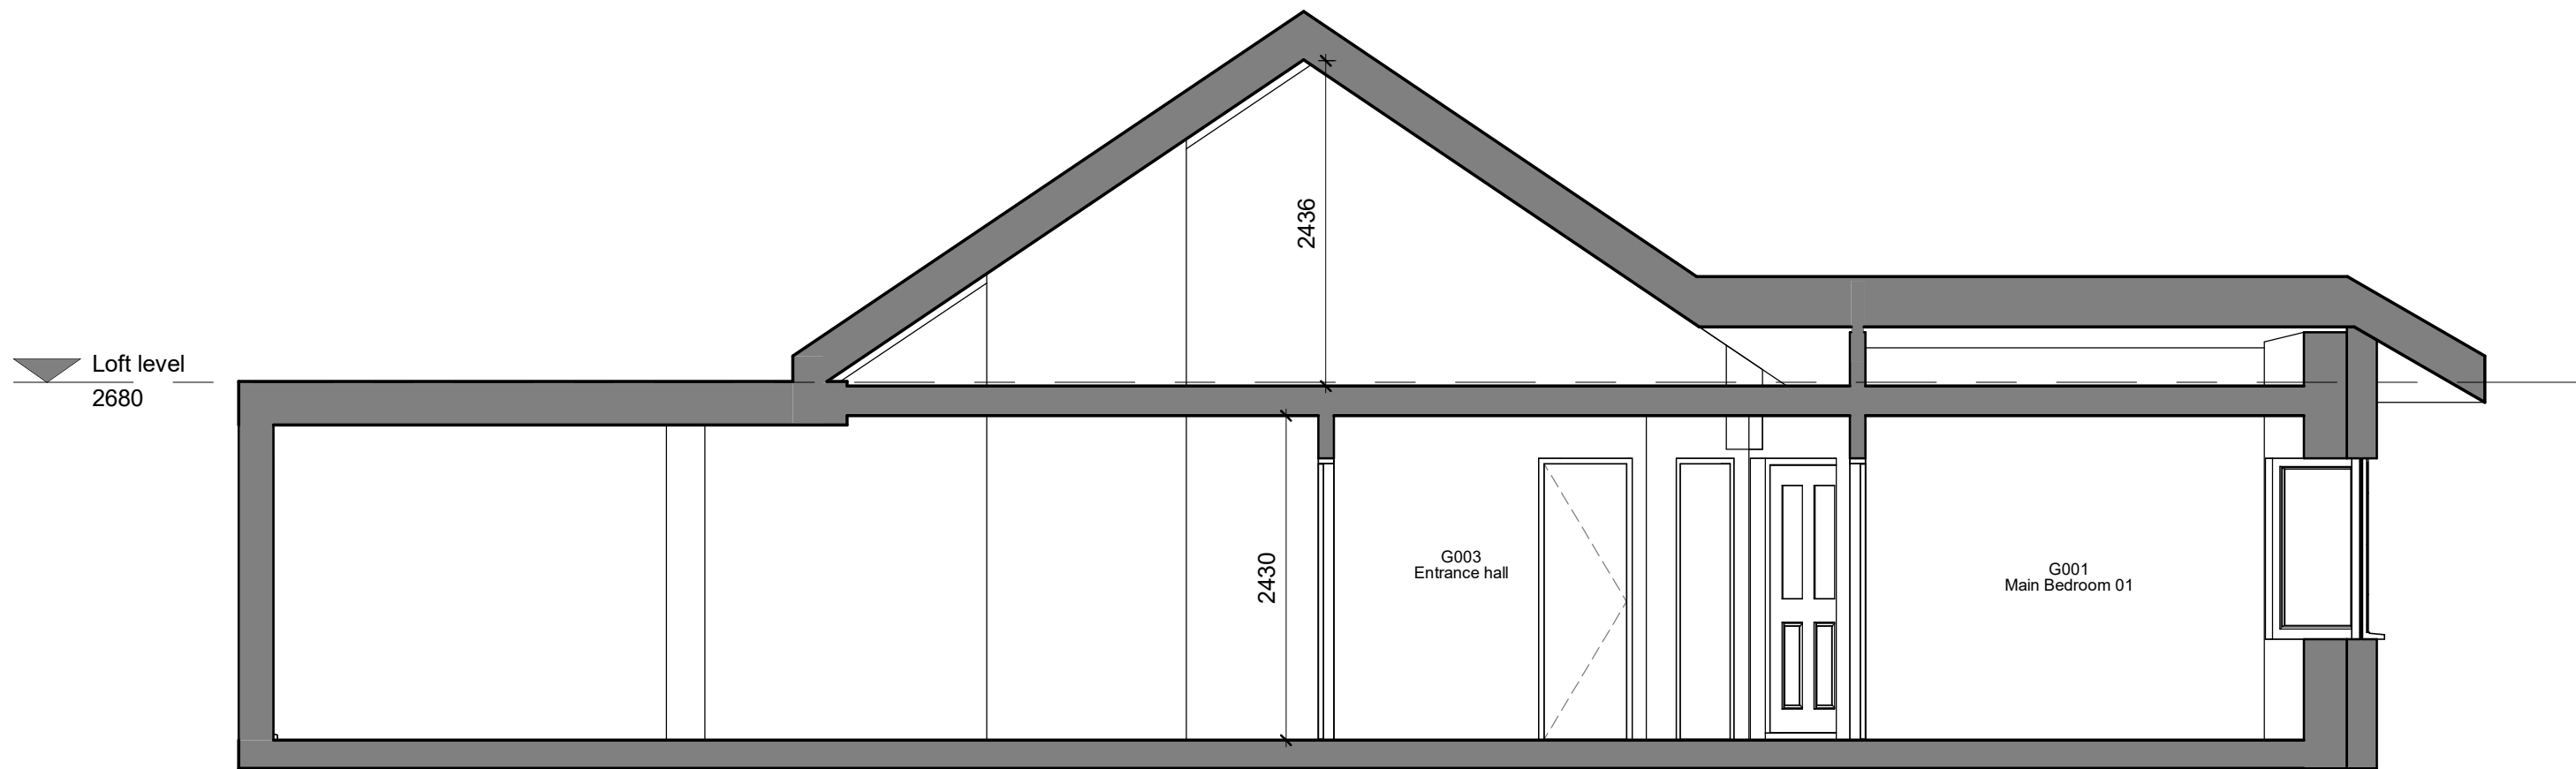

1
A002

Existing Section 1

1 : 50

 



No.	Description	Date

Family Sonarkar
50 Greencroft Avenue, Eastcote, HA4 9JJ


Existing Section

Project number	022
Date	04.08.2020
Drawn by	Author
Checked by	Checker

A006	Scale	1 : 50

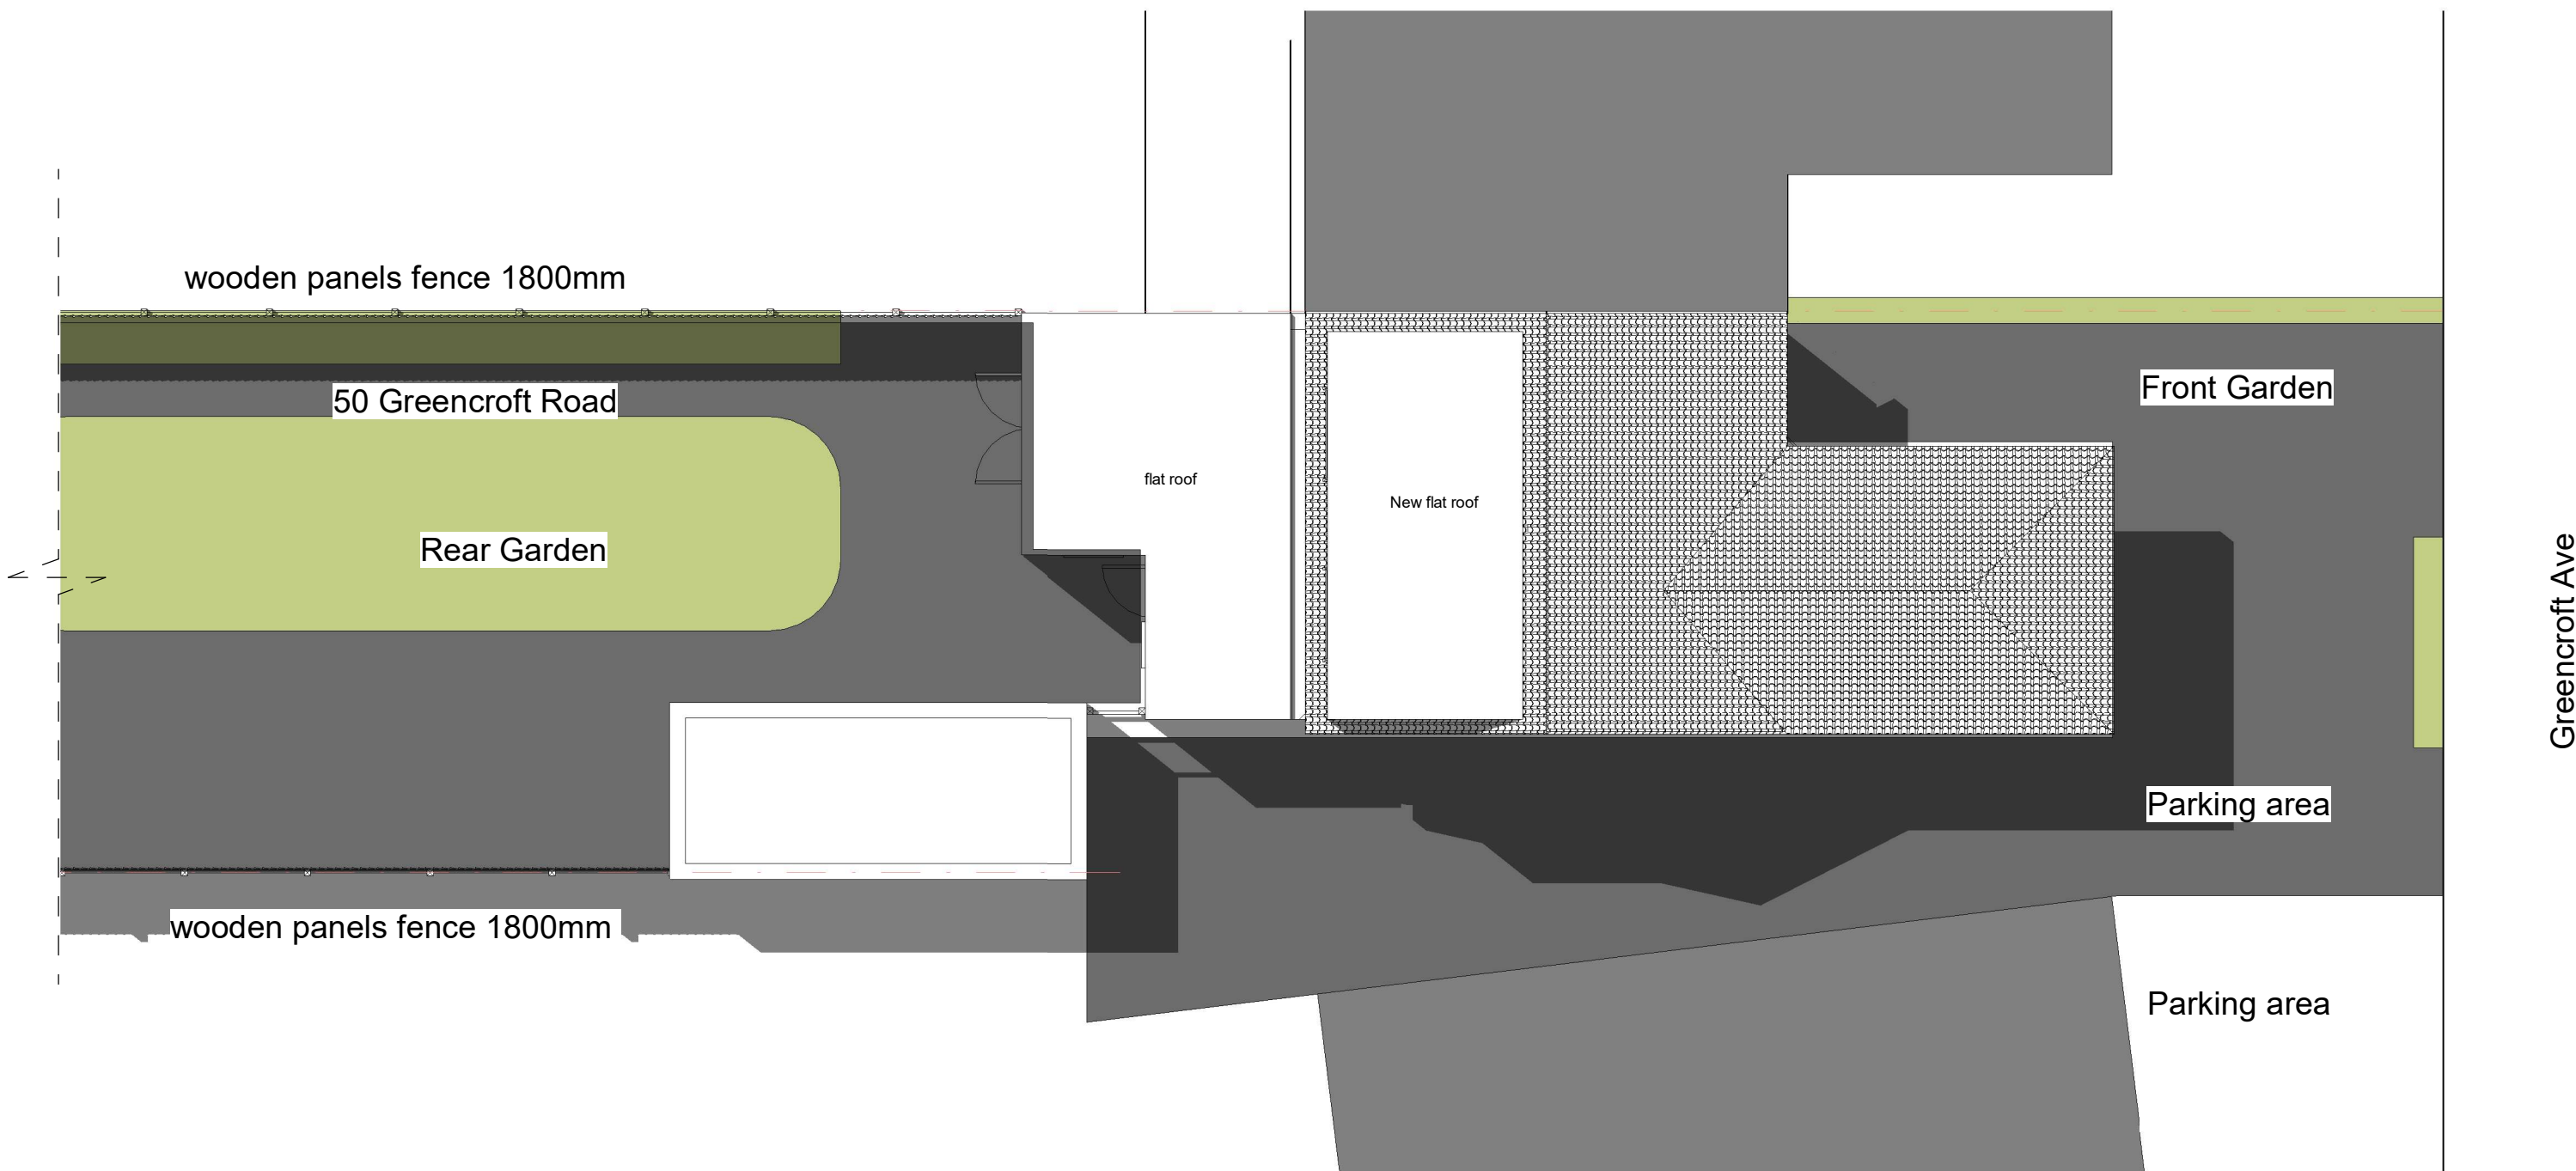
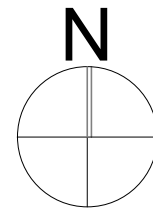


1	Proposed Site plan
A005	1 : 100

 


No.	Description	Date

Family Sonarkar 50 Greencroft Avenue, Eastcote, HA4 9JJ	Proposed Site Plan	Project number	022	A100
		Date	04.08.2020	
		Drawn by	IS	
		Checked by	IS	Scale 1 : 100

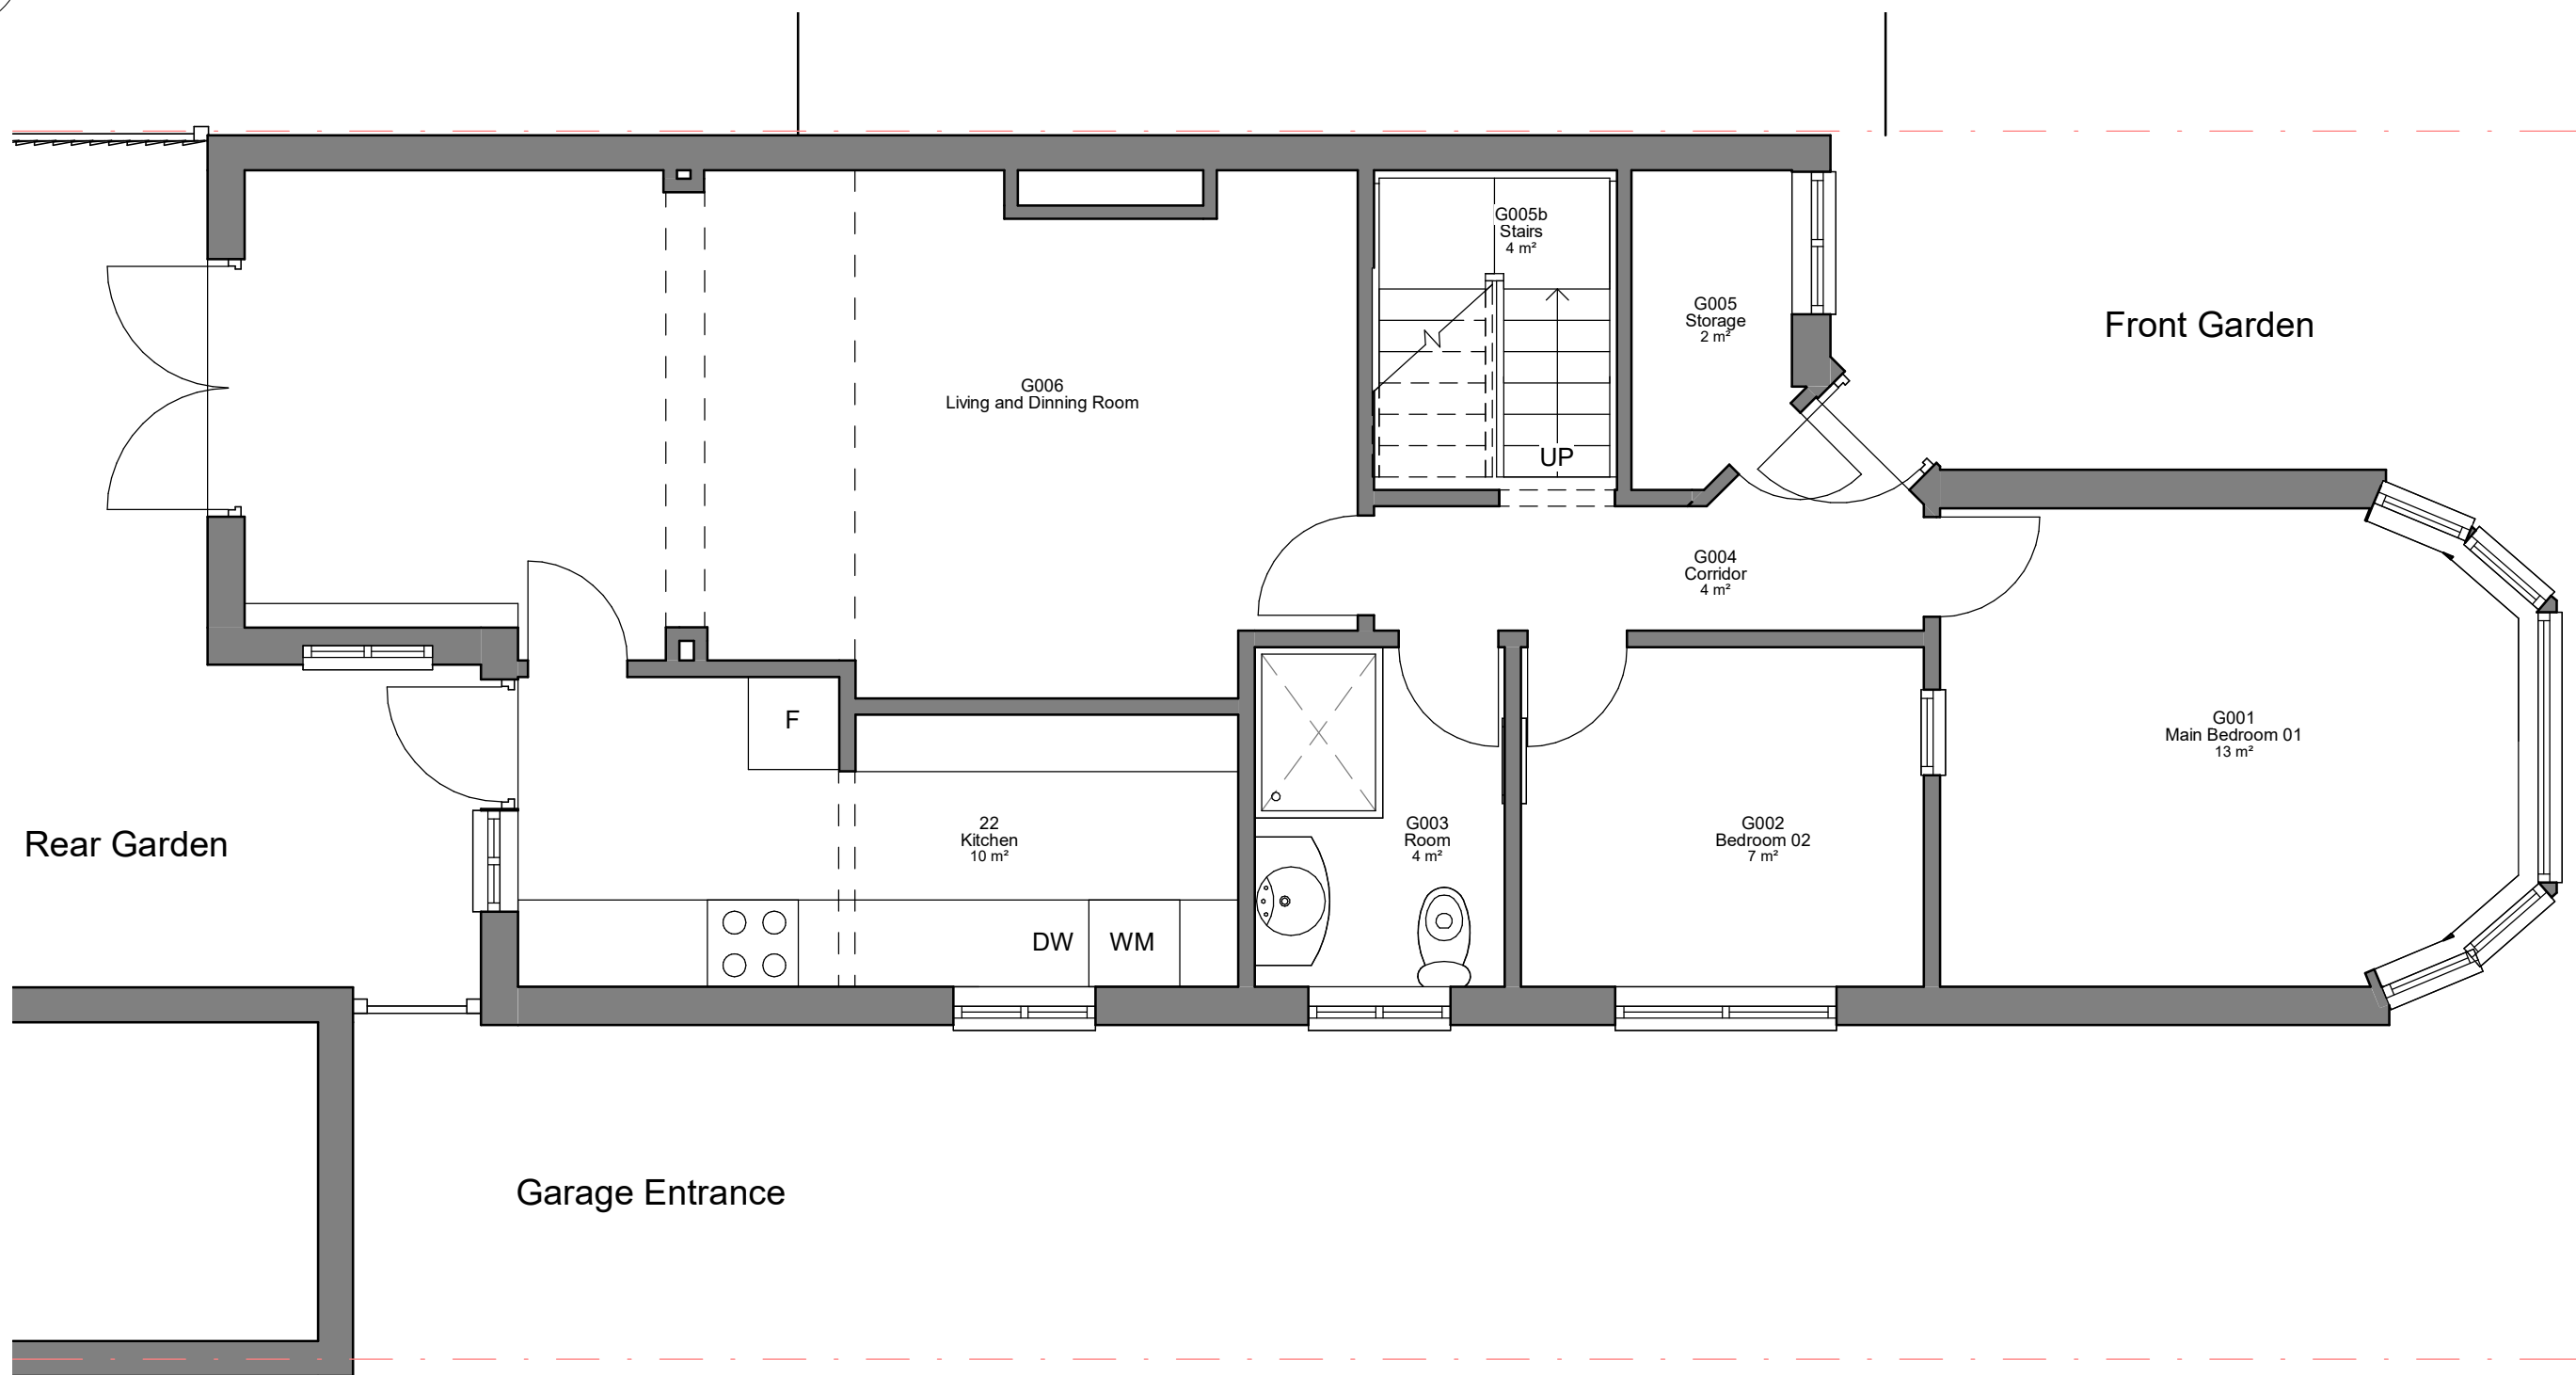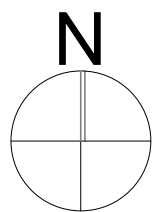

1	Proposed Ground Floor
A005	1 : 50

 

No.	Description	Date

Family Sonarkar
50 Greencroft Avenue, Eastcote, HA4 9JJ


Proposed Ground Floor

Project number	022
Date	04.08.2020
Drawn by	IS
Checked by	IS

A101

Scale	1 : 50
-------	--------

21/09/2020 11:43:20

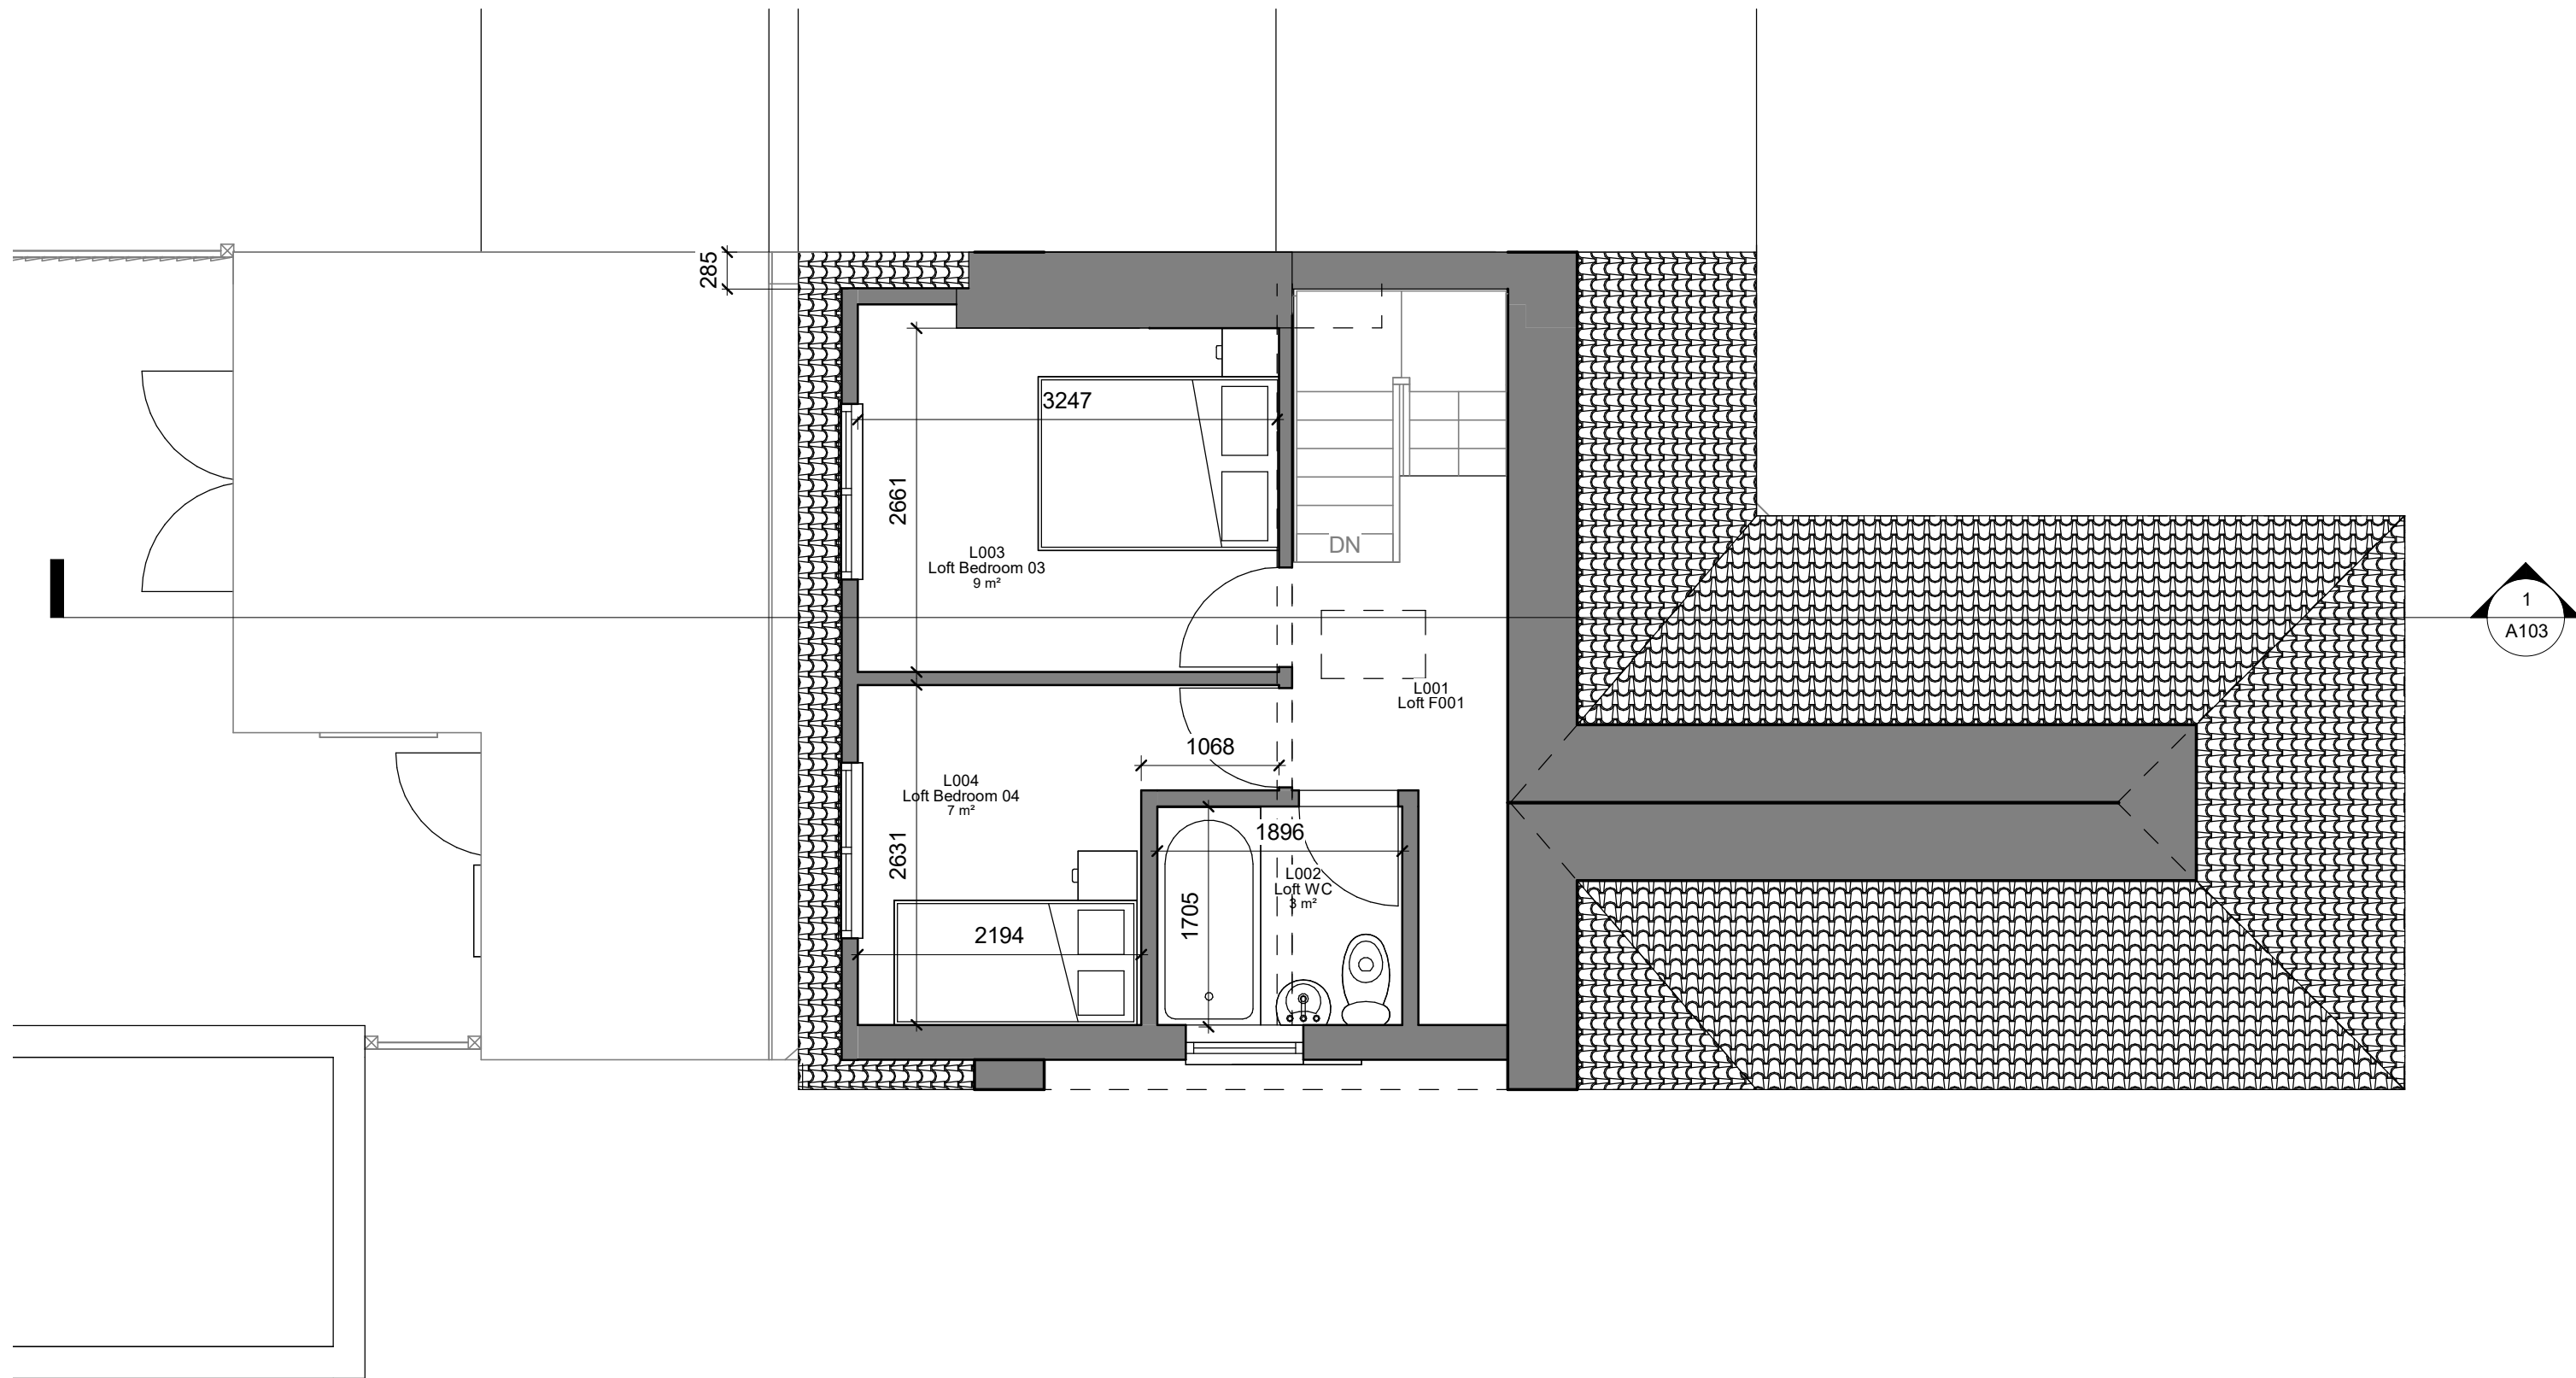


1

A005


Proposed Loft Floor OP 1

1 : 50

 


No.	Description	Date


Family Sonarkar 50 Greencroft Avenue, Eastcote, HA4 9JJ	Proposed Loft Plan	Project number	022	A102
		Date	04.08.2020	
		Drawn by	IS	
		Checked by	IS	Scale 1 : 50

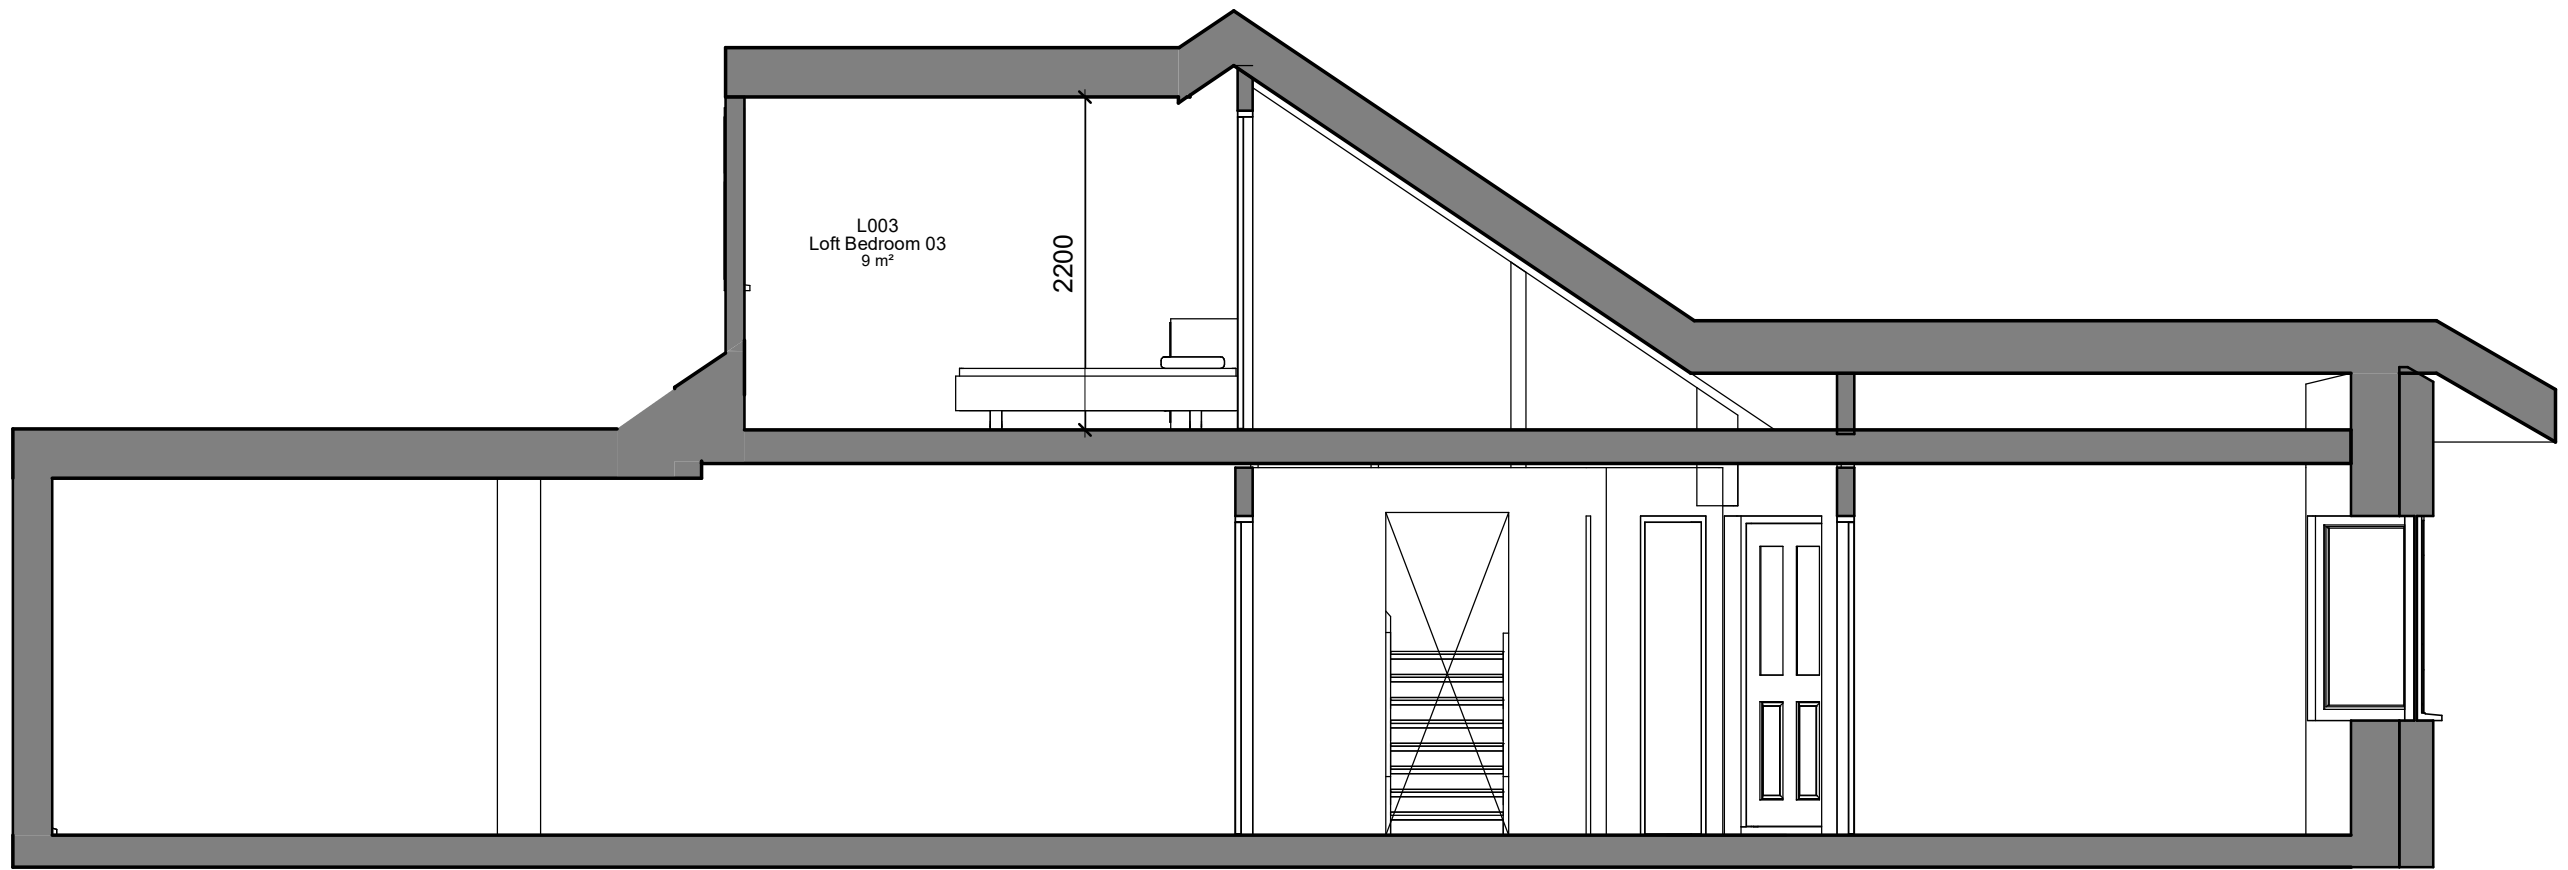

1	Proposed Section 1
A102	1 : 50

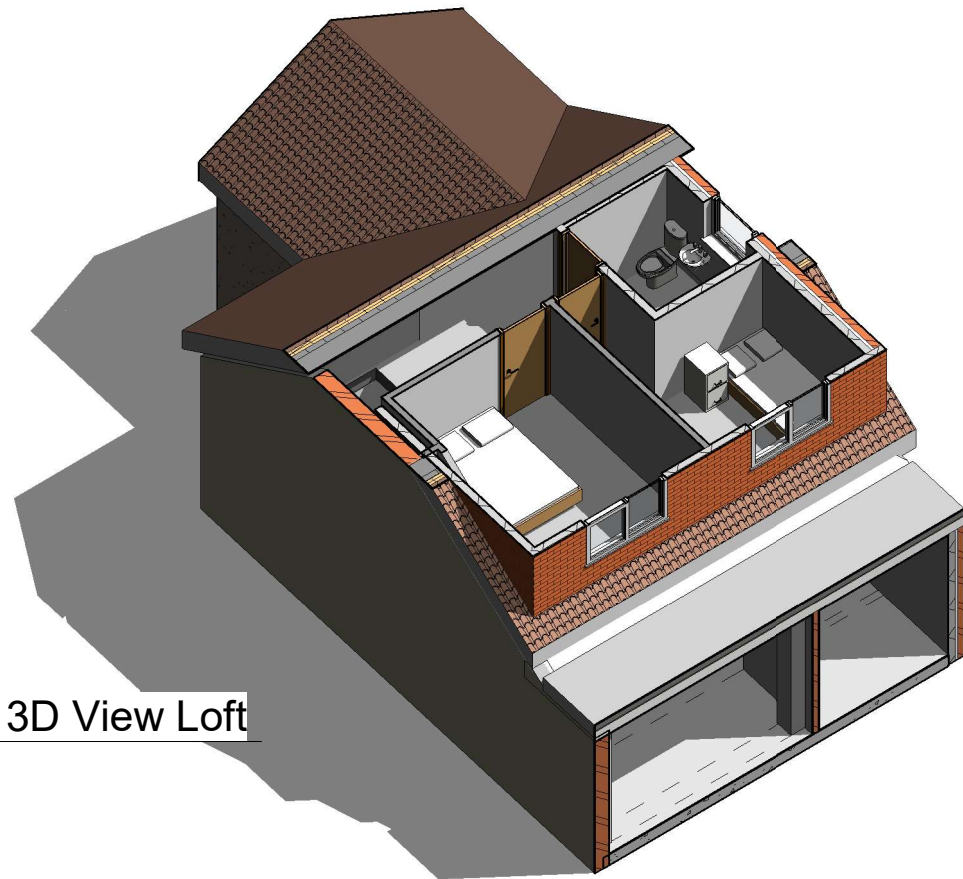

3	3D View Loft
---	--------------

 

No.	Description	Date


Family Sonarkar
50 Greencroft Avenue, Eastcote, HA4 9JJ

Proposed Section and 3D views


Project number	022
Date	04.08.2020
Drawn by	IS
Checked by	IS

A103

Scale	1 : 50
-------	--------

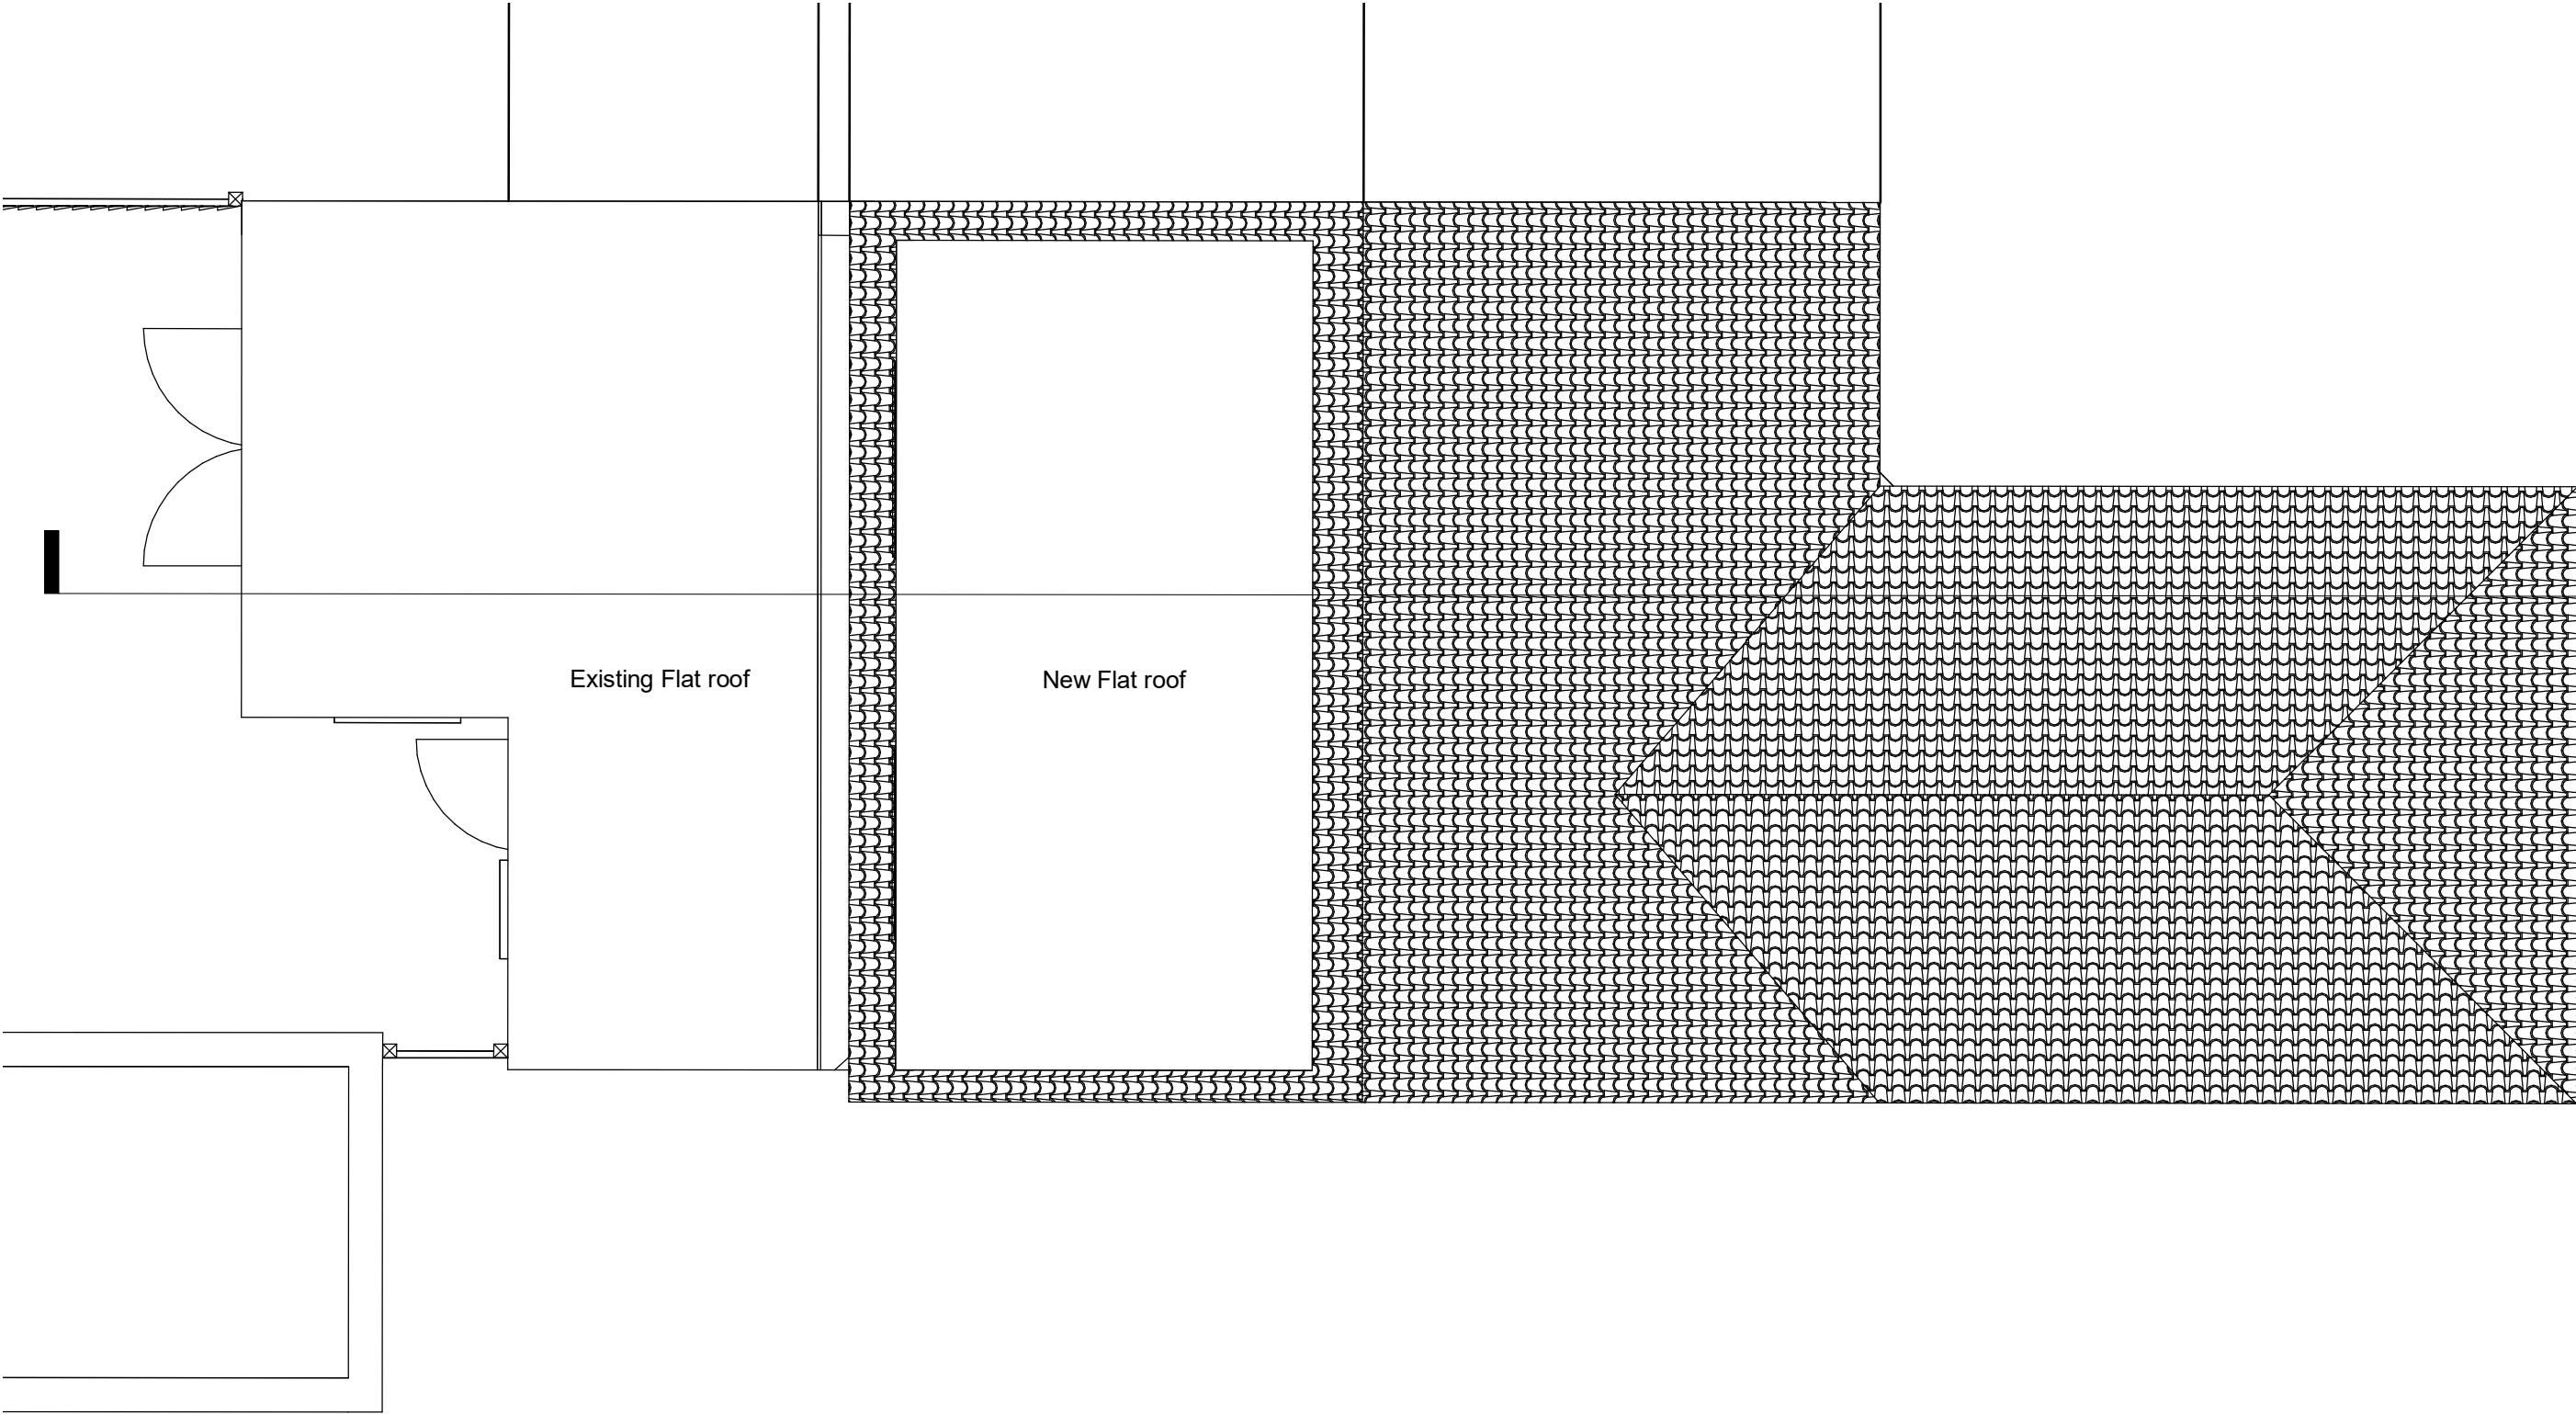

1 Proposed Roof plan
A005 1 : 50

 


No.	Description	Date

Family Sonarkar 50 Greencroft Avenue, Eastcote, HA4 9JJ	Proposed Roof plan	Project number	022	A104
		Date	04.08.2020	
		Drawn by	IS	
		Checked by	IS	Scale 1 : 50

46 Greencroft Avenue,

50 Greencroft Avenue

Existing Roof: Traditional tiles
Existing External Walls: Brickwork/render/tiles
Existing Windows:white wood double glazing
and single glazing
Existing Doors: white PVC and wood doors

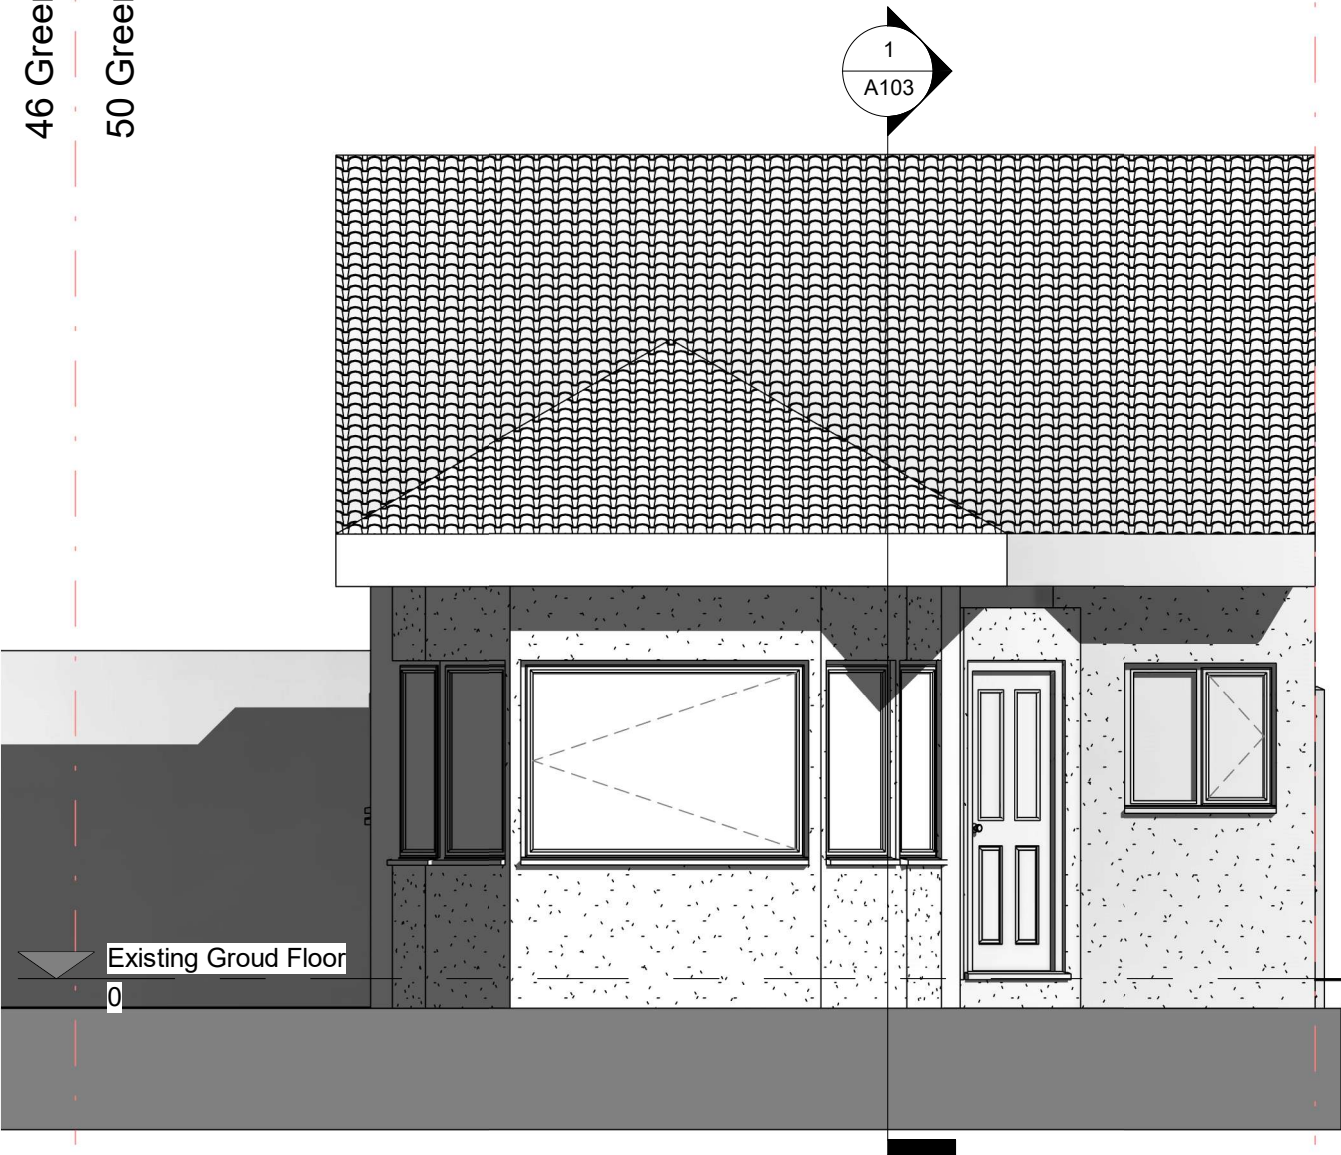


1 Proposed Front Elevation
1 : 50

48 Greencroft Avenue,

50 Greencroft Avenue

Proposed Roof: Traditional tiles
Proposed External Walls: Brickwork/render/tiles
Proposed Windows:white wood double glazing and single glazing

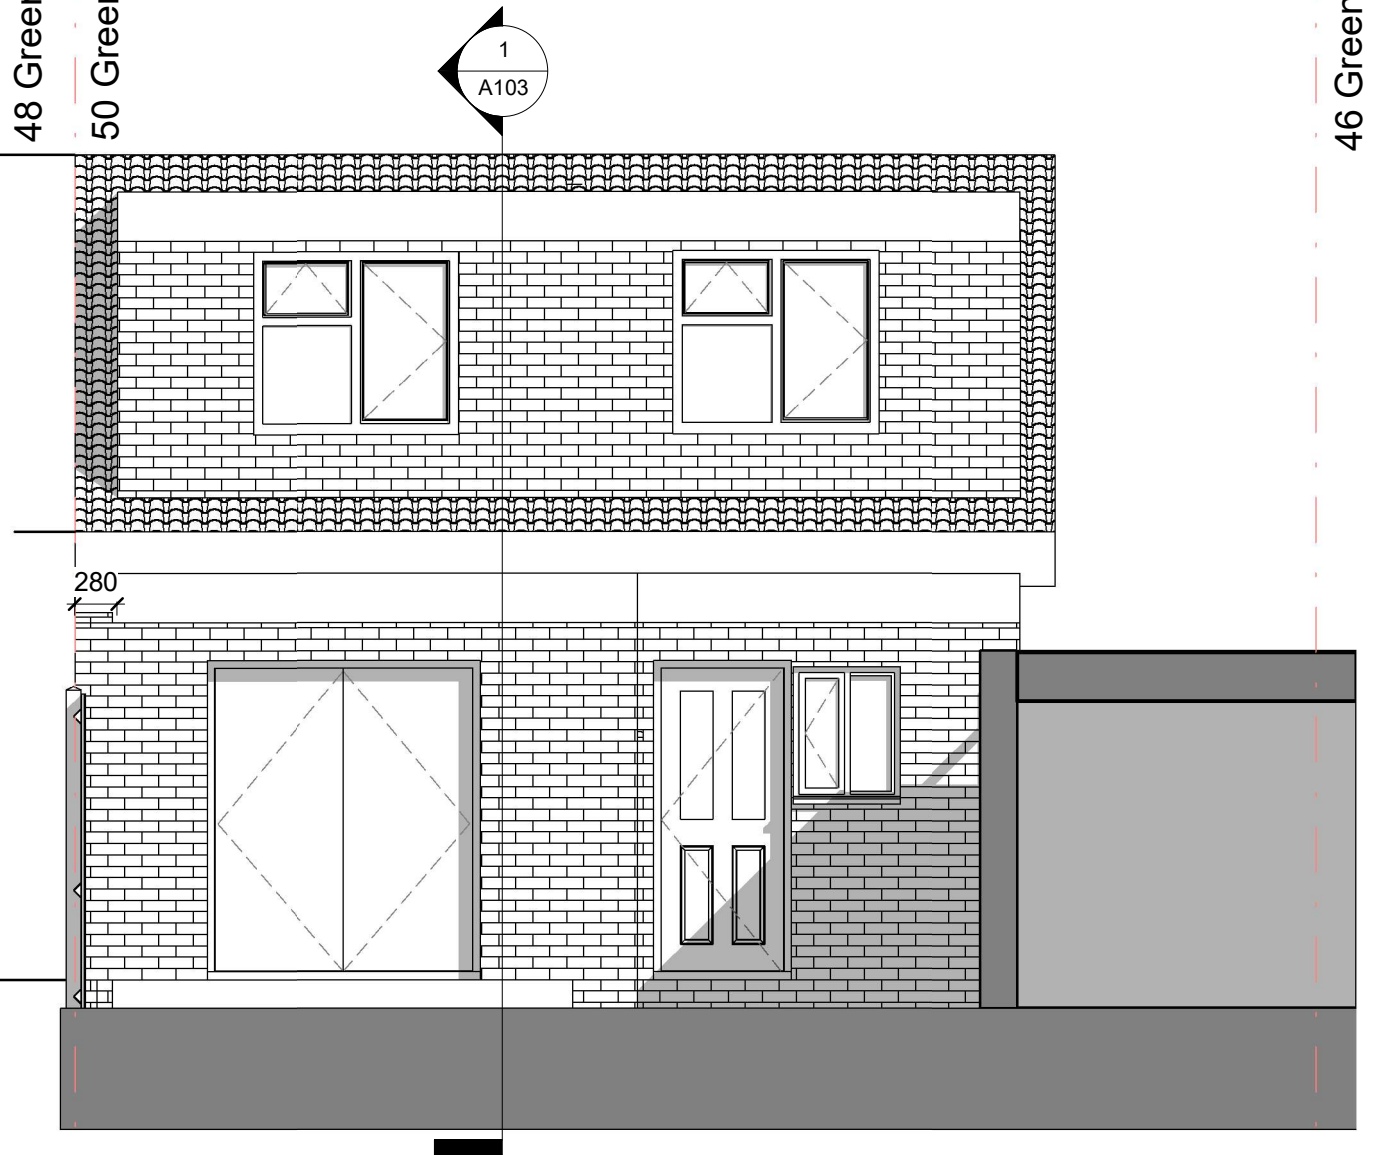

2 Proposed Rear Elevation
1 : 50

0 0.5 1 2 3 4 5m
1:50

No.	Description	Date

Family Sonarkar
50 Greencroft Avenue, Eastcote, HA4 9JJ

Proposed Front and Rear Elevation

Project number	022	A105
Date	04.08.2020	
Drawn by	IS	
Checked by	IS	
Scale		1 : 50