




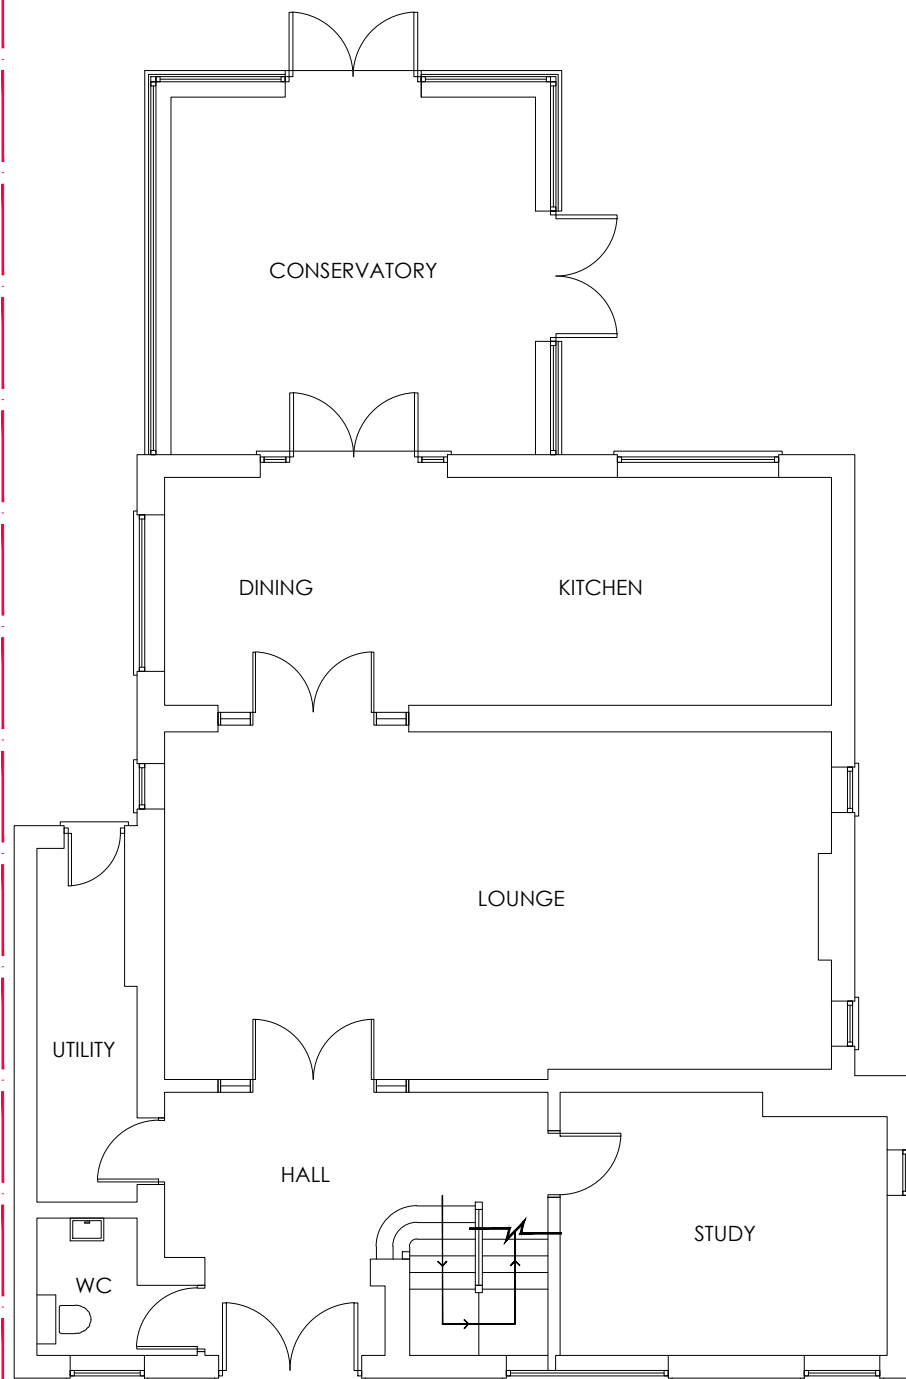

EXISTING GROUND
FLOOR PLAN

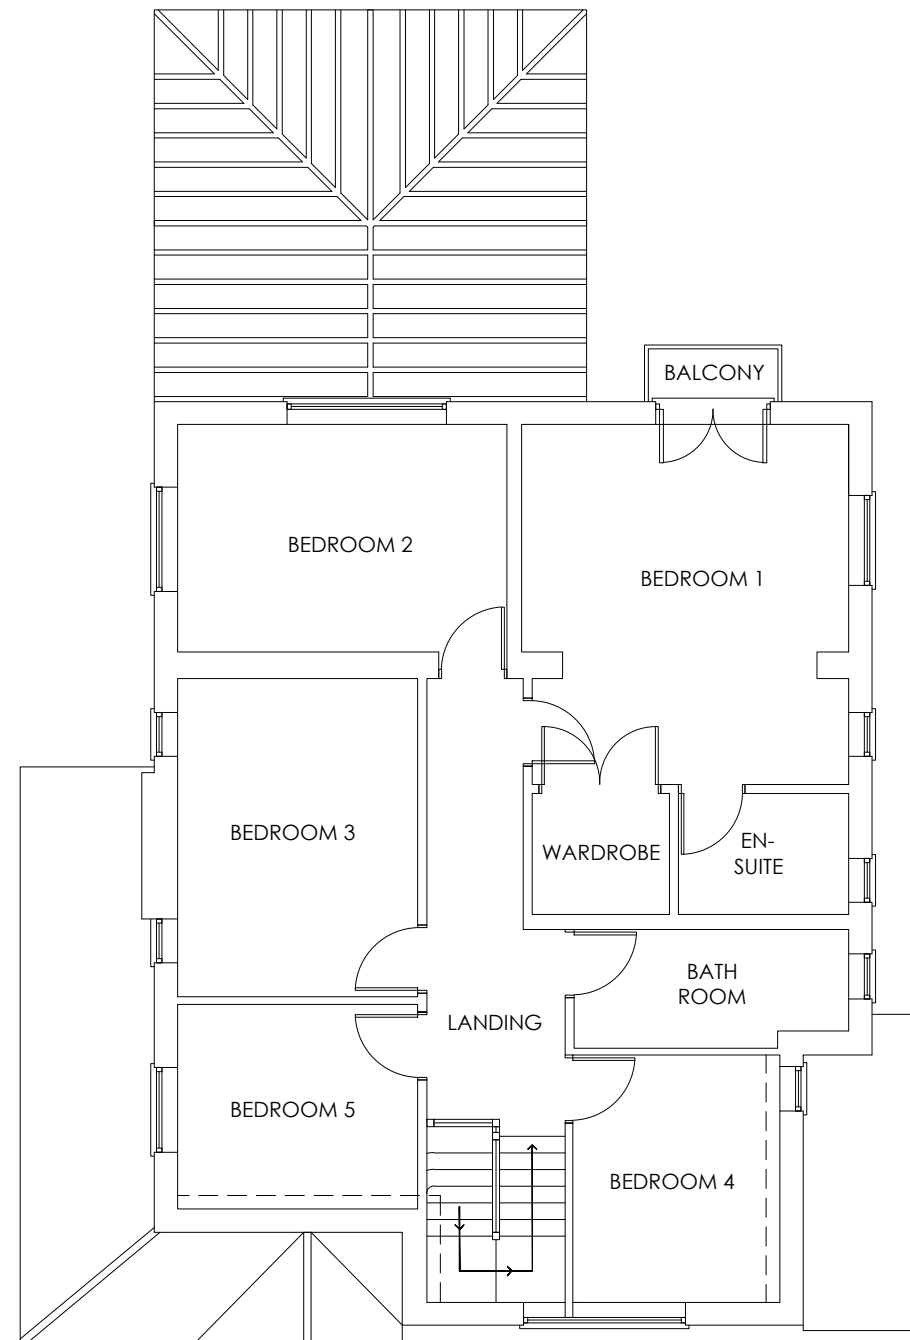

EXISTING FIRST
FLOOR PLAN

 

Drawing:
Existing Plans

Address:
191 Long Lane,
Hillingdon, UB10 9JW

Scale: 1:100 @ A3

Date: 18 - 11 - 19

Dwg No:

01