



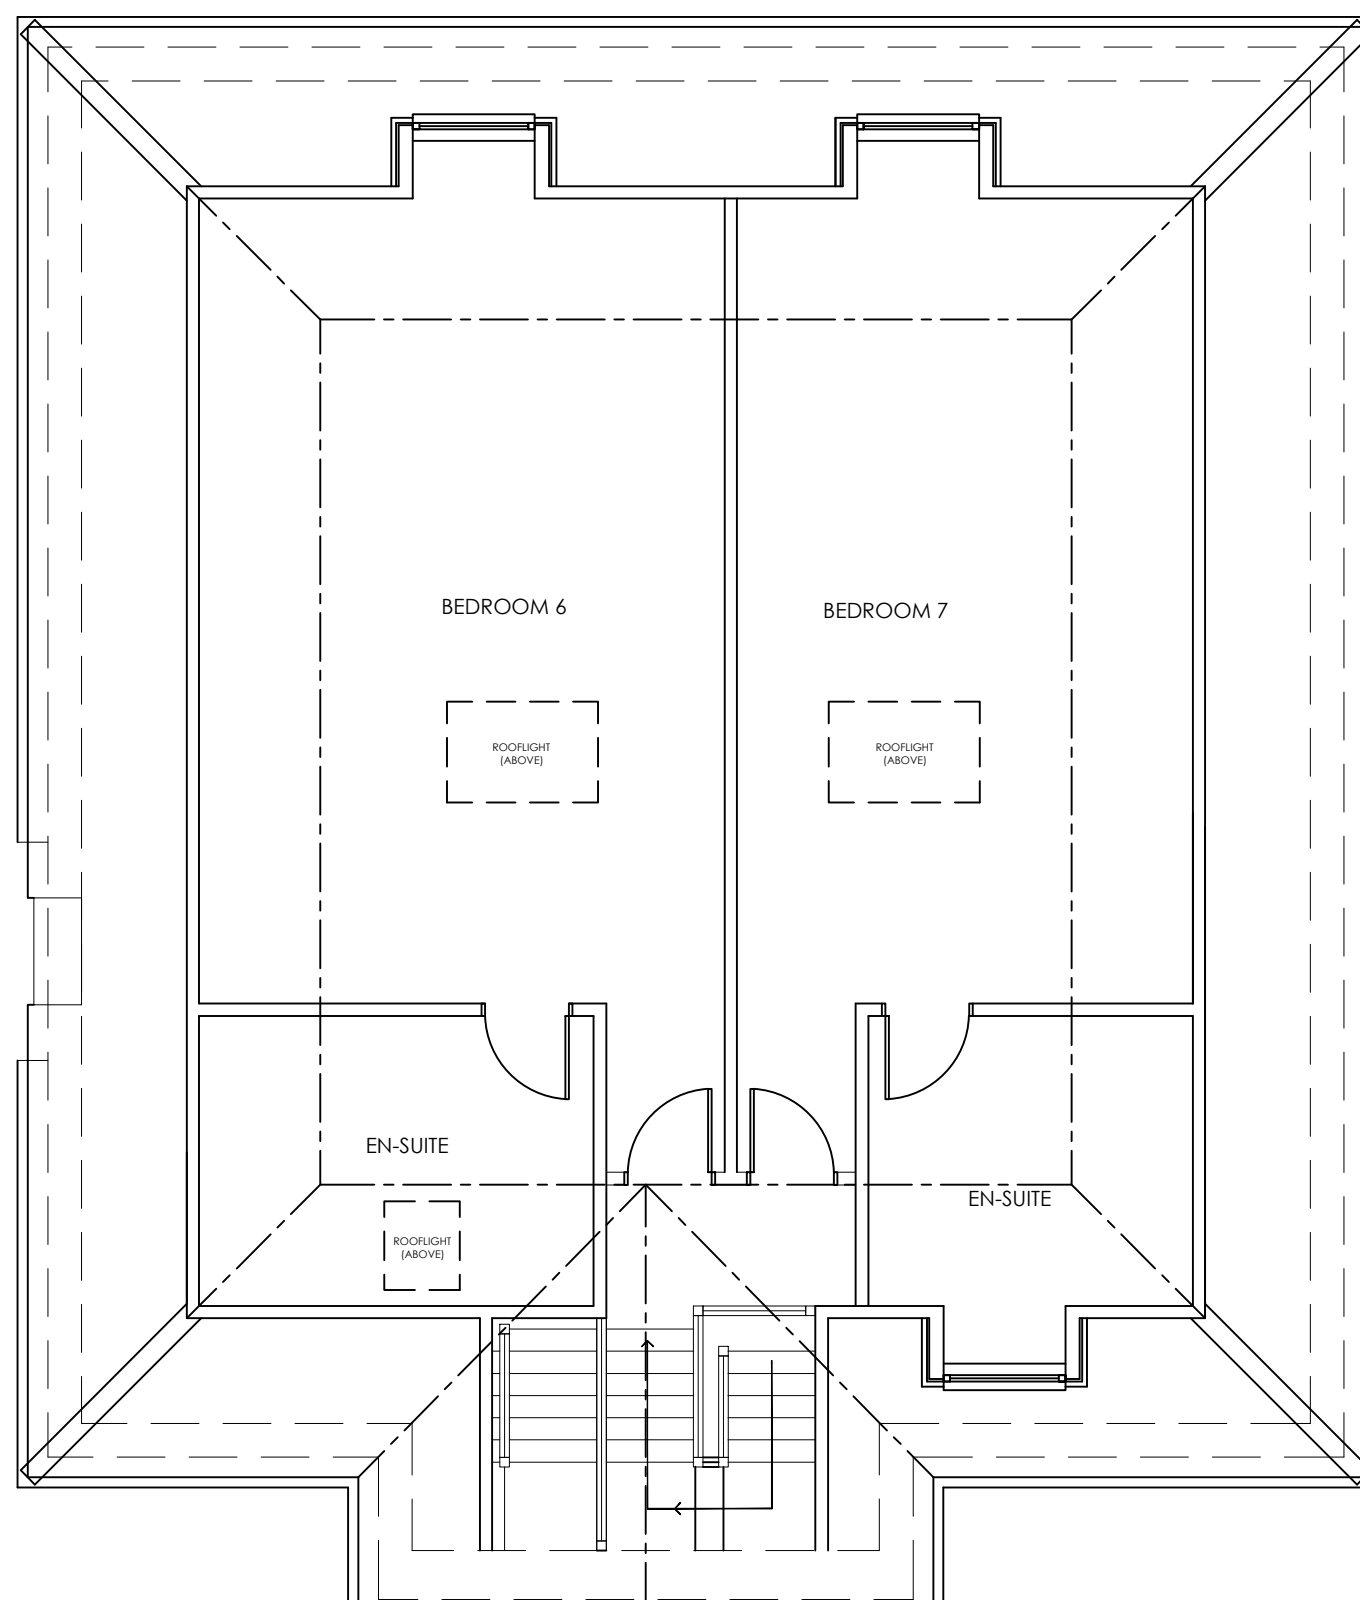

PROPOSED SECOND FLOOR PLAN

 

Drawing:
Proposed Loft Plan

Address:
191 Long Lane,
Hillingdon, UB10 9JW

Scale: 1:75 @ A3

Date: 18 - 11 - 19

Dwg No: 05 a