


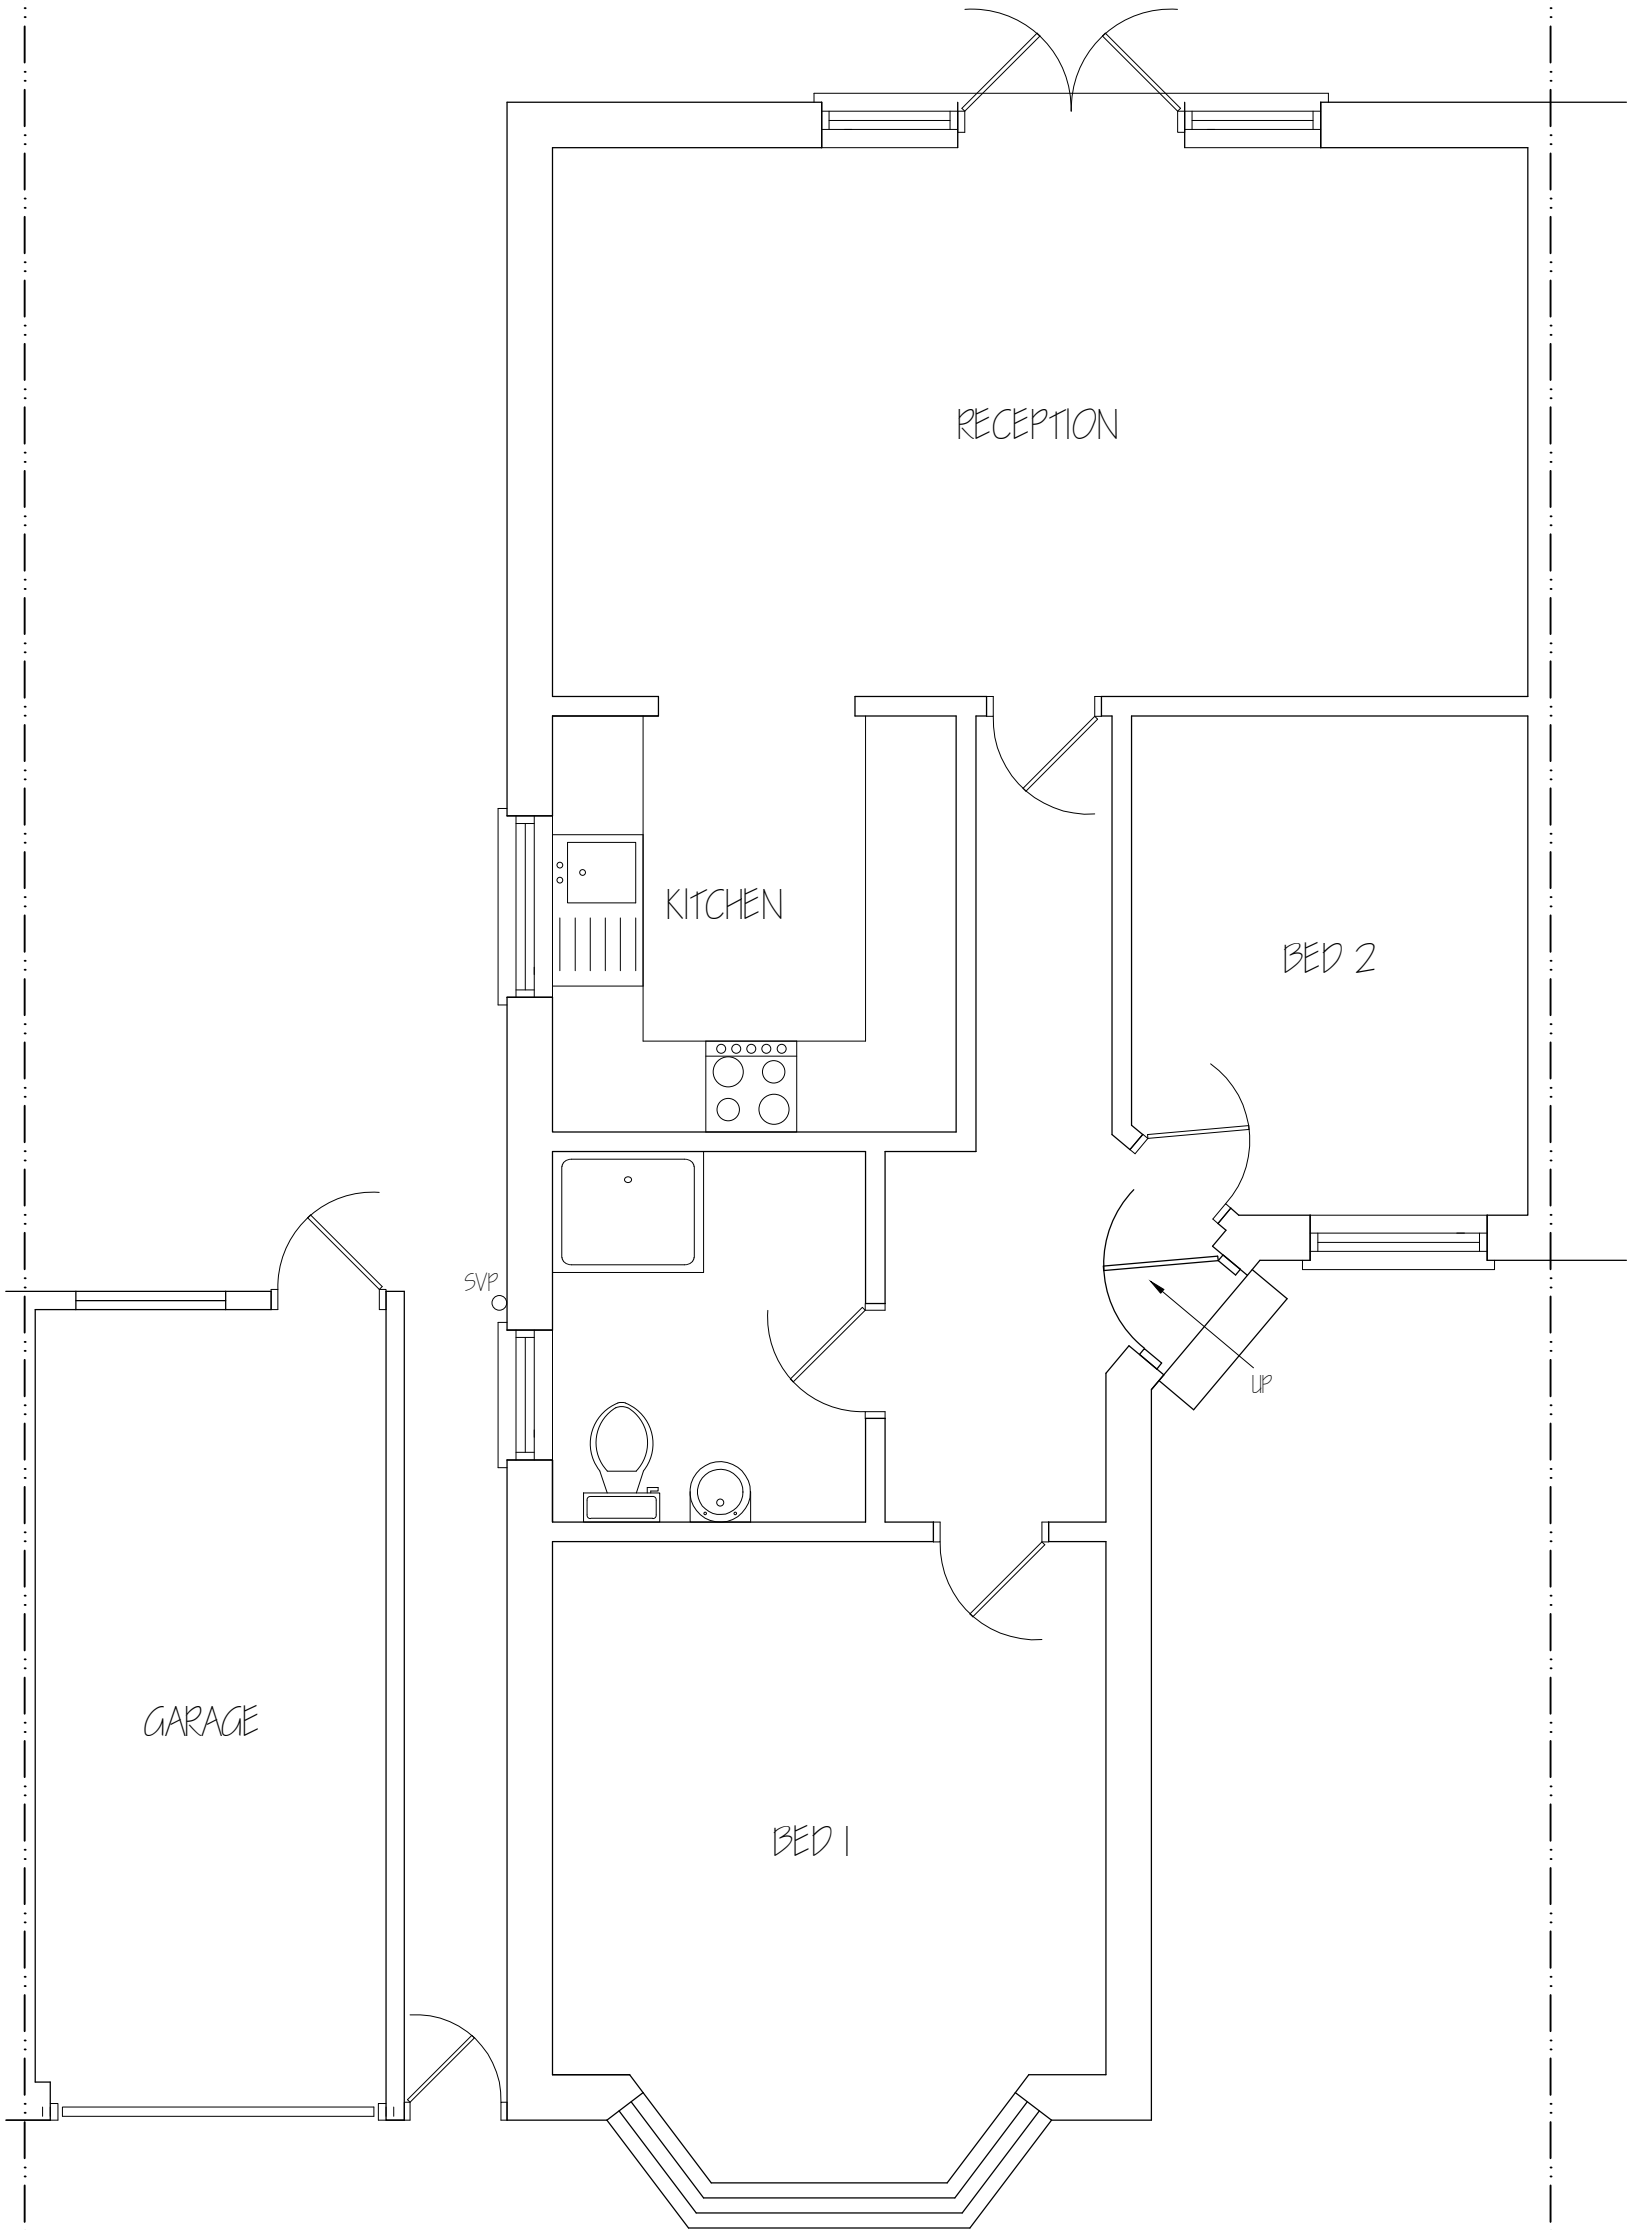

Nigel Fallon, B.Sc. (Hons)MBEng. 07768-408525

Planning & Development Consultant, Building Engineer.

**349, Chartridge Lane,
Chesham, HP5 2SH.**

DRAWING TITLE: EXISTING GROUND FLOOR PLAN

SCALE - 1: 50


DATE: 07 / 02 / 2019

ADDRESS:
24, GLEBE AVENUE,
NORTHOLT, HA4 6QL.

NO. - 01


REV.

DRG. PAPER SIZE: A3

 




EXISTING FRONT ELEVATION

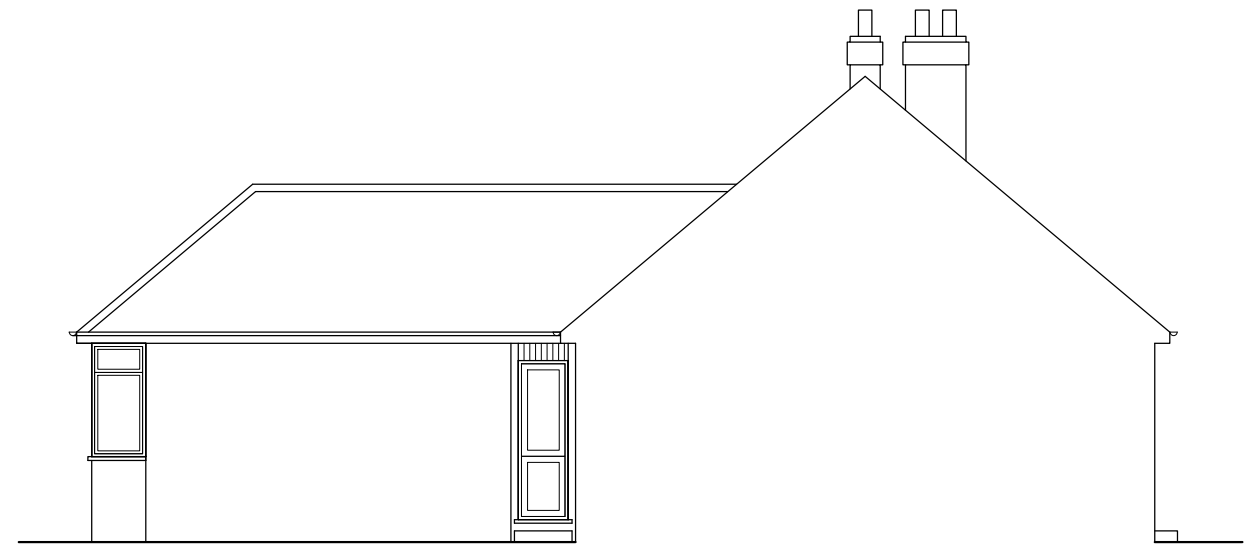


EXISTING SIDE ELEVATION


Nigel Fallon, B.Sc. (Hons) MEng. 07768-408525 <i>Planning & Development Consultant, Building Engineer.</i> 349, Chartridge Lane, Chesham, HP5 2SH.	DRAWING TITLE: EXISTING/ PROPOSED ELEVATIONS	ADDRESS: 24, GLEBE AVENUE, NORTHOLT, HA4 6QL.	
		NO. - 02	REV:
SCALE - 1:100	DATE: 07/ 02/ 2019	DRG. PAPER SIZE: A3	

 

PROPOSED FRONT ELEVATION

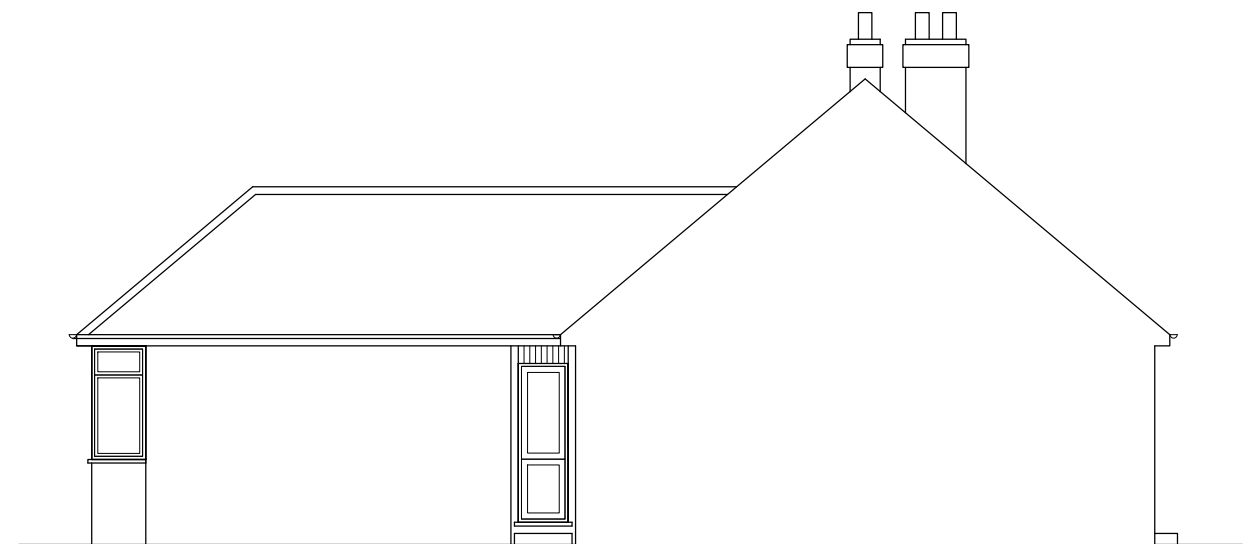

PROPOSED SIDE ELEVATION

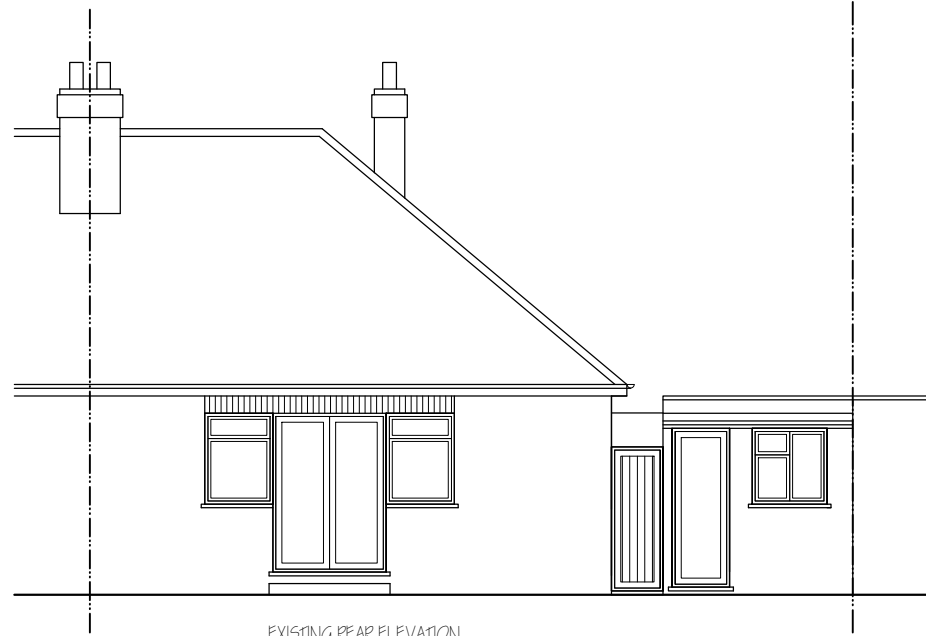


EXISTING REAR ELEVATION




EXISTING SIDE ELEVATION

Nigel Fallon, B.Sc. (Hons) MEng. 07768-408525 <i>Planning & Development Consultant, Building Engineer.</i> 349, Chartridge Lane, Chesham, HP5 2SH.		ADDRESS: 24, GLEBE AVENUE, NORTHOLT, HA4 6QL.	
		DRAWING TITLE: EXISTING/ PROPOSED ELEVATIONS SCALE - 1:100	NO. - 03 REV: DATE: 07/ 02/ 2019 DRG. PAPER SIZE: A3

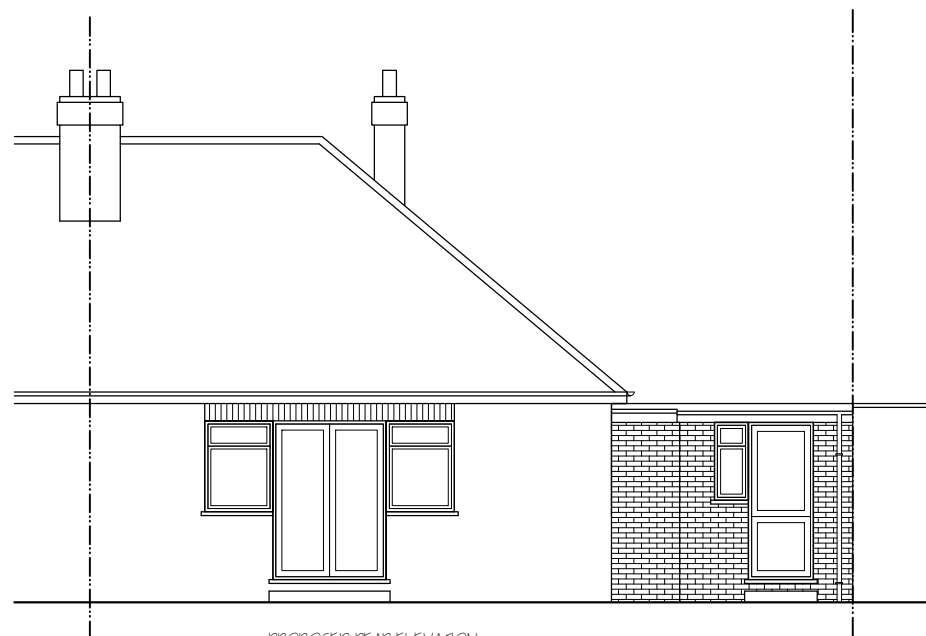


PROPOSED REAR ELEVATION

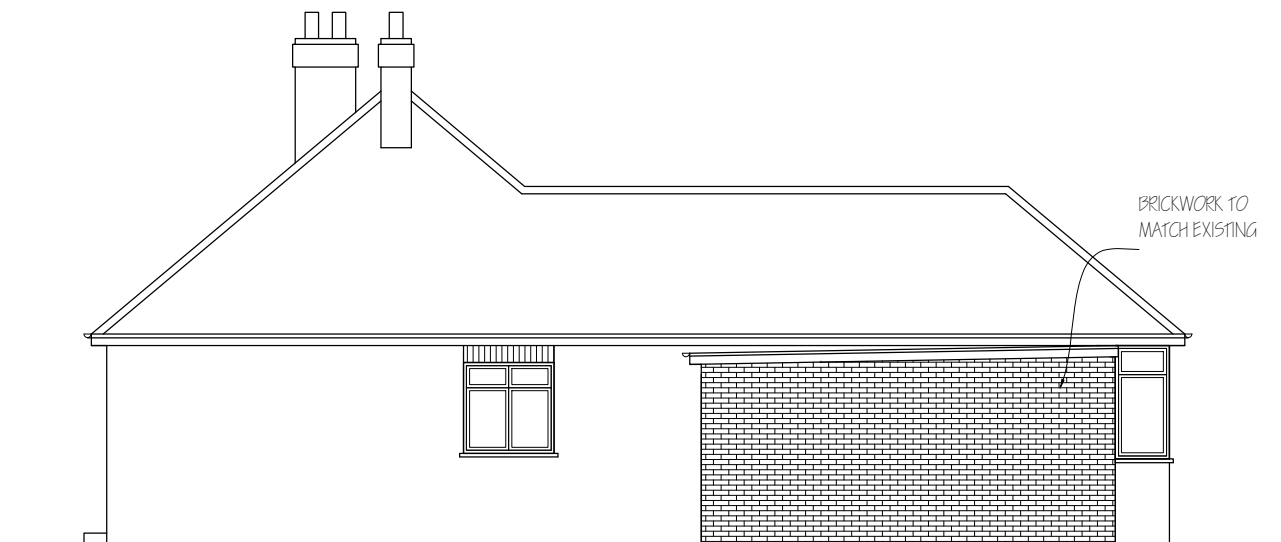

PROPOSED SIDE ELEVATION

BRICKWORK TO
MATCH EXISTING

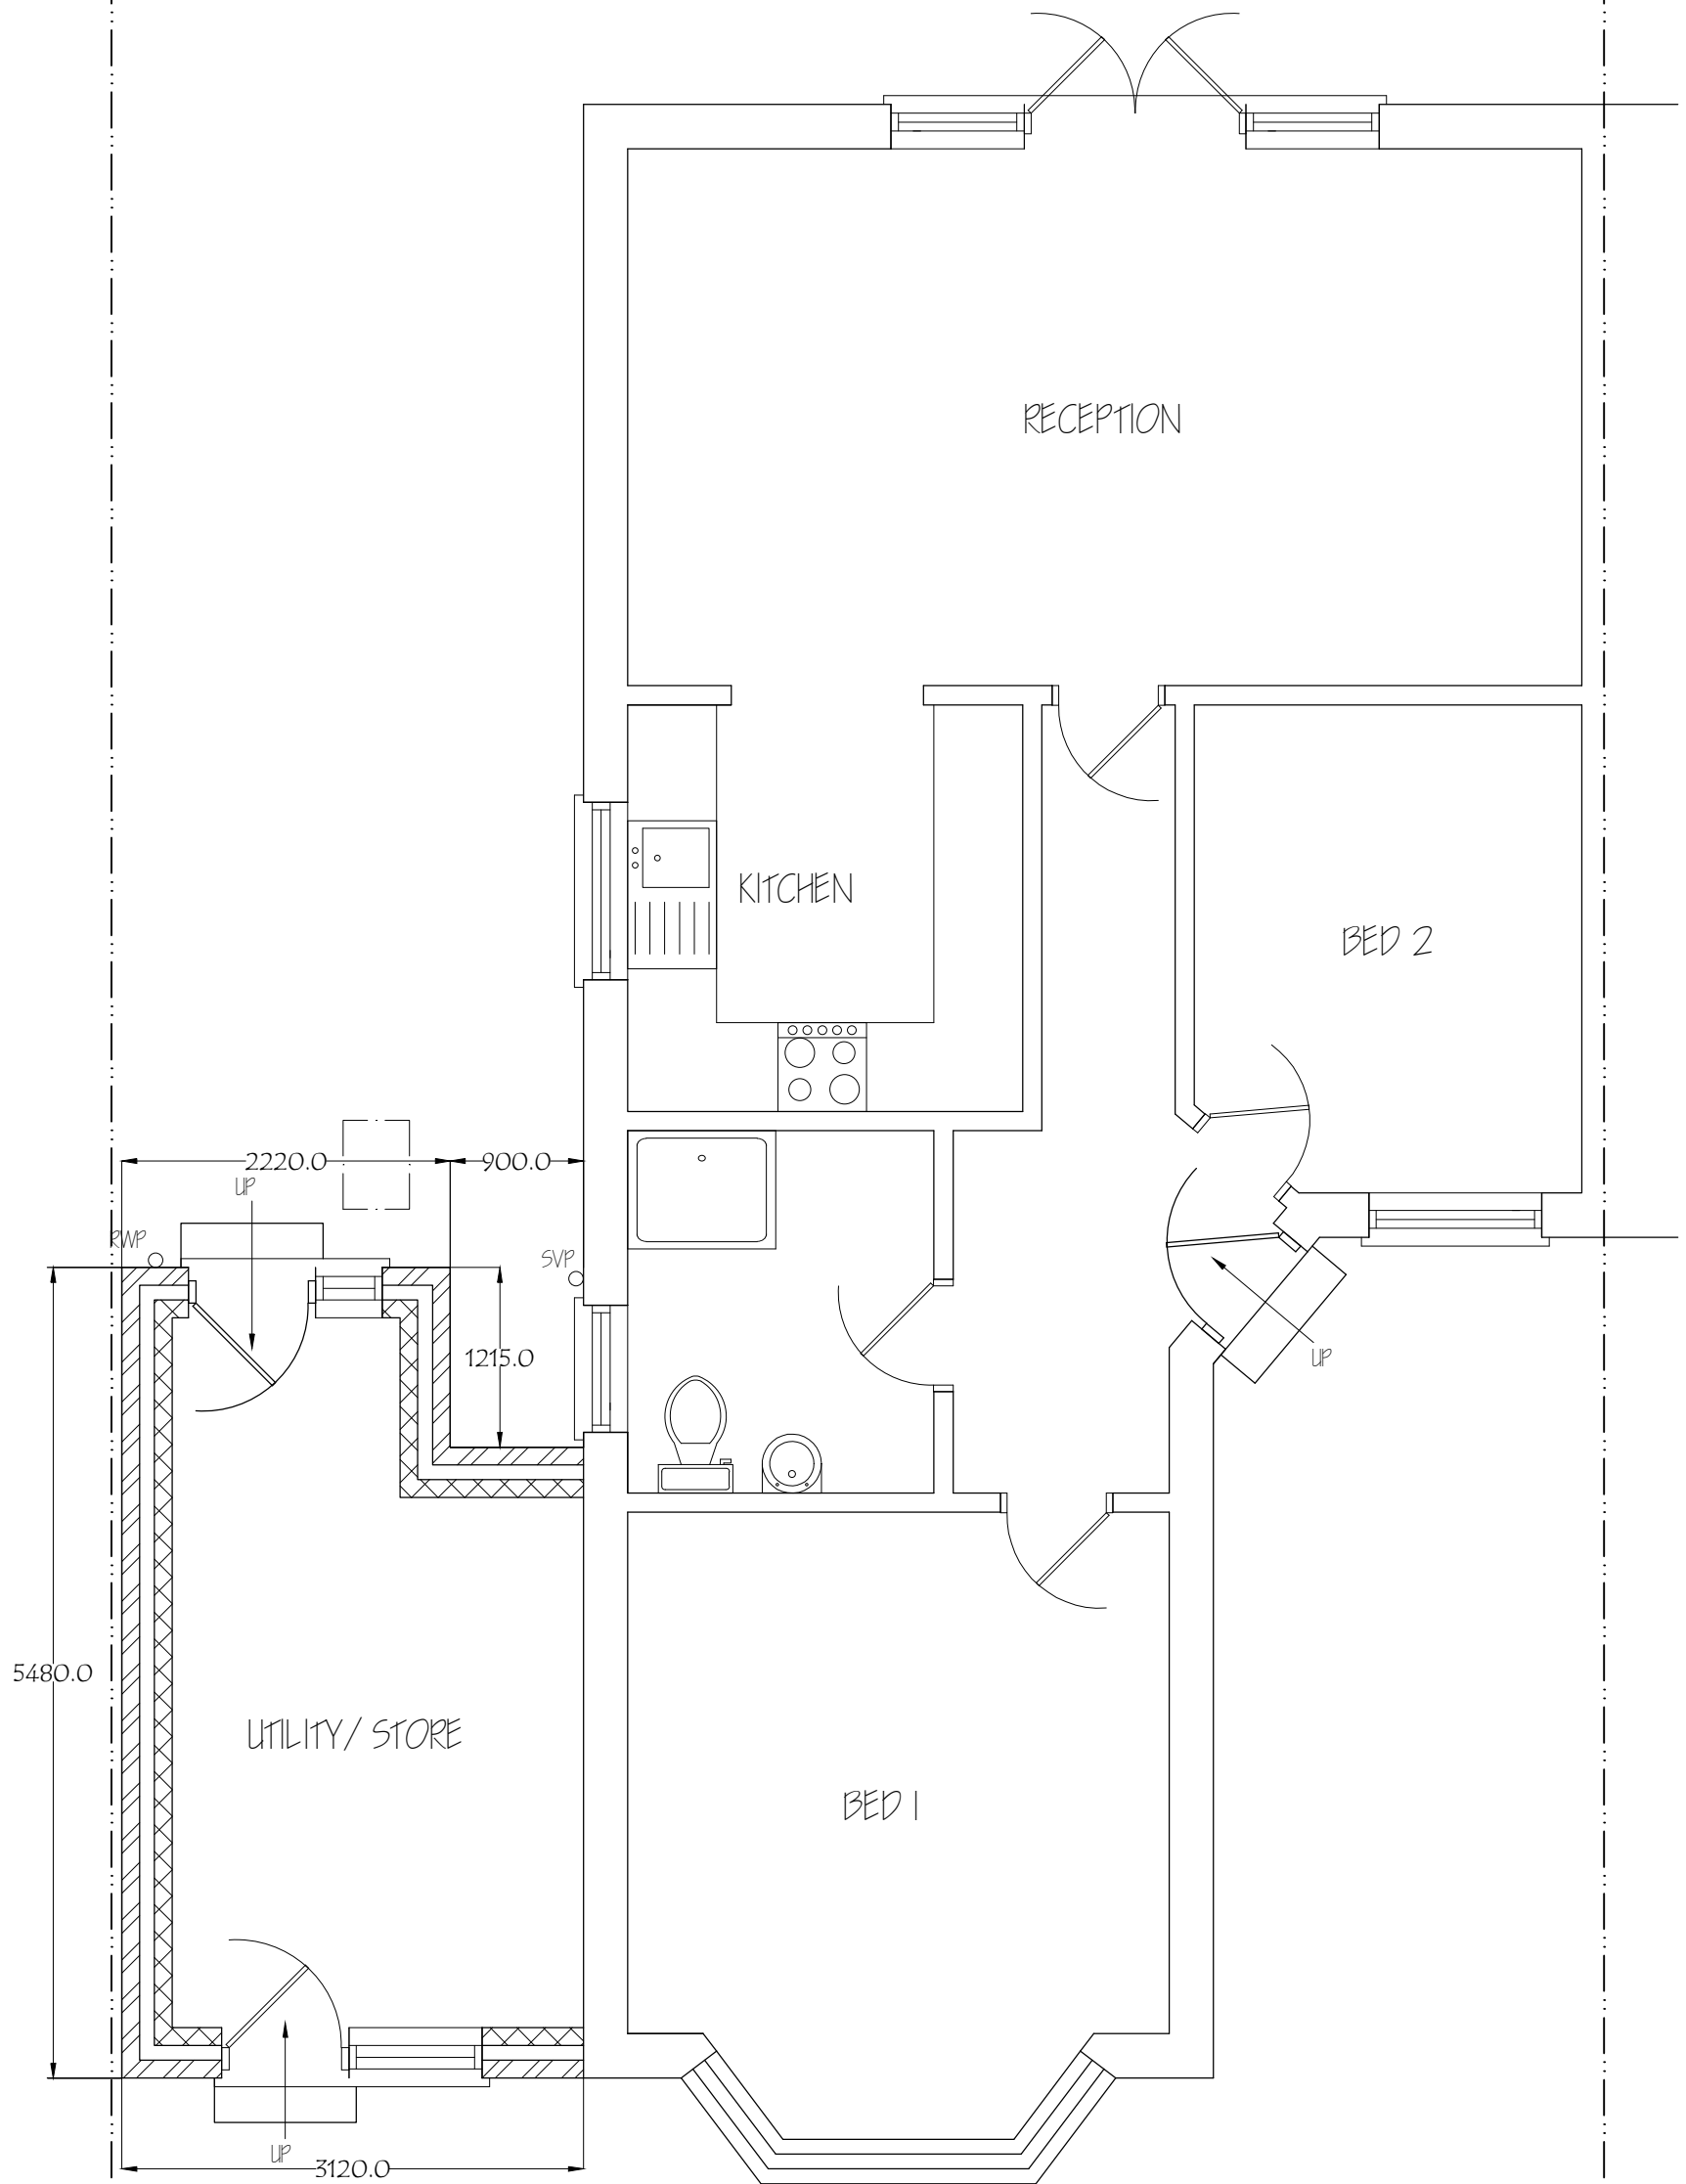

Nigel Fallon, B.Sc. (Hons) MBEng. 07768-408525 Planning & Development Consultant, Building Engineer.		ADDRESS: 24, GLEBE AVENUE, NORTHOLT, HA4 6QL.	
349, Chartridge Lane, Chesham, HP5 2SH.		DRAWING TITLE: PROPOSED GROUND FLOOR PLAN	NO. - 04
SCALE - 1: 50		DATE: 07/ 02/ 2019	REV:
		DRG. PAPER SIZE: A3	

