



Contractors are to check all levels and dimensions before work is put in hand, and any discrepancies are to be referred to the architects

REV	DATE	DESCRIPTION	DWN	CHKD
-	00.00.00	-	-	-

EXISTING GROUND FLOOR PLAN

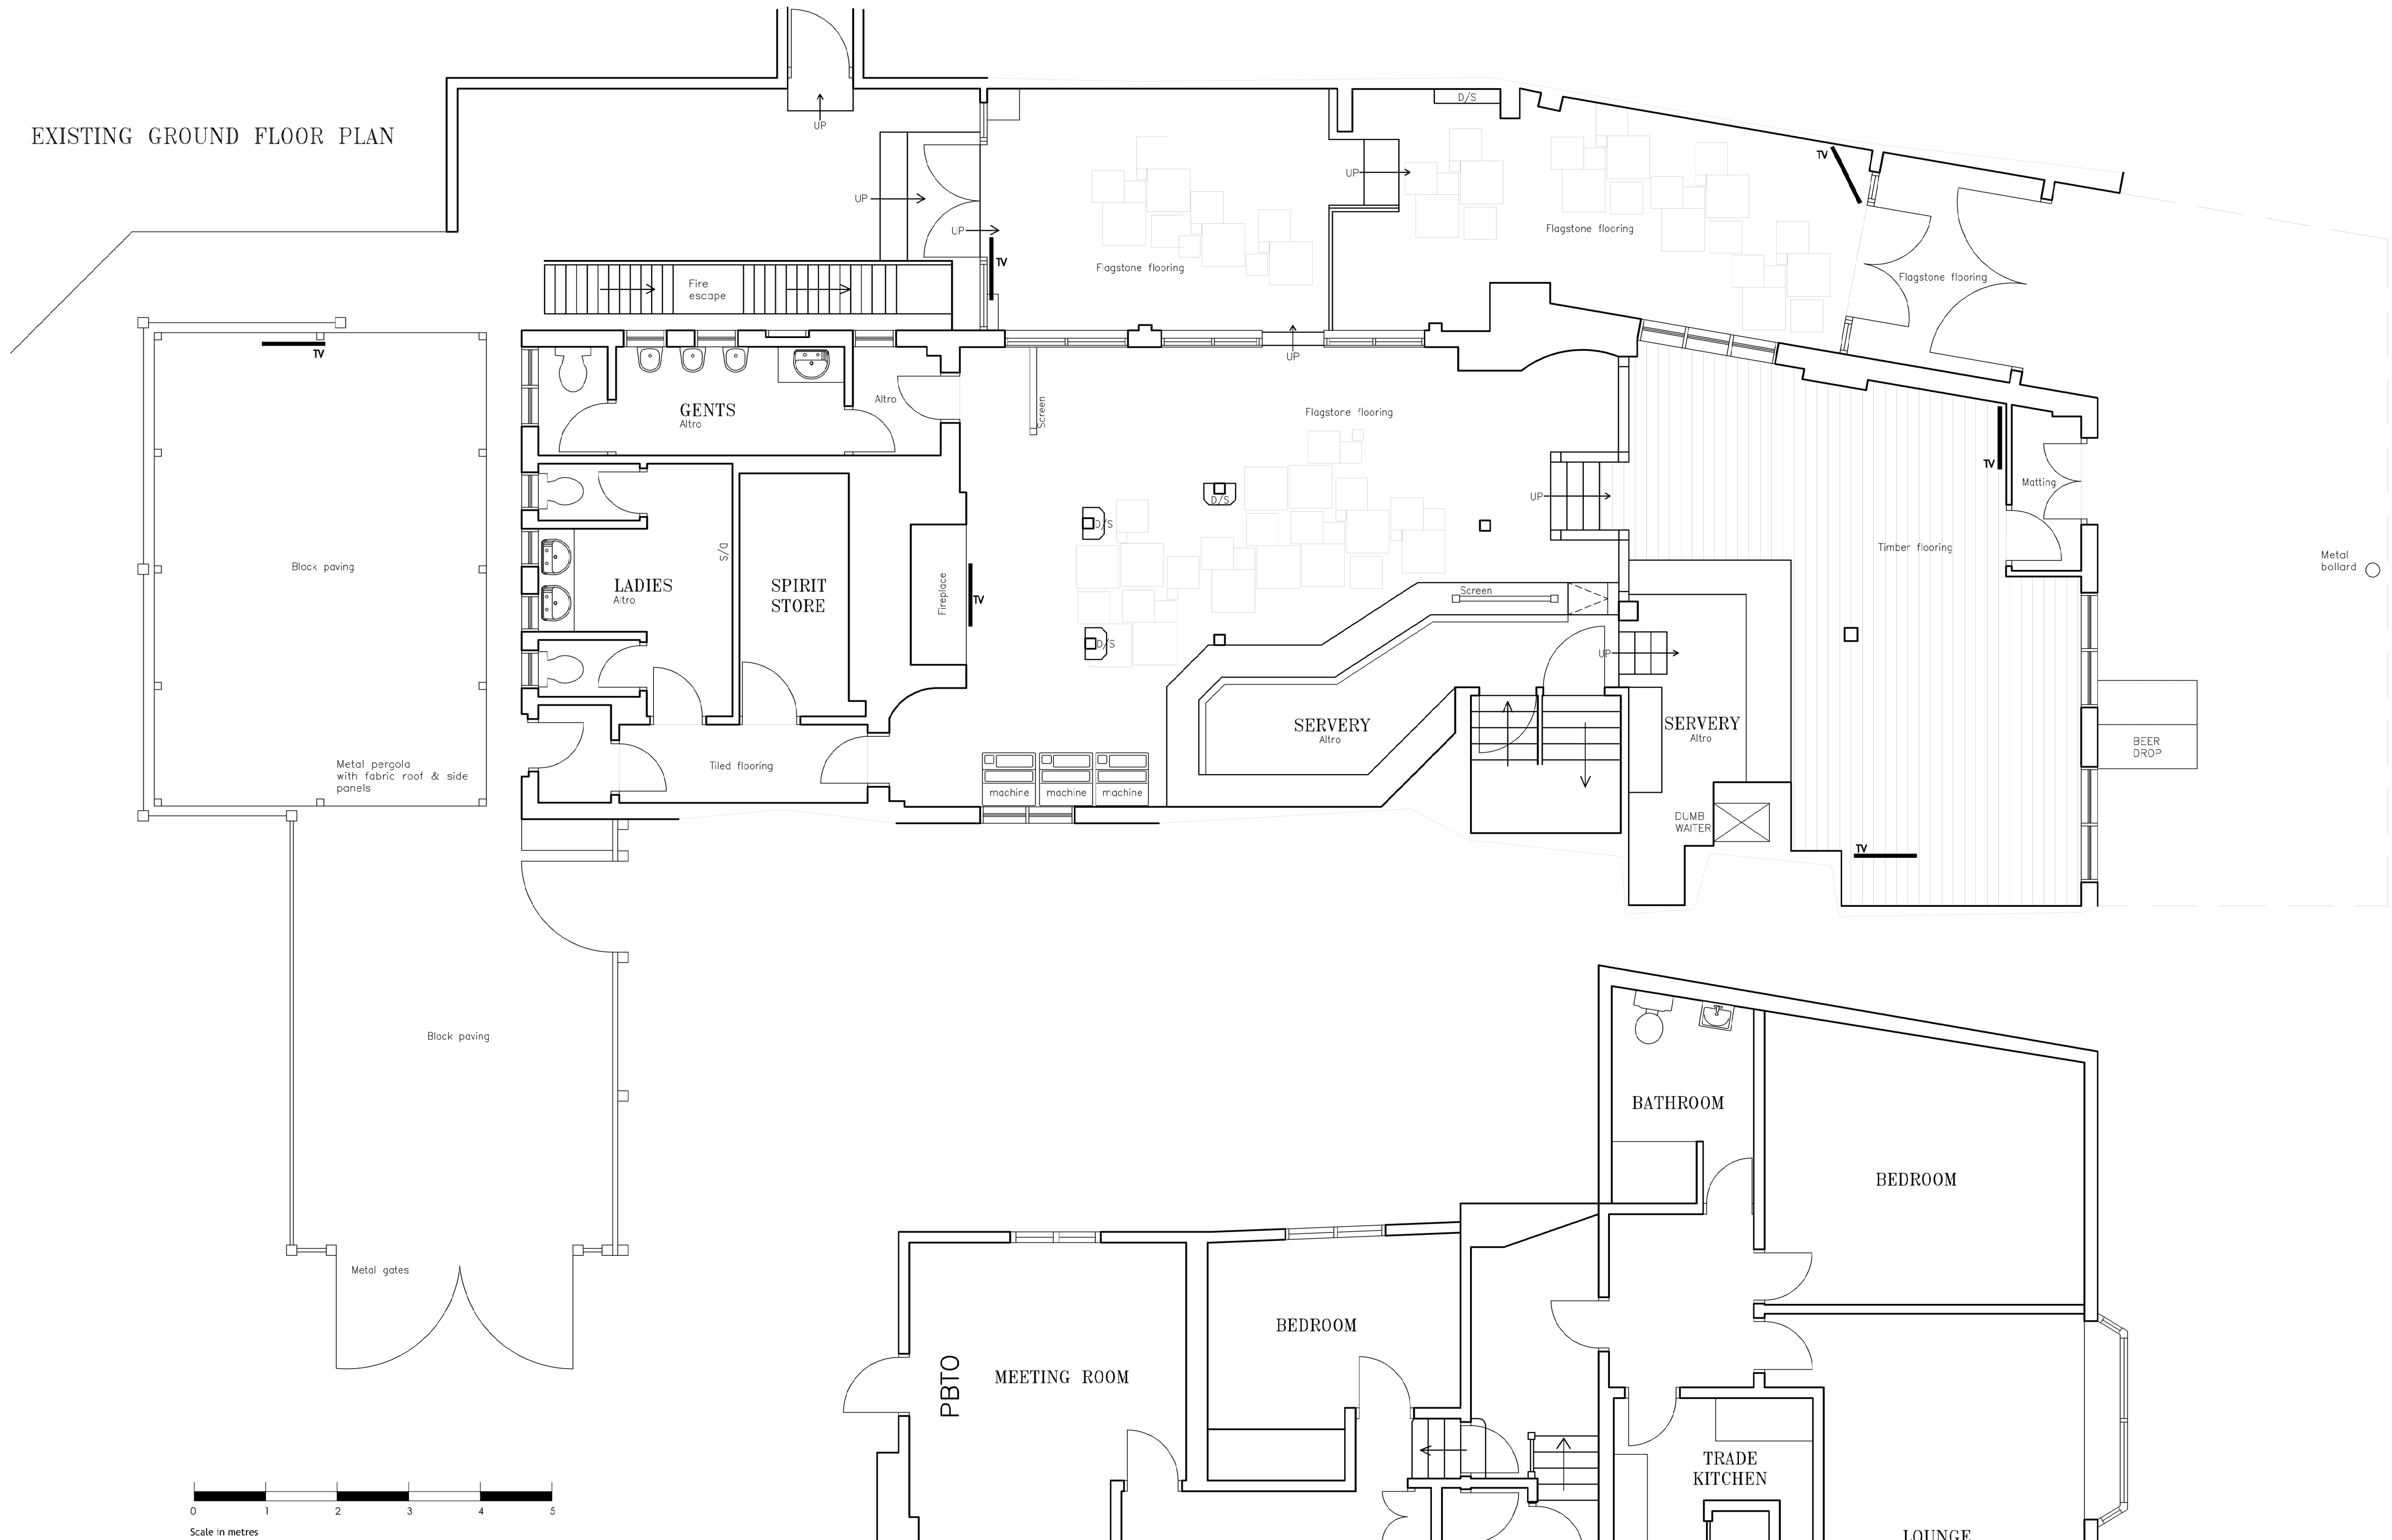

EXISTING PART UPPER & MID FLOOR PLAN

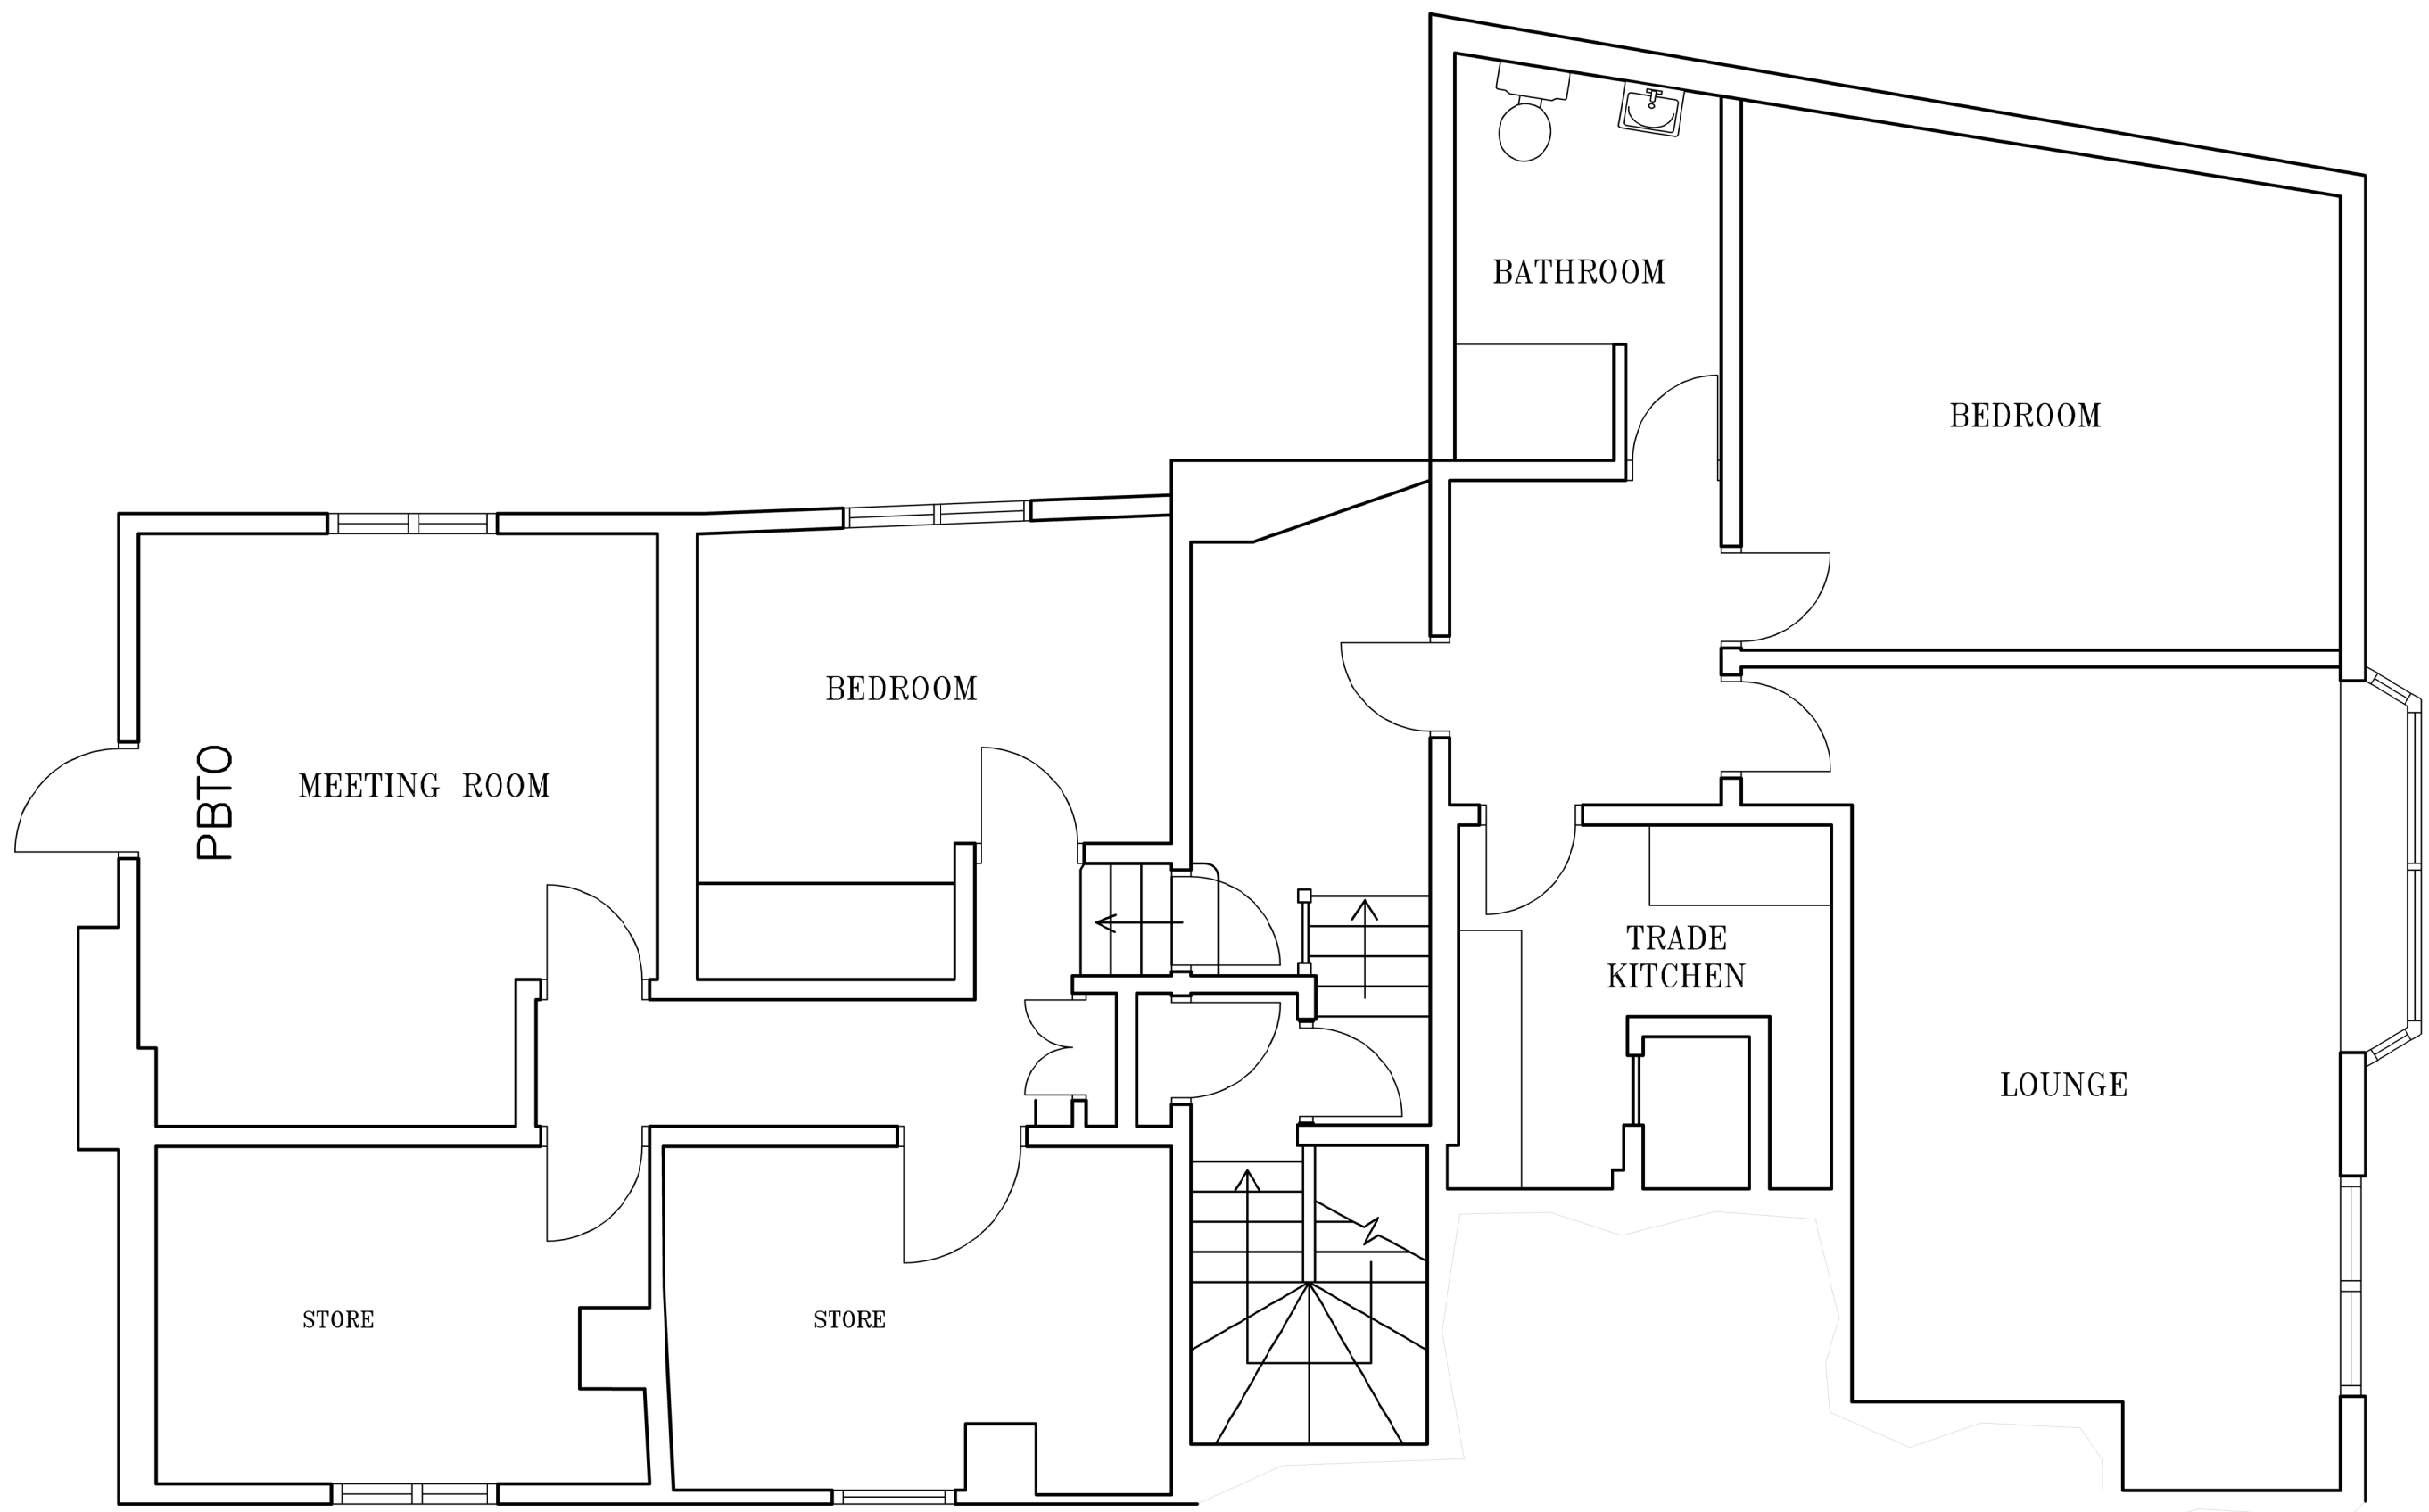

Architects + Interior Designers Limited

123 NEW LONDON ROAD, CHELMSFORD,
ESSEX. CM2 0QT

TEL: +44 (0) 1245 269755 FAX: +44 (0) 1245 250310
E-MAIL: admin@lap-architects.co.uk

www.lap-architects.com

project

THREE TUNS
24 High Street
Uxbridge. Ub8 1JN

client

Greene King

drawing title

Existing
Ground & Mid Floor Plan

drawing number	revision
8872-01	A
checked	
drawn	date
scale 1:50 @ A1	June 19

This drawing is the property of LAP Architects + Interior Designers Ltd.
and must not be copied or reproduced in any way in whole or in part
without the express permission of LAP Architects + Interior Designers Ltd.
Copyright © LAP Architects + Interior Designers Ltd.