


Contractors are to check all levels and dimensions before work is put in hand, and any discrepancies are to be referred to the architects

REV	DATE	DESCRIPTION	DWN	CHKD
A	14.08.19	Updated plan to show new sold felted roof.	SJW	MJ
B	16.09.19	Updated plan following planners comments.	SJW	MJ
C	19.09.19	Plan and notes amended, detail added	SJW	AD

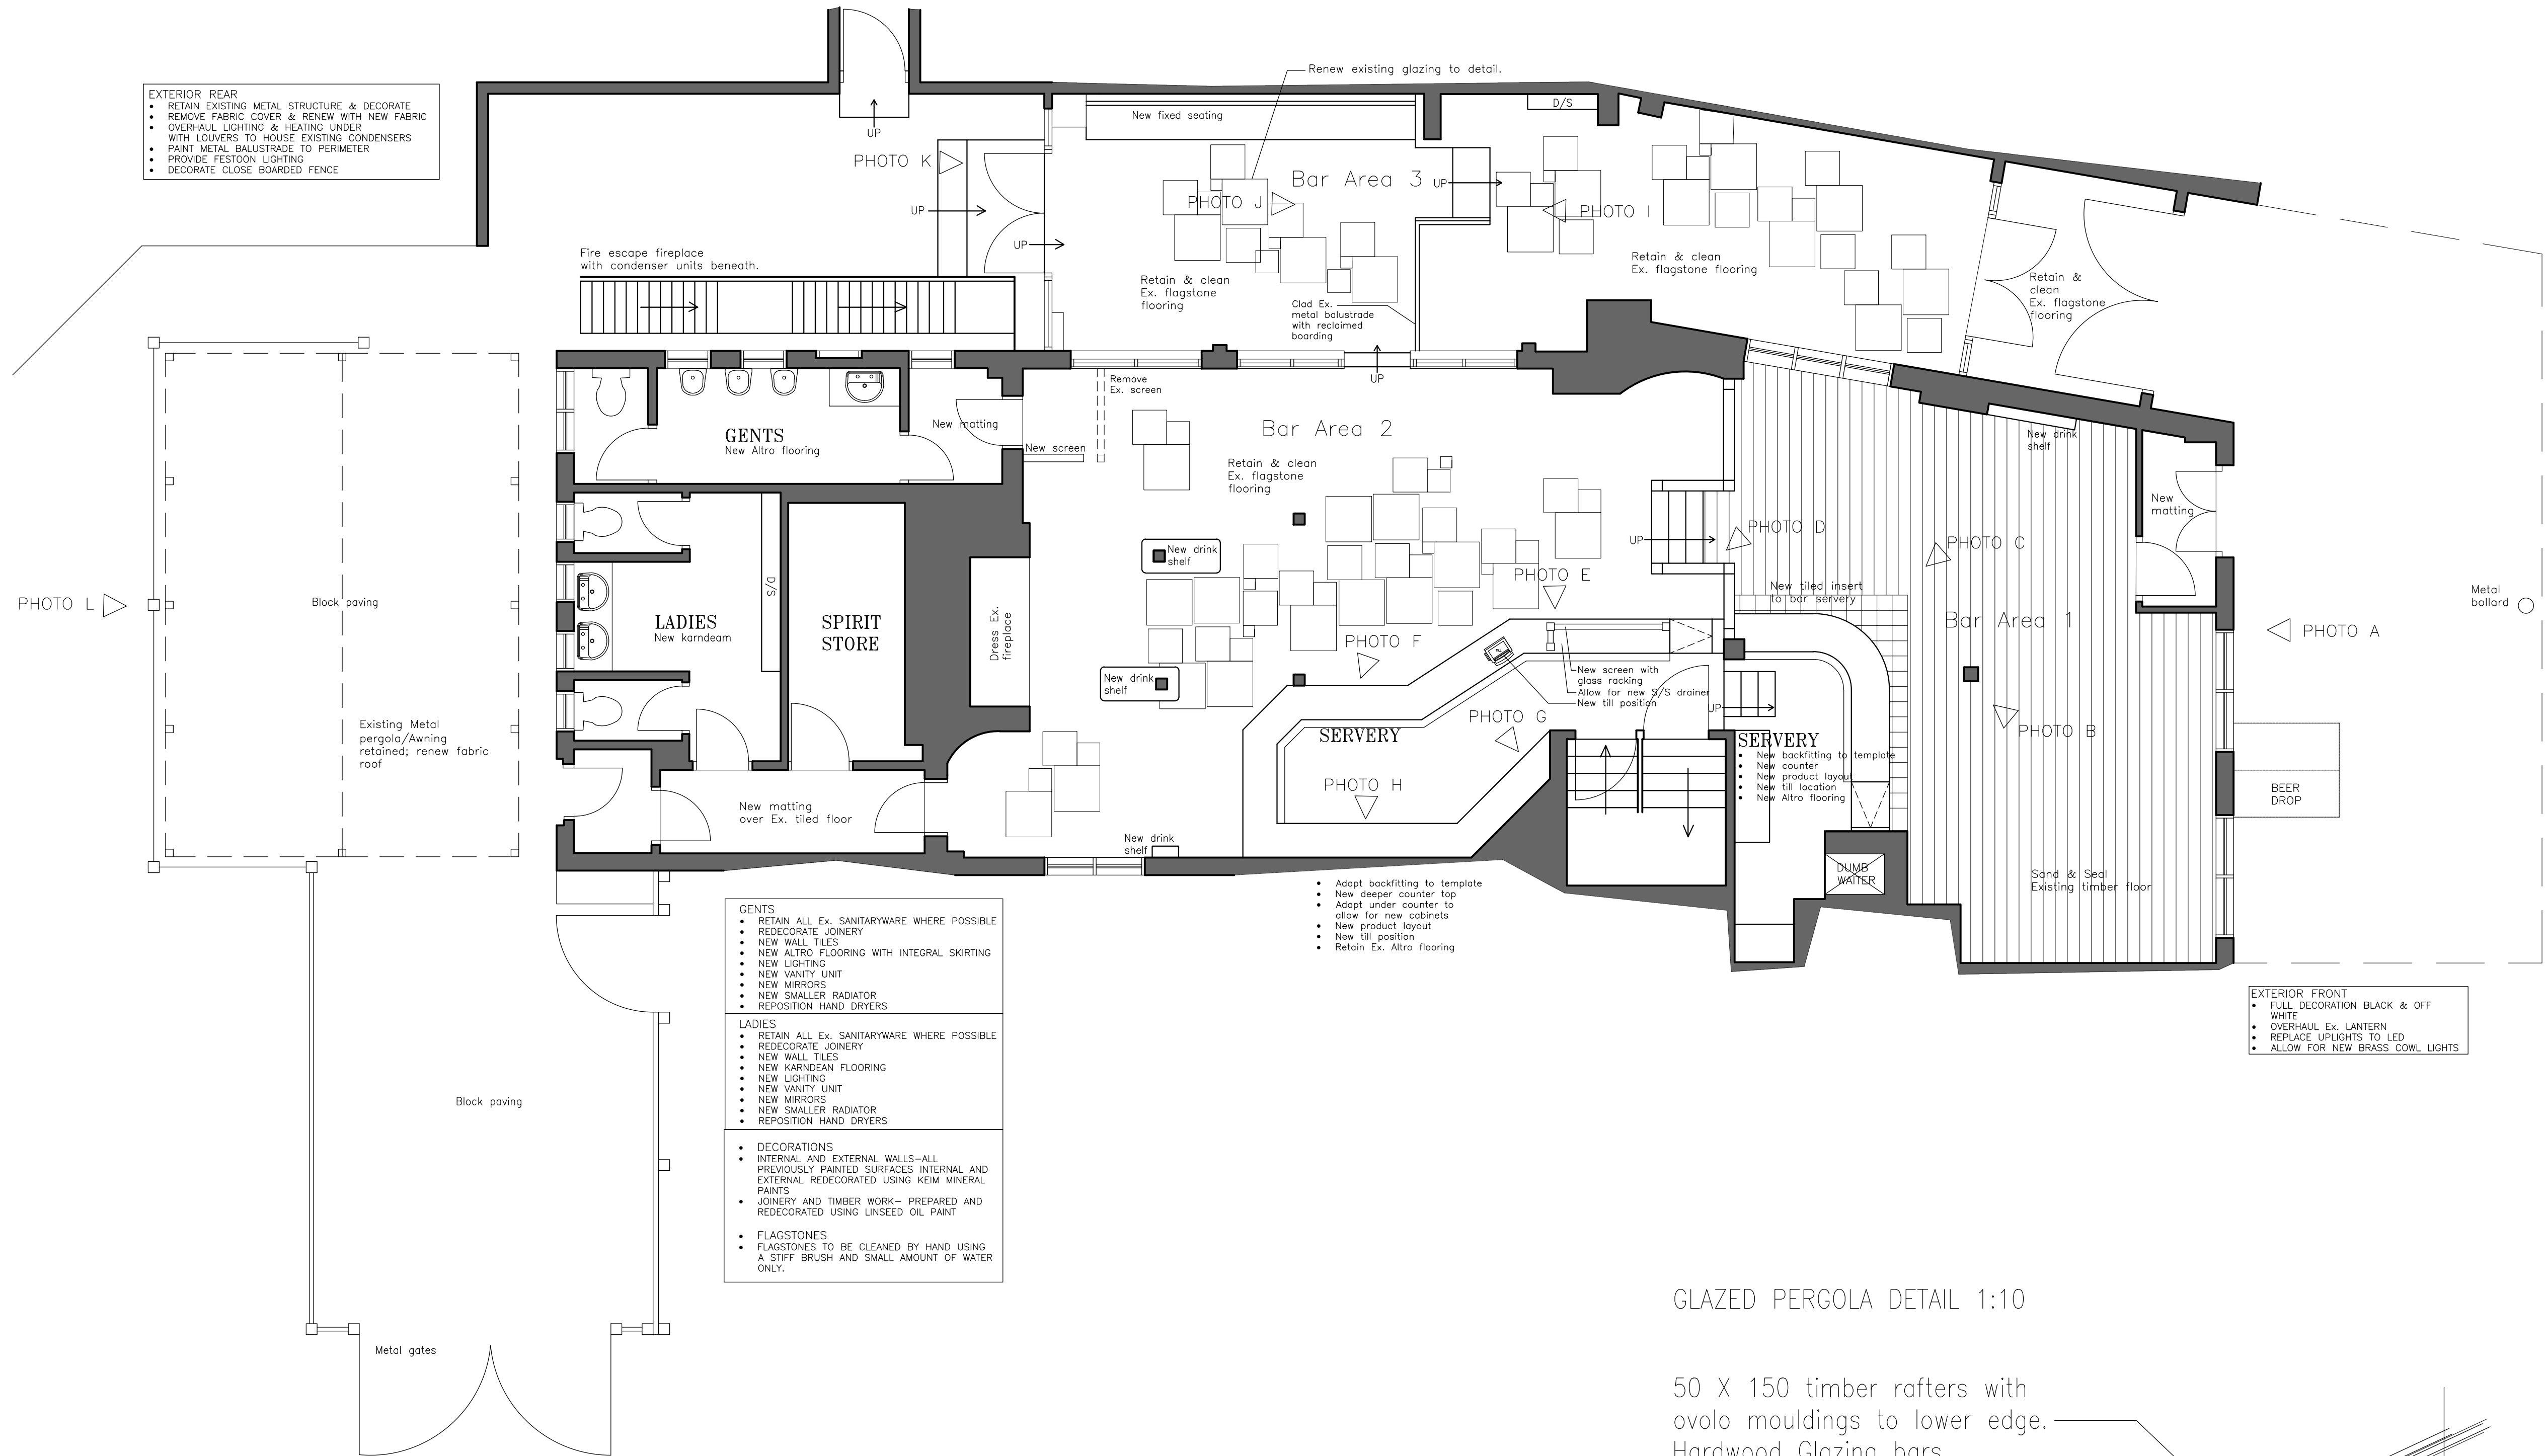

Architects + Interior Designers Limited

123 NEW LONDON ROAD, CHELMSFORD, ESSEX. CM2 0QT

TEL: +44 (0) 1245 269755 FAX: +44 (0) 1245 250310
E-MAIL: admin@lap-architects.co.uk

www.lap-architects.com

project

THREE TUNS
24 High Street
Uxbridge. Ub8 1JN

client

Greene King

drawing title

Proposed
Ground Floor Plan

drawing number	revision
8872-02	C
scale	checked
1:50 @ A1	drawn
	date
	June 19

This drawing is the property of LAP Architects + Interior Designers Ltd. and must not be copied or reproduced in any way in whole or in part without the express permission of LAP Architects + Interior Designers Ltd. Copyright © LAP Architects + Interior Designers Ltd.