
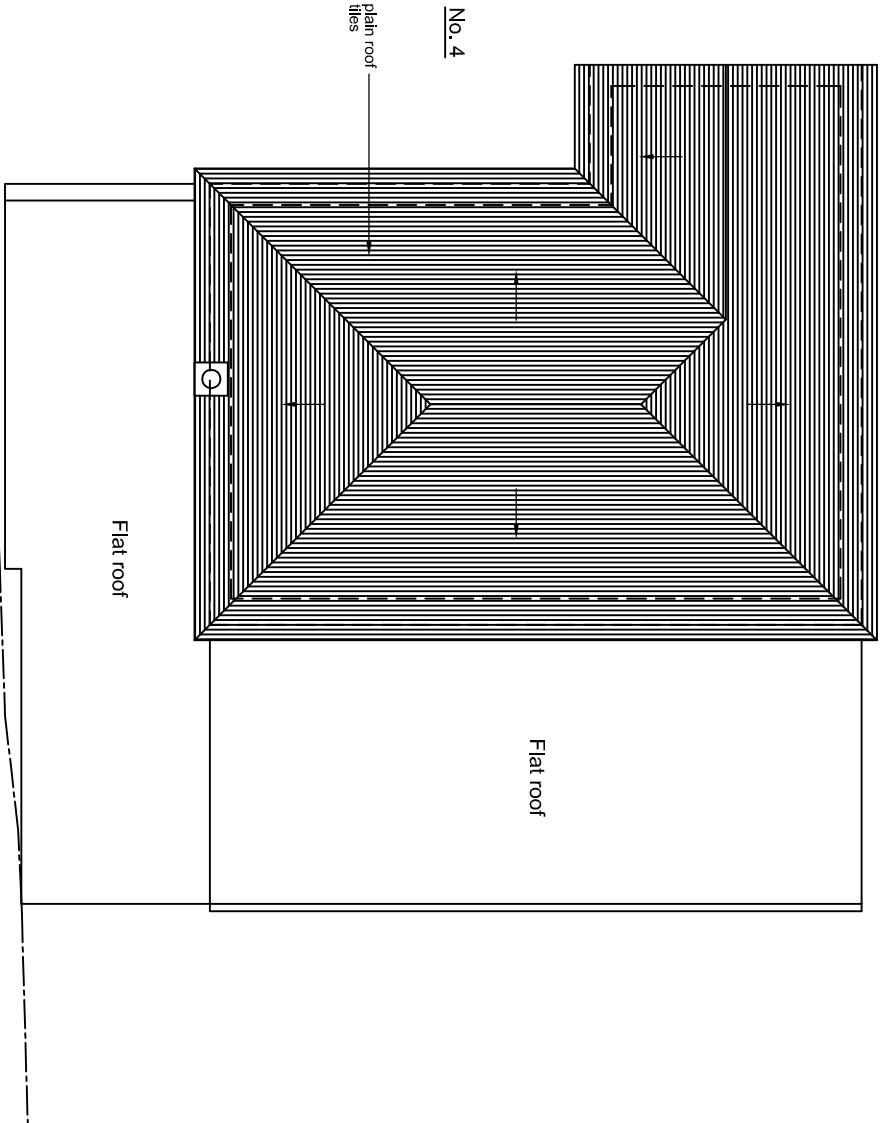


NOTES


The Contractor must verify all dimensions at the site before setting out, commencing work, or making any shop drawings. Any discrepancies must be reported to the Contract Administrator / Architect before proceeding.

This drawing to be used for estimating purposes only. The Contractor must not use this drawing for construction until the structural design has been carried out and confirmation given by Building Control that the design is acceptable. Architects drawings to be used in conjunction with the structural drawings.


DO NOT SCALE FROM THIS DRAWING.

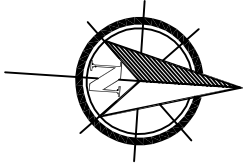


EXISTING ROOF PLAN

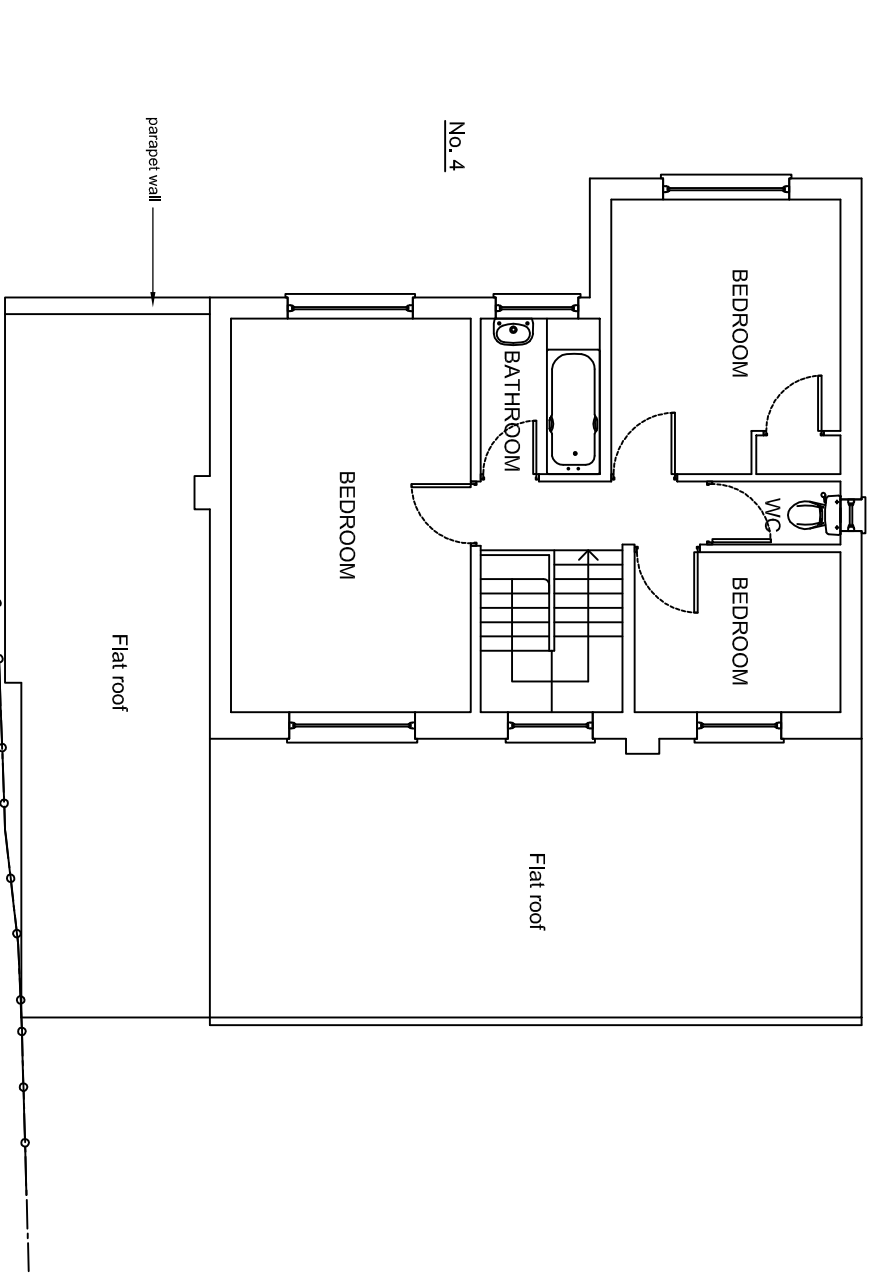

EXISTING FIRST FLOOR PLAN

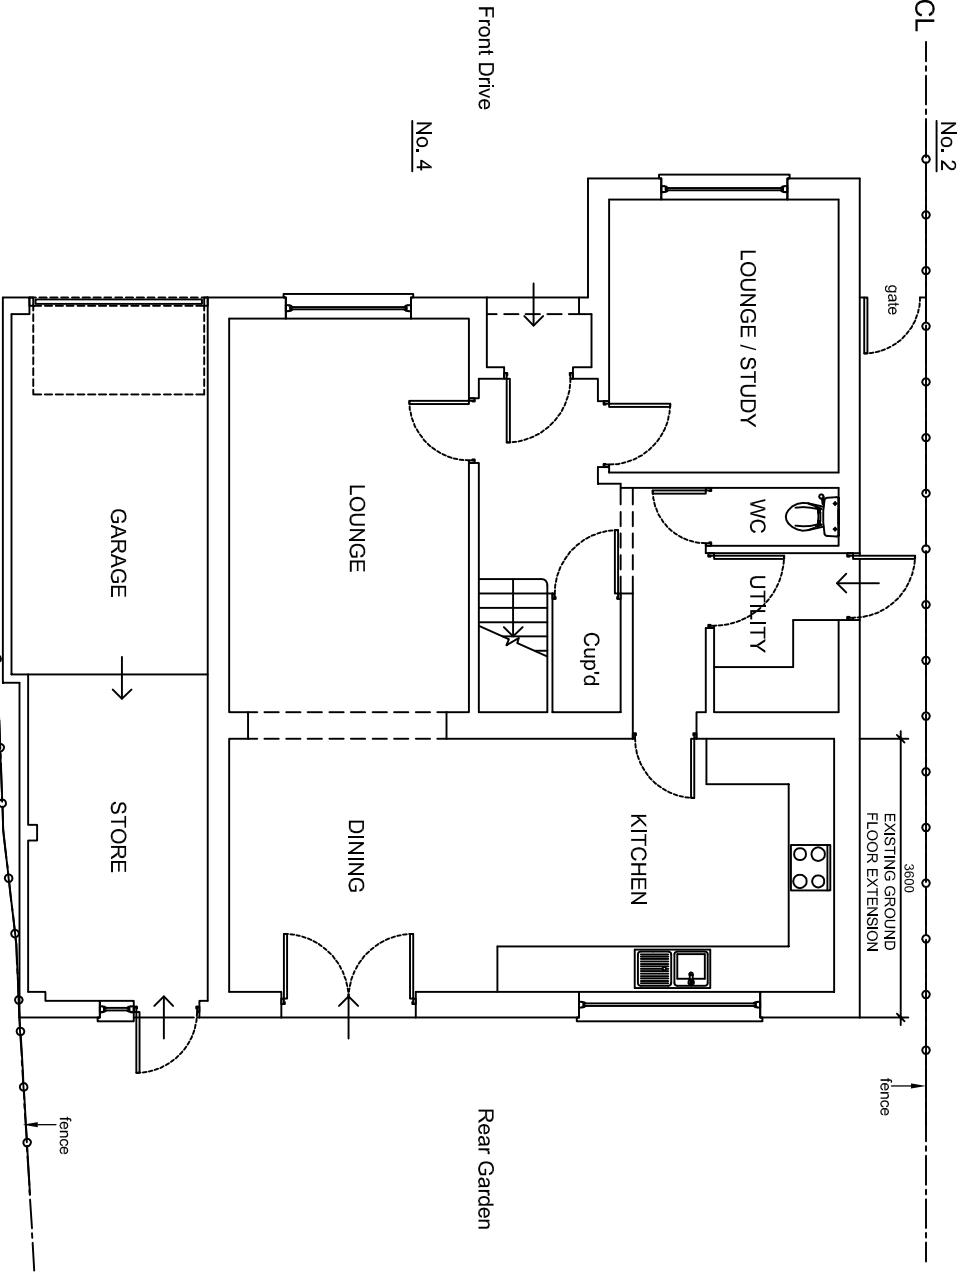

EXISTING GROUND FLOOR PLAN

 

Revision	Revision notes	Initials	Date



GGC DESIGN LTD
CHARTERED ARCHITECT
Tel: 01895 610 932
Mobile: 07976 732 636
g.g.callon11@btinternet.com

PROJECT 4 BLAYDON CLOSE, RUISLIP HA4 8AD REAR FIRST FLOOR EXTENSION			
DESCRIPTION EXISTING GROUND, FIRST FLOOR & ROOF PLANS			
SCALE 1:100 @ A3	DRAWN BY EG	CHECKED BY GC	DATE 01/05/18
DRAWING No. 4 BC / P / 03			
REV.			