

The Contractor must verify all dimensions at the site before setting out, commencing work, or making any shop drawings. Any discrepancies must be reported to the Contract Administrator / Architect before proceeding.

This drawing to be used for estimating purposes only. The Contractor must not use this drawing for construction until the structural design has been carried out and confirmation given by Building Control that the design is acceptable. Architect's drawings to be used in conjunction with the structural drawings.

DO NOT SCALE FROM THIS DRAWING.



Existing structure

Proposed structure

GGC DESIGN LTD
CHARTERED ARCHITECT
Tel: 01895 810 932
Mob: 07976 732 636
g.g.callon11@btinternet.com

g.g.calton11@btinternet.com

Mob: 07976 732 636

Mob: 07976 732 636

Mob: 07976 732 636

g.g.calton11@btinternet.com



PROJECT
4 BLAYDON CLOSE, RUISLIP HA4 8AD
REAR FIRST FLOOR EXTENSION

REAR FIRST FLOOR EXTENSION


DESCRIPTION
PROPOSED GROUND, FIRST FLOOR & ROOF
PLANS

SCALE 1:100 @ A3	DRAWN BY EG, GC	CHECKED BY GC	DATE 07/09/18
---------------------	--------------------	------------------	------------------


4 BC / P / 04

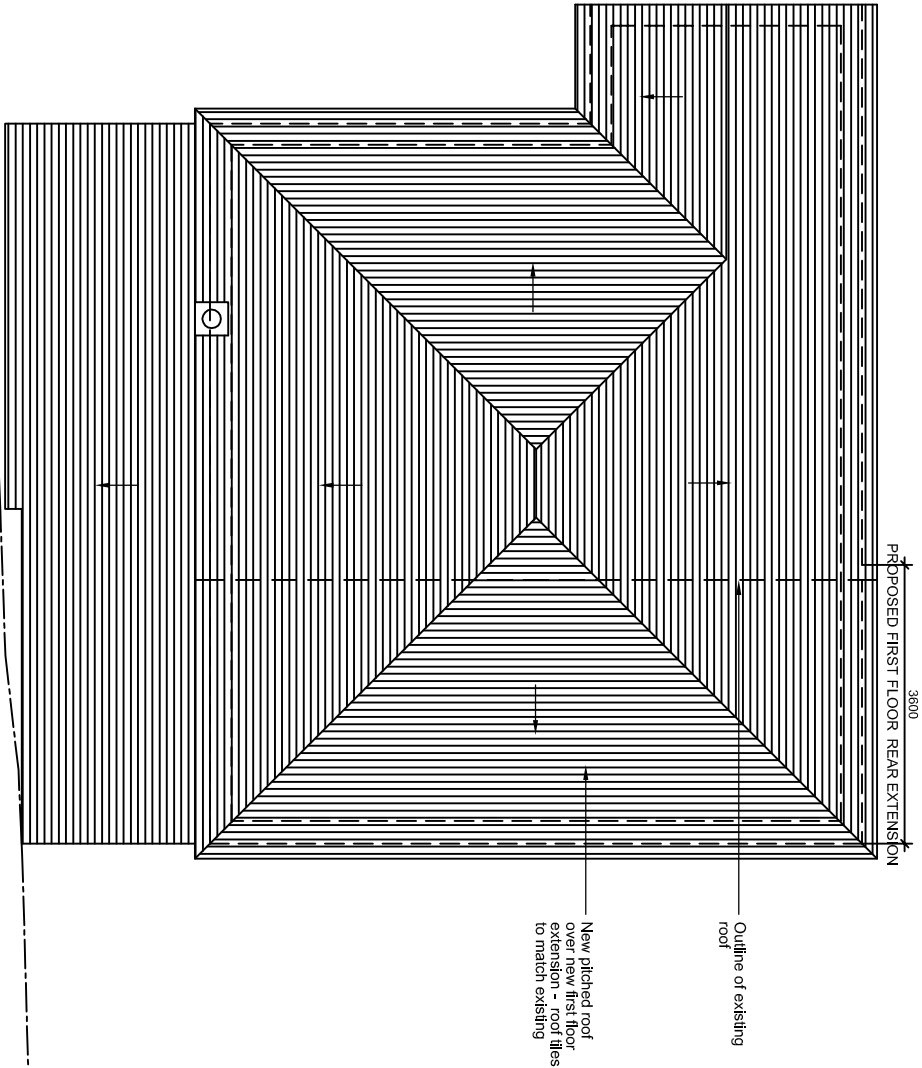 

PROPOSED ROOF PLAN

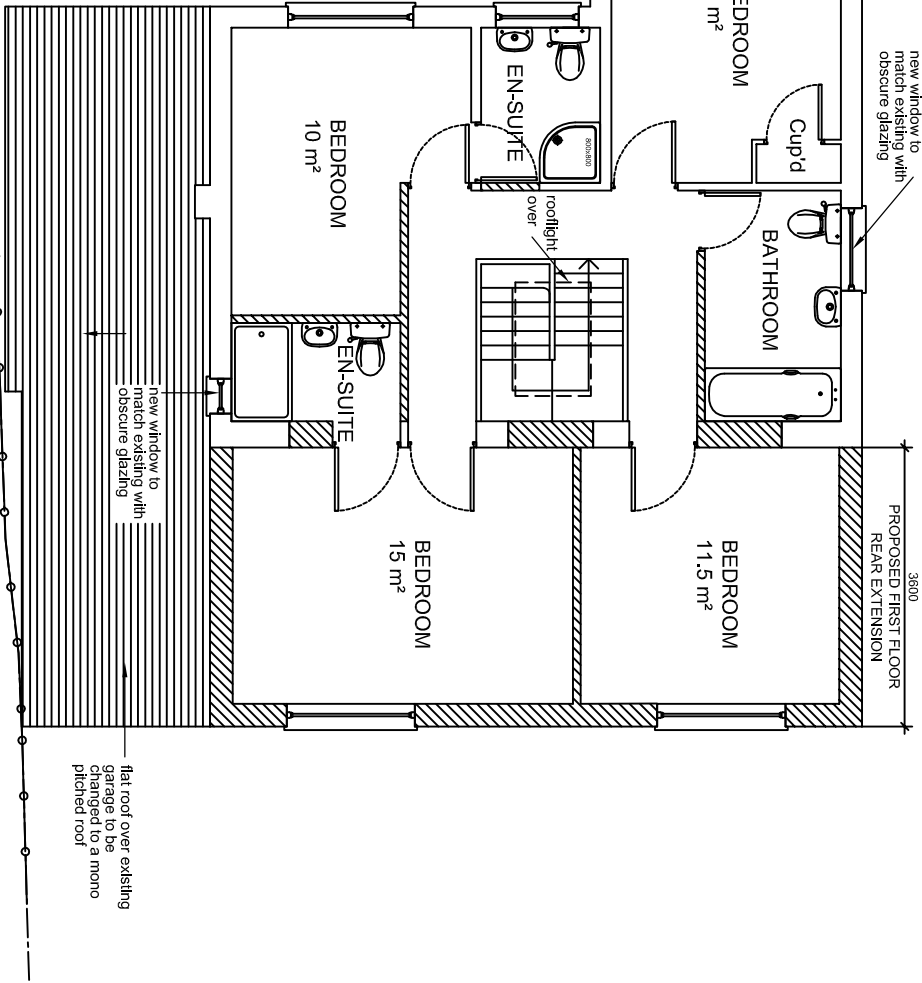

PROPOSED FIRST FLOOR PLAN

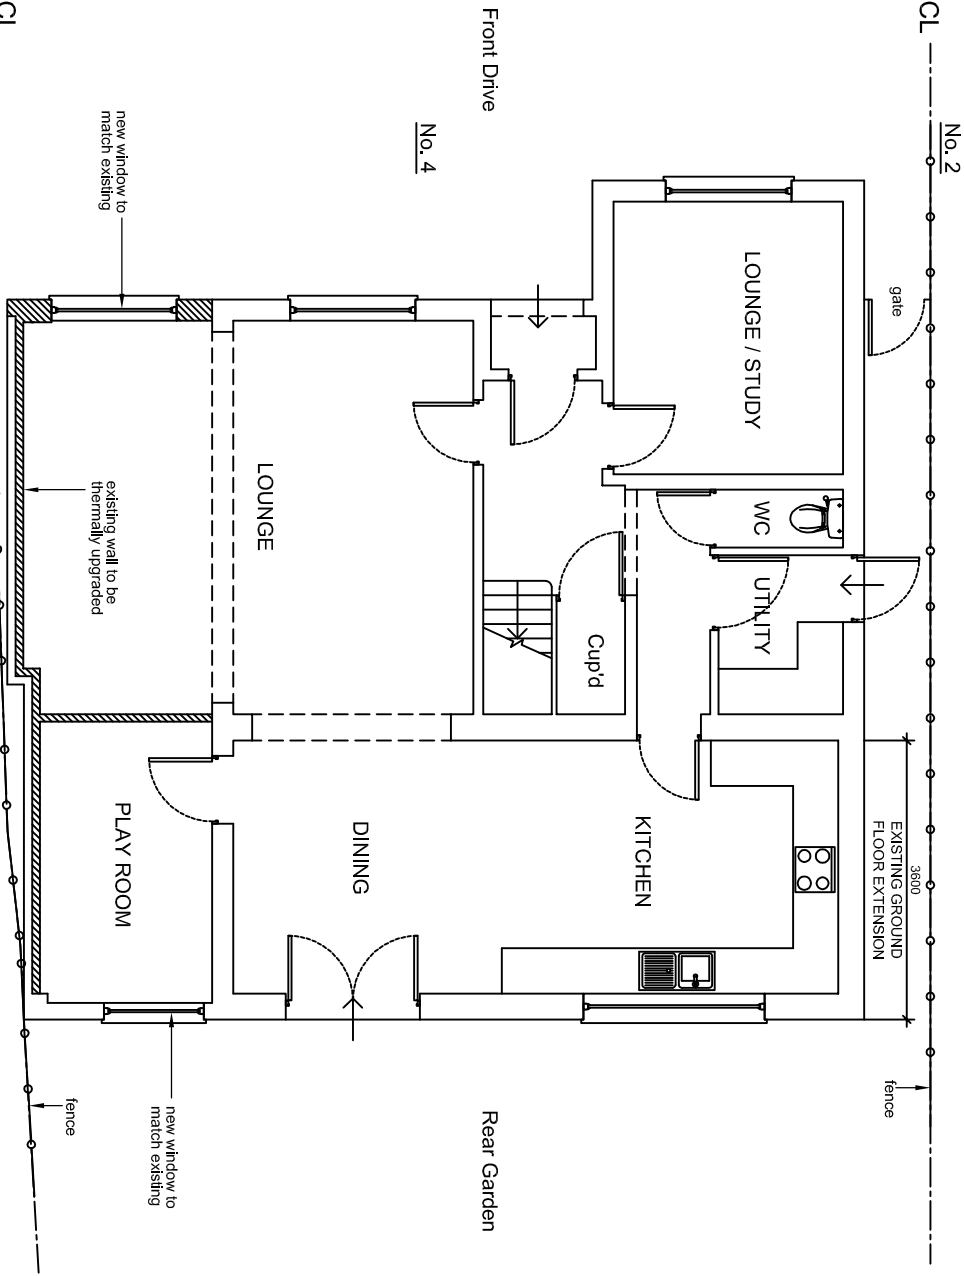

PROPOSED GROUND FLOOR PLAN

new window to match existing

existing wall to be thermally upgraded

new window to
match existing

nce