


NOTES


The Contractor must verify all dimensions at the site before setting out, commencing work, or making any shop drawings. Any discrepancies must be reported to the Contract Administrator / Architect before proceeding.

This drawing to be used for estimating purposes only. The Contractor must not use this drawing for construction until the structural design has been carried out and confirmation given by Building Control that the design is acceptable. Architect's drawings to be used in conjunction with the structural drawings.

DO NOT SCALE FROM THIS DRAWING.

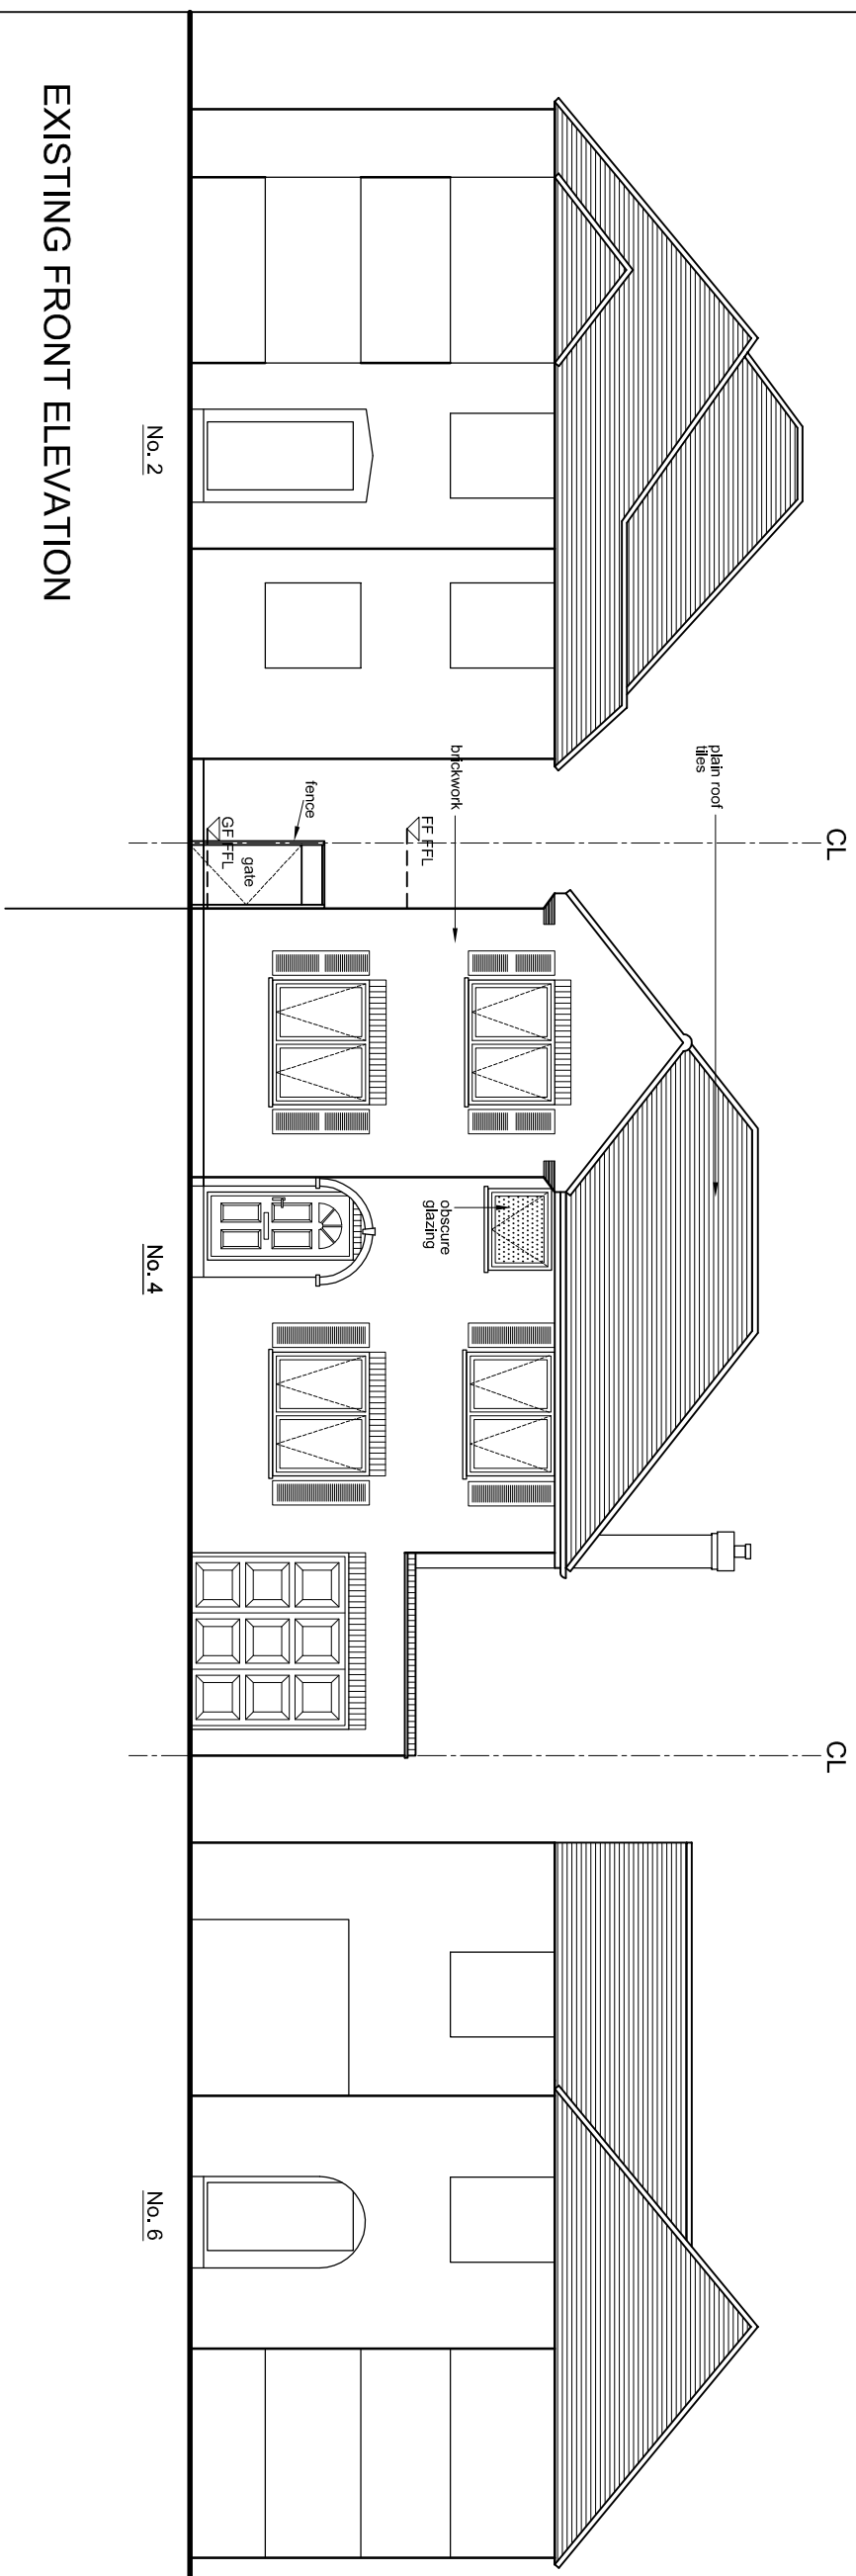

EXISTING FRONT ELEVATION

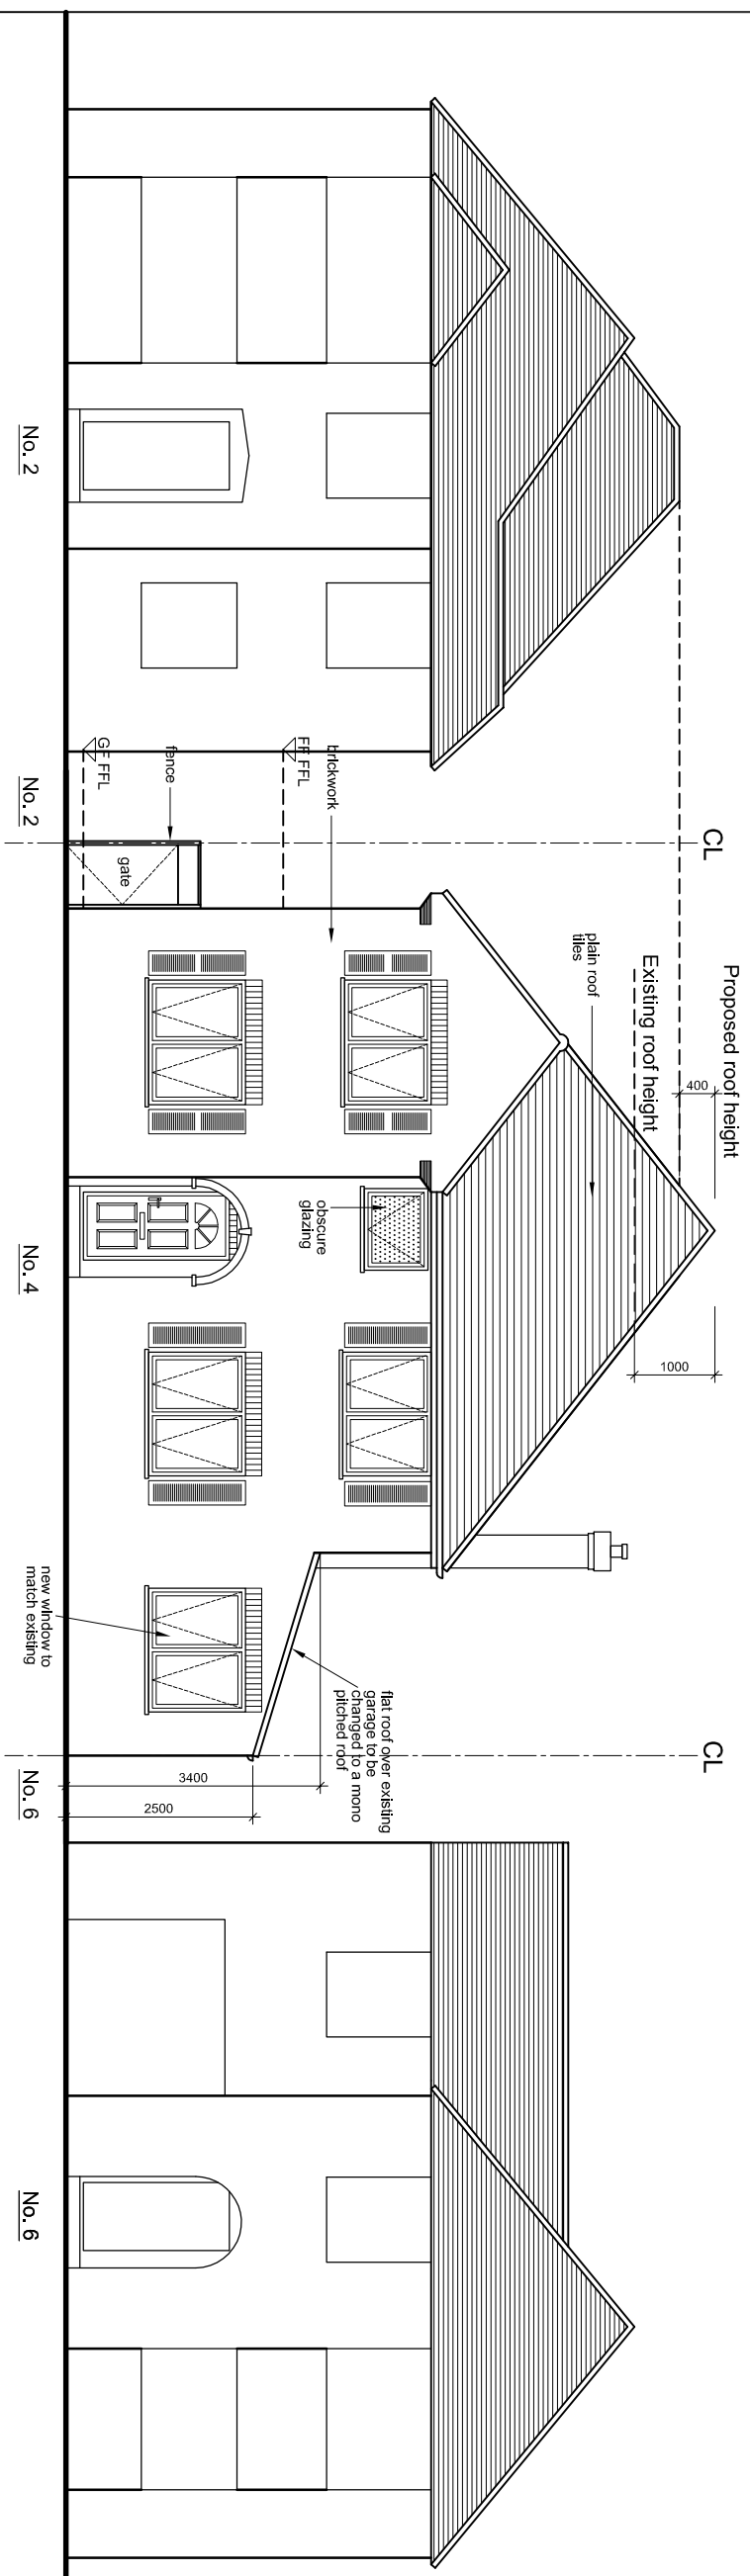

PROPOSED FRONT ELEVATION

-	-	-
Rev	Revision notes	Initials Date



GGC DESIGN LTD
CHARTERED ARCHITECT
Tel: 01895 810 932
Mob: 07976 732 636
g.g.callon11@btinternet.com

g.g.calton11@btinternet.com

PROJECT
4 BLAYDON CLOSE, RUISLIP HA4 8AD
REAR FIRST FLOOR EXTENSION

DESCRIPTION
EXISTING AND PROPOSED STREET SCENE
ELEVATIONS

SCALE	DRAWN BY	CHECKED BY	DATE
1:100 @ A3	JT	GC	04/09/18
DRAWING NO.			REV.

4 BC / P / 07

A vertical bar chart with the y-axis labeled 'Metres' ranging from 0 to 5. The chart displays five horizontal bars of different lengths, representing the number of metres for each category. The bars are arranged from top to bottom, with the longest bar at the top and the shortest at the bottom.

Category	Metres
Category 1	4.5
Category 2	3.5
Category 3	2.5
Category 4	1.5
Category 5	0.5