


Proposed Front Elevation
(Scale 1:50)



Proposed Side Elevation
(Scale 1:50)



Proposed Rear Elevation
(Scale 1:50)

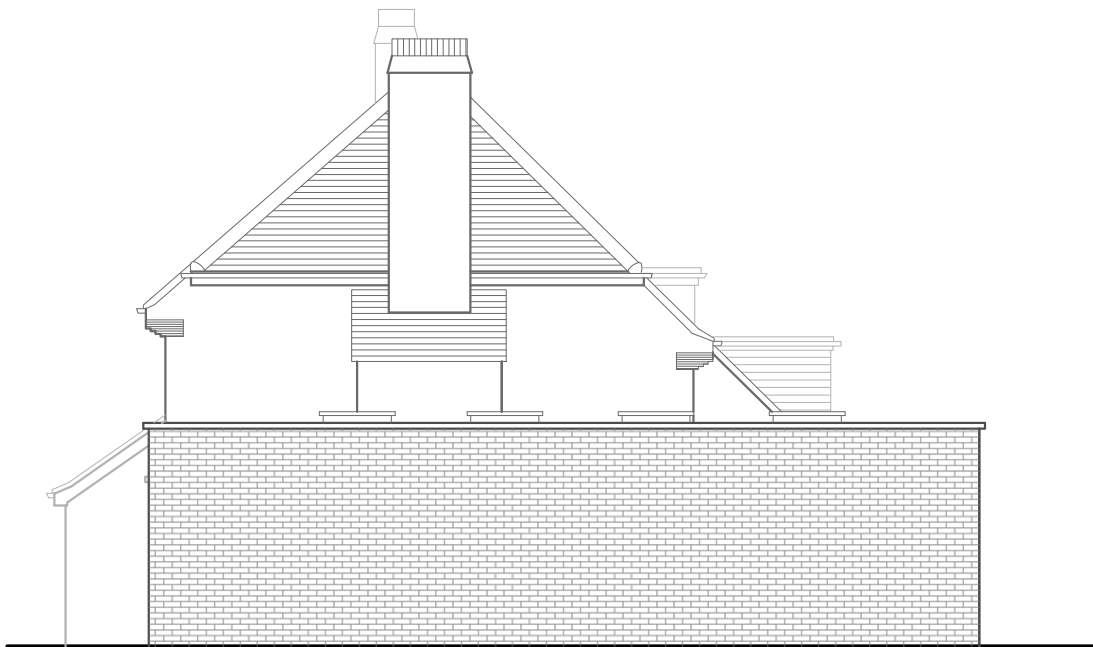

Proposed Side Elevation
(Scale 1:50)

The materials used in any exterior work (other than materials used in the construction of a conservatory) shall be of a similar appearance to those used in the construction of the exterior of the existing dwellinghouse

Notes - Any discrepancy between drawings and specification to be referred to the Surveyors. - Scaled Dimensions should not be used. - All drawings are to be read in conjunction with the Engineer's details & any anomalies are to be reported to the Contract Administrator.		
Client Mr H Reeves		
Address 3 Copse Wood Way		
Project Various		
Drawing Proposed Elevations		
Drawn By SEM		Drawn Date March '21
Scale As Noted (A1)		
Rev	Amendments	Date
Drawing No. 20210303-04		Revision