


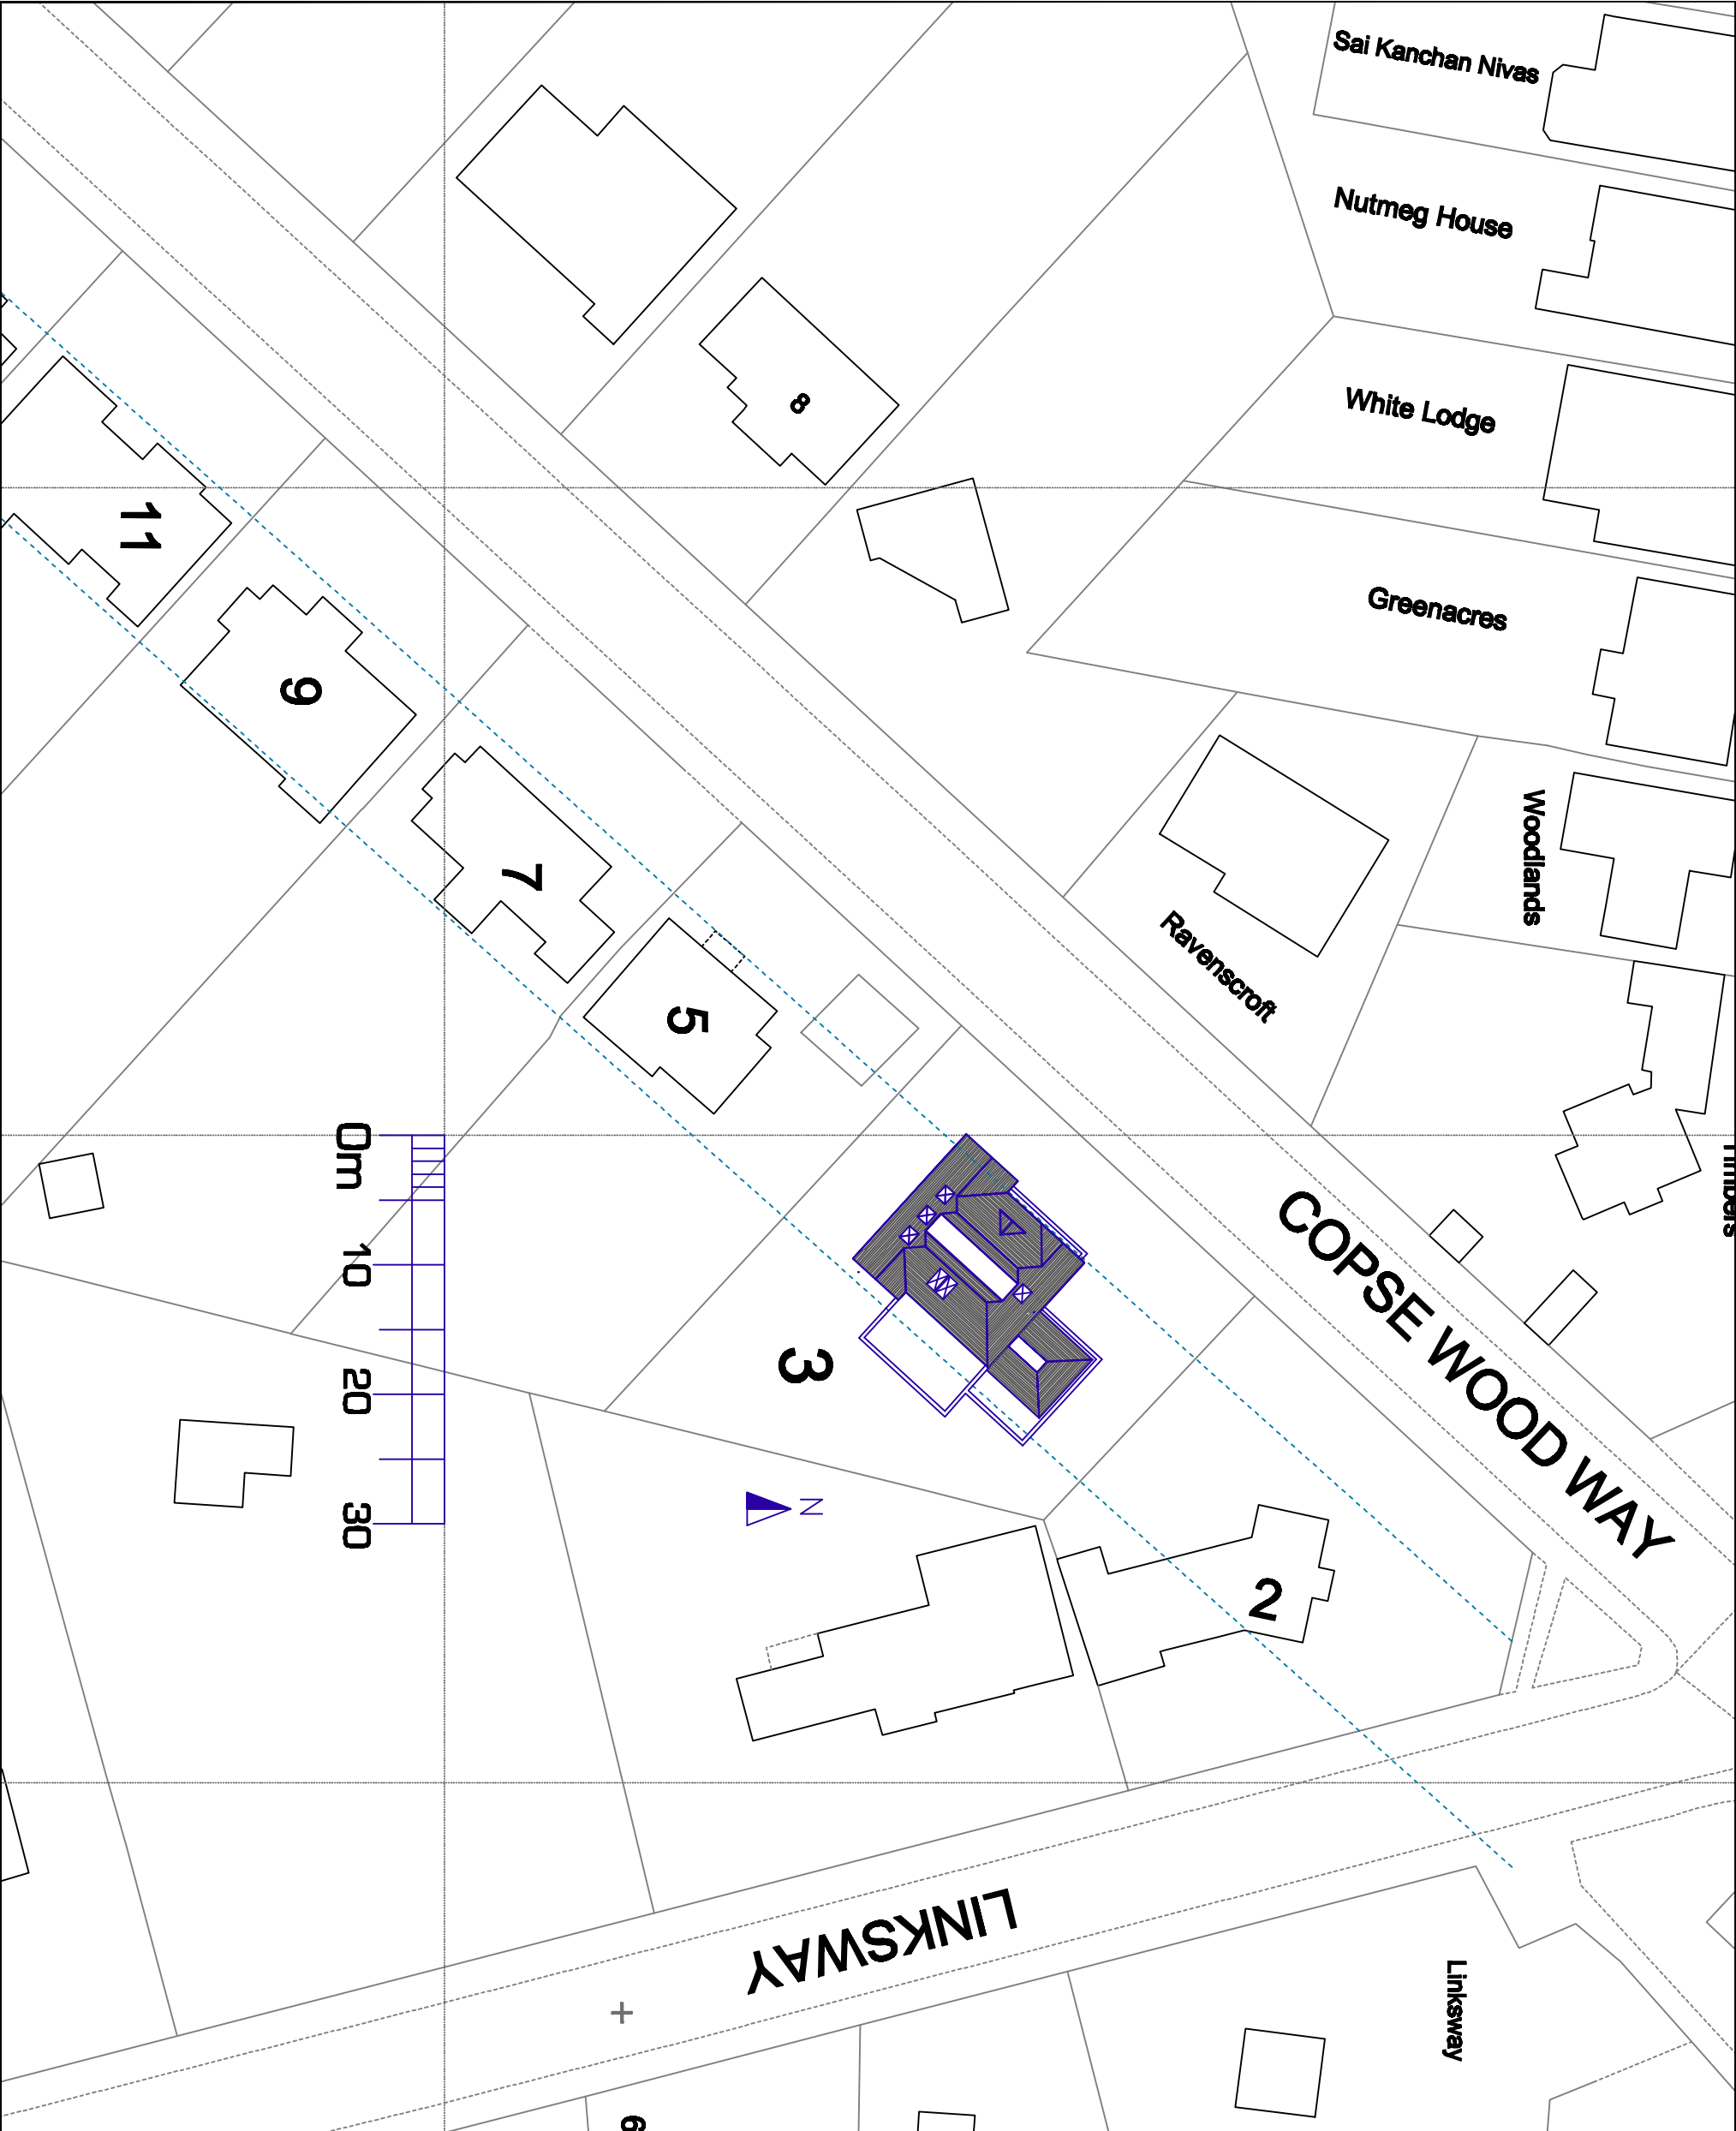

Tony Michael Consulting
23 Dungen Park Drive Broadstairs Kent CT10 1PB
Tel 01843 864320
E-mail tonymichaelconsulting.co.uk
www.tonymichaelconsulting.co.uk

3 COPSE WOOD WAY, NORTHWOOD

PROPOSED Site Plan MAR 22
1:500 Dwg. No. 014G

These Drawings and designs and information are the
Copyright of Tony Michael Consulting/TMC
Commercial Ltd

Do not scale
Report any Errors or Discrepancies as soon as
they are found to TMC

These drawings are intended for the sole use of the
client of TMC only, and for the sole and specific purpose
to obtain Planning Permission and Building Regulation
Approval, and no third party can rely on or use these
drawings or information contained within or appended
to, for any purpose, without the expressed consent of
TMC in writing

For the avoidance of doubt, the terms of the Contract (Rights of Third parties) Act 1898 are excluded from, and do not apply to, these drawings, accompanying specifications, details, designs, and the engagement

Site Plan 1:500