
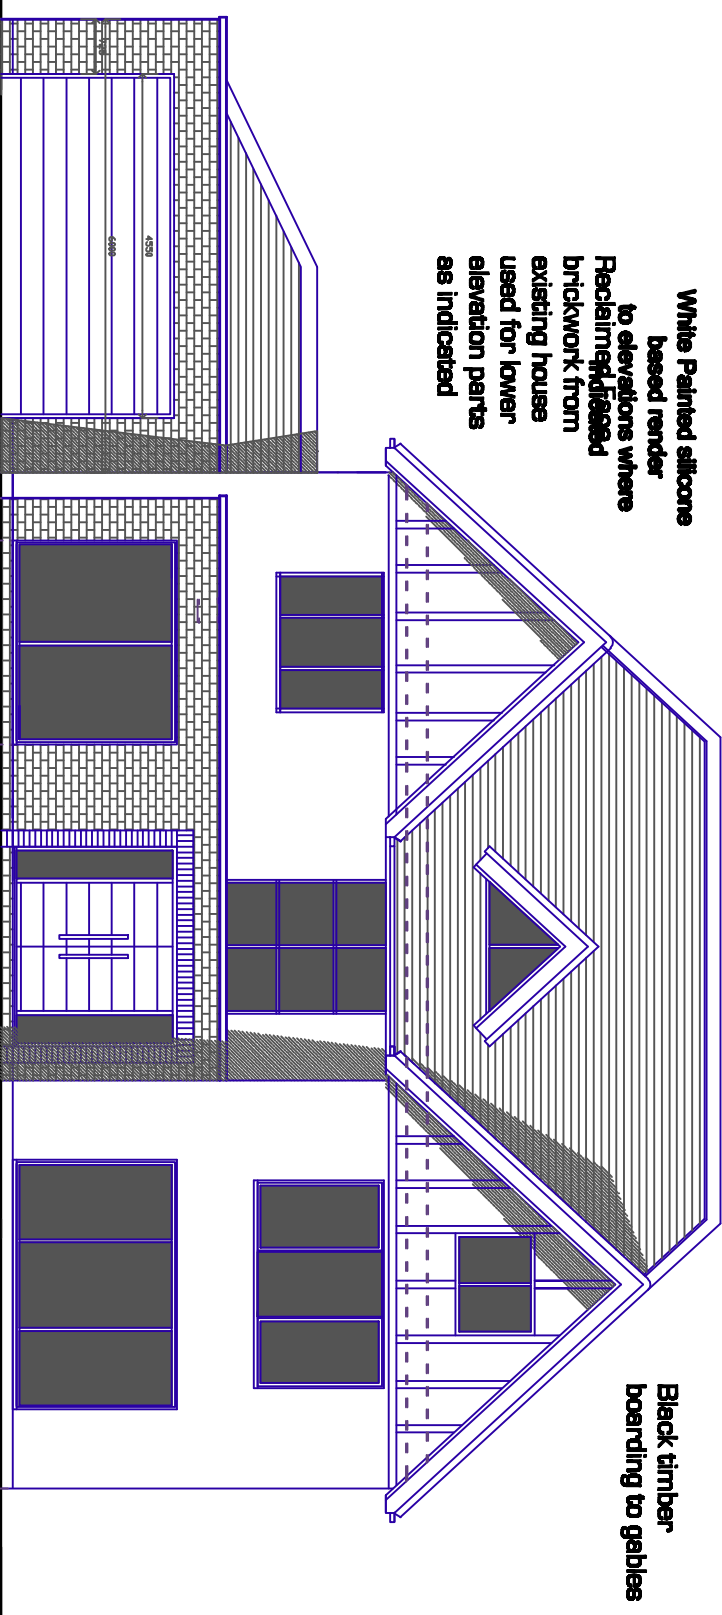


Tony Michael Consulting 23 Dungen Park Drive Broadstairs Kent CT10 1PD Tel 01843 884320 E-mail tonymichaelconsulting.co.uk www.tonymichaelconsulting.co.uk 3 CORSE WOOD WAY, NORTHWOOD PROPOSED MAR 22 1:100 @ A3 Dwg. No. 0186 These Drawings and designs and information are the Copyright of Tony Michael Consulting/TMC Commercial Ltd Do not scale Report any Errors or Discrepancies as soon as they are found to TMC These drawings are intended for the sole use of the client of TMC only, and for the sole and specific purpose to obtain Planning Permission and Building Regulation Approval, and no third party can rely on or use these drawings or information contained within or appended to, for any purposes, without the expressed consent of TMC in writing For the avoidance of doubt, the terms of the Contract (Rights of Third parties) Act 1888 are excluded from, and do not apply to, these drawings, accompanying specifications, details, designs, and the engagement	FRONT ELEVATION 
White Painted silicone based render to elevations where Reclaimed/Recycled brickwork from existing houses used for lower elevation parts as indicated Black timber boarding to gables Anthracite 	


Roof tiles
Marley Edgemere anthracite
colour concrete slates
<https://www.marley.co.uk/roof-tiles/concrete-roof-tiles/edgemere>

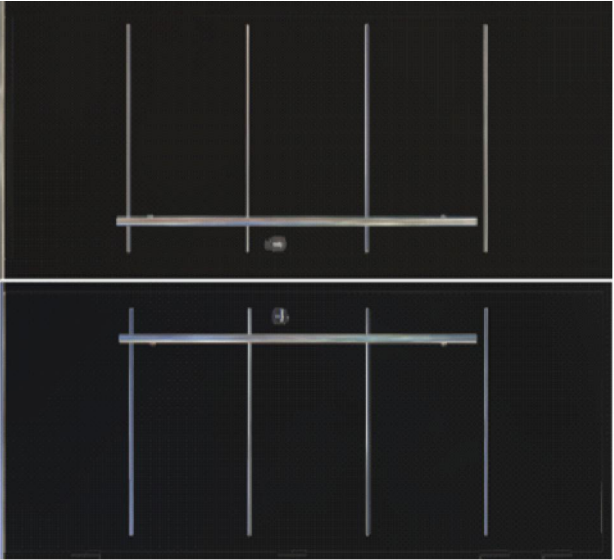

Windows and doors : Black aluminium ID Systems
Windows - Contemporary windows
https://idsystems.co.uk/wp-content/uploads/2019/06/IDSystems_Windows_Doors_Brochure.pdf
Edge 2.0 Ultra slim sliding doors
<https://idsystems.co.uk/sliding-doors/theedge2/>

Black powder coated aluminium fascias and soffits - generic
Black, square flow matt upvc gutters and down pipes - generic

Face Bricks reclaimed from existing house

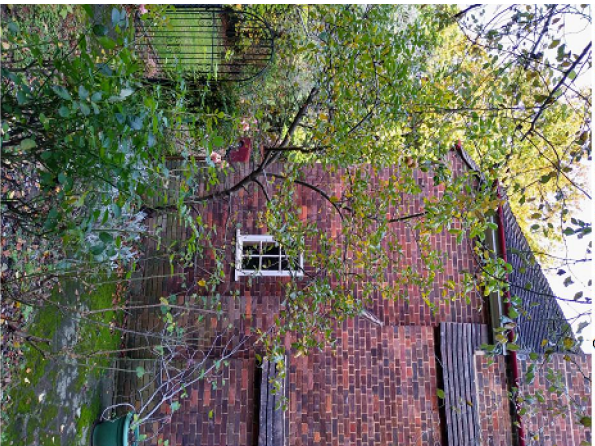

Tudor Cladding details;

Millboard Envello Shadow Line cladding board (composite) in antique oak

<https://millboard.co.uk/cladding/shadow-line>



MATERIALS DETAILS