


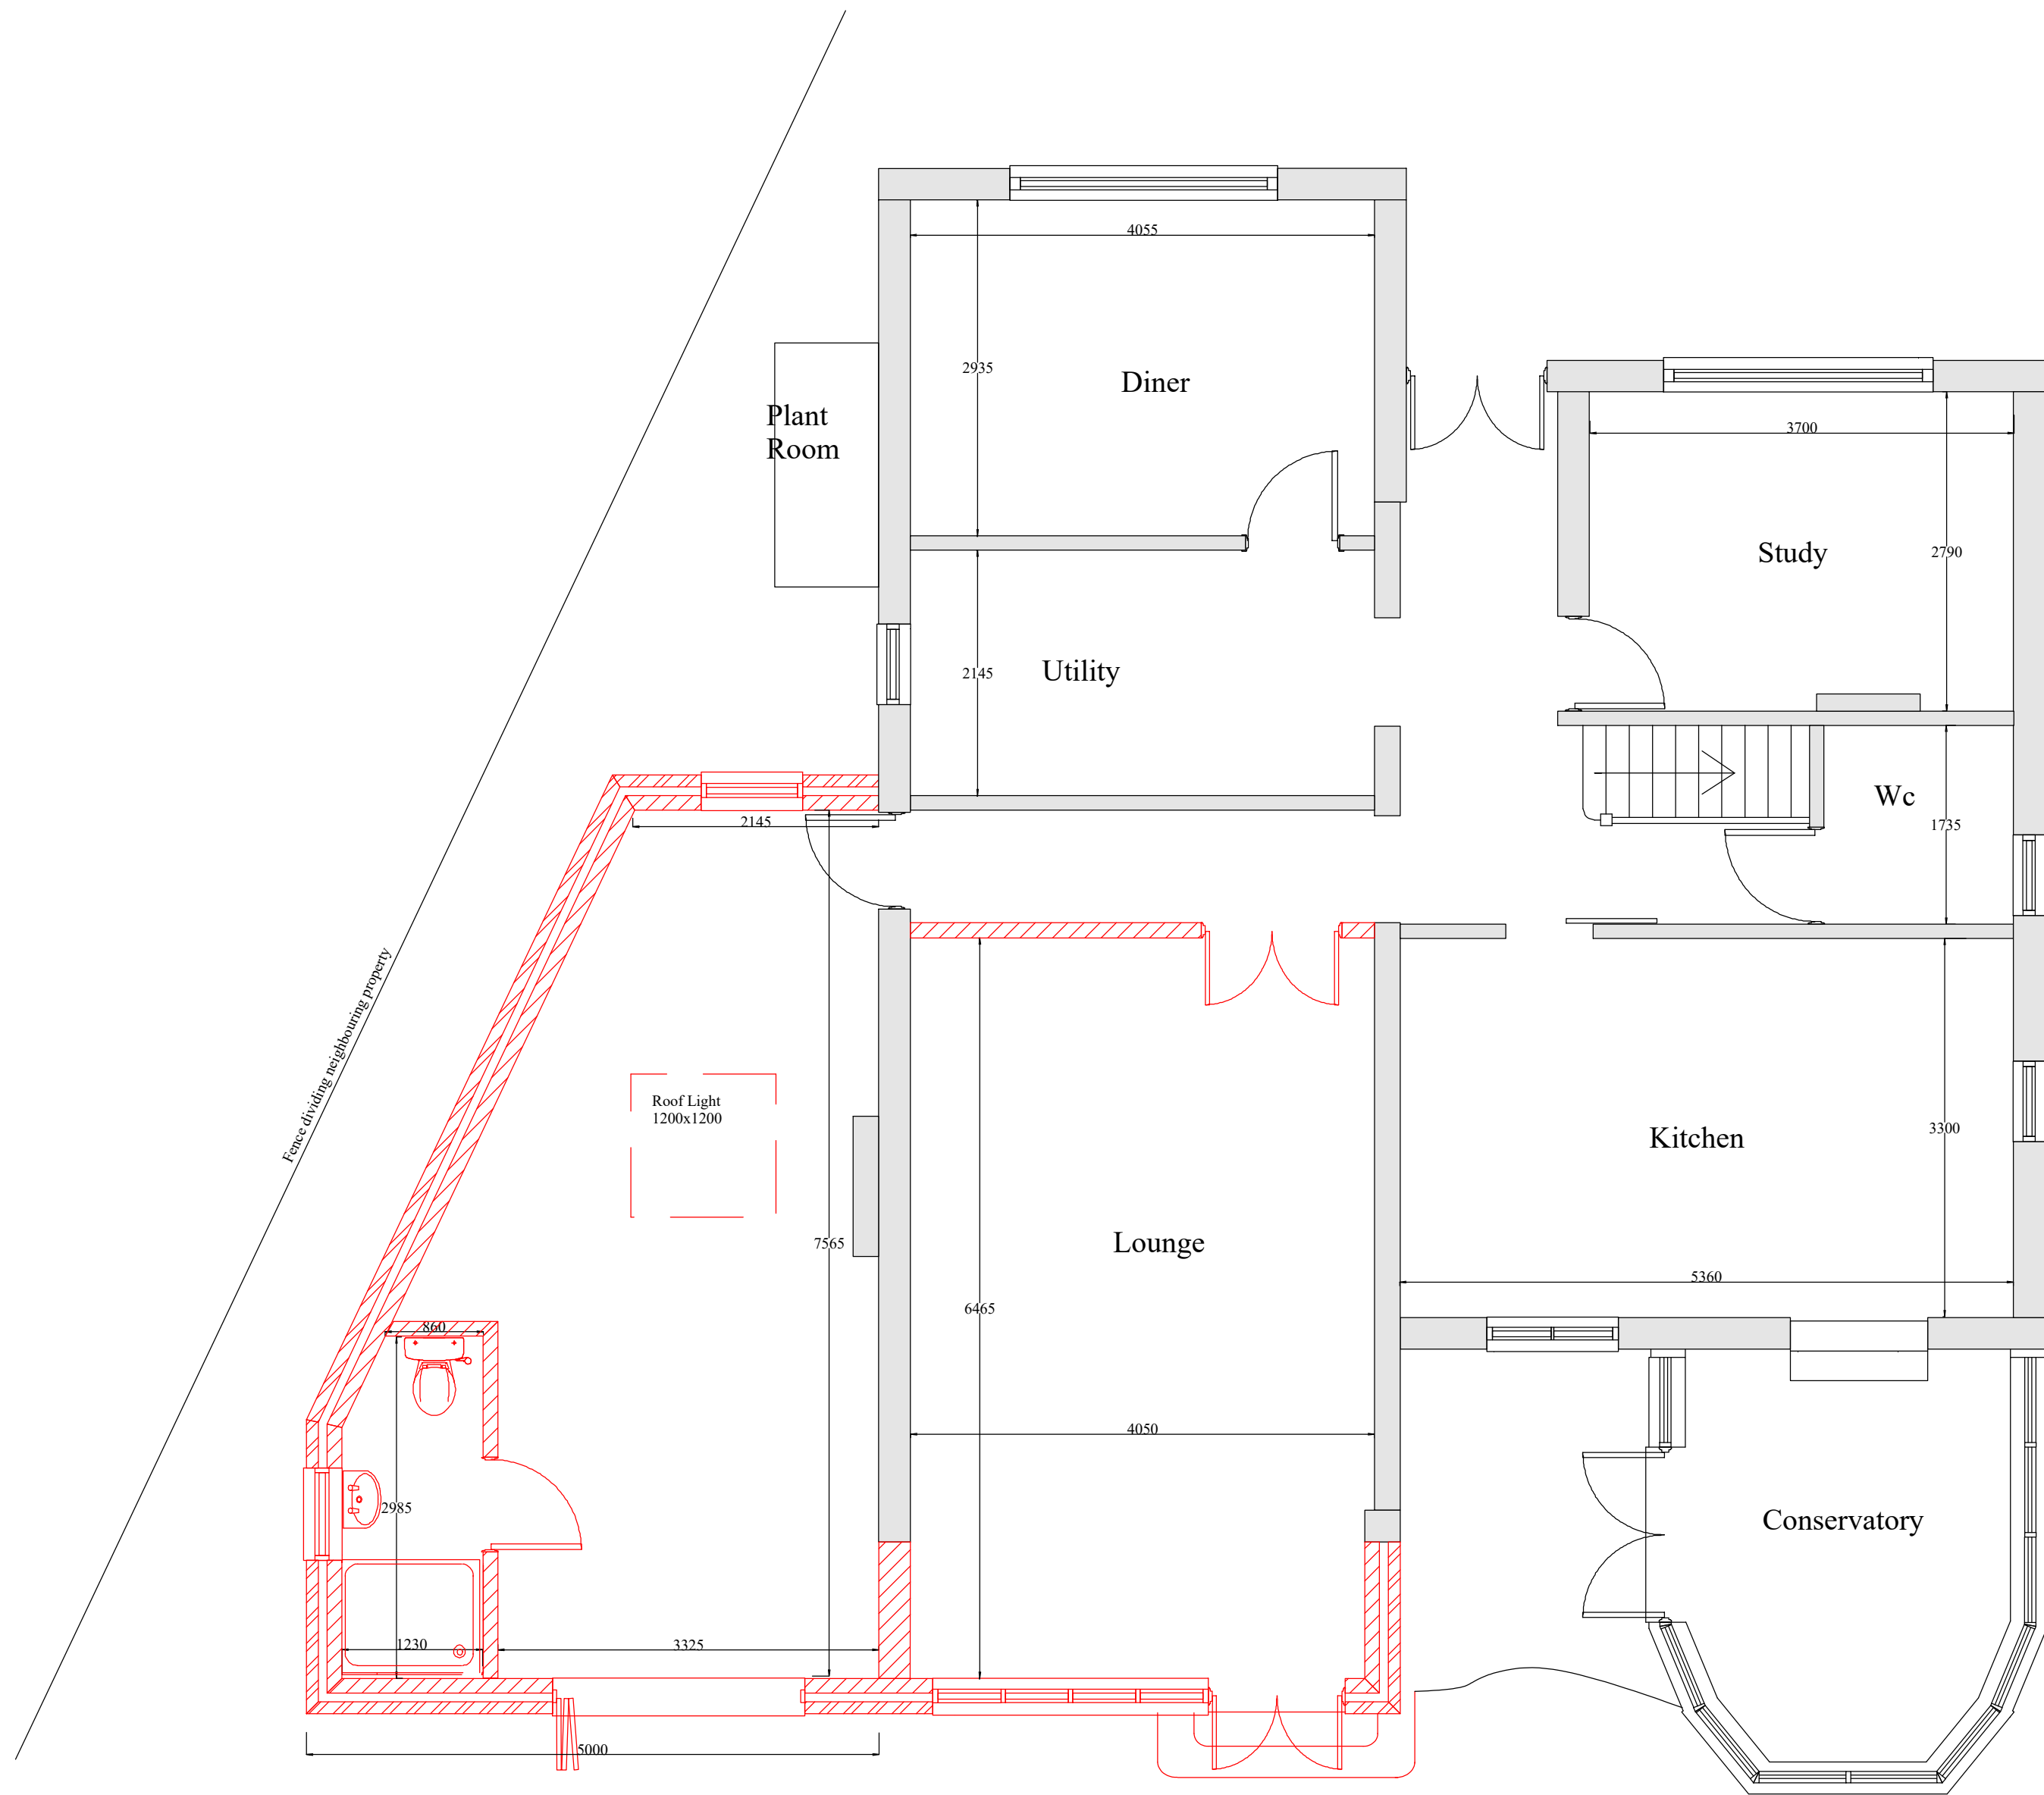

PROPOSED GROUND FLOOR PLAN

Notes;
1 Refer Drawing No P3601 for Notes

A	Side extension width reduction	4/5/22
Revision	Description	Date

Project; 36 Daymer Gardens,
Pinner, HA5 2HP

Project Title;
**Part Single Storey Side
and Rear Extension**

Drawing No;	P3602	Revision;	A
Date;	Jan 2022	Drawn by;	AS
Scale;	1/50 @A2	Chkd by;	MK

Line Design Ltd

85 Great Portland Street
First Floor, London,
W1W 7LT

Tel: 07904 579357,
email: linedesign20@gmail.com