





PROPOSED FRONT ELEVATION

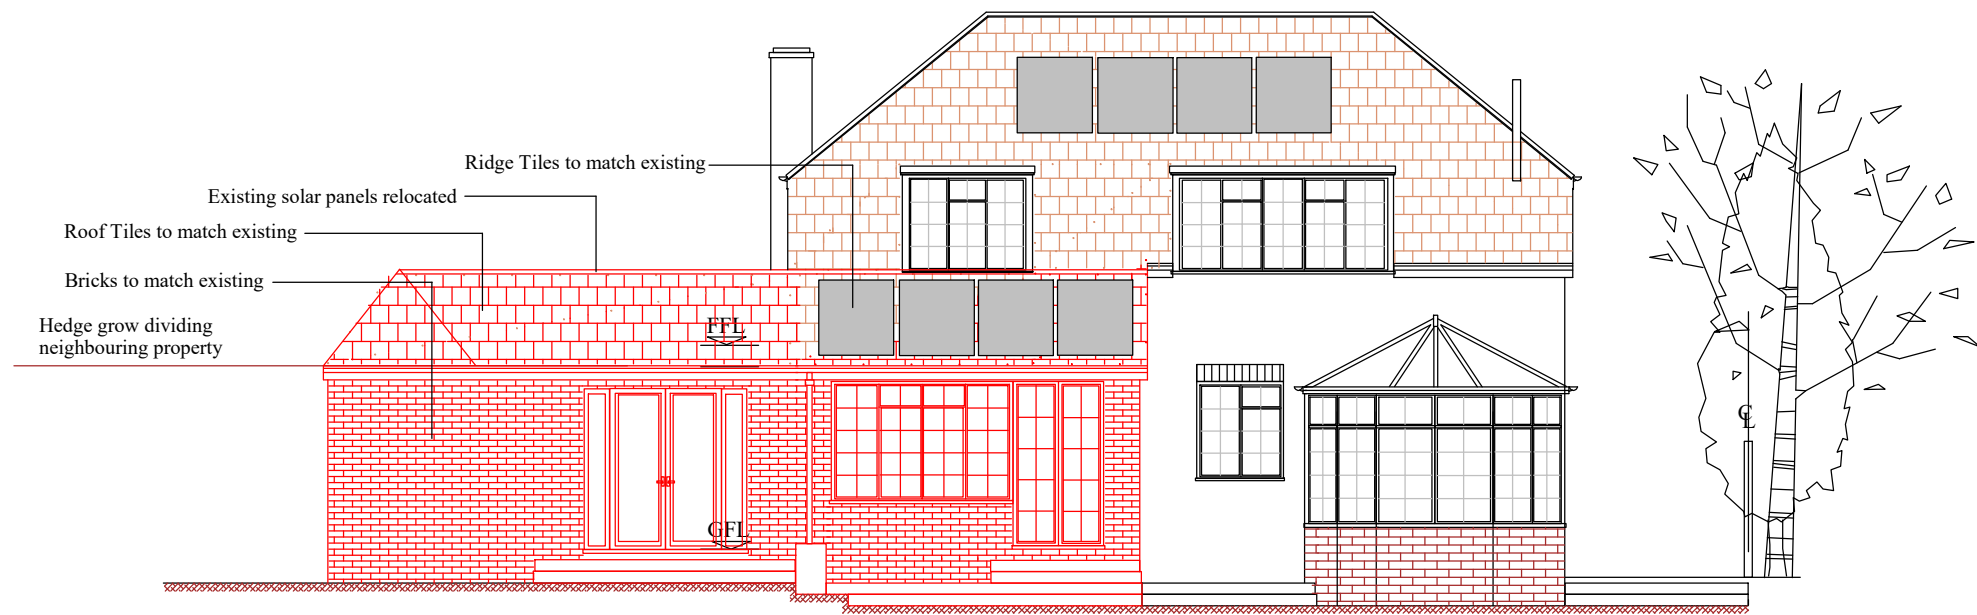


PROPOSED REAR ELEVATION

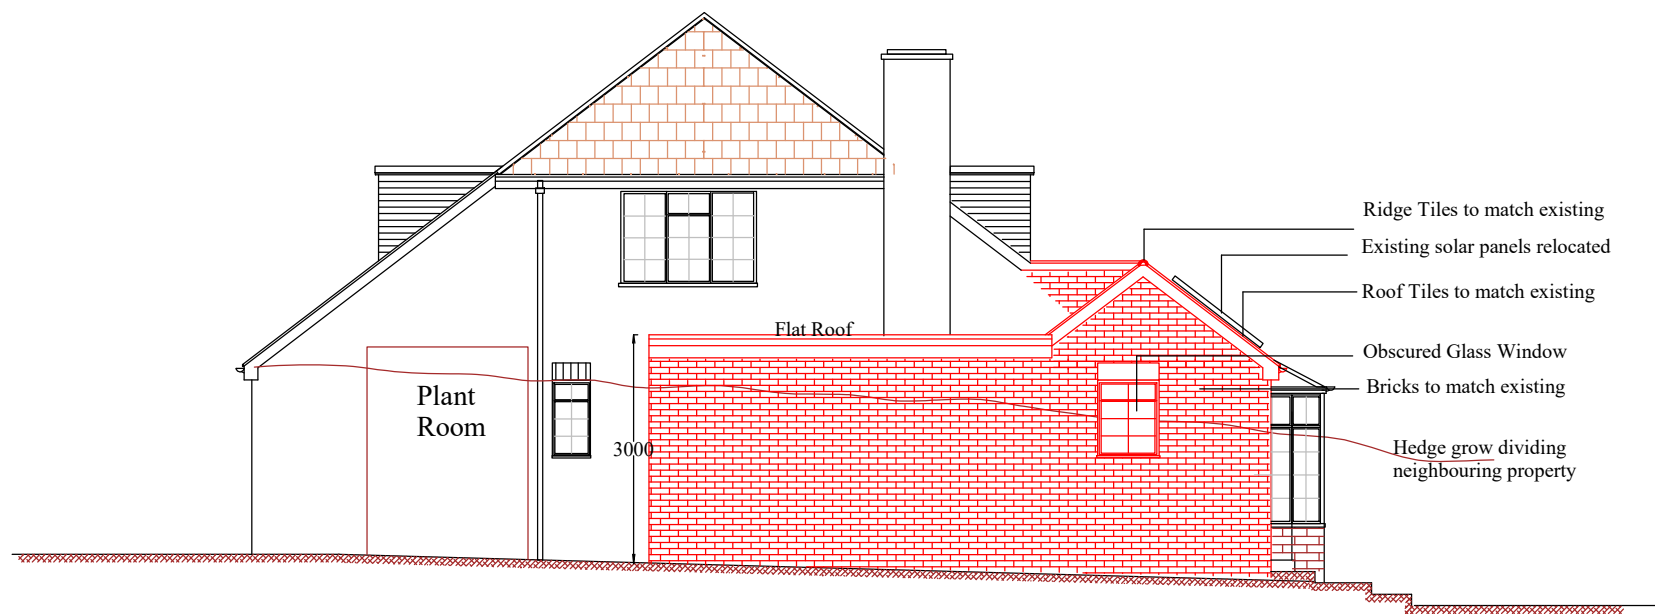

PROPOSED SIDE ELEVATION



PROPOSED SIDE ELEVATION

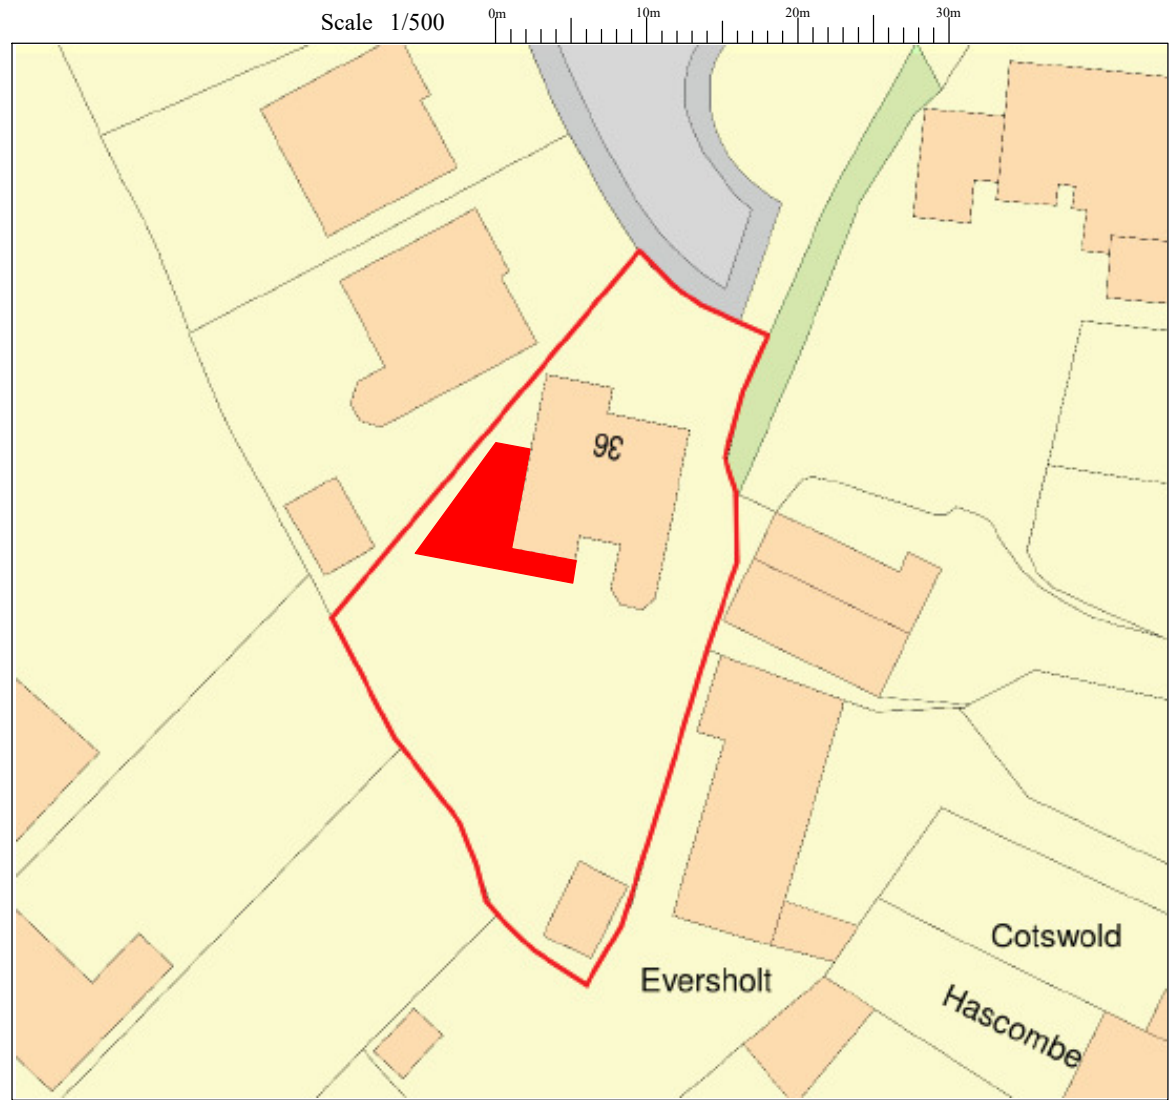

PROPOSED BLOCK PLAN 1/500

Material Schedule	
Walls	Brick face to matcg existing
Dormer walls	Tiles on battens, tiles to match exgg roof tiles
Facia	Wood painted gloss white to match existing
Guttering	Half round Black PVC to match existing
Roof	Plain tiles to match existing
Roof	GRP fiberglass roof covering
Windows	Double Glazed white frame to match existing

Notes;
1 Refer Drawing No P3601 for Notes

Revision Description Date
Project: 36 Daymer Gardens,
Pinner, HA5 2HP

Project Title;
Part Single Storey Side
and Rear Extension

Drawing No; P3603 Revision;
Date; Jan 2022 Drawn by; AS
Scale; 1/100 @A2 Chkd by; MK

Line Design Ltd
85 Great Portland Street
First Floor, London,
W1W 7LT
Tel: 07904 579357,
email: linedesign20@gmail.com

Scale 1/100 0m 2m 4m 6m 8m 10m