


No.149

No.151



FRONT ELEVATION

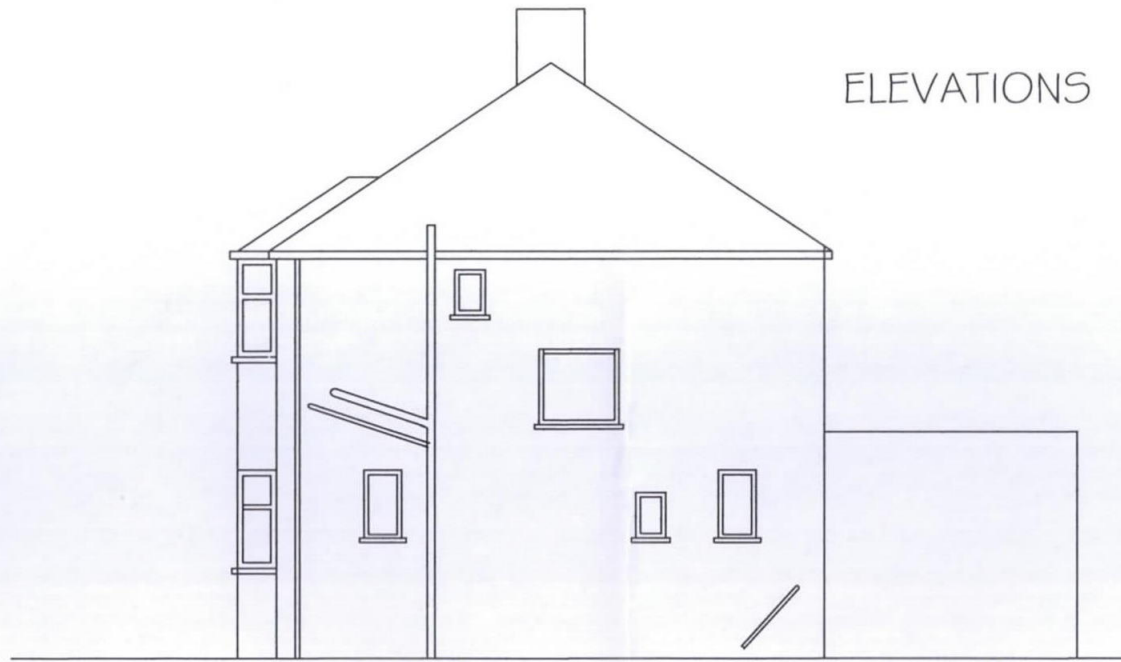


SIDE ELEVATION

VIEW FROM No. 153

ELEVATIONS




REAR ELEVATION

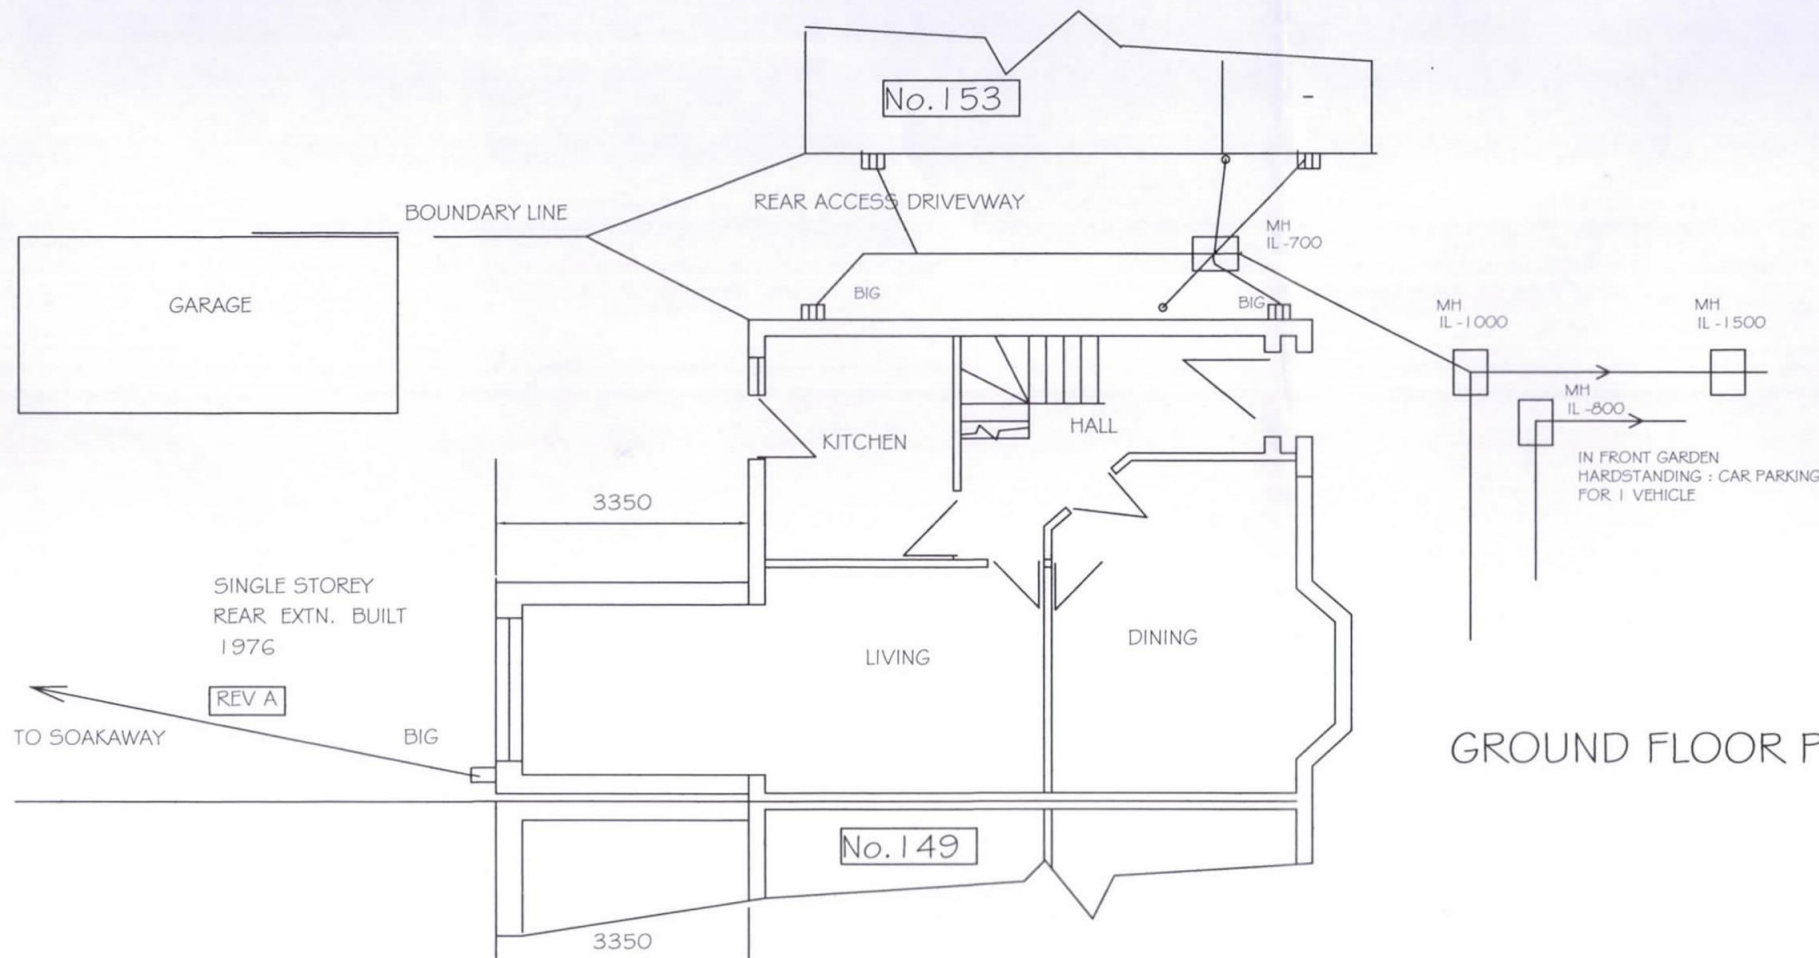

GROUND FLOOR PLAN

SCALE BAR

 

REV A JAN 21 SW DRAINAGE DETAILS ADDED

151 QUEENS WALK
SOUTH RUISLIP MIDDX HA4 ONW

PROPOSED SINGLE STOREY
REAR EXTENSION

EXISTING STRUCTURE

SCALE 1:100 (AT A3) NOVEMBER 2020
DWG. No. 151QW/1A