


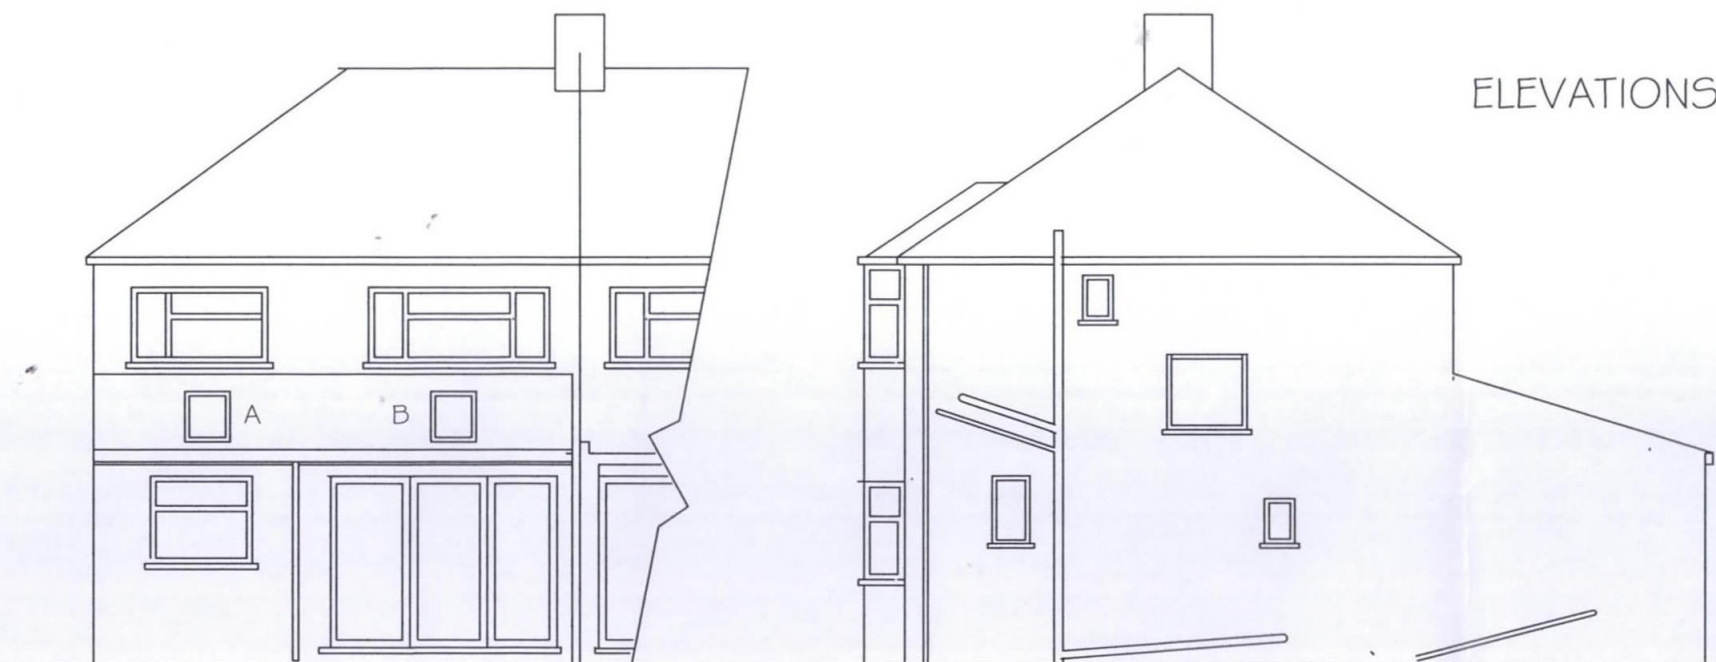


REAR ELEVATION

A/B ; VELUX ROOFLIGHTS

SIDE ELEVATION


VIEW FROM No. 153

QPR : PROFILE OF PITCHED ROOF
AS SEEN FROM No. 149

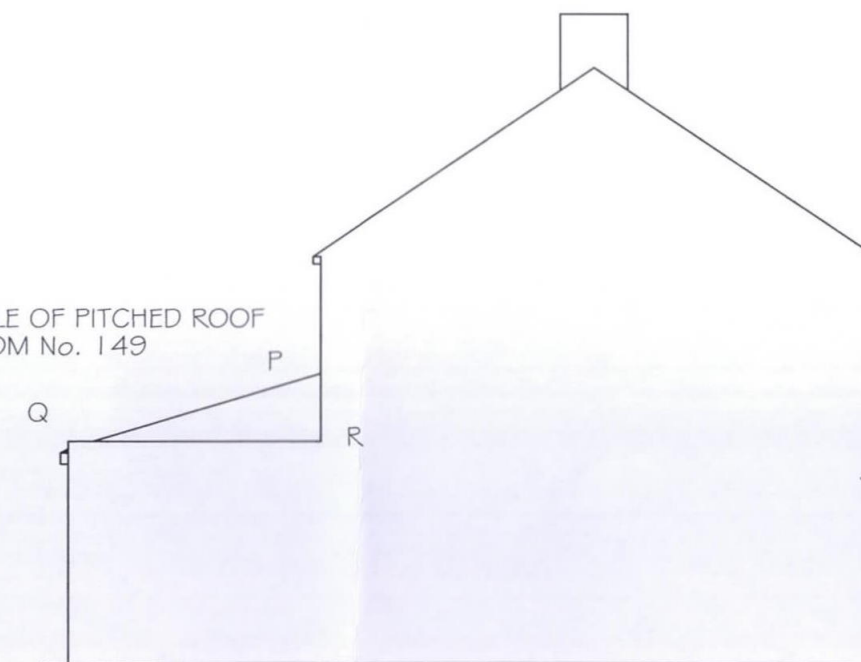


SIDE ELEVATION

VIEW FROM No. 149

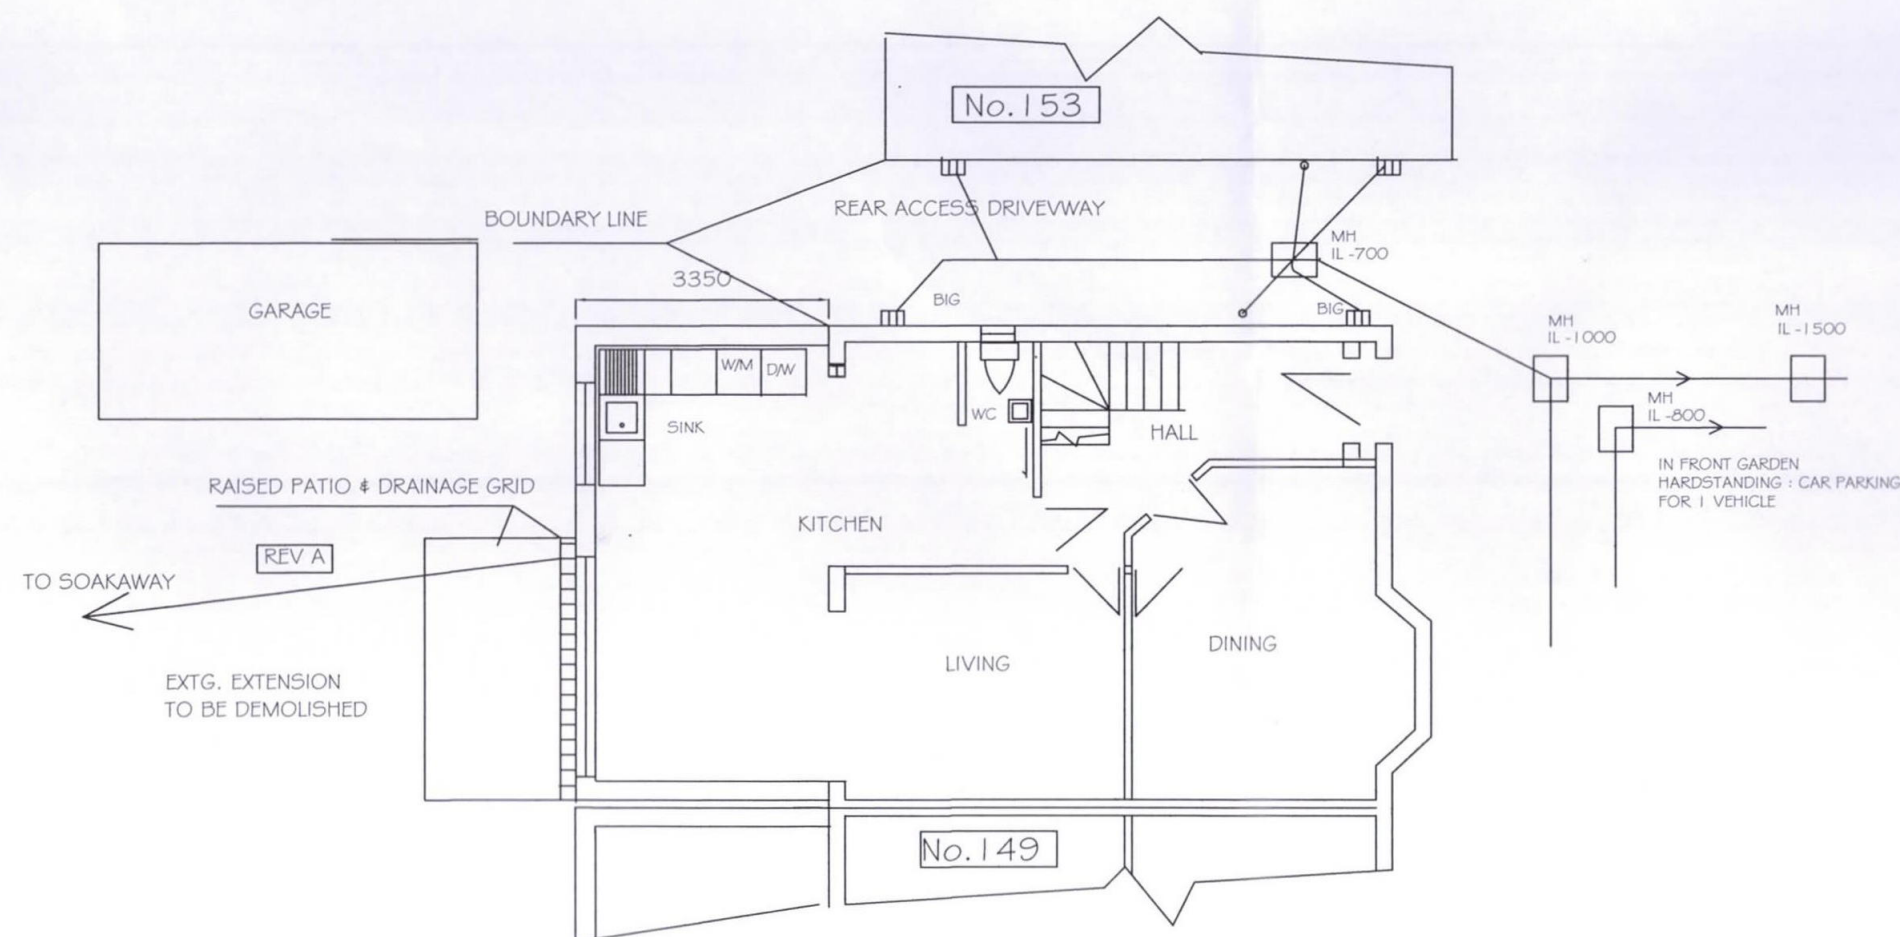

GROUND FLOOR PLAN

SCALE BAR

 

REV A JAN 21 SW DRAINAGE DETAILS ADDED

151 QUEENS WALK
SOUTH RUISLIP MIDDX HA4 ONW

PROPOSED SINGLE STOREY
REAR EXTENSION

PROPOSED STRUCTURE
SHEET 1 : ELEVATIONS & GROUND FLOOR PLAN

SCALE 1:100 (AT A3) NOVEMBER 2020

DWG. No. 151 QW/2A