



REAR ELEVATION

A/B ; VELUX ROOFLIGHTS

SIDE ELEVATION


VIEW FROM No. 153

REV C

WINDOW B TO BE BRICKED UP

ELEVATIONS


QPR : PROFILE OF PITCHED ROOF
AS SEEN FROM No. 149

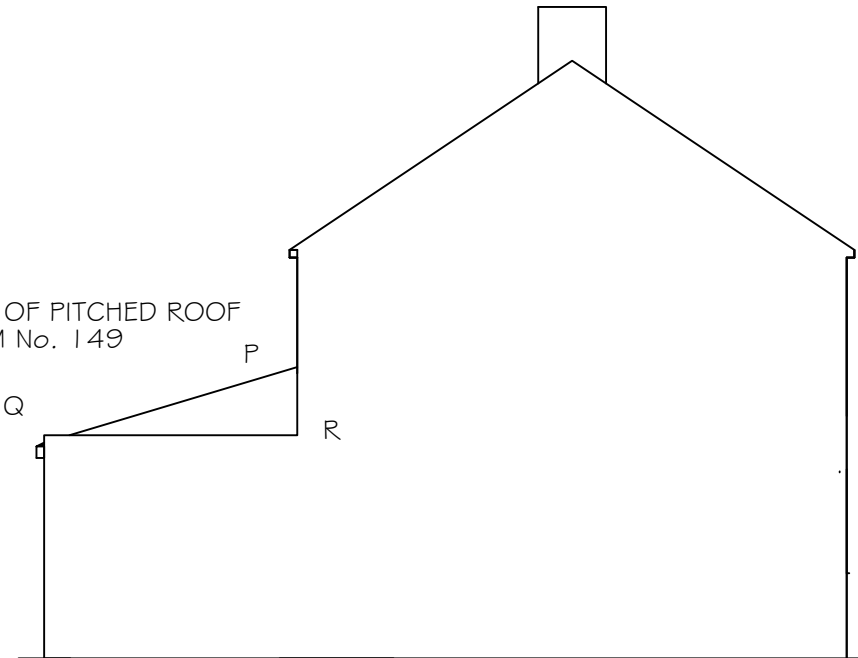

SIDE ELEVATION

VIEW FROM No. 149

GROUND FLOOR PLAN

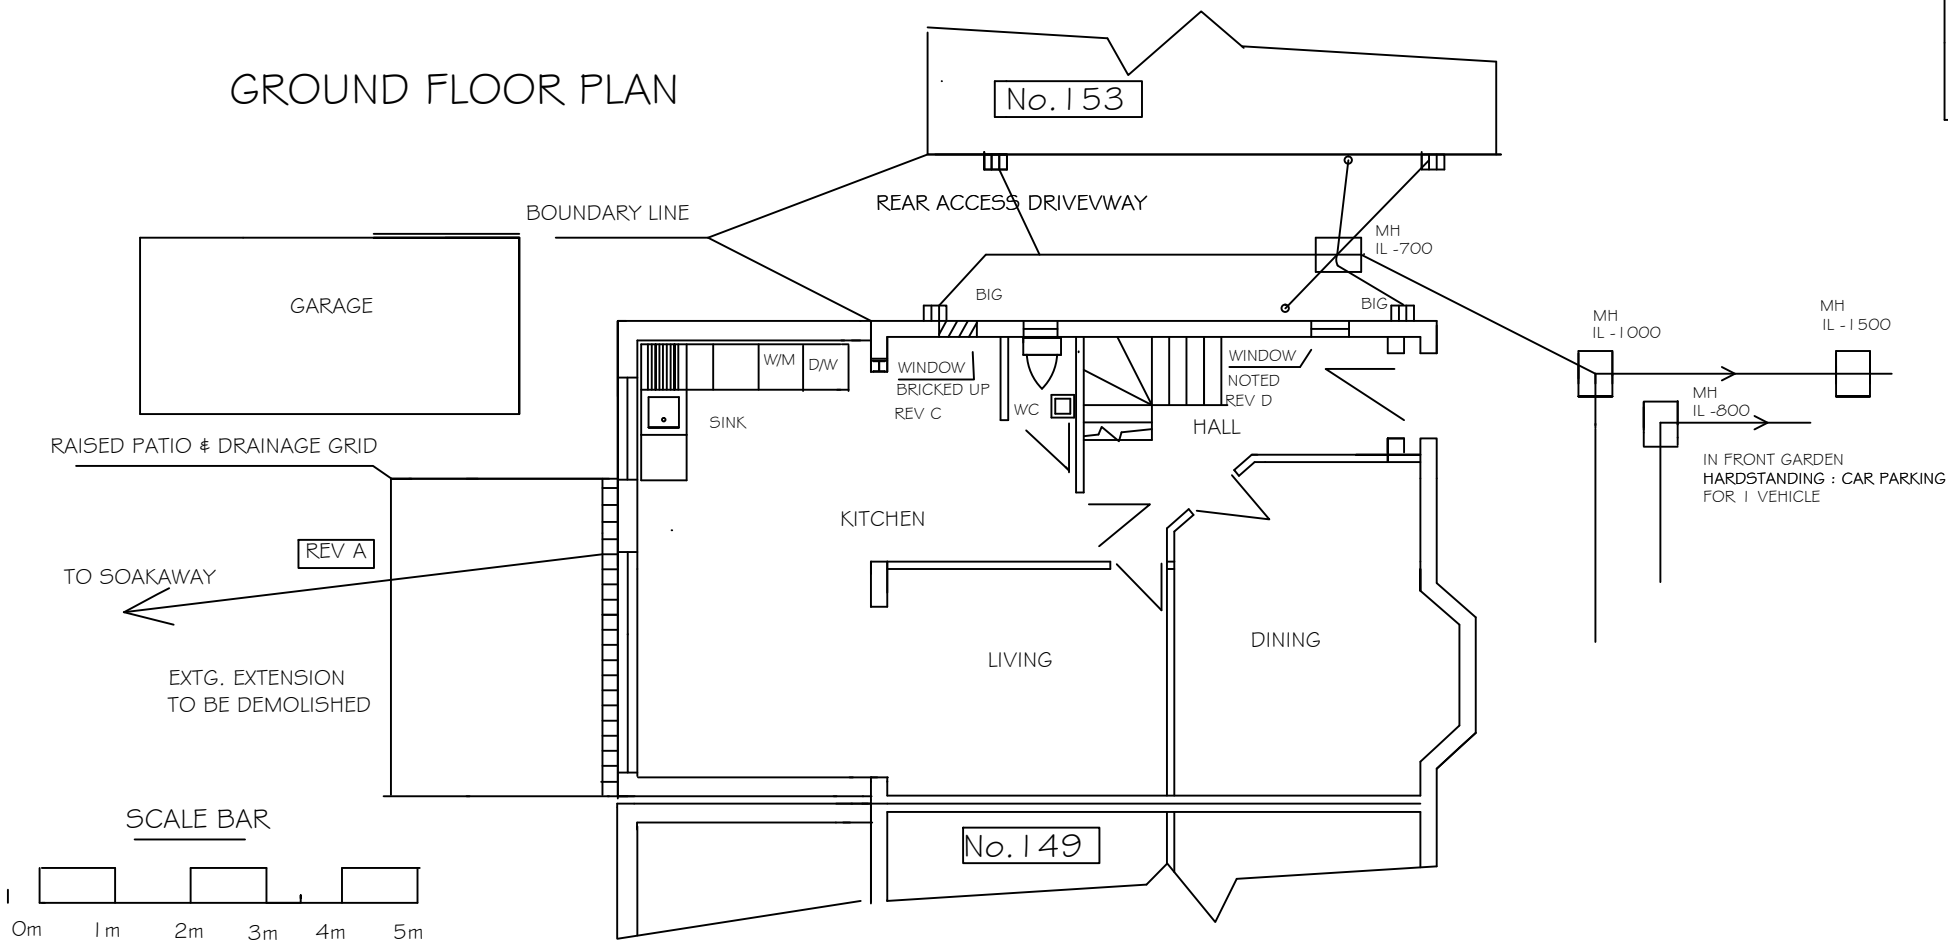

REV D MAY 2021
1. PROJECT TITLE REVISED
2. WINDOW C LOCATION NOTED ON PLAN
3. NOTE A ADDED

REV C MAY 2021
1. RAISED PATIO MAX. DIMENSIONS 3m x 4.2m x 250mm HIGH
2 THE PROPOSED EXTENSION TO BE EXTERNALLY FINISHED IN MATERIALS
MATCHING THOSE OF THE EXTG. PROPERTY.
3 GROUND FLOOR WINDOWS SHOWN ON PLAN/SIDE ELEVATION
WINDOW B TO BE BRICKED UP

REV A JAN 21 SW DRAINAGE DETAILS ADDED

151 QUEENS WALK
SOUTH RUISLIP MIDDX HA4 ONW

PROPOSED SINGLE STOREY REAR EXTN
REAR PATIO & FENESTRATION CHANGES
TO SIDE ELEVATION

PROPOSED STRUCTURE
SHEET 1 : ELEVATIONS & GROUND FLOOR PLAN

SCALE 1:100 (AT A3) NOVEMBER 2020
DWG. No. 151QW/2D

NOTE A : APPLICATION FOR A CERTIFICATE OF LAWFUL DEVELOPMENT
FOR A PROPOSED DEVELOPMENT