

NOTES

Revision

Rev	Notes	Date
-	Planning	08/10/2019

KEY	
	Boundary lines
	Proposed walls
	Proposed beam
	Existing walls
	Proposed drainage
	1.8m head height
	Proposed rooflight
	1.5m head height

JOB TITLE
Proposed ground floor wraparound extension, floor plan redesign and all associated works at 10 Larkwood Rise

STATUS
Planning


DRAWING TITLE
Existing block plan

CLIENT
Mr Amit Hindocha


SCALE 1:200 at A2	DRAWN HD
-----------------------------	--------------------

DATE June 2019	CHECKED AB
--------------------------	----------------------

DRAWING NO. 1549 - 401 - 01

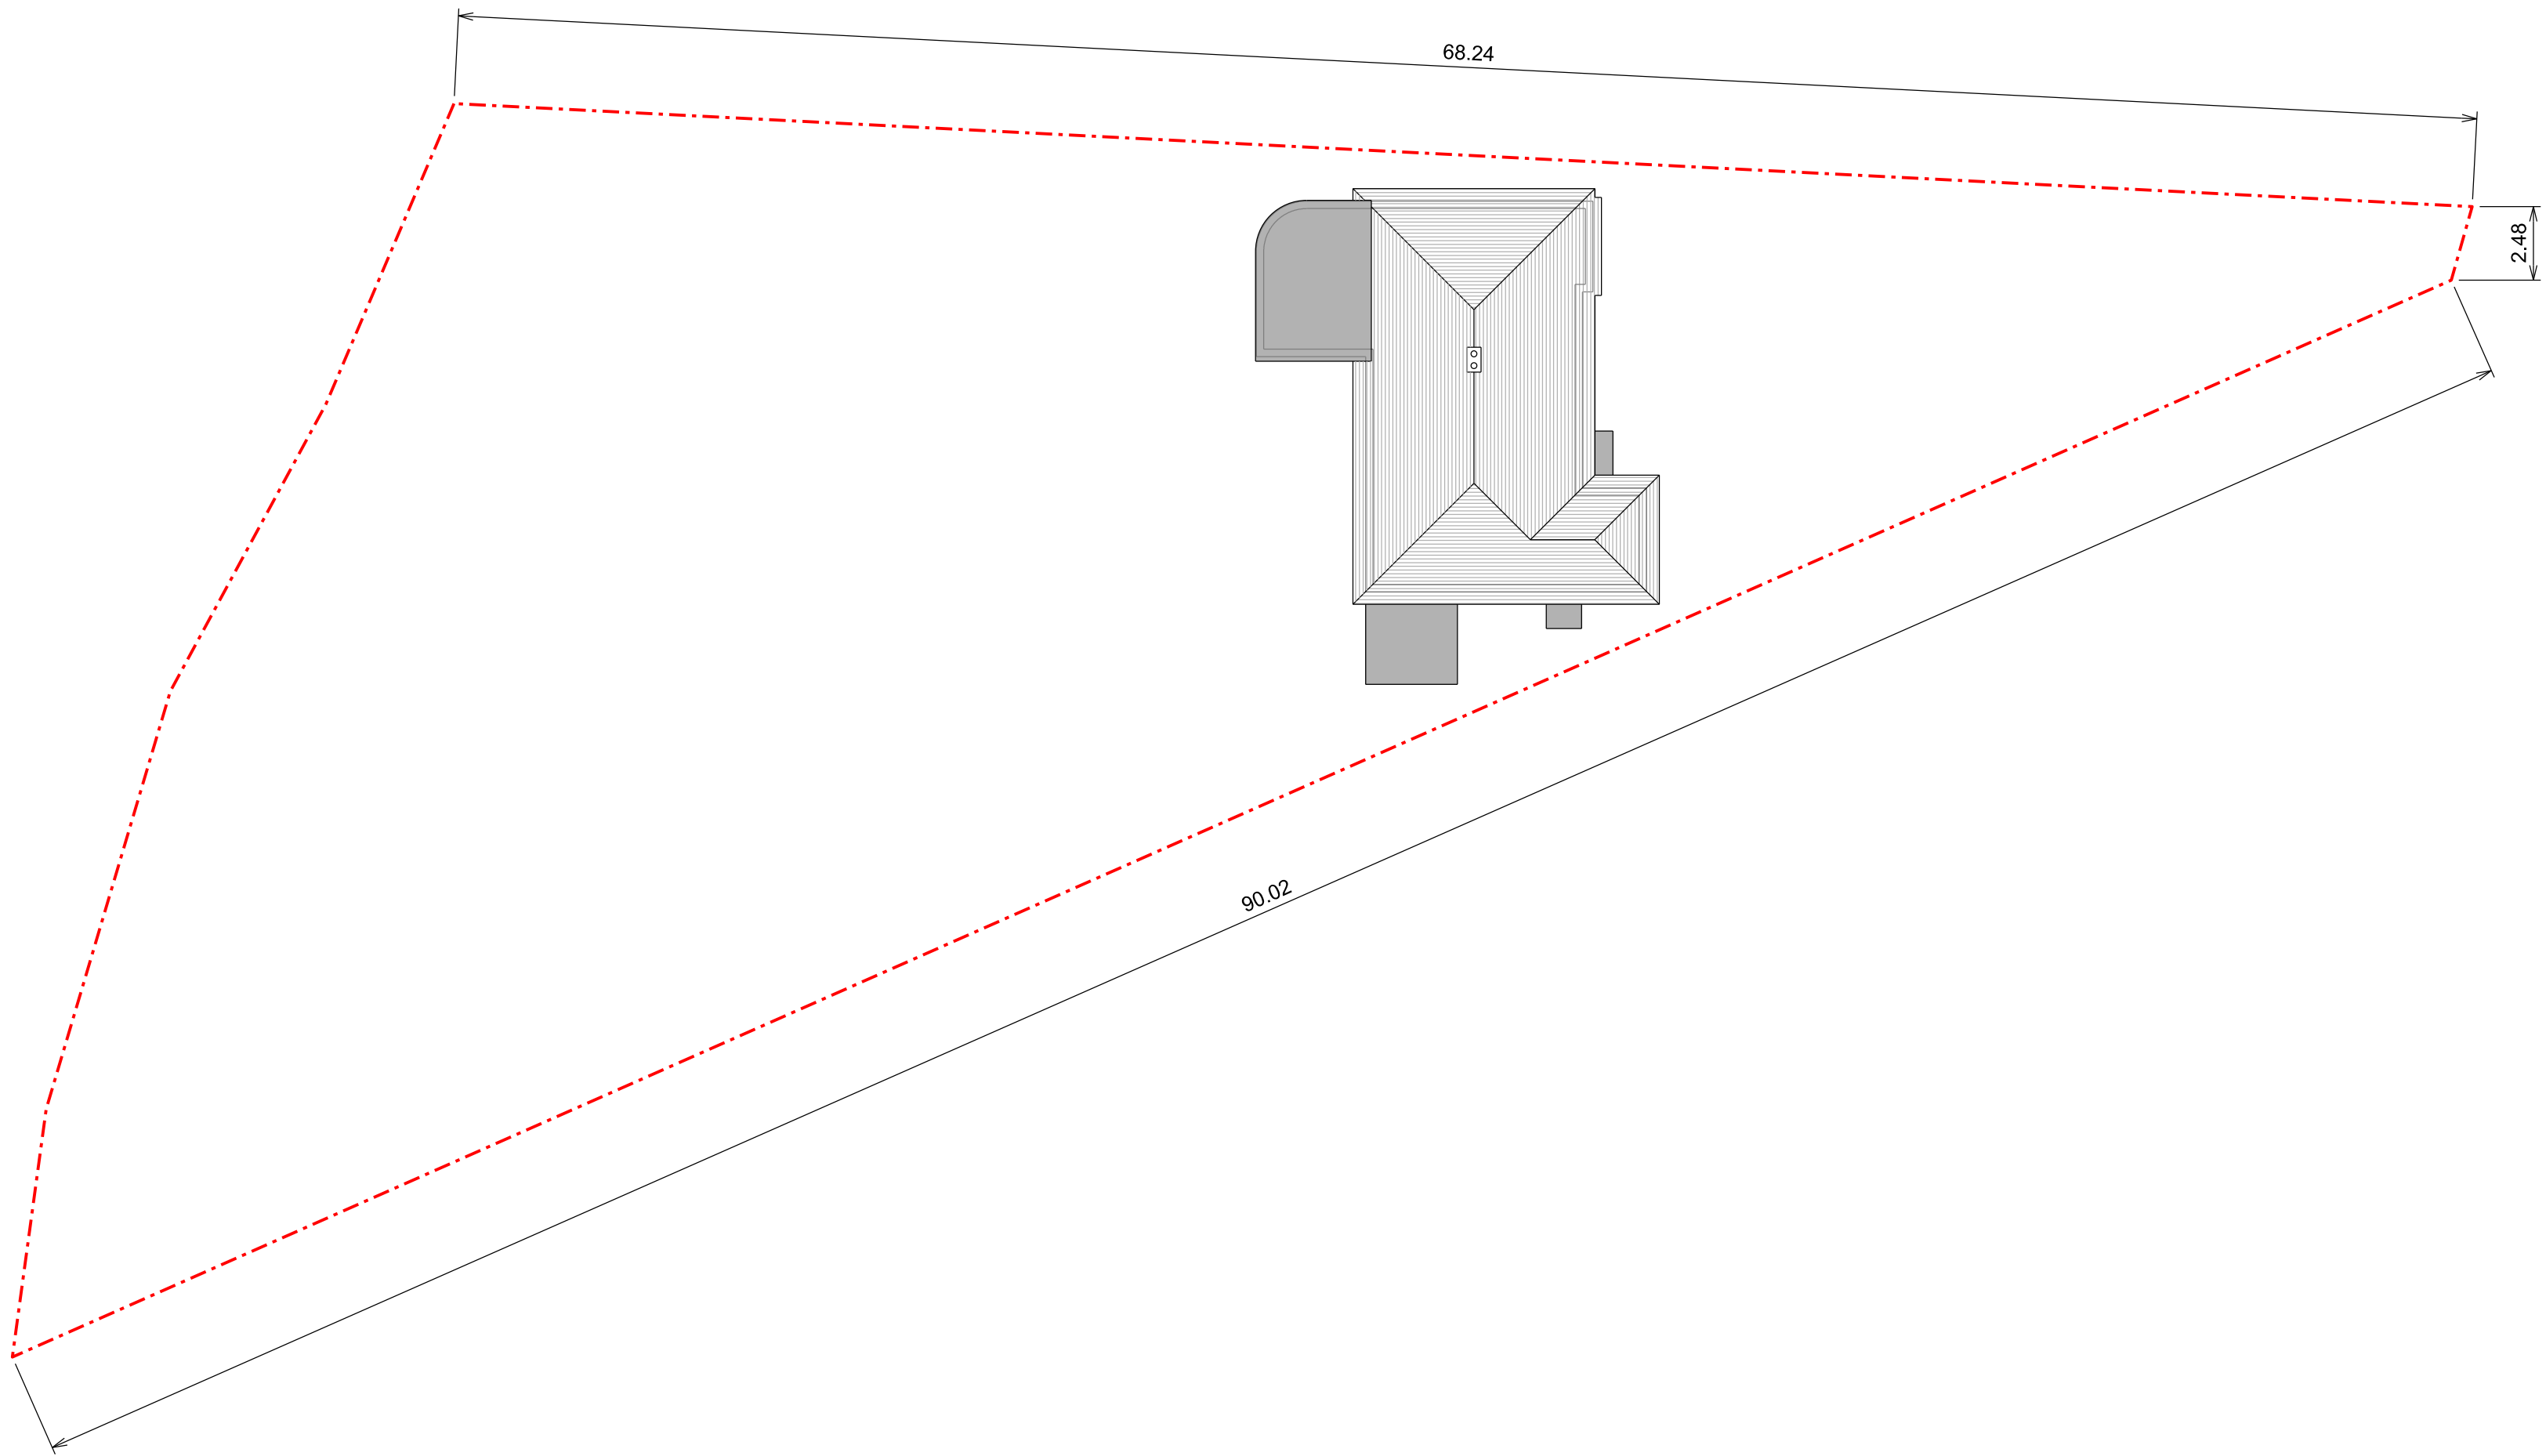

Existing Block Plan

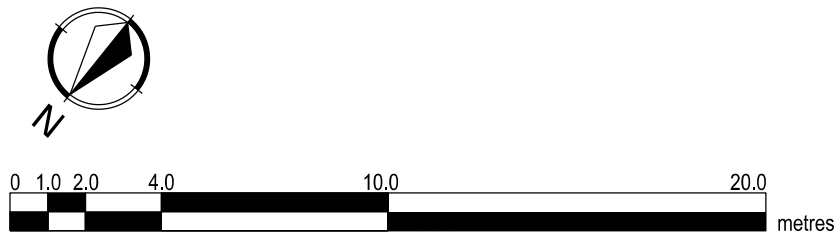

NOTES

Revision

Rev	Notes	Date
-	Planning	08/10/2019

KEY	
	Boundary lines
	Proposed walls
	Proposed beam
	Existing walls
	Proposed drainage
	Existing removed
	1.8m head height
	Proposed rooflight
	1.5m head height

JOB TITLE

Proposed ground floor wraparound extension, floor plan redesign and all associated works at 10 Larkwood Rise

STATUS
Planning


DRAWING TITLE
Proposed block plan

CLIENT
Mr Amit Hindocha

SCALE 1:200 at A2	DRAWN AB
----------------------	-------------

DATE June 2019	CHECKED HD
-------------------	---------------

DRAWING NO. 1549 - 402 - 01

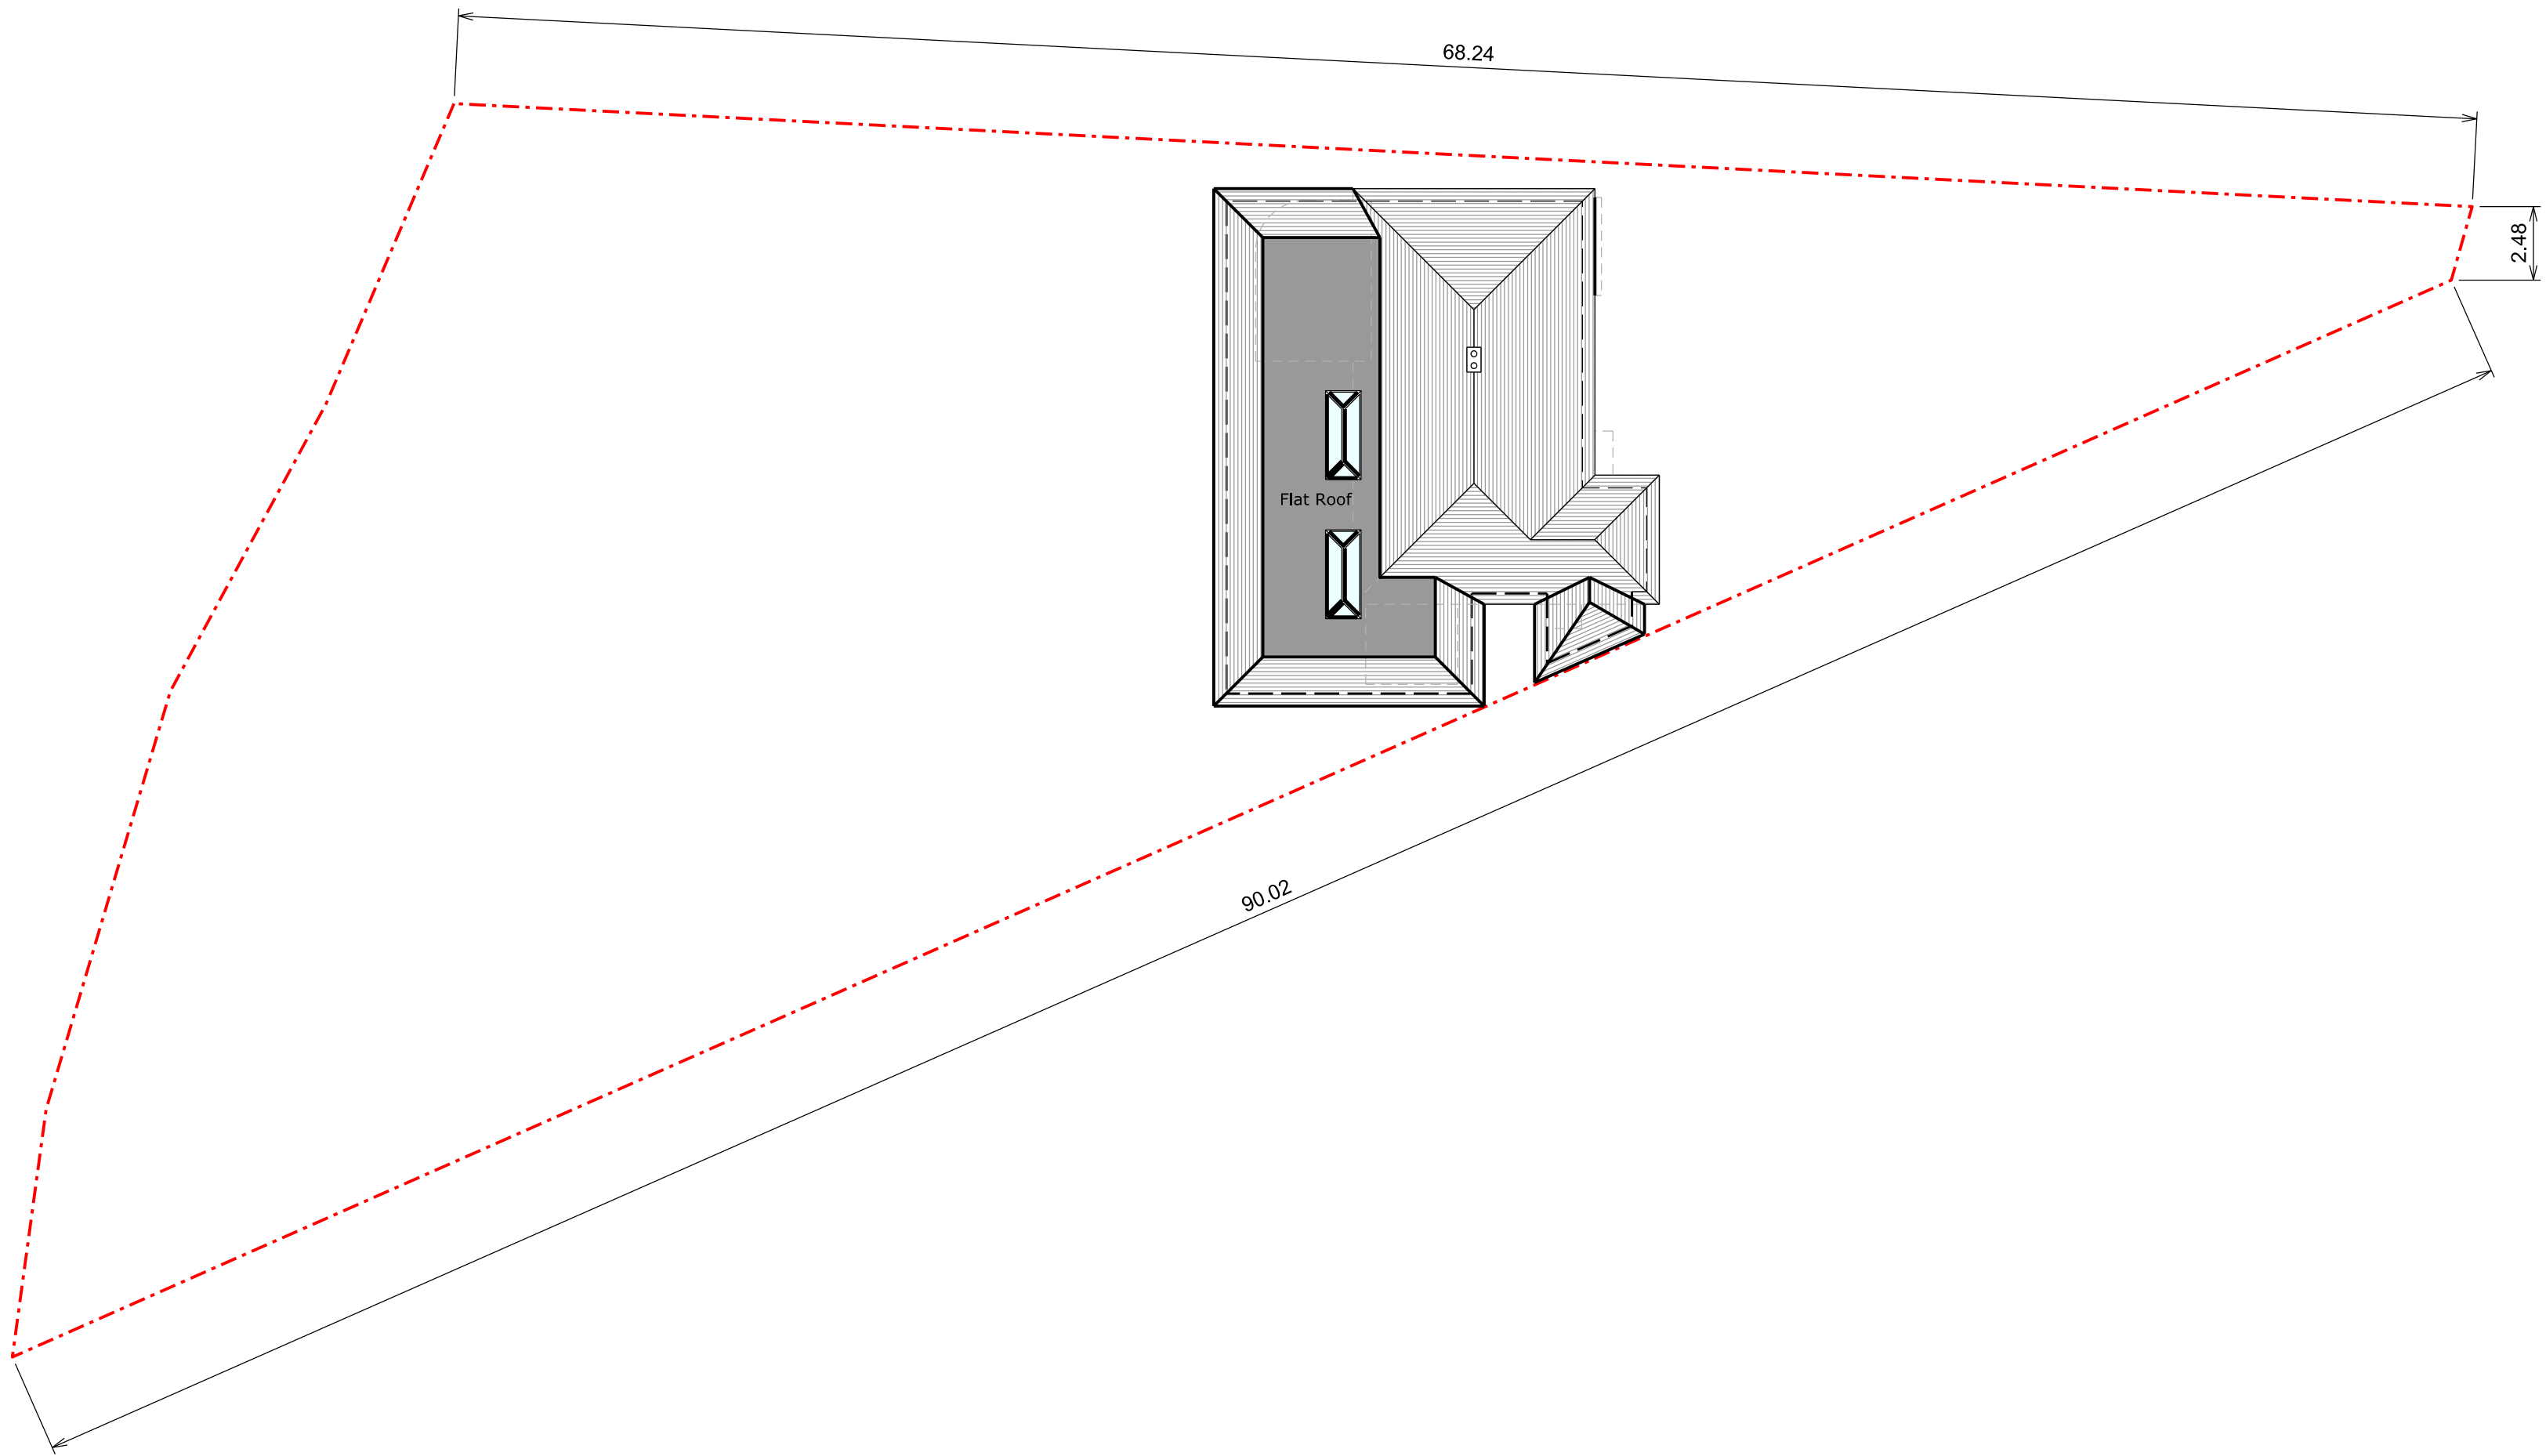

Proposed Block Plan

