




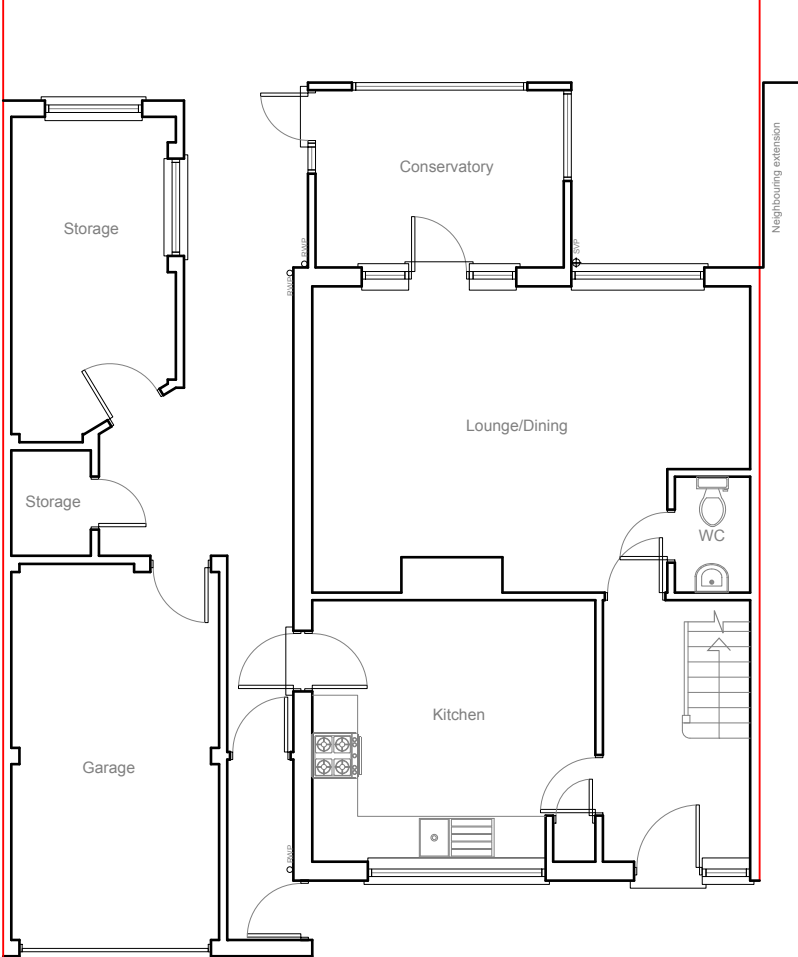

Existing Ground Floor Plan
Scale 1:100

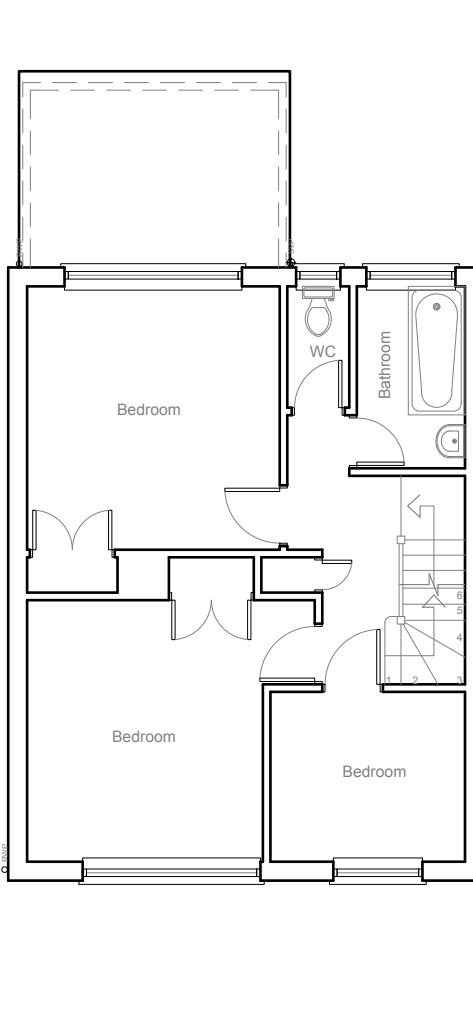

Existing First Floor Plan
Scale 1:100

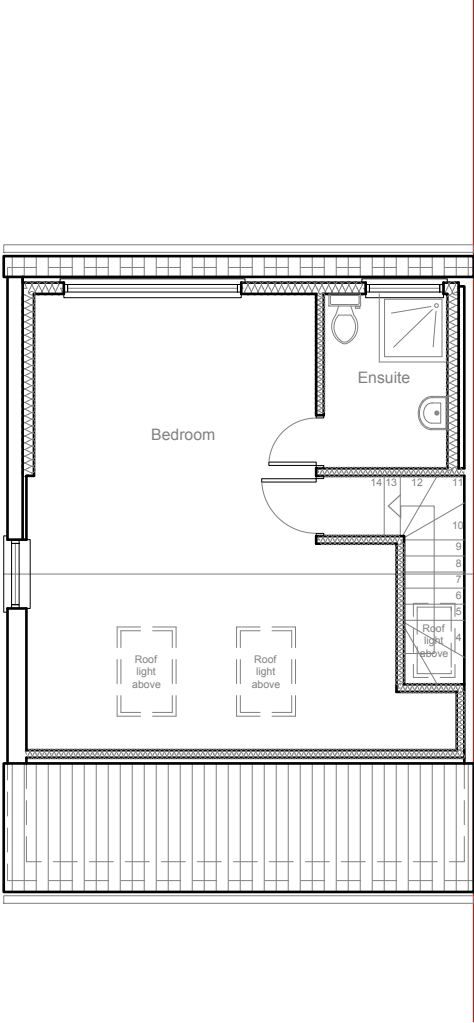


Existing Loft Floor Plan
Scale 1:100



All work to comply with
current building regulations
and codes of practice


Do not scale from drawings
all dimensions to be checked
on site before the start of
any work

Proposed External Finish Materials to
Match Existing External Finish
Materials

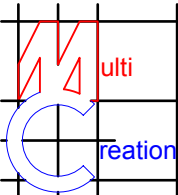	Project:	Title:	Scale: 1:100 @ A3
	55 Hitherbroom Road	Existing Floor Plans	Date: 05-2019
	Hayes		Drawing No.: 3333/HH-01/SP
	UB3 3AF		Revision
239 Western Road, Southall, Middx, UB2 5HS Tel: 020 8571 1369 info@multicreation.co.uk			




Existing Front Elevation
Scale 1:100

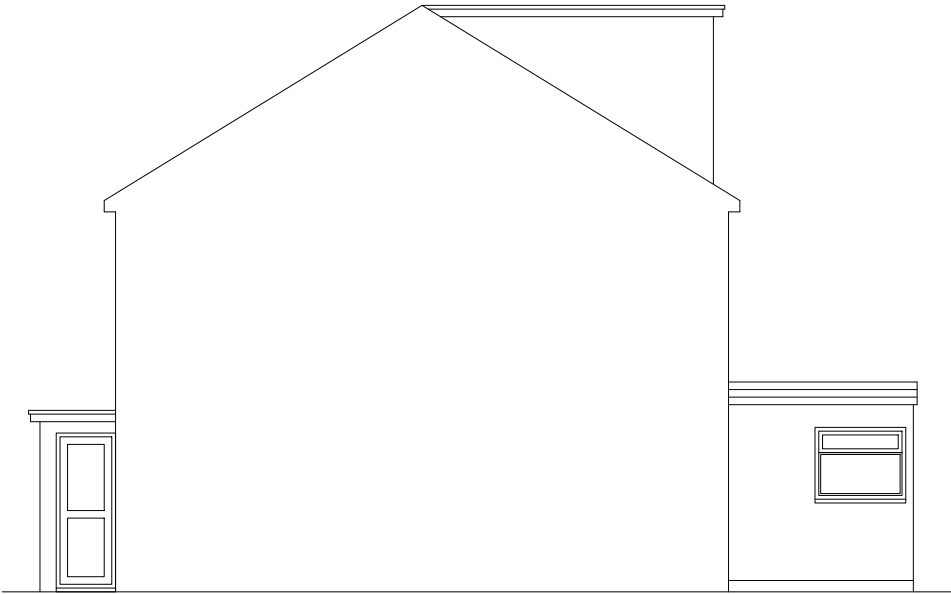

Existing Side Elevation
Scale 1:100



Existing Rear Elevation
Scale 1:100

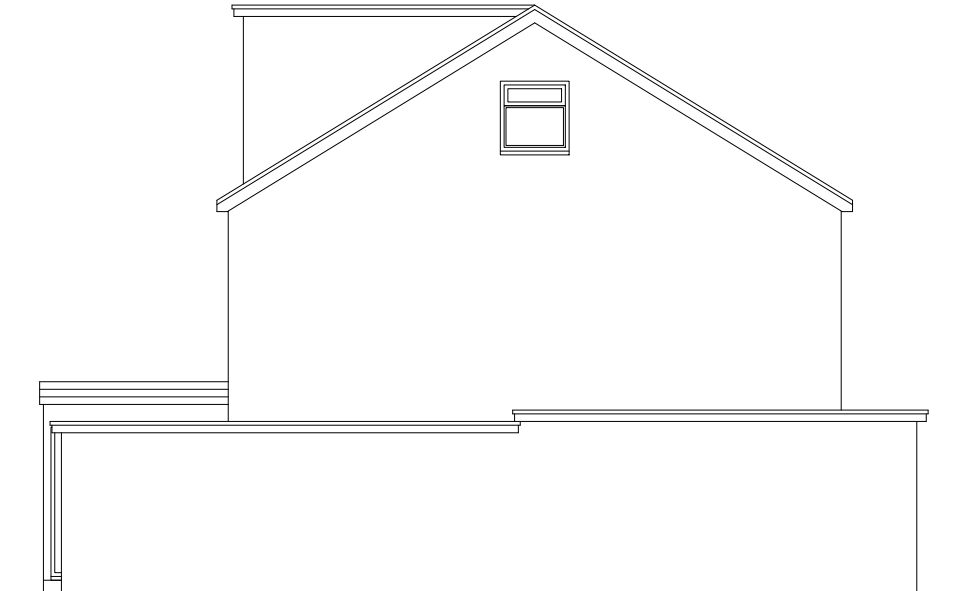


Existing Side Elevation
Scale 1:100


All work to comply with
current building regulations
and codes of practice

Do not scale from drawings
all dimensions to be checked
on site before the start of
any work

Proposed External Finish Materials to
Match Existing External Finish
Materials

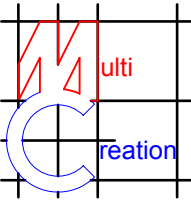

	Project:	Title:	Scale: 1:100 @ A3
	55 Hitherbroom Road	Existing Elevations	Date: 05 -2019
	Hayes		Drawing No.: 3333/HH-02/SP
	UB3 3AF		Revision
239 Western Road, Southall, Middx, UB2 5HS Tel: 020 8571 1369 info@multicreation.co.uk			

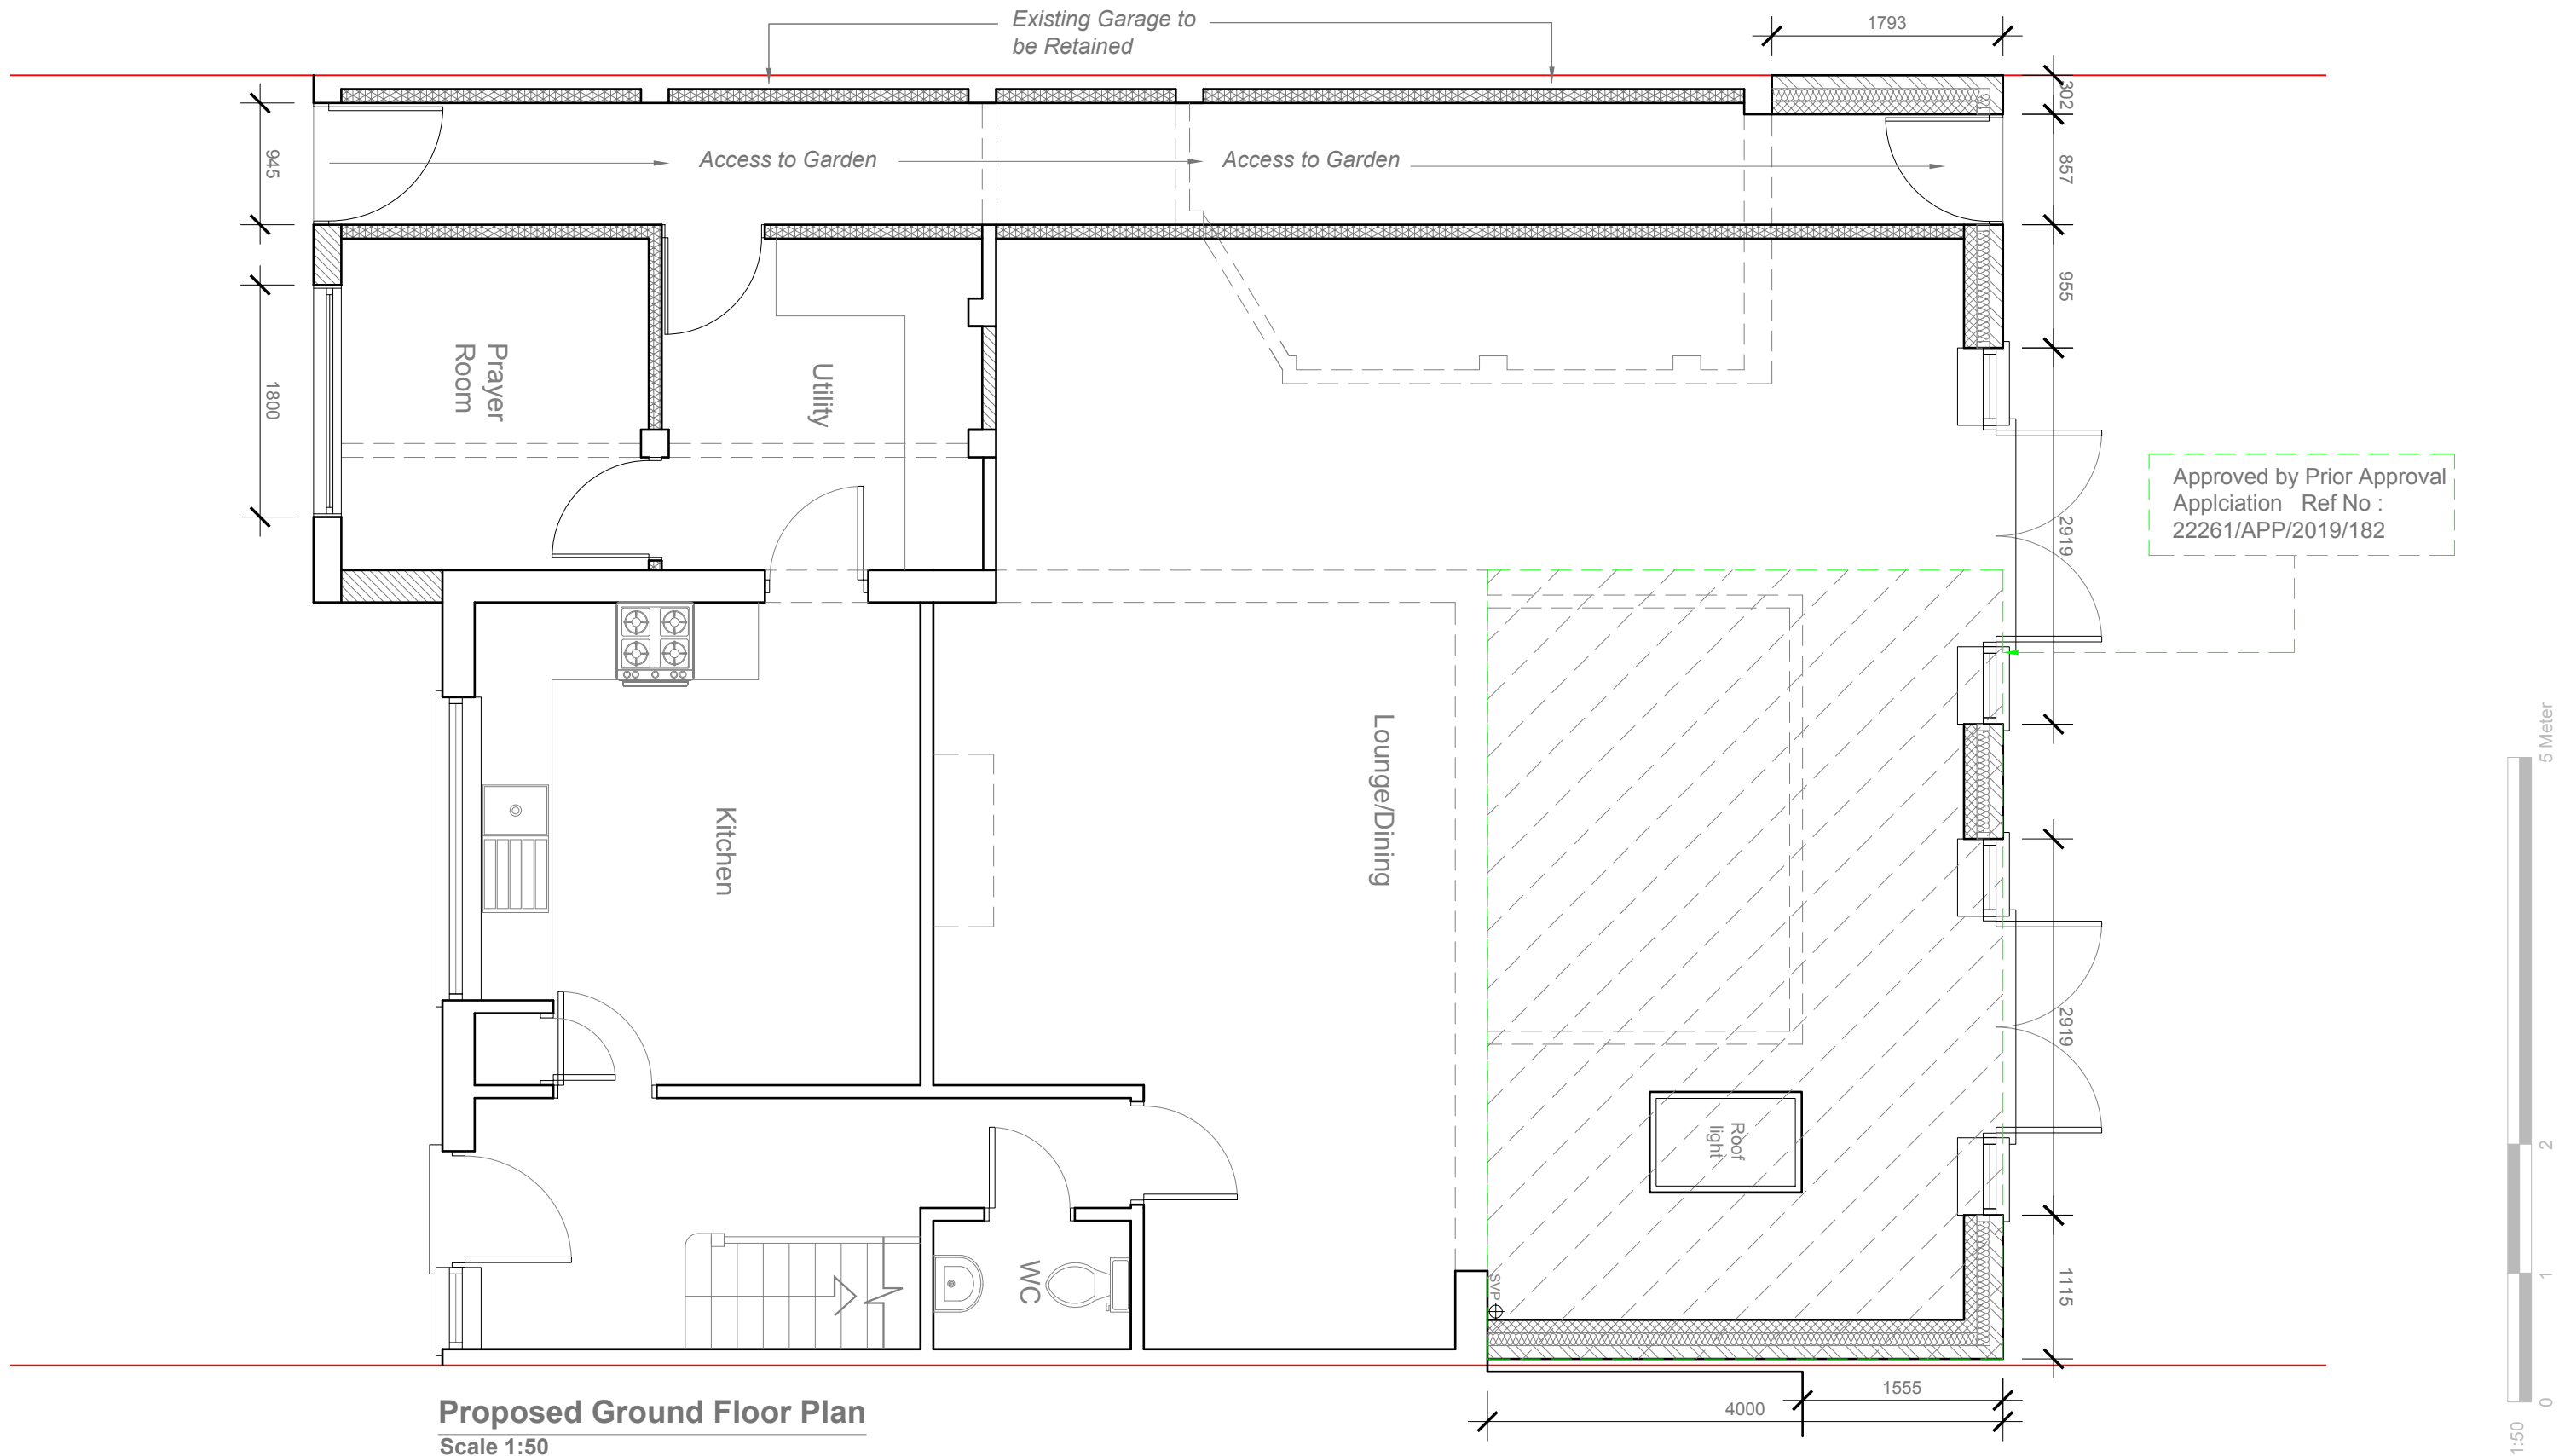


Proposed Ground Floor Plan
Scale 1:50

All work to comply with current building regulations and codes of practice

Do not scale from drawings all dimensions to be checked on site before the start of any work

Proposed External Finish Materials to Match Existing External Finish Materials

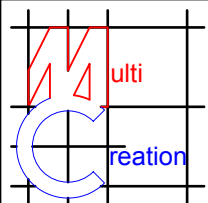	Project:	Title:	Scale: 1:50 @ A3
	55 Hitherbroom Road	Proposed Ground Floor Plan	Date: 29/07/2019
	Hayes		Drawing No.: 3333/HH-03A/SP
	UB3 3AF		Revision
239 Western Road, Southall, Middx, UB2 5HS Tel: 020 8571 1369 info@multicreation.co.uk			

Do not scale from drawings
all dimensions to be checked
on site before the start of
any work

Bedroom

Bedroom

Bedroom

Bedroom

Ensuite

Ensuite

Ensuite

Ensuite

Bedroom

Bedroom

Bedroom

Bedroom

Bedroom

WC

Bathroom

Bathroom

WC

Proposed Flank wall window to be obscure glazed and non openable below 1.7m from finish floor level.

10409

10409

3300

1283

1800

4366

1:50

45.0°

45.0°

Roof light

Proposed First Floor Plan
Scale 1:50

Project: 55 Hitherbroom Road
Hayes
UB3 3AF

Title: Proposed First Floor Plan


Scale: 1:50 @ A3
Date: 02/07/2019
Drawing No.: 3333/HH-04/SP

Revision

239 Western Road, Southall, Middx, UB2 5HS Tel: 020 8571 1369 info@multicreation.co.uk

Proposed First Floor Plan


Scale 1:50

 	Project: == == == 55 Hitherbroom Road Hayes UB3 3AF	Title: == == == Proposed First Floor Plan	Scale: 1:50 @ A3 == Date: 02/07/2019 Drawing No.: 3333/HH-04/SP			
	Revision <table border="1"> <tr> <td></td> <td></td> <td></td> <td></td> </tr> </table>					

239 Western Road, Southall, Middx, UB2 5HS Tel: 020 8571 1369 info@multicreation.co.uk




Proposed Front Elevation
Scale 1:100

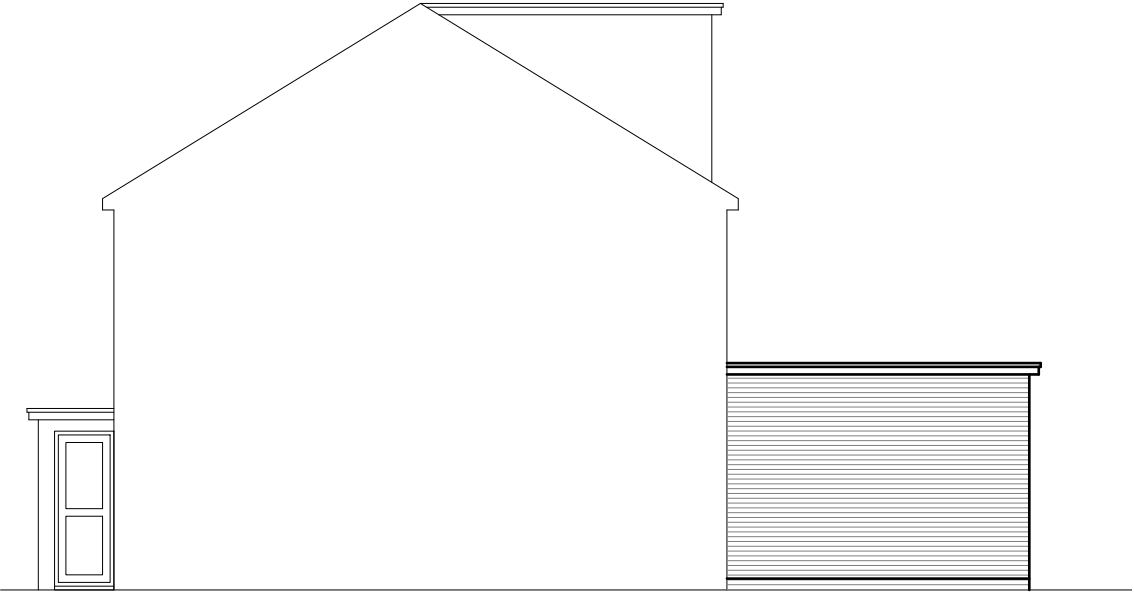

Proposed Side Elevation
Scale 1:100



Proposed Rear Elevation
Scale 1:100

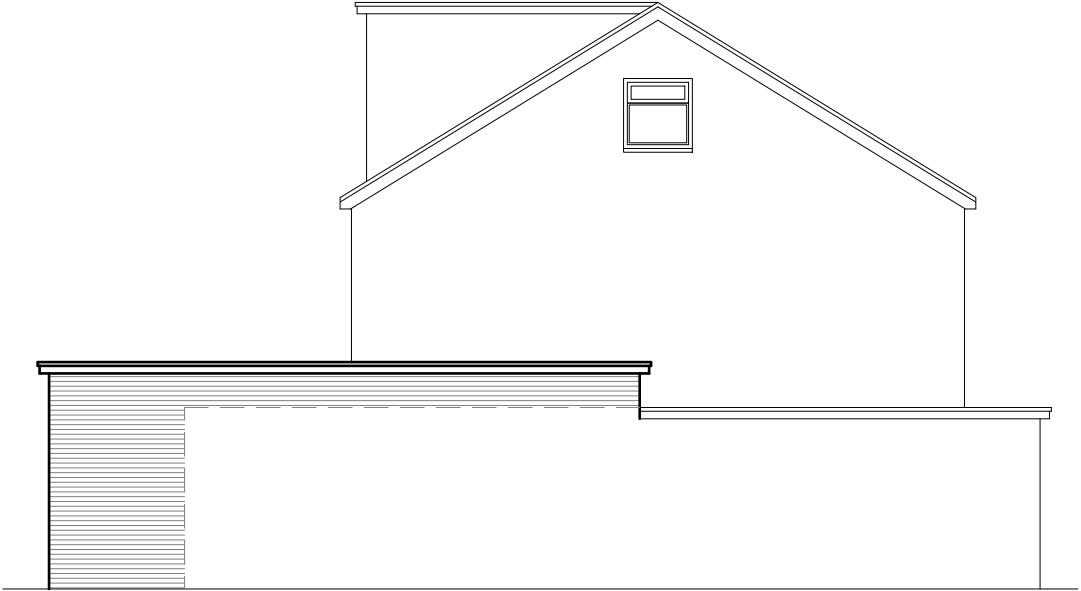

Proposed Side Elevation
Scale 1:100


current building regulations
and codes of practice

Do not scale from drawings
all dimensions to be checked
on site before the start of
any work

Proposed External Finish Materials to
Match Existing External Finish
Materials




	Project:	Title:	Scale: 1:100 @ A3
	55 Hitherbroom Road	Proposed Elevations	Date: 29-07-2019
	Hayes		Drawing No.: 3333/HH-04A/SP
	UB3 3AF		Revision
239 Western Road, Southall, Middx, UB2 5HS Tel: 020 8571 1369 info@multicreation.co.uk			

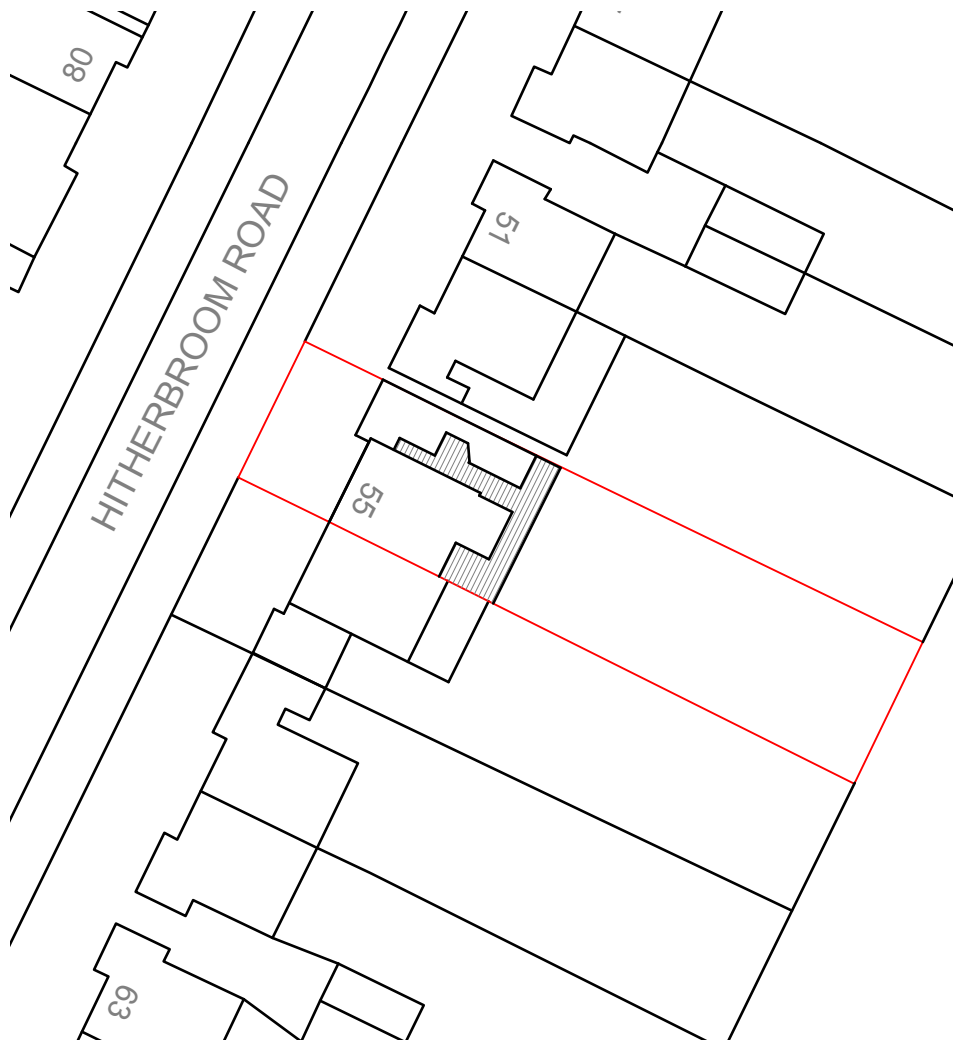

BLOCK PLAN 1:500



LOCATION PLAN 1:1250

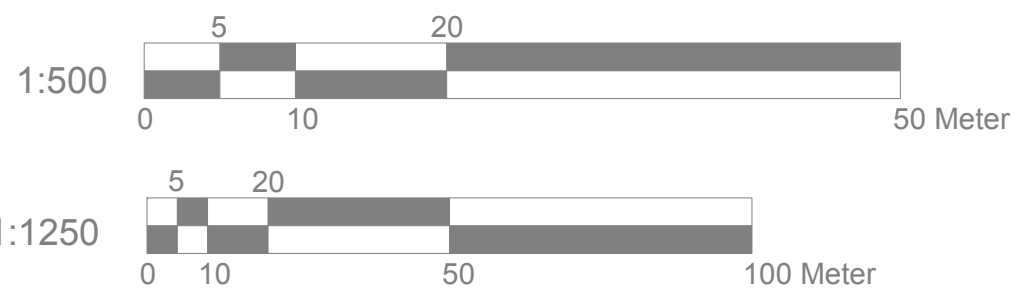

	Project:	Title:	Scale: 1:500/1250 @ A4				
	55 Hitherbroom Road	Block plan	Date: 29-07-2019				
	Hayes	Location plan	Drawing No.: 3333/HH-05A/SP				
	UB3 3AF		Revision				
			<table border="1"> <tr> <td></td> <td></td> <td></td> <td></td> </tr> </table>				
239 Western Road, Southall, Middx, UB2 5HS Tel: 020 8571 1369 info@multicreation.co.uk							