




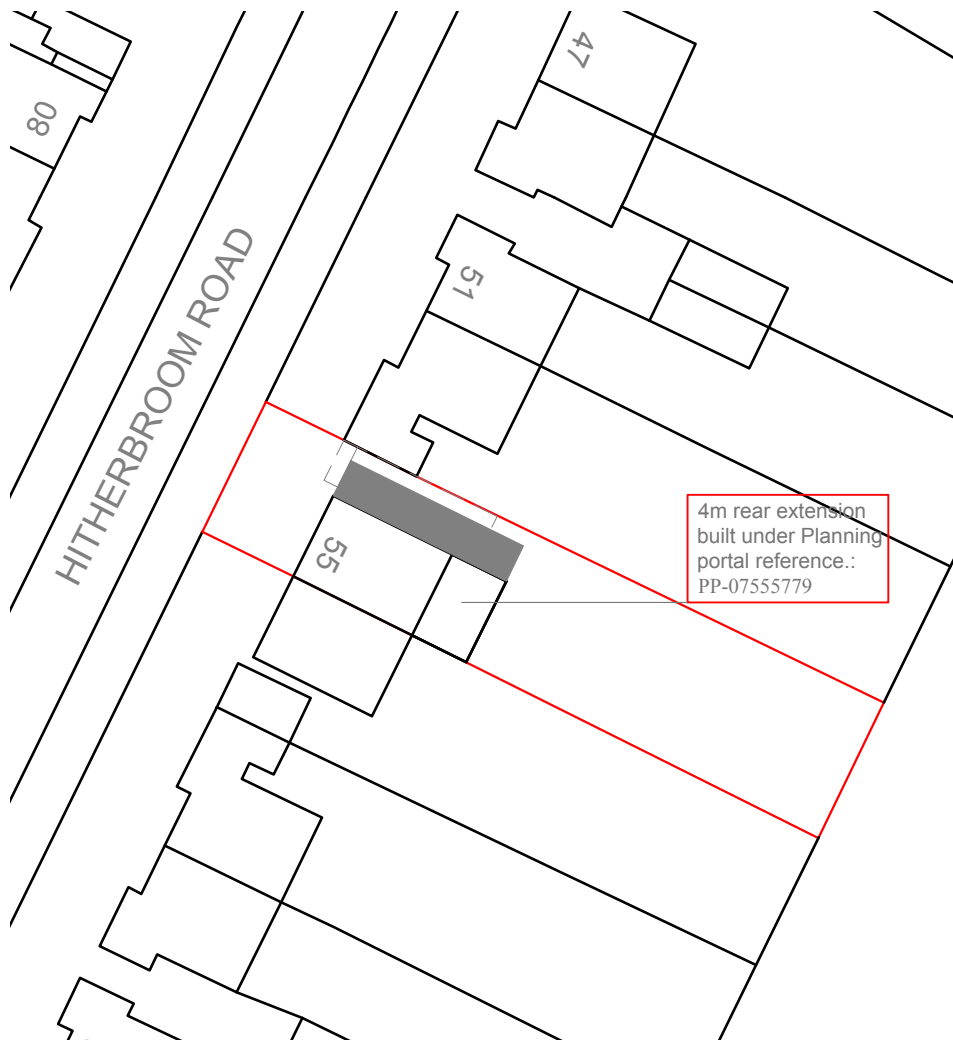


4m rear extension
built under Planning
portal reference.:
PP-07555779


BLOCK PLAN 1:500





LOCATION PLAN 1:1250

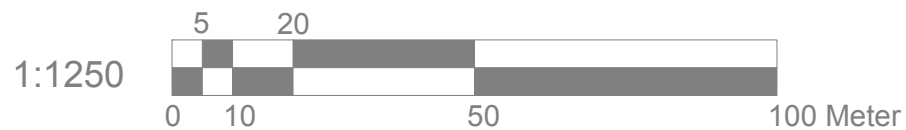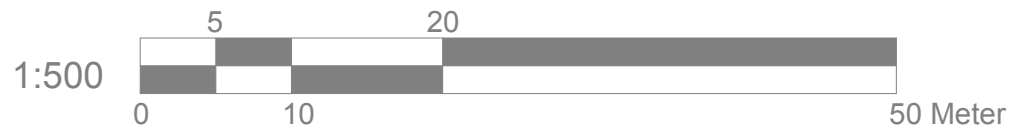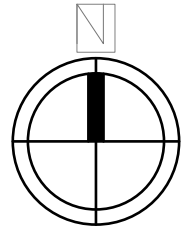

	Project:	Title:	Scale: 1:500/1250 @ A4										
	55 Hitherbroom Road	Block plan	Date: Feb 2019										
	Hayes	Location plan	Drawing No.: 3333/HH-01/SP										
	UB3 3AF		Revision										
			<table border="1"> <tr> <td>A</td> <td></td> <td></td> <td></td> <td></td> </tr> <tr> <td>06.03/19</td> <td></td> <td></td> <td></td> <td></td> </tr> </table>	A					06.03/19				
A													
06.03/19													
239 Western Road, Southall, Middx, UB2 5HS Tel: 020 8571 1369 info@multicreation.co.uk													

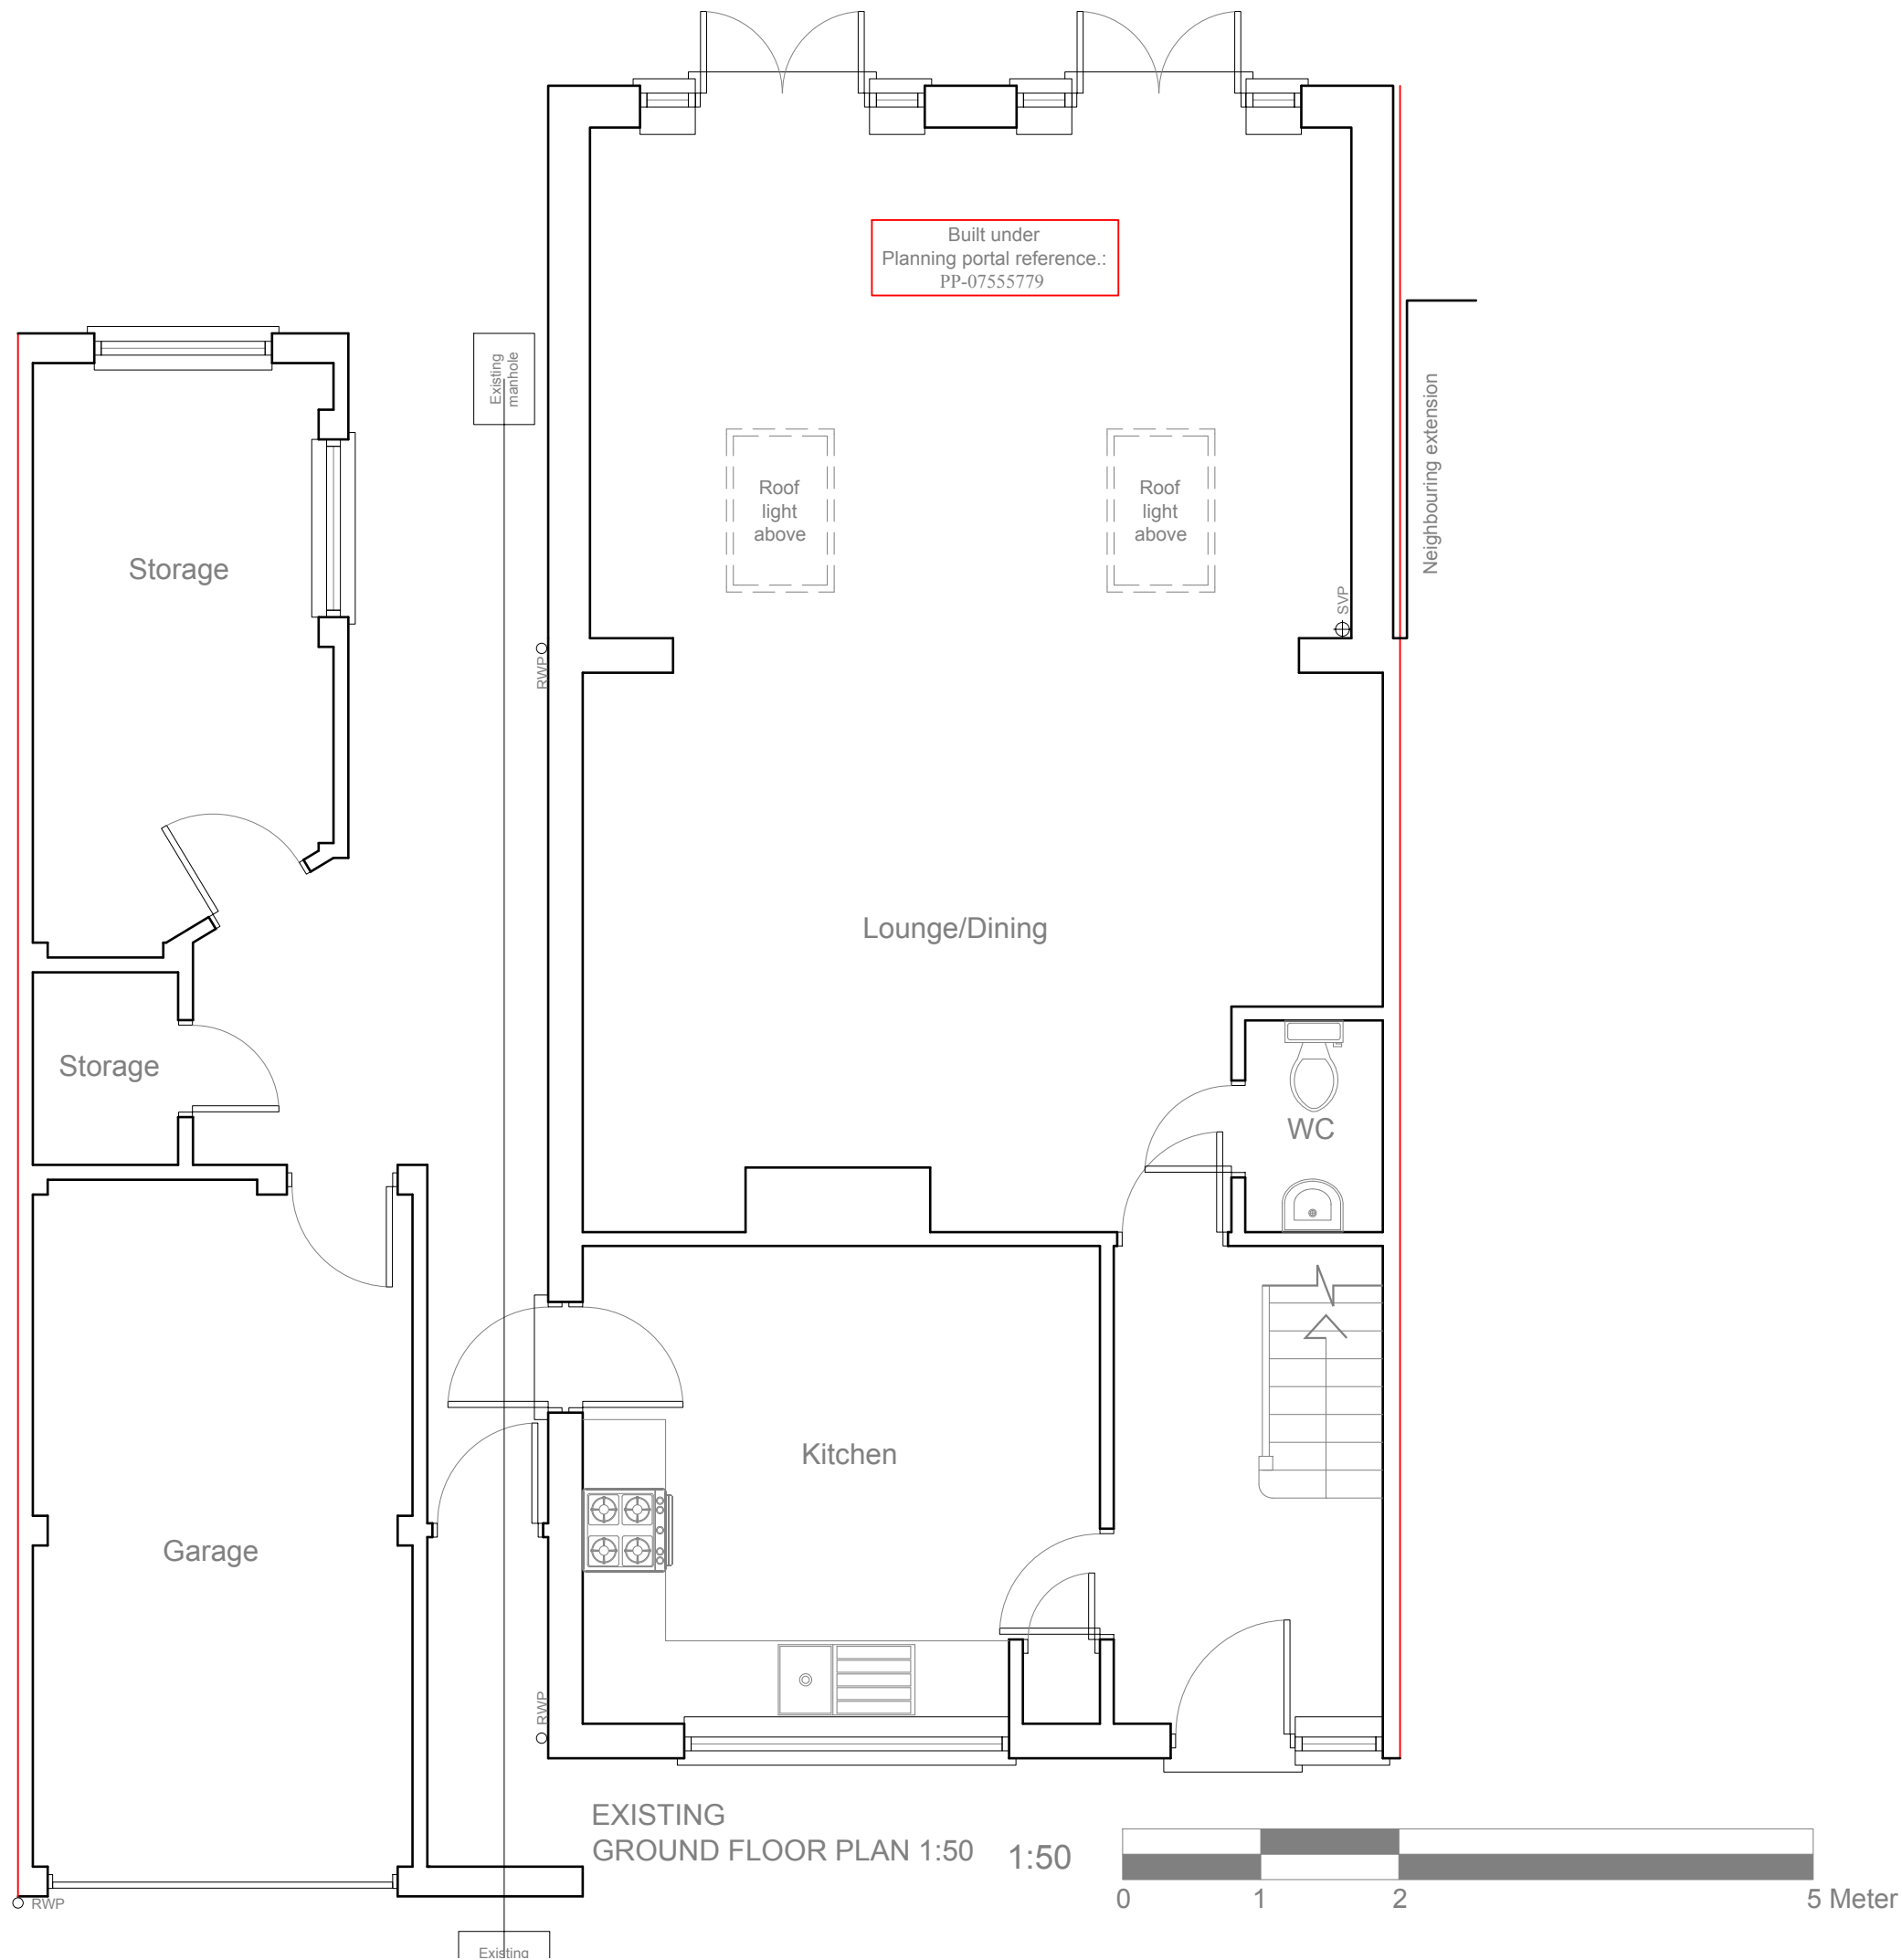

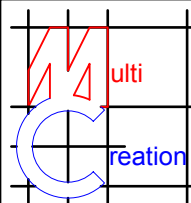	Project:	Title:	Scale: 1:50 @ A3
	55 Hitherbroom Road	Existing	Date: Feb 2019
	Hayes	Ground floor plan	Drawing No.: 3333/HH-02/SP
	UB3 3AF		Revision
			A
			06.03/19
239 Western Road, Southall, Middx, UB2 5HS Tel: 020 8571 1369 info@multicreation.co.uk			

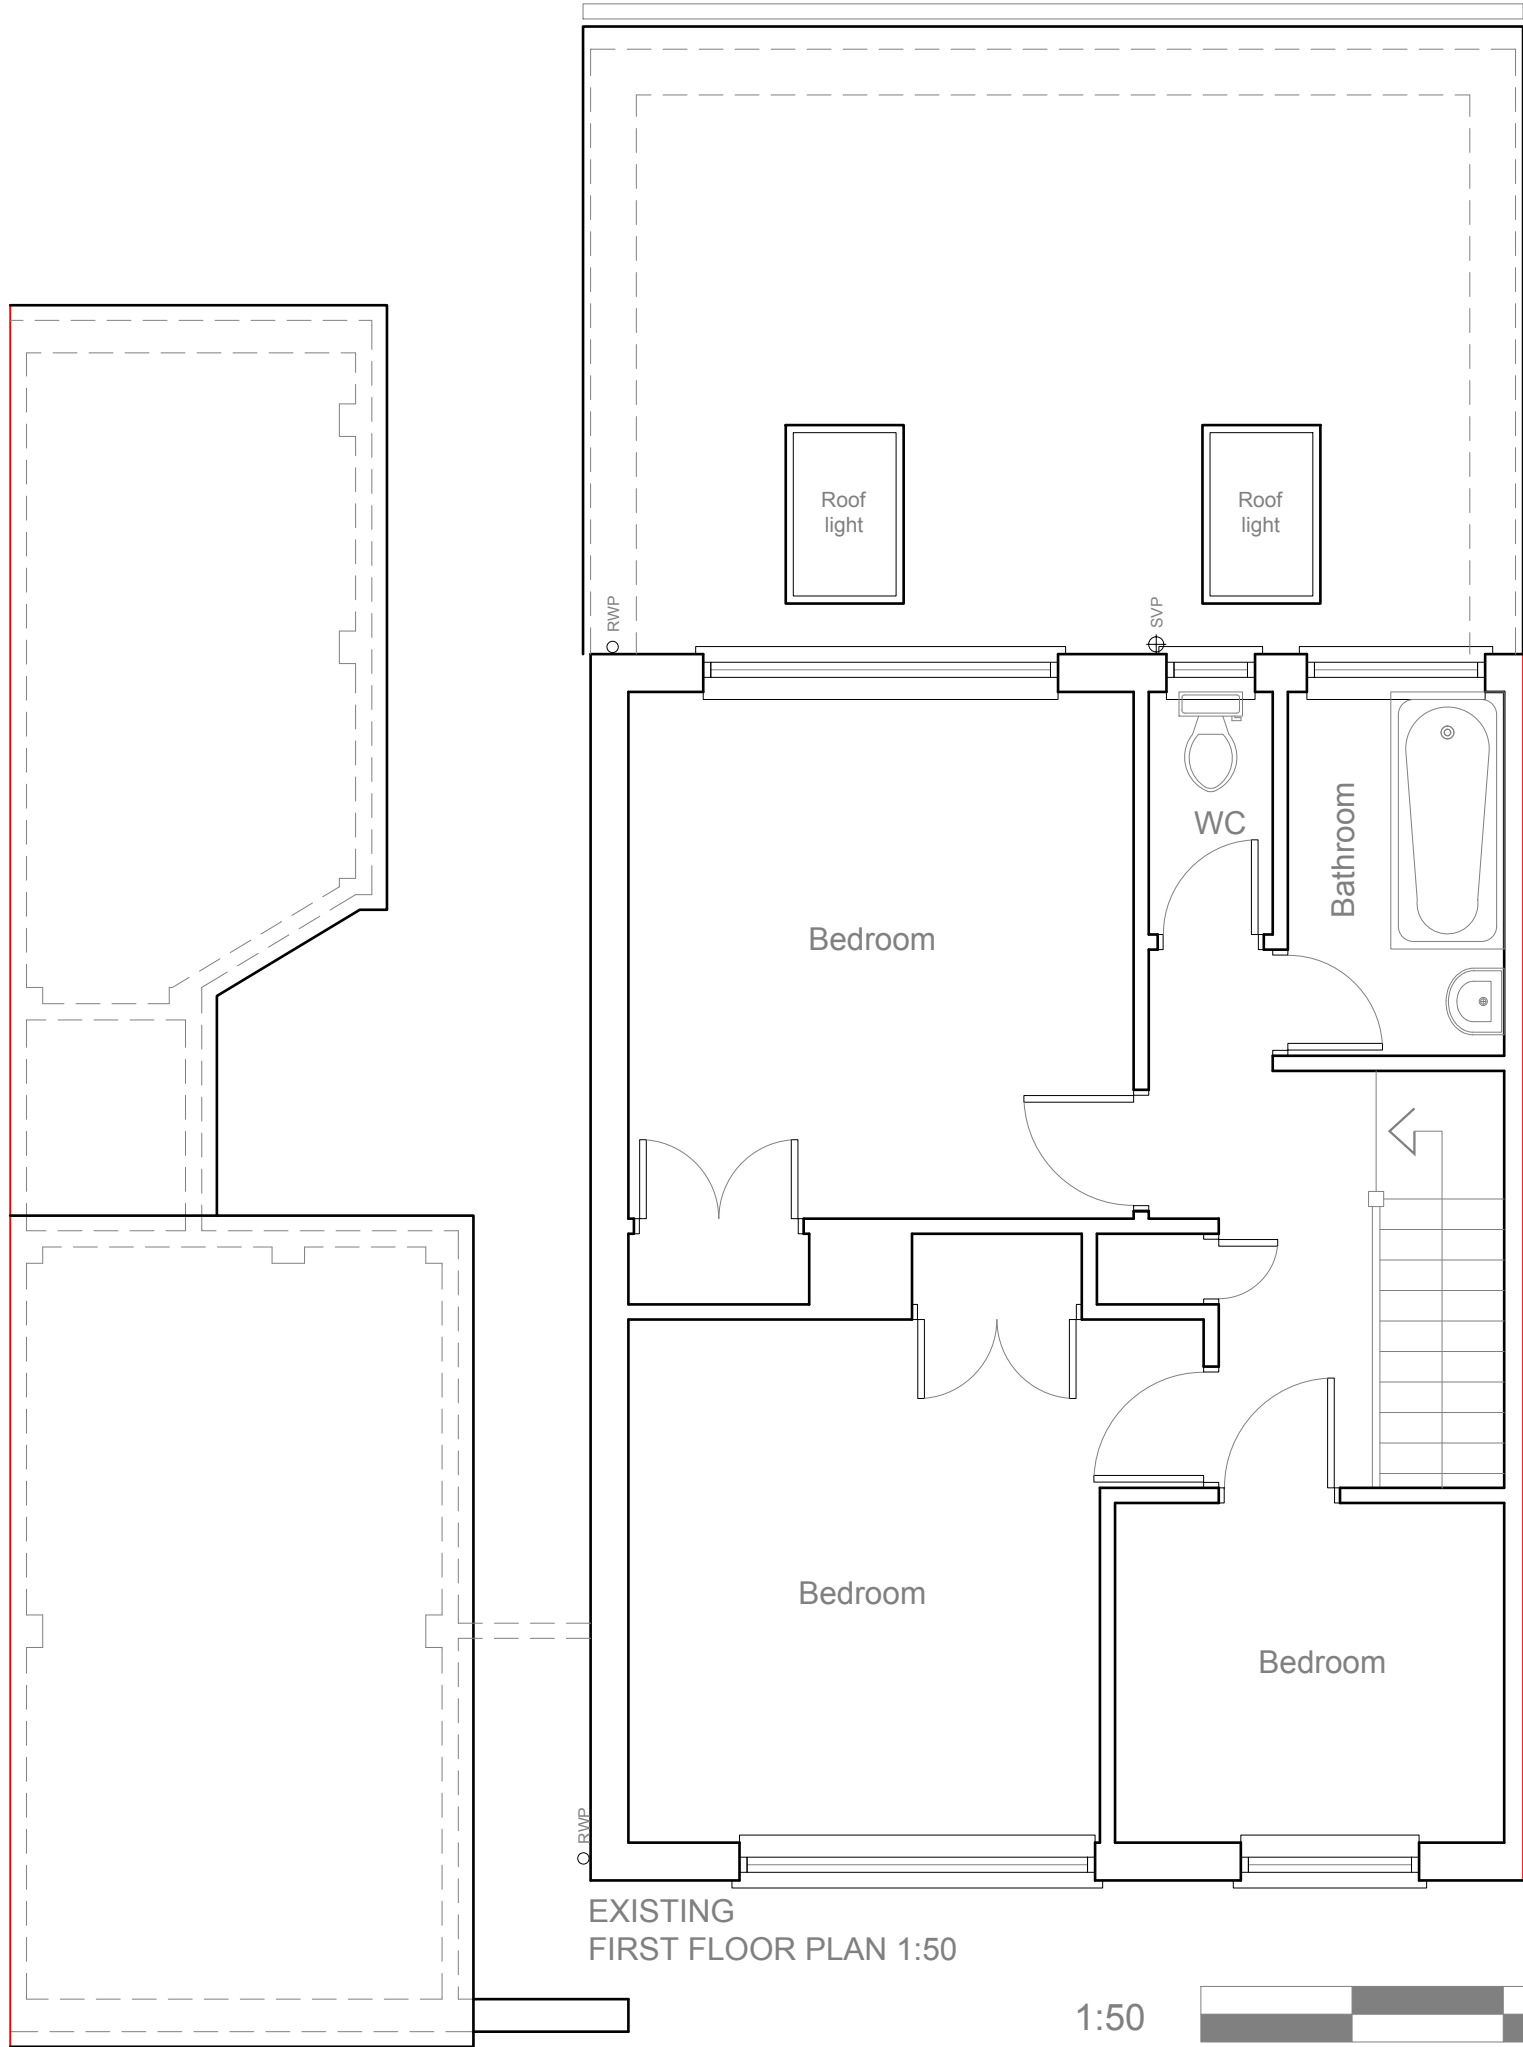




EXISTING
FIRST FLOOR PLAN 1:50

1:50




5 Meter

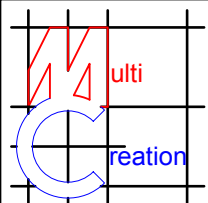
	Project:	Title:	Scale: 1:50 @ A3
	55 Hitherbroom Road Hayes UB3 3AF	Existing First floor plan	Date: Feb 2018
			Drawing No.: 3333/HH-03/SP
			Revision
			A
			06.03/18
239 Western Road, Southall, Middx, UB2 5HS Tel: 020 8571 1369 info@multicreation.co.uk			

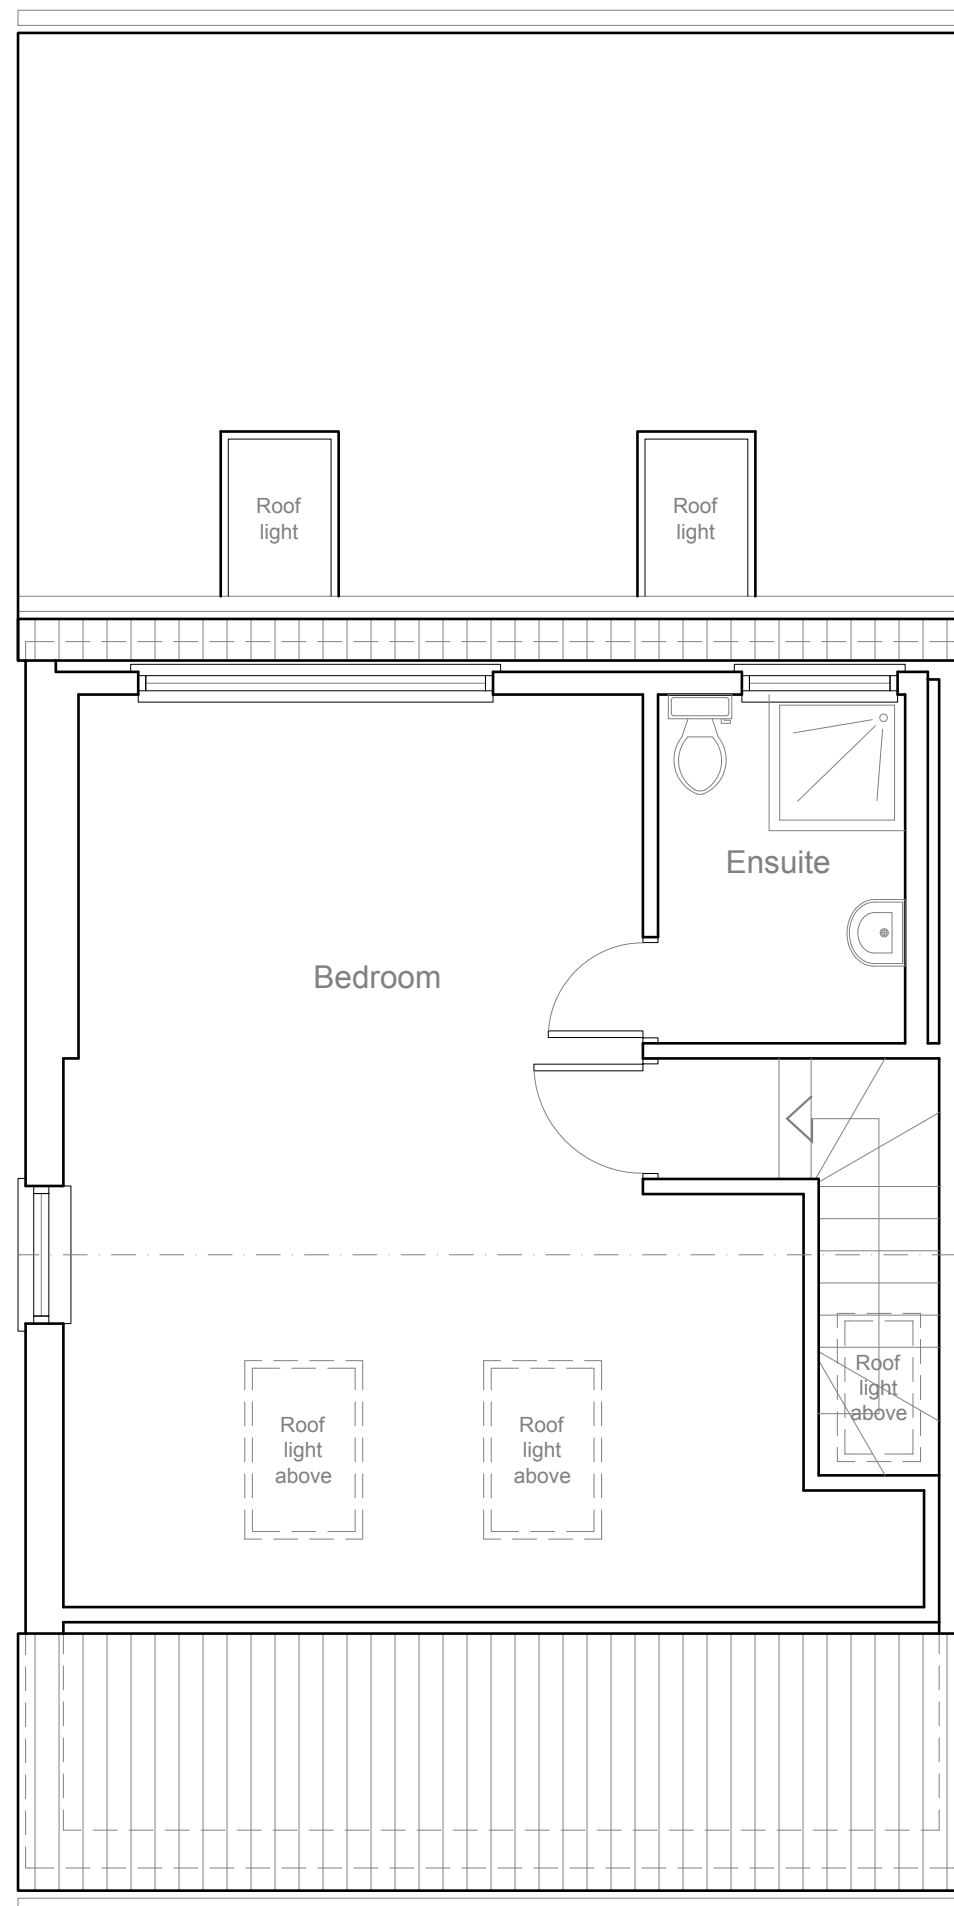 


EXISTING
LOFT PLAN 1:50


1:50

 

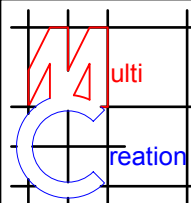	Project:	Title:	Scale: 1:50 @ A3
	55 Hitherbroom Road Hayes UB3 3AF	Existing Loft plan	Date: Feb 2019
			Drawing No.: 3333/HH-04/SP
			Revision
			A
			06.03/19
239 Western Road, Southall, Middx, UB2 5HS Tel: 020 8571 1369 info@multicreation.co.uk			

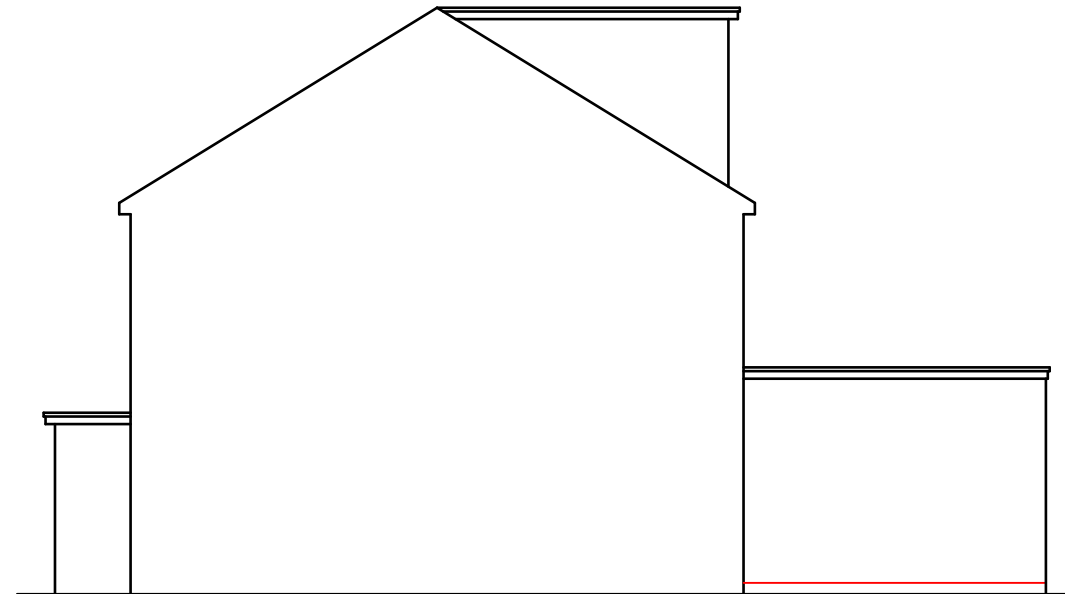


Built under
Planning portal reference
PP-07555779

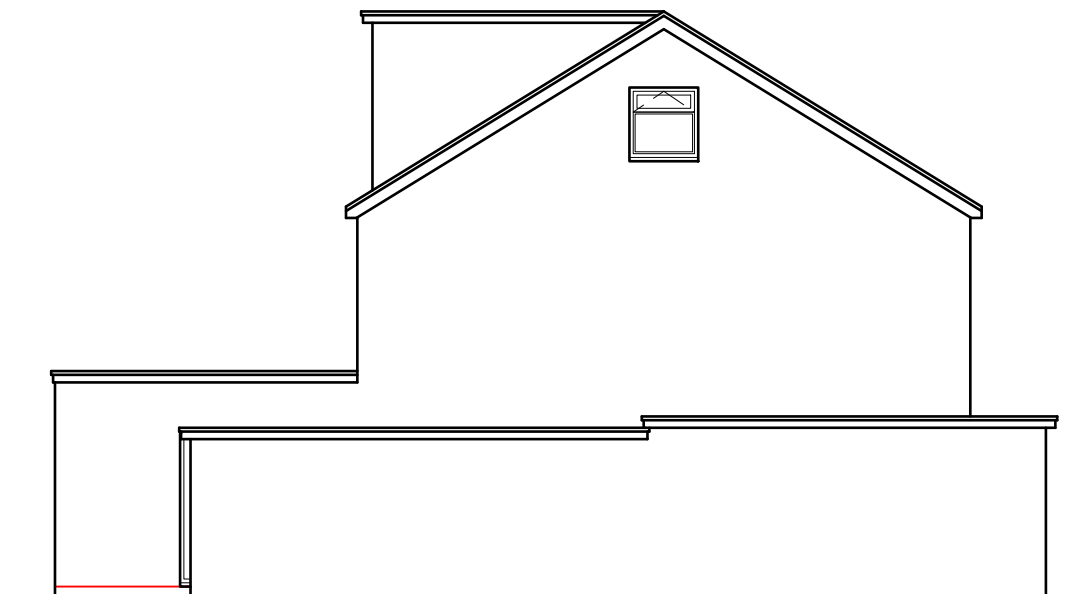


Built under
Planning portal reference
PP-07555779



	Project:	Title:	Scale: 1:100 @ A3
	55 Hitherbroom Road	Existing	Date: Feb 2019
	Hayes	Elevations	Drawing No.:
	UB3 3AF		3333/HH-04/SP
			Revision
			A
			06.03/19

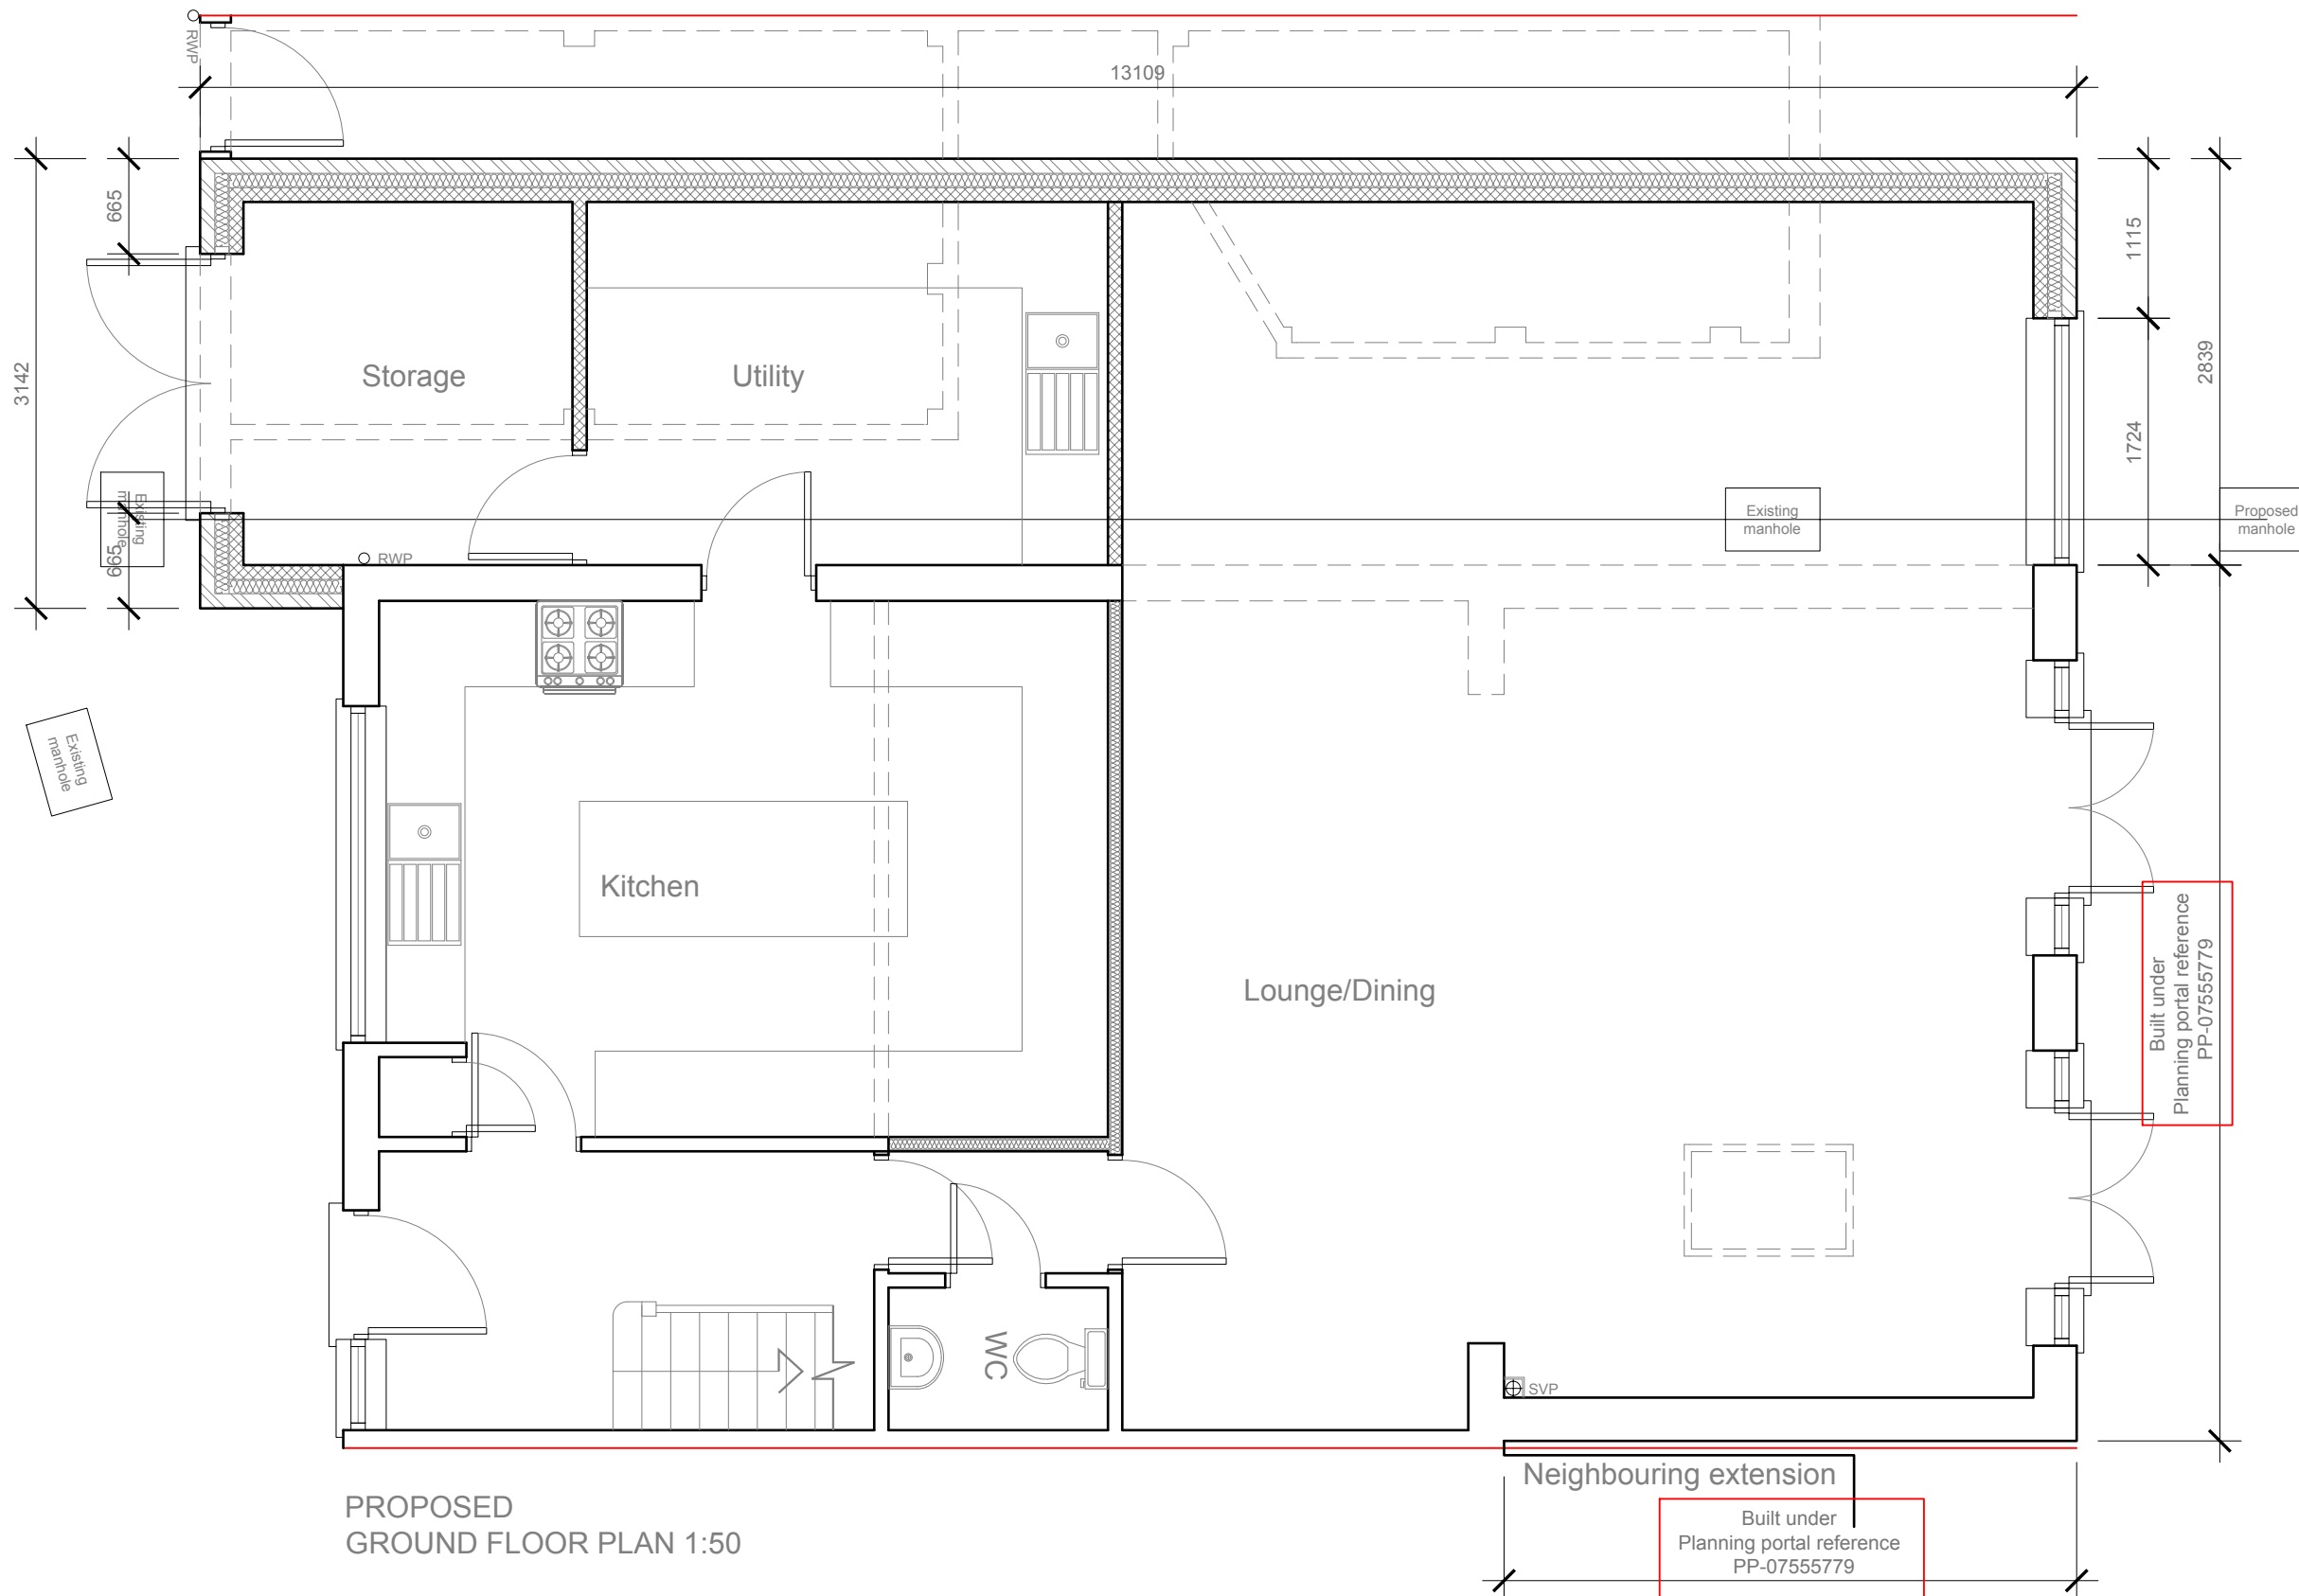



	Project:	Title:	Scale: 1:50 @ A3
	55 Hitherbroom Road	Proposed	Date: Feb 2019
	Hayes	Ground floor plan	Drawing No.: 3333/HH-06/SP
	UB3 3AF		Revision
			A
			06.03/19
239 Western Road, Southall, Middx, UB2 5HS Tel: 020 8571 1369 info@multicreation.co.uk			

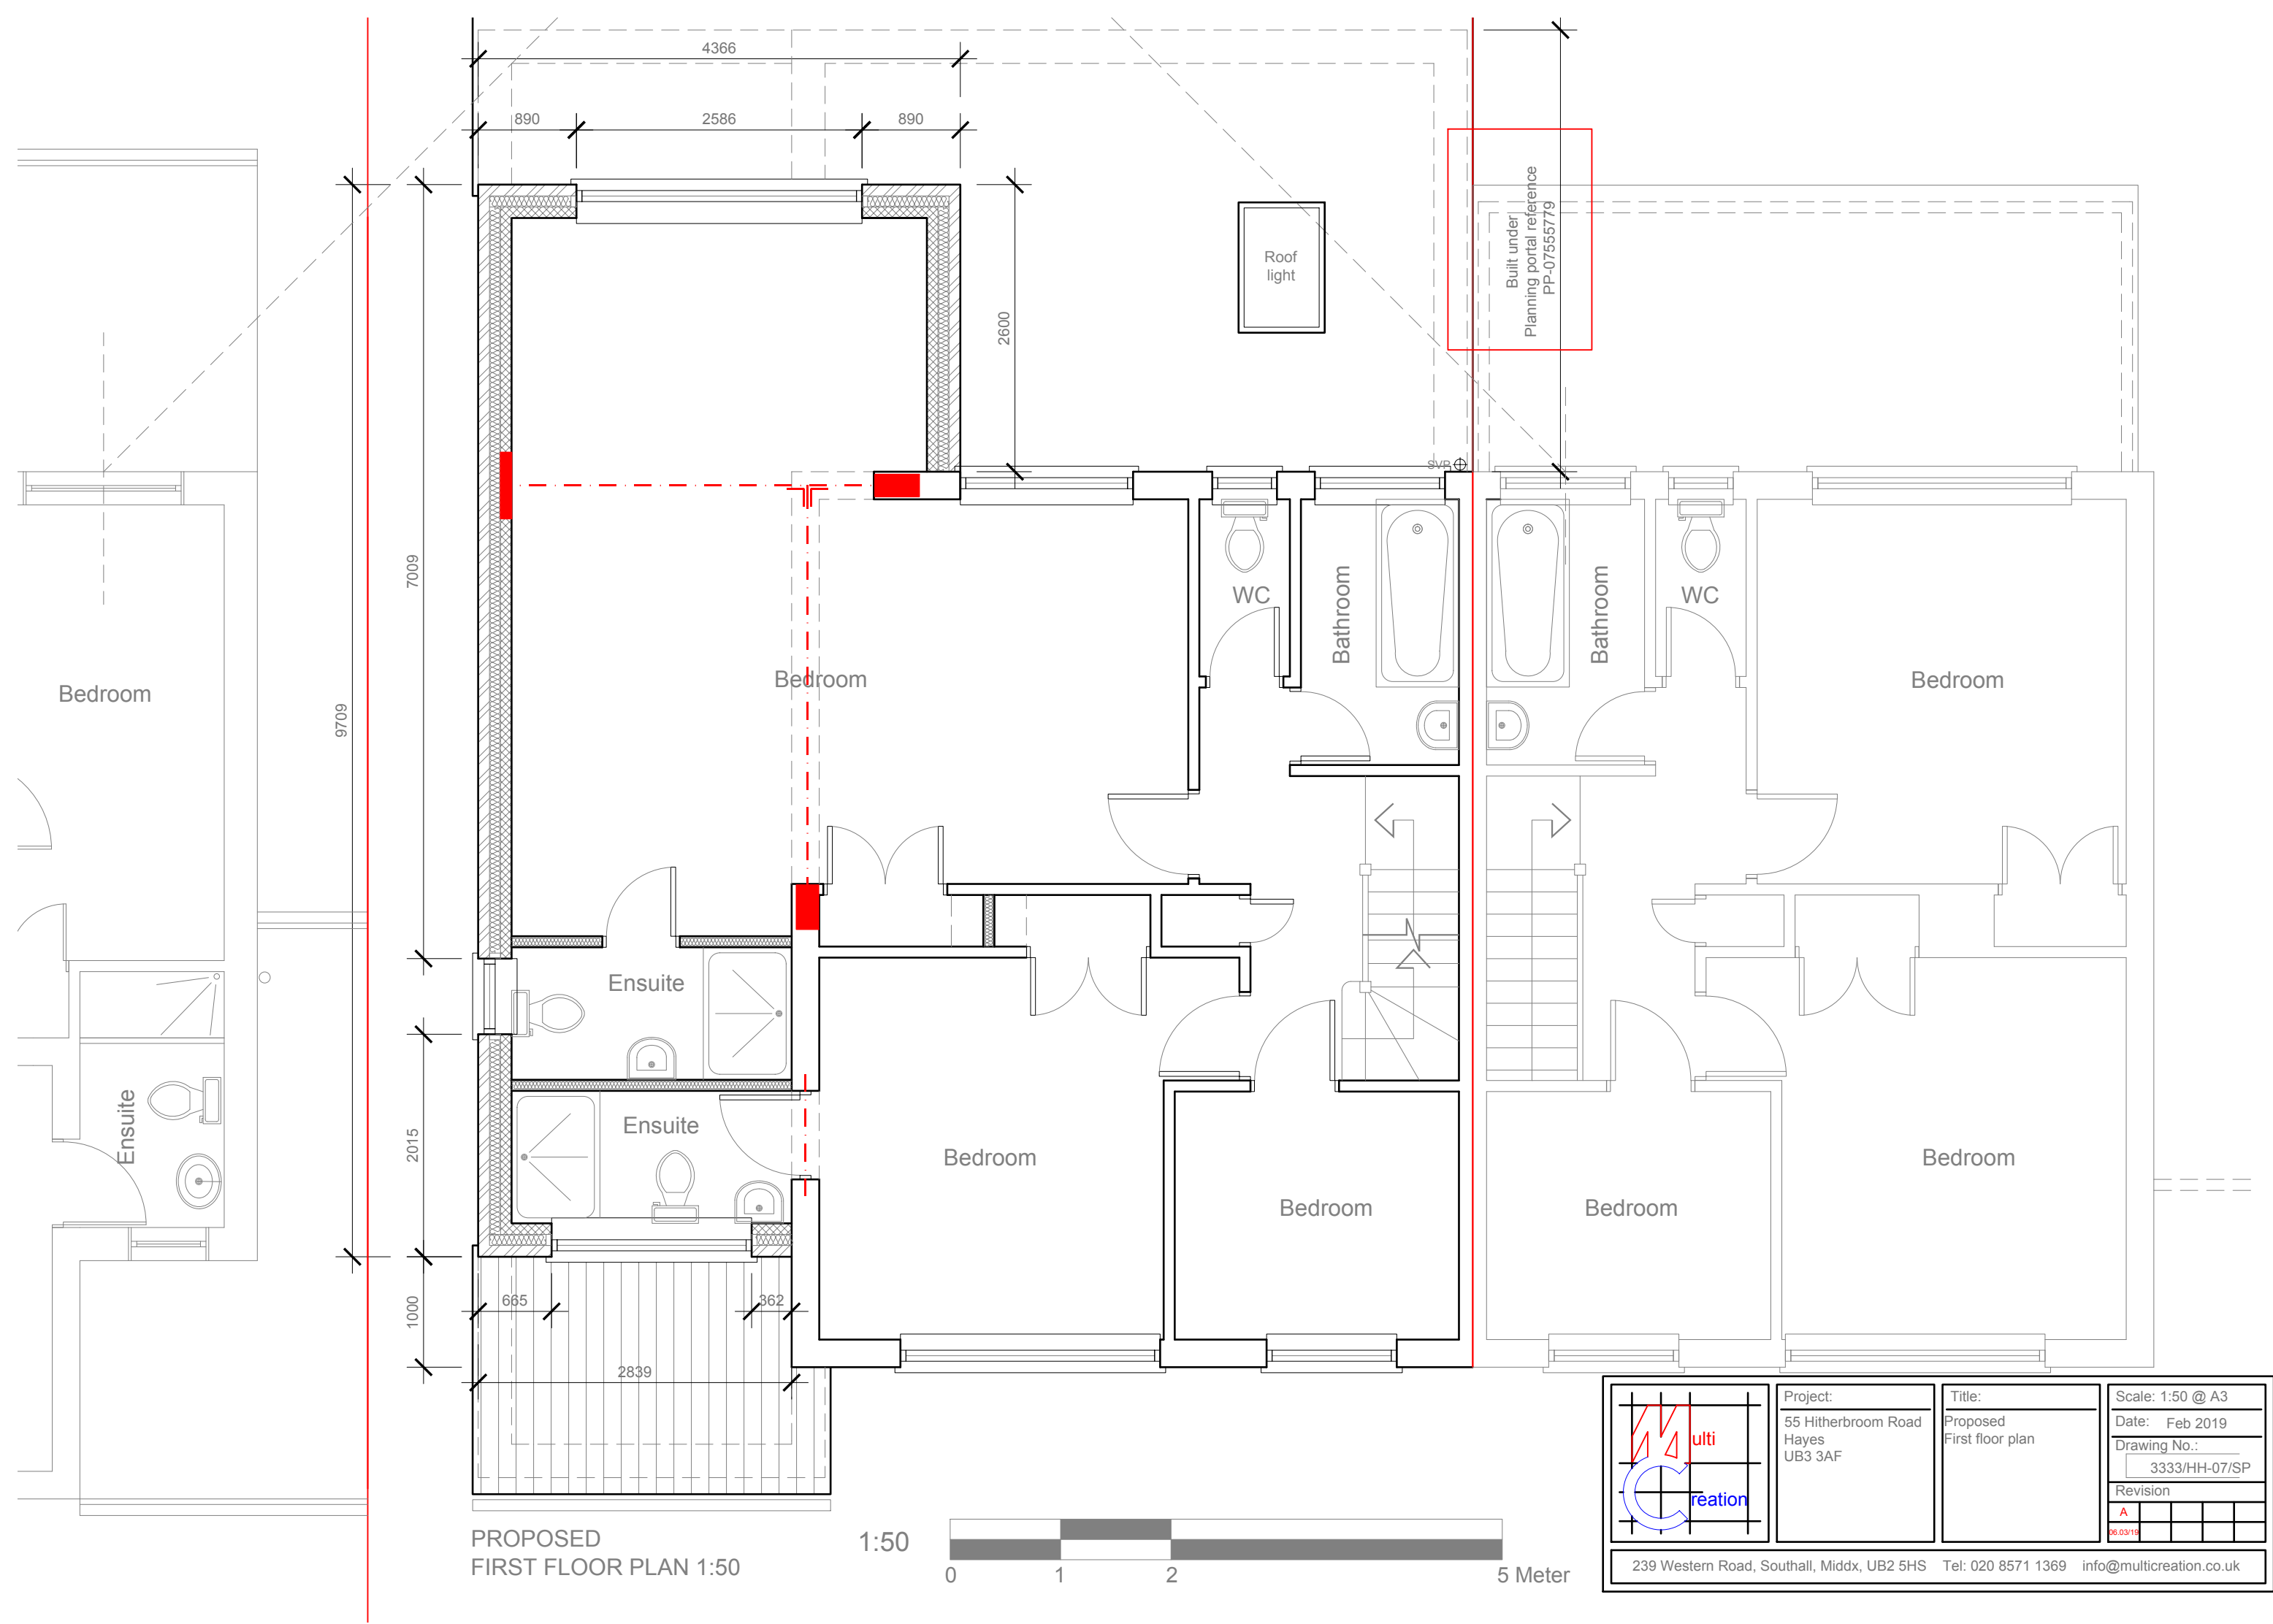

PROPOSED
FIRST FLOOR PLAN 1:50

1:50

 

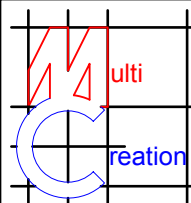	Project:	Title:	Scale: 1:50 @ A3
	55 Hitherbroom Road	Proposed	Date: Feb 2019
	Hayes	First floor plan	Drawing No.: 3333/HH-07/SP
	UB3 3AF		Revision
			A
239 Western Road, Southall, Middx, UB2 5HS Tel: 020 8571 1369 info@multicreation.co.uk			

Roof pitch and tiled to match existing


New windows and door to be double glazed to match existing

External finish to be facing brickwork to match existing

DPC to be no less than 150mm above ground level



PROPOSED
FRONT ELEVATION 1:100

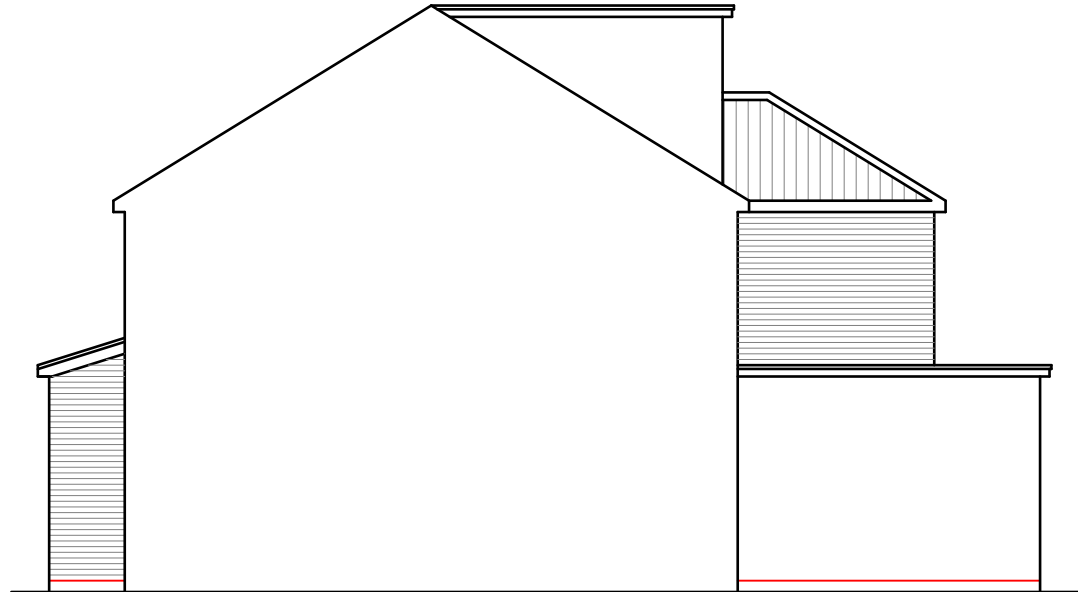

PROPOSED
SIDE ELEVATION 1:100

Roof pitch and tiled to match existing

Warm deck flat roof 1:40 falls

New windows and door to be double glazed to match existing

External finish to be facing brickwork to match existing

DPC to be no less than 150mm above ground level

Built under
Planning portal reference
PP-07555779

Roof pitch and tiled to match existing

New flank windows to be non opening below 1.7m from FFL and obscure glazed

Warm deck flat roof 1:40 falls

New windows and door to be double glazed to match existing


External finish to be facing brickwork to match existing

DPC to be no less than 150mm above ground level



PROPOSED
REAR ELEVATION 1:100

Built under
Planning portal reference
PP-07555779

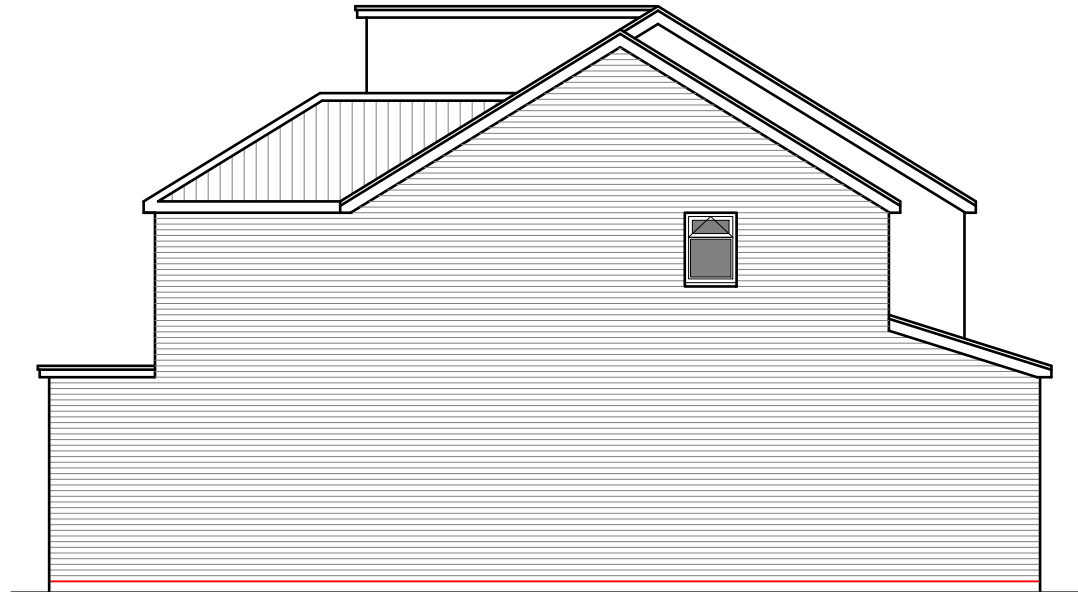

PROPOSED
SIDE ELEVATION 1:100

Roof pitch and tiled to match existing

New flank windows to be non opening below 1.7m from FFL and obscure glazed


Warm deck flat roof 1:40 falls

New windows and door to be double glazed to match existing

External finish to be facing brickwork to match existing

DPC to be no less than 150mm above ground level

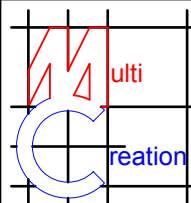

	Project:	Title:	Scale: 1:100 @ A3
	55 Hitherbroom Road	Proposed Elevations	Date: Feb 2019
	Hayes		Drawing No.: 3333/HH-08/SP
	UB3 3AF		Revision
			A
239 Western Road, Southall, Middx, UB2 5HS Tel: 020 8571 1369 info@multicreation.co.uk			