

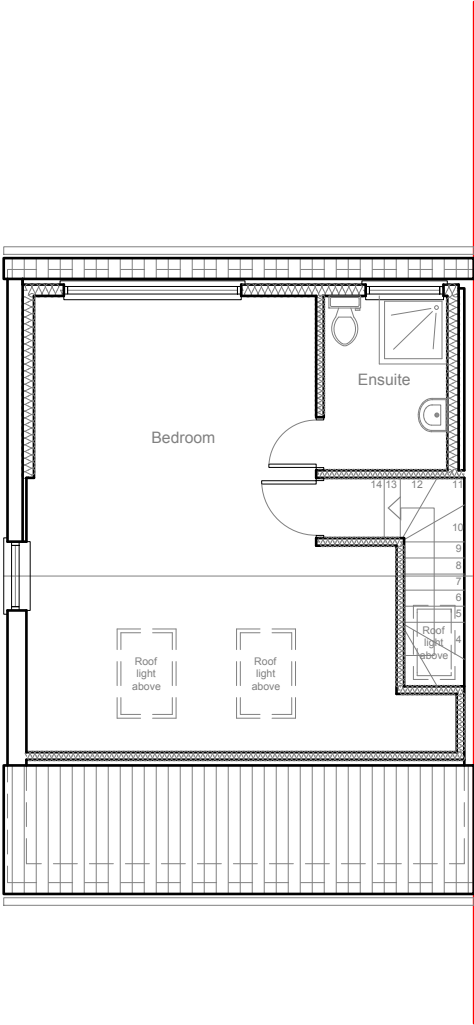
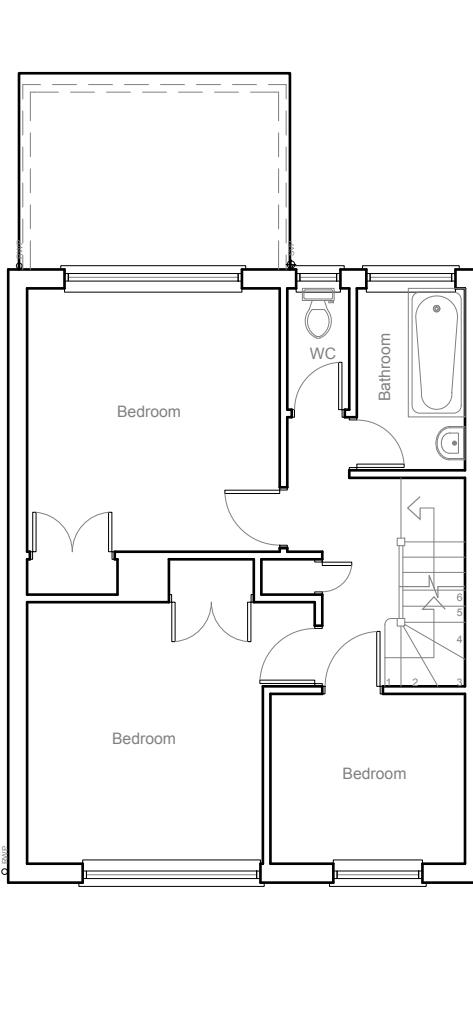


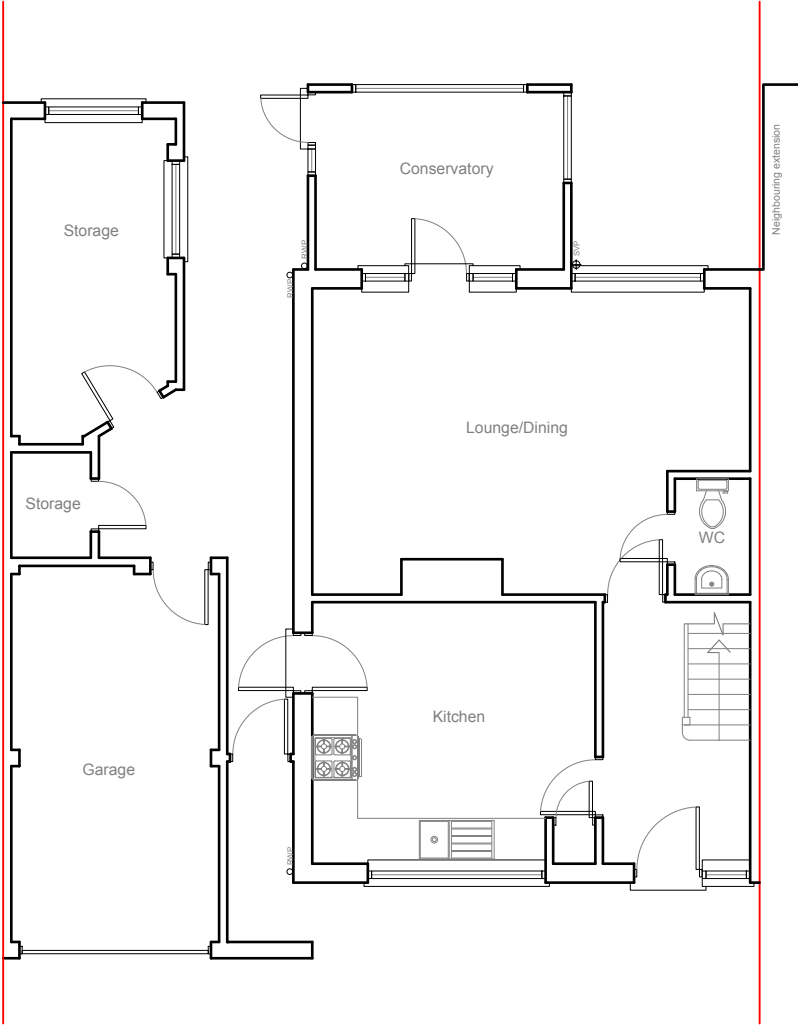

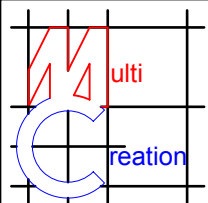

Project:
55 Hitherbroom Road
Hayes
UB3 3AF

Title:
Existing Floor Plans

Scale: 1:100 @ A3
Date: 12-03-2019
Drawing No.:
3333/HH-01/SP


Revision
A B
26.03.19 14.03.19

239 Western Road, Southall, Middx, UB2 5HS Tel: 020 8571 1369 info@multicreation.co.uk



Existing Front Elevation

Scale 1:100

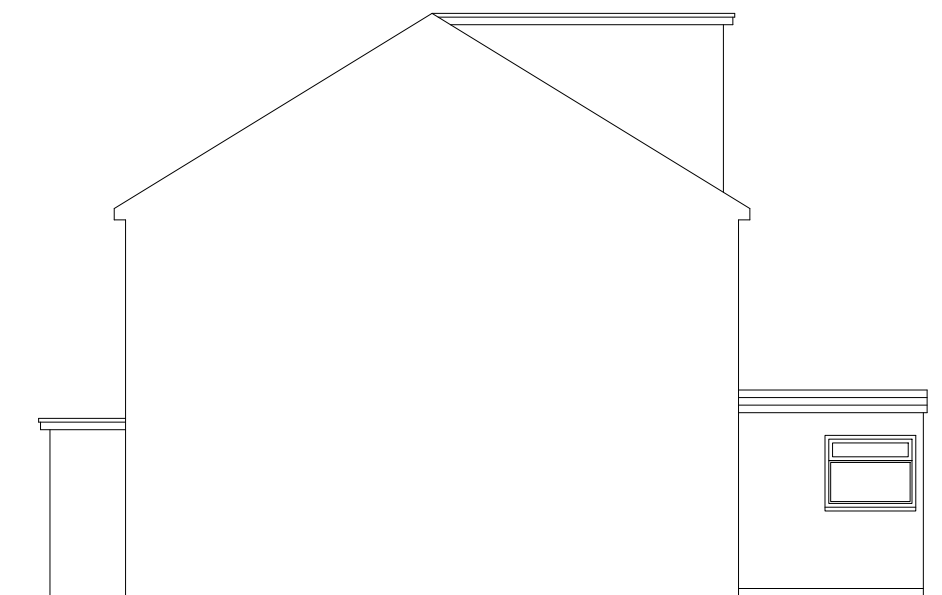


Existing Side Elevation

Scale 1:100



Existing Rear Elevation

Scale 1:100

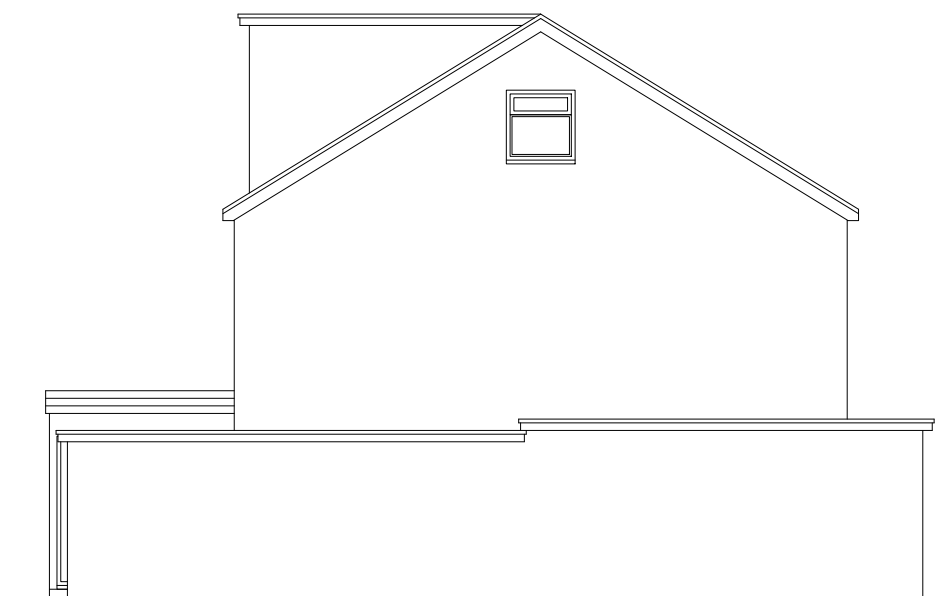

Existing Side Elevation

Scale 1:100



The logo consists of a stylized 'M' and 'C' formed by red and blue lines. The word 'ulti' is written in red to the right of the 'M', and 'reation' is written in blue to the right of the 'C'.

Project:

55 Hitherbroom Road
Hayes
UB3 3AF

Title:

Existing Elevations

Scale: 1:100 @ A3

Date: 12-03-2019

Drawing No.:

3333/HH-02/SP


Revision

A	B				
06.03.19	14.03.19				


239 Western Road, Southall, Middx, UB2 5HS

Tel: 020 8571 1369

info@multicreation.co.uk

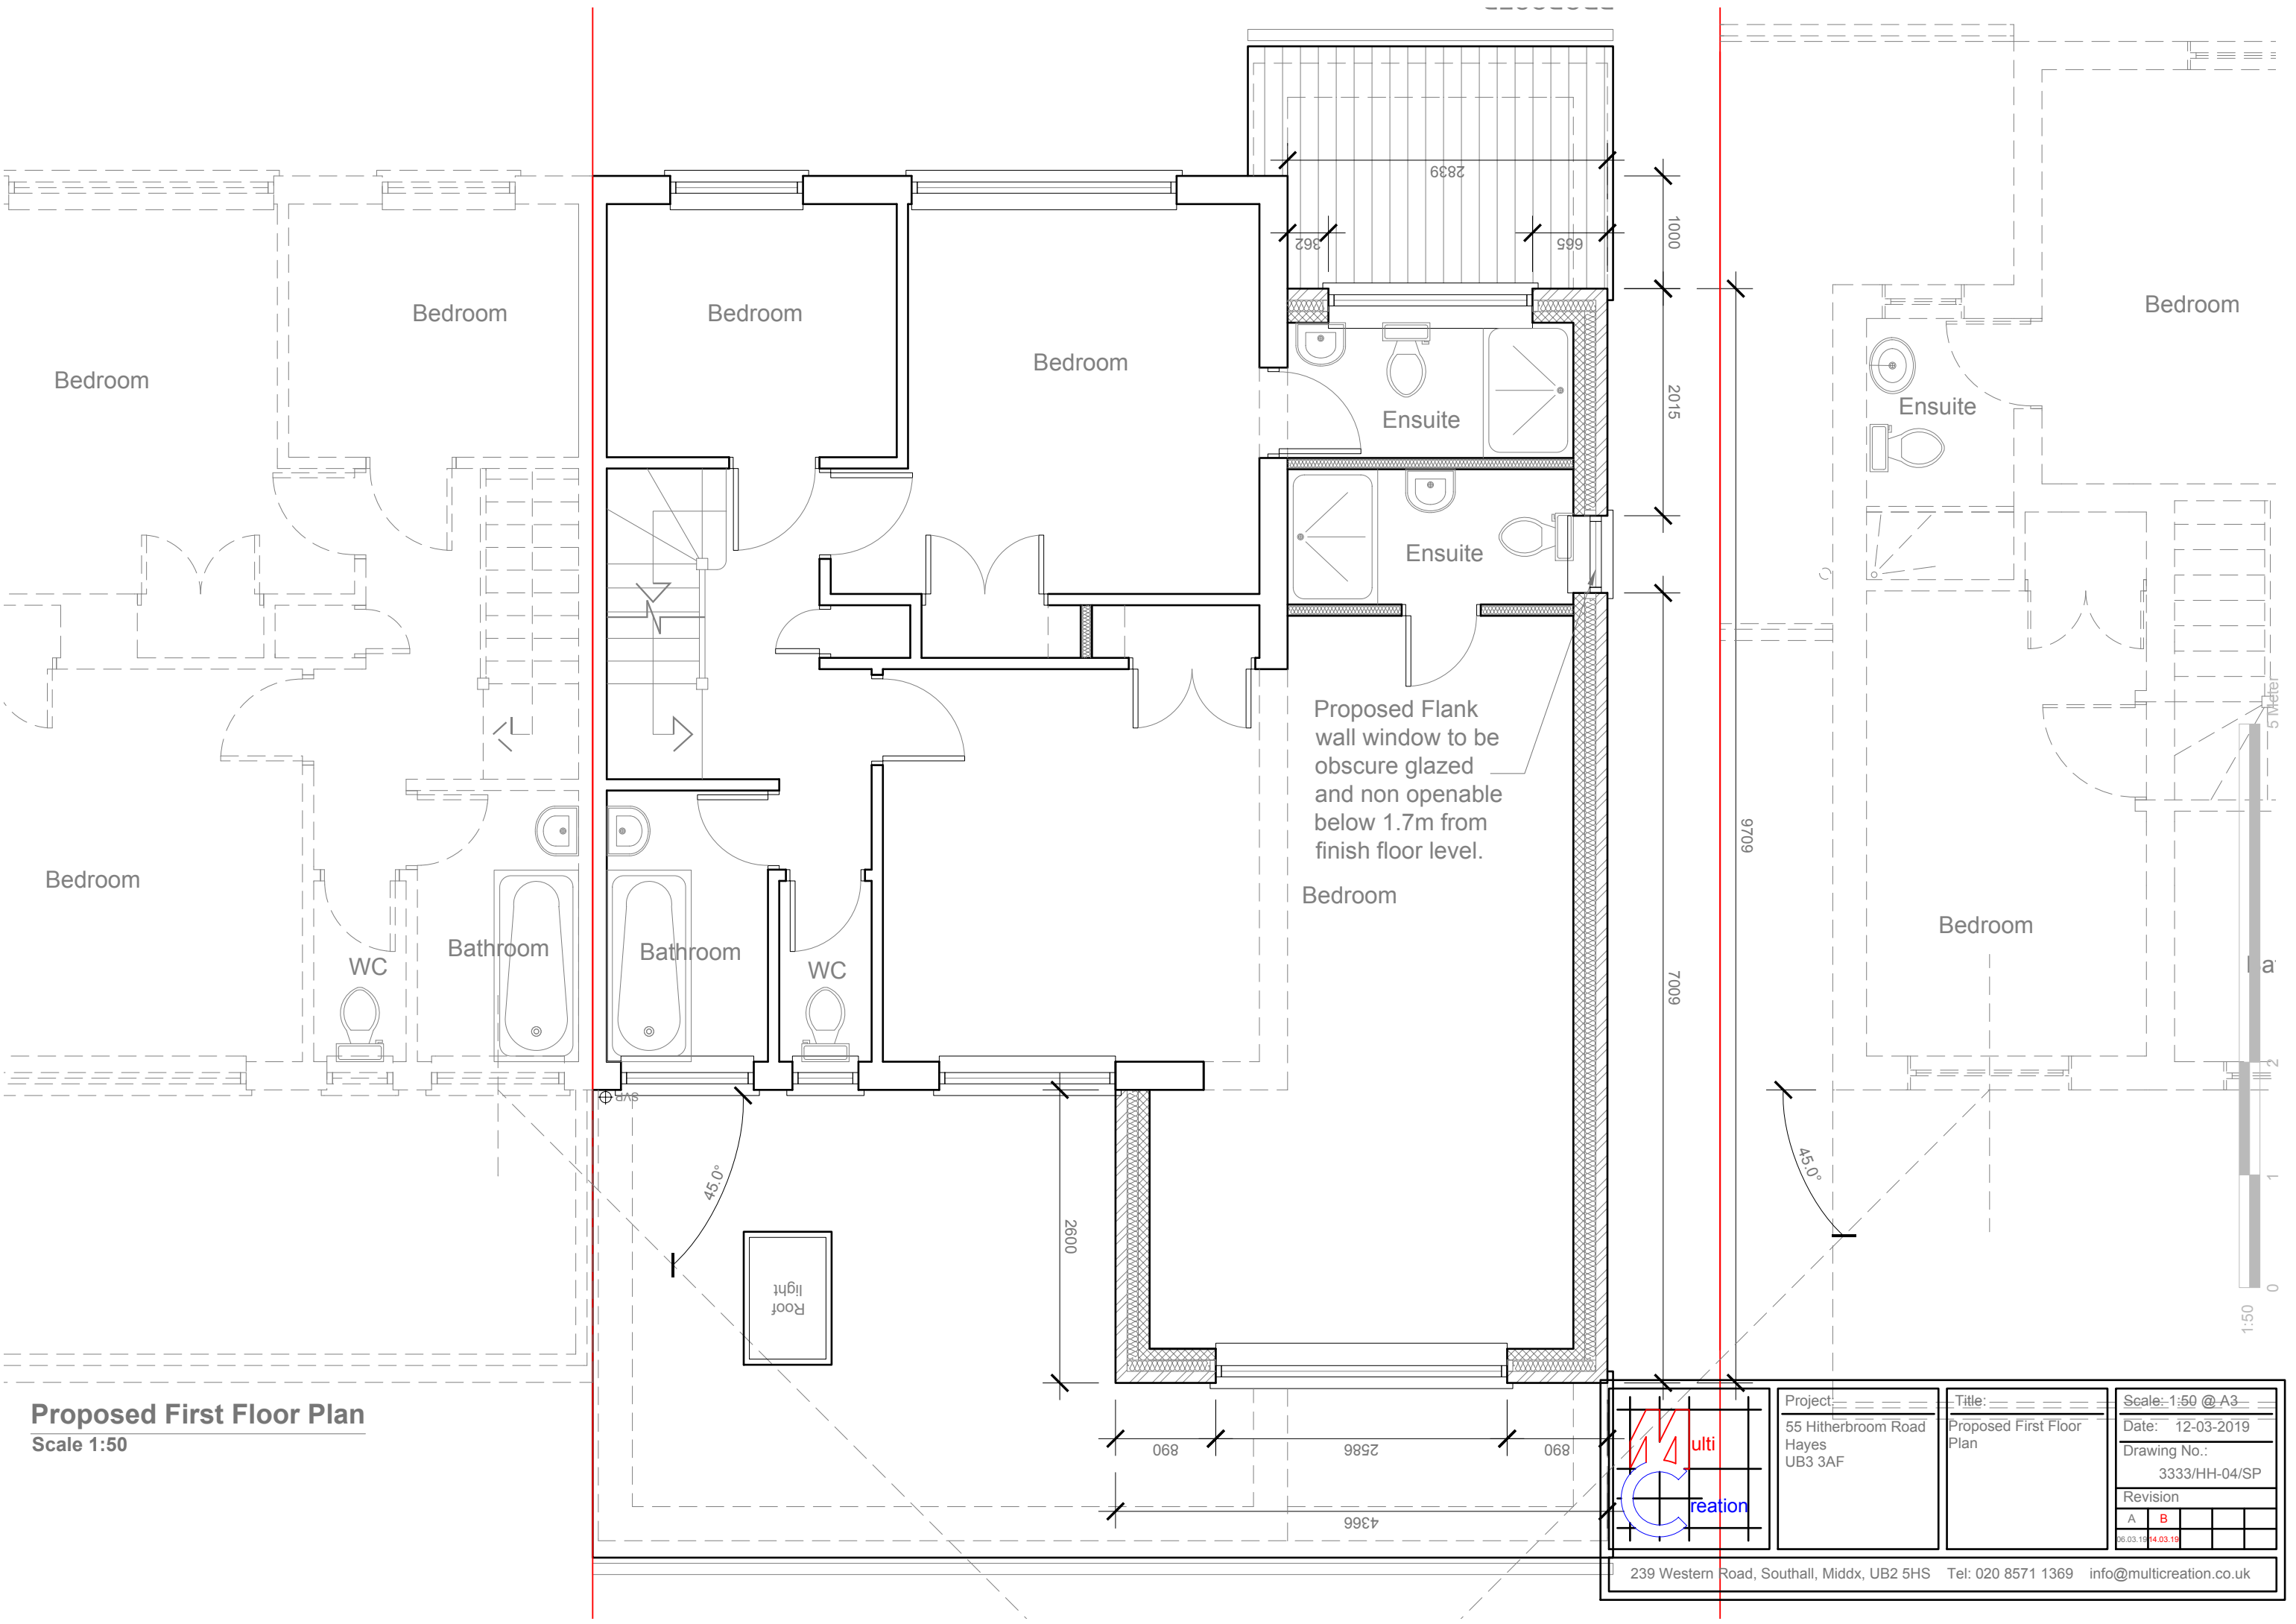

Proposed First Floor Plan
Scale 1:50

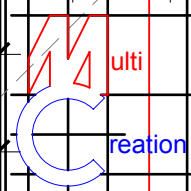	Project	Title	Scale: 1:50 @ A3			
	55 Hitherbroom Road Hayes UB3 3AF	Proposed First Floor Plan	Date: 12-03-2019			
			Drawing No.: 3333/HH-04/SP			
			Revision			
			A	B		

239 Western Road, Southall, Middx, UB2 5HS


Tel: 020 8571 1369

info@multicreation.co.uk

Proposed Material to match with existing material on existing dwelling




Proposed Front Elevation
Scale 1:100

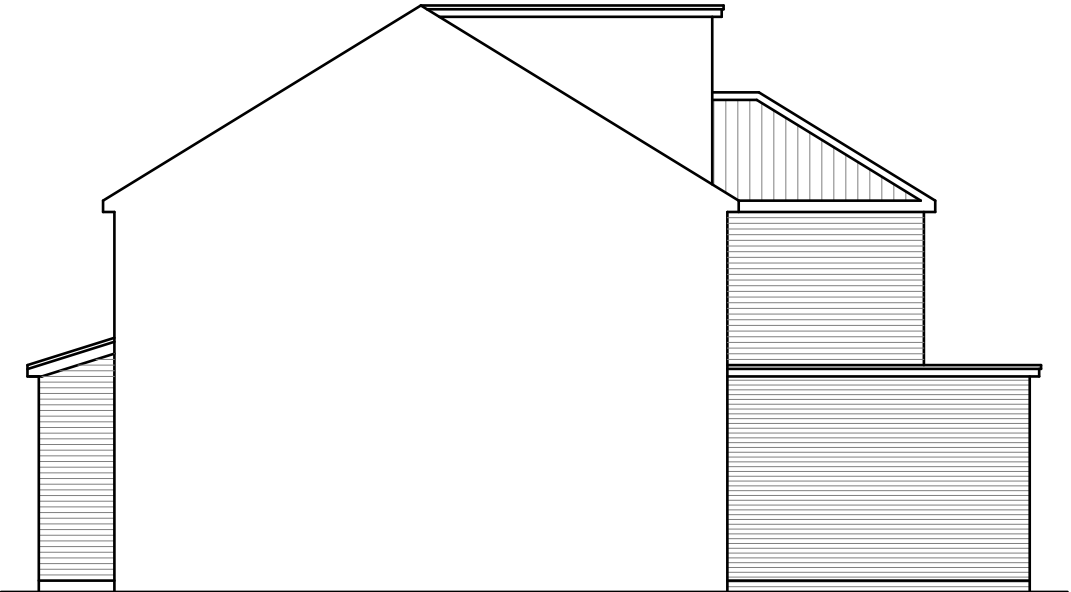

Proposed Side Elevation
Scale 1:100




Proposed Rear Elevation
Scale 1:100

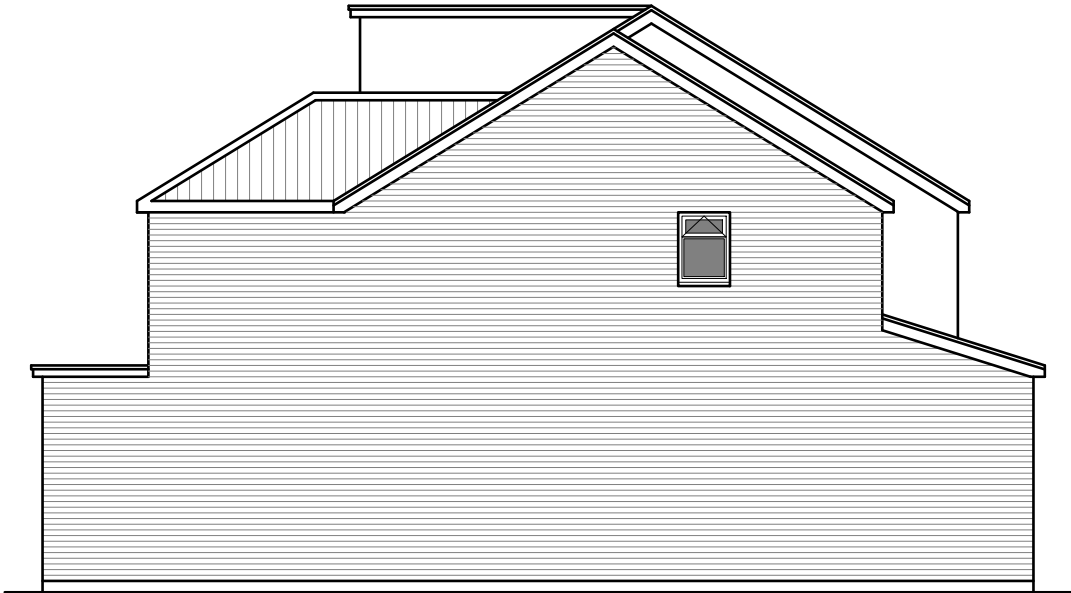

Proposed Side Elevation
Scale 1:100





	Project:	Title:	Scale: 1:100 @ A3
	55 Hitherbroom Road	Proposed Elevations	Date: 12-03-2019
	Hayes		Drawing No.: 3333/HH-05/SP
	UB3 3AF		Revision
			A B
			26.03.19 14.03.19
239 Western Road, Southall, Middx, UB2 5HS Tel: 020 8571 1369 info@multicreation.co.uk			

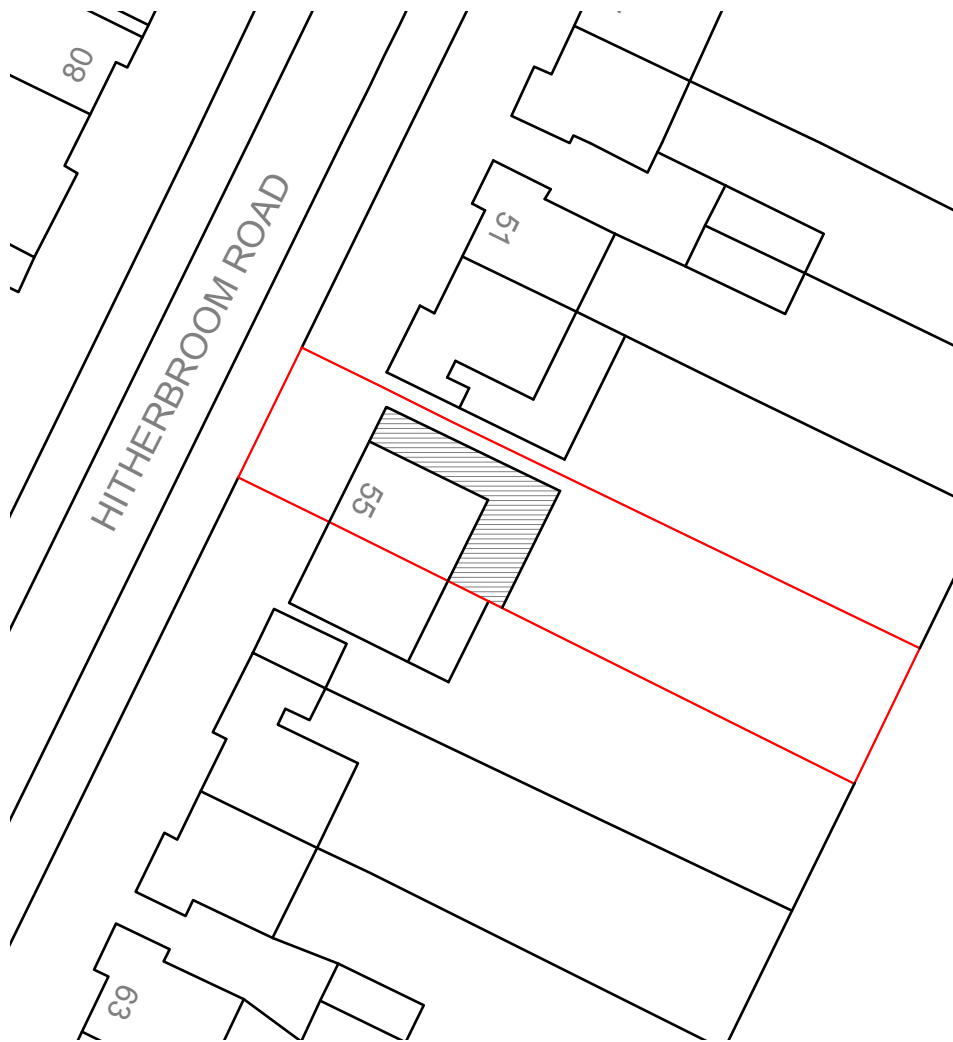

BLOCK PLAN 1:500



LOCATION PLAN 1:1250

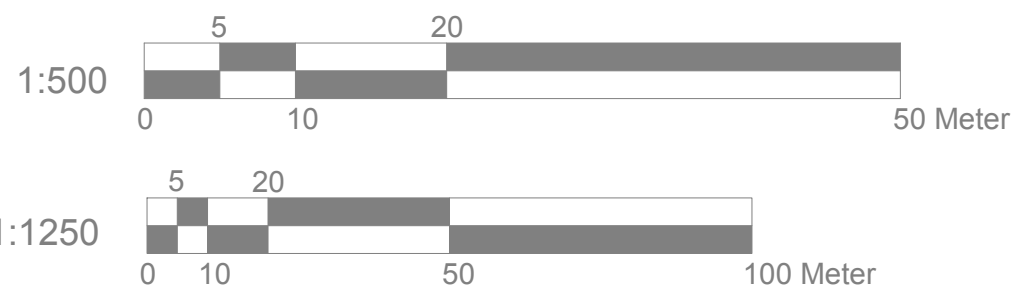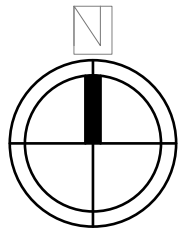

	Project:	Title:	Scale: 1:500/1250 @ A4										
	55 Hitherbroom Road	Block plan	Date: 12-03-2019										
	Hayes	Location plan	Drawing No.: 3333/HH-06/SP										
	UB3 3AF		Revision										
			<table border="1"> <tr> <td>A</td> <td>B</td> <td></td> <td></td> <td></td> </tr> <tr> <td>06.03.19</td> <td>14.03.19</td> <td></td> <td></td> <td></td> </tr> </table>	A	B				06.03.19	14.03.19			
A	B												
06.03.19	14.03.19												
239 Western Road, Southall, Middx, UB2 5HS Tel: 020 8571 1369 info@multicreation.co.uk													